



NORTH EAST ELEVATION

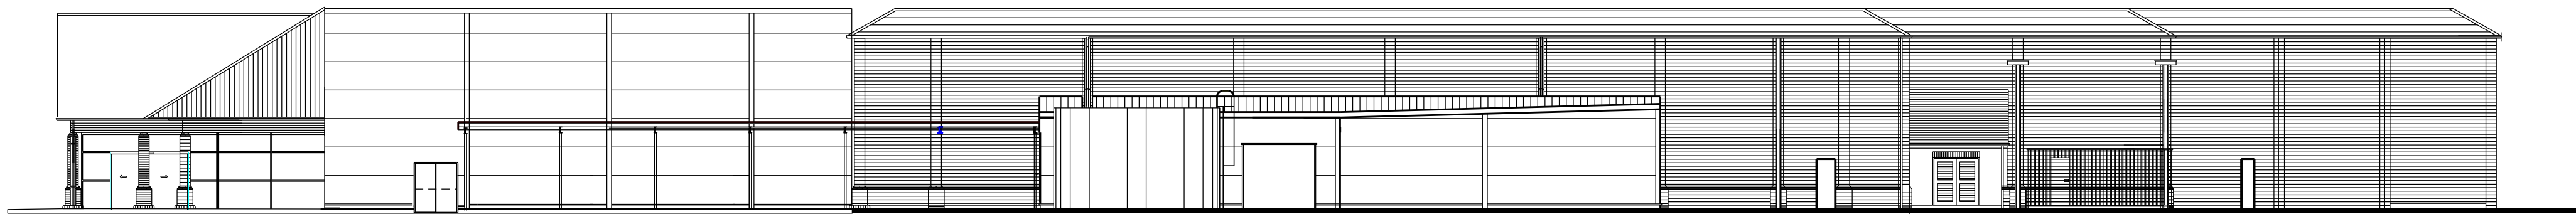

NORTH WEST ELEVATION

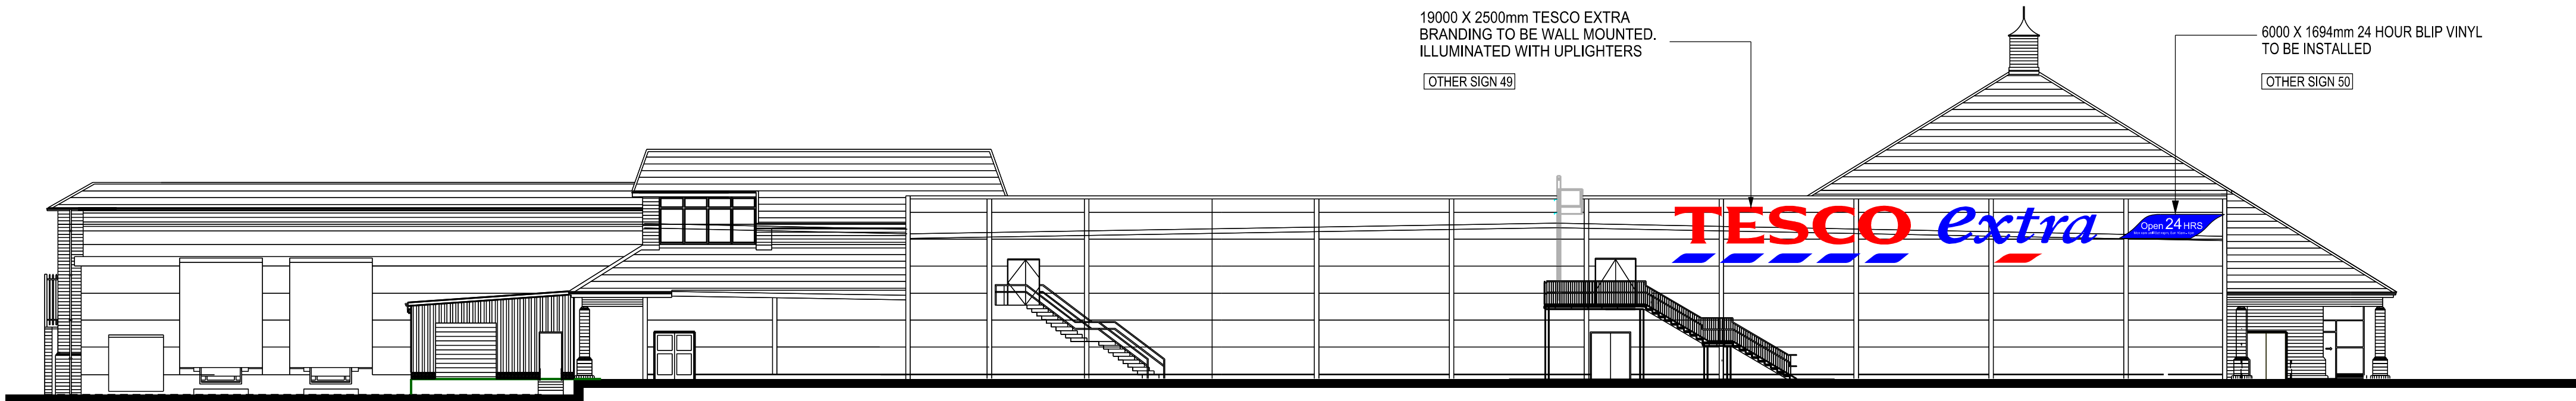

SOUTH EAST ELEVATION



SOUTH WEST ELEVATION

Do not scale this drawing.
Architects are to be notified of any discrepancies.
Contractors must check all dimensions on site.
This drawing is subject to copyright laws and is for use on this project only.
This drawing is to be used solely for the information as titled only.
For other information refer to the latest revision of any cross referenced drawings.
To be read in conjunction with relevant design standards/protocols

#	Rev	Date	First Issue	Description	Amendments	Drm	Ckd
Status:							
Client:							
Tesco							
Project name:							
Tesco Barnsley							
Project address:							
Wombwell Lane Barnsley							
Drawing Title:							
Proposed Building Signage							
Job No:	5409	Drg No:	P02	Revision:			
Date:	APRIL '14	Scale:	1:200	Sheet size:			
				A1			

**SMITH
SMALLEY
ARCHITECTS**

Craven Lodge
37 Victoria Avenue
Harrogate
North Yorkshire
HG1 5PX

Tel: +44(0) 1423 531 100
Fax: +44(0) 1423 531 449
Web: www.smithsmalley.co.uk
Email: admin@smithsmalley.co.uk