




1 South Elevation As Proposed Colour
1 : 100

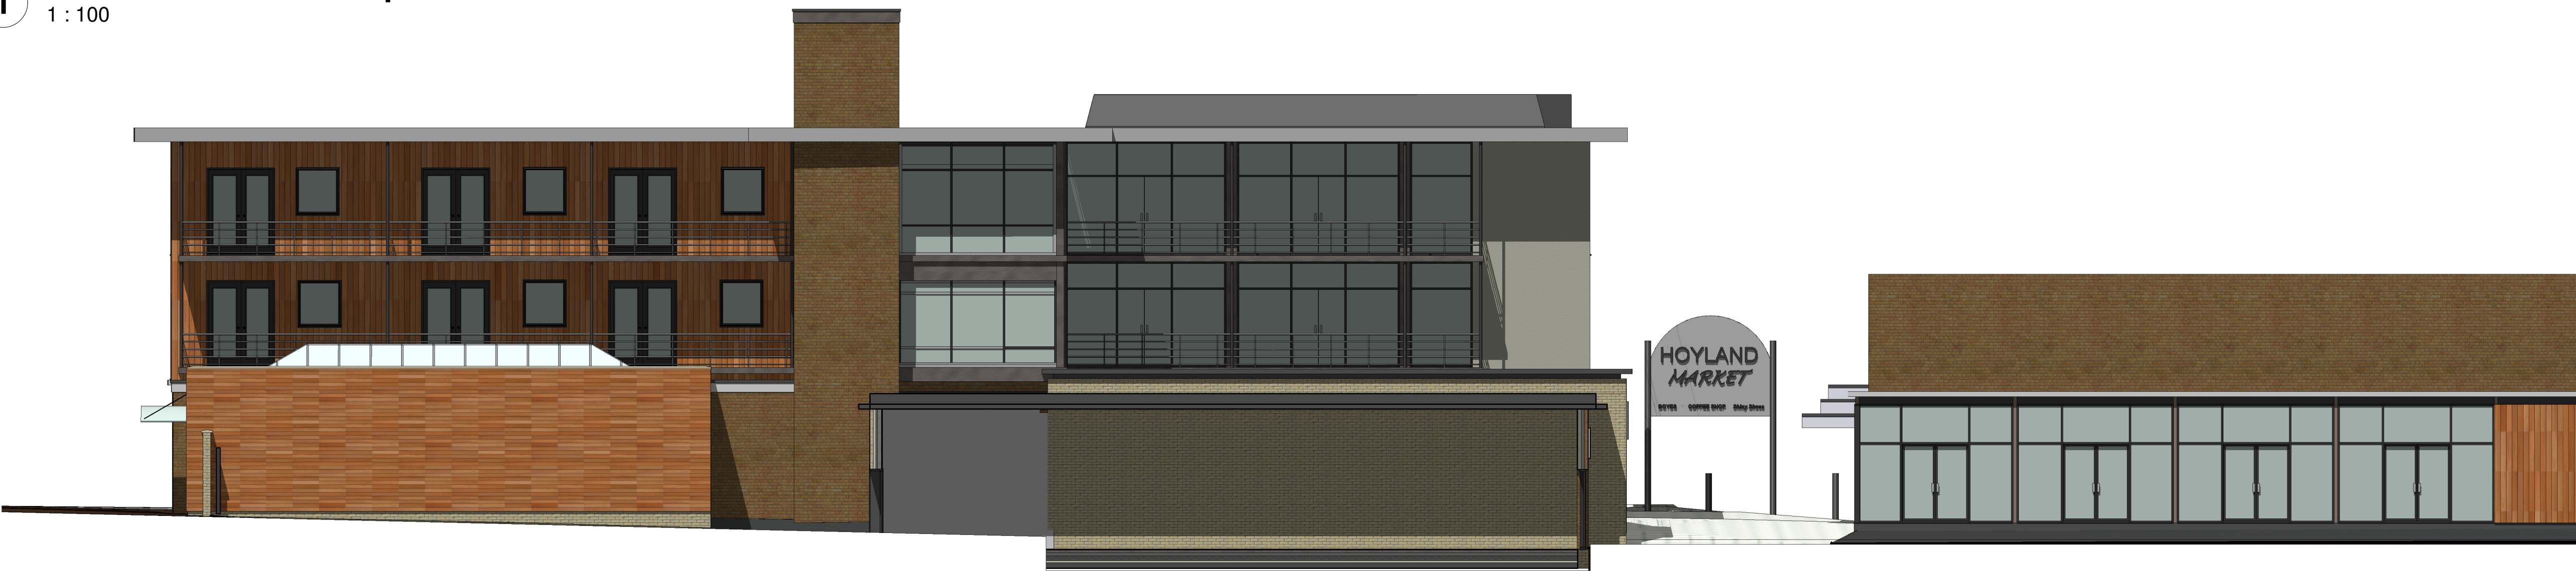

2 South Elevation Town Hall As Proposed Colour
1 : 100


- Lift Shaft Roof
147020
- Mansard Roof Top
144753
- Existing Roof
143880

- Existing Second Floor
140510

- Existing First Floor
137210
- Canopy base
136960

- Existing Ground Floor
133747

3 North Elevation As Proposed Colour
1 : 100

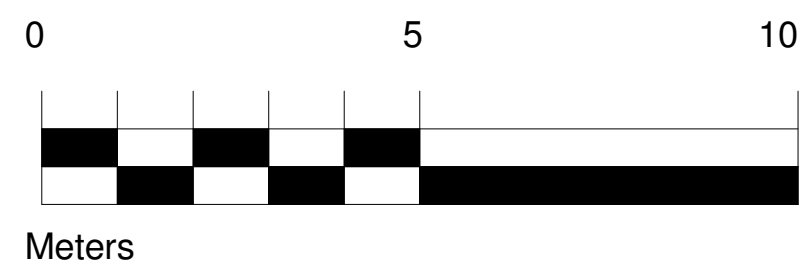

Rev	Date	Drawn	Description

PLANNING

WhiteDesign

Client:
RESILIENT

Project:
HOYLAND SITE C

Title:
Elevations As Proposed

Scale: 1:100

Drawn: SL

Date: 01/06/2015 17:28:31

Checked: KU

Drawing no: 0013.10.02 127

Rev:

The White House, 24a St Andrews Road, Sheffield, S11 9AL
T: 0114 226 0255
E: office@whitedg.co.uk

F: 0114 226 0256
W: www.whitedg.co.uk