


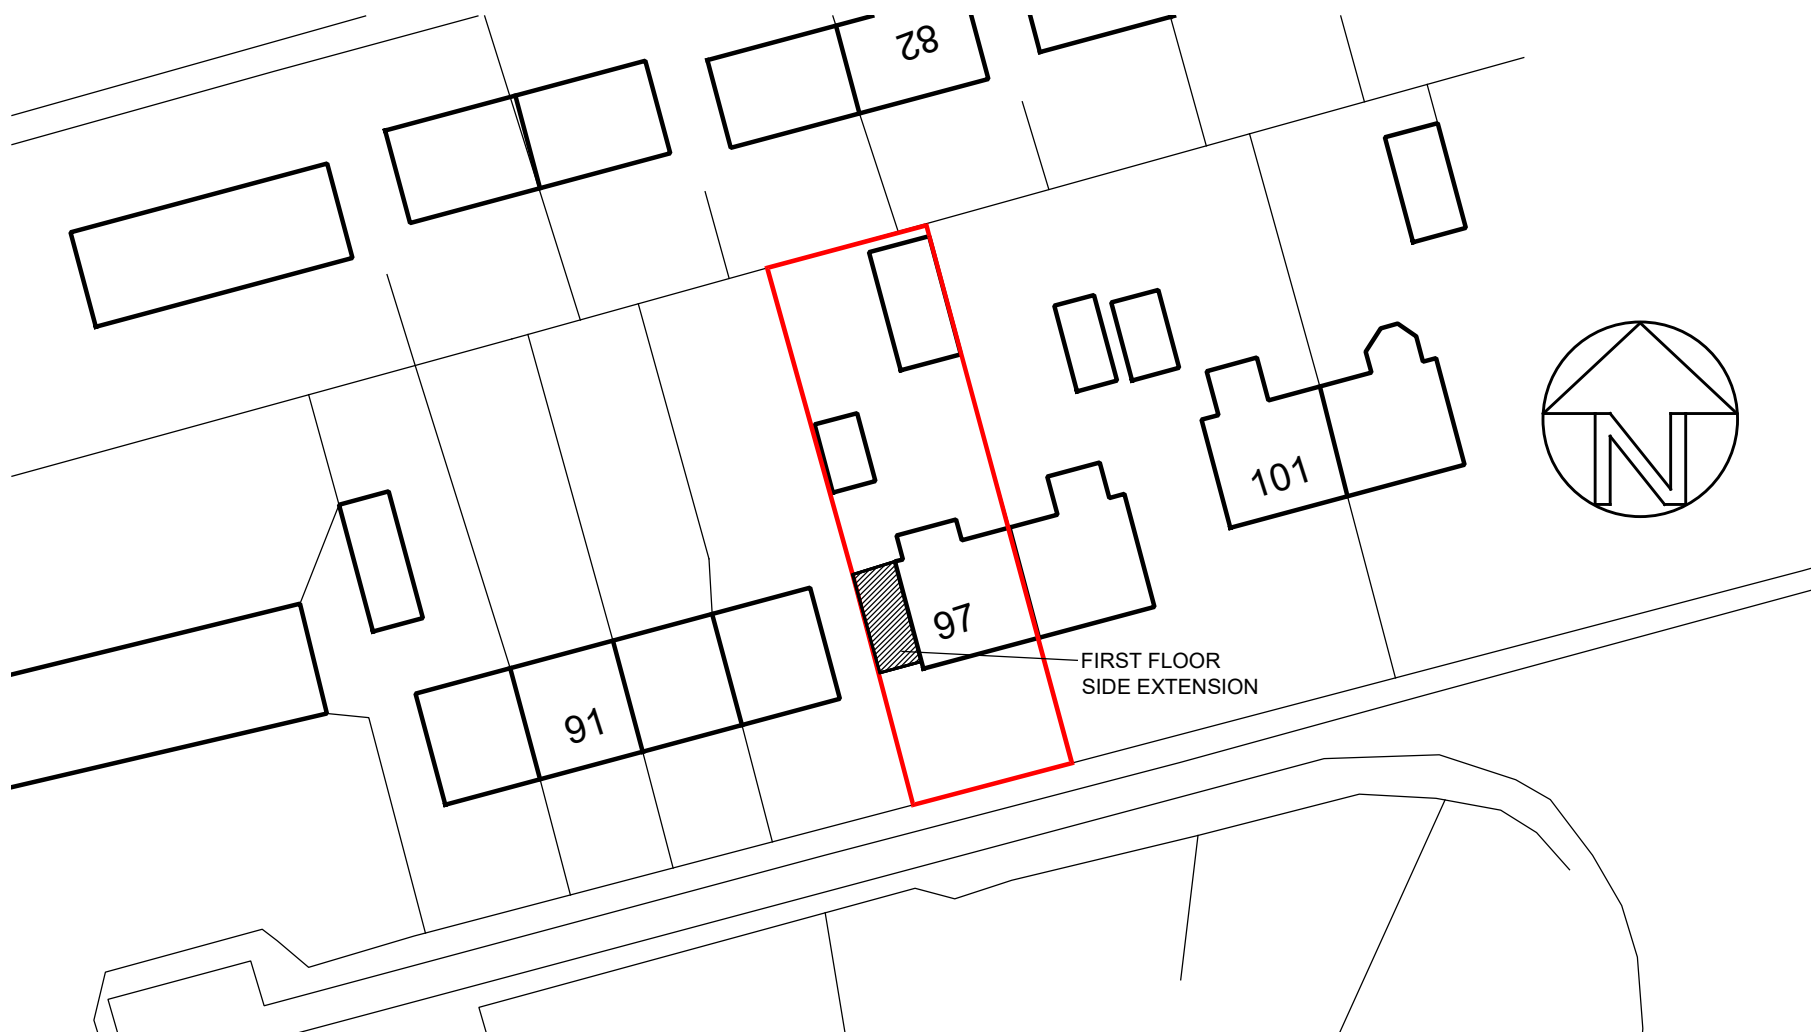

97 Longfields Crescent S74 9JB
FIRST FLOOR SIDE EXTENSION TO 2 STOREY DWELLING
SITE PLAN
Scale:1:500@A3