




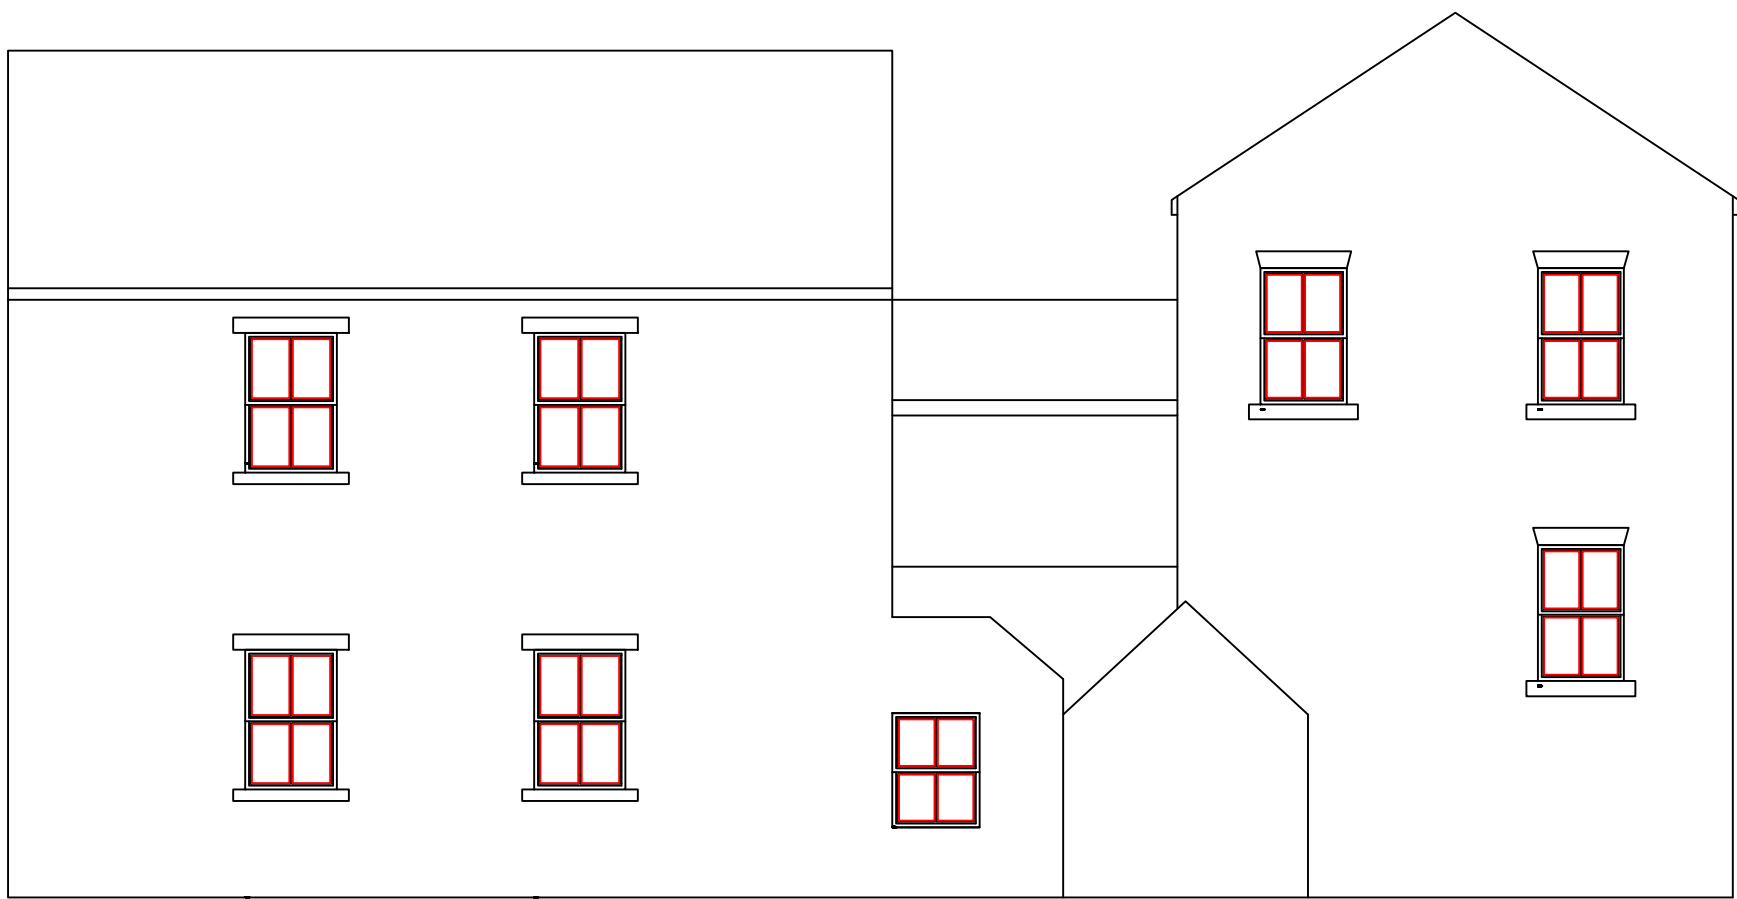


Right Hand Side Elevation

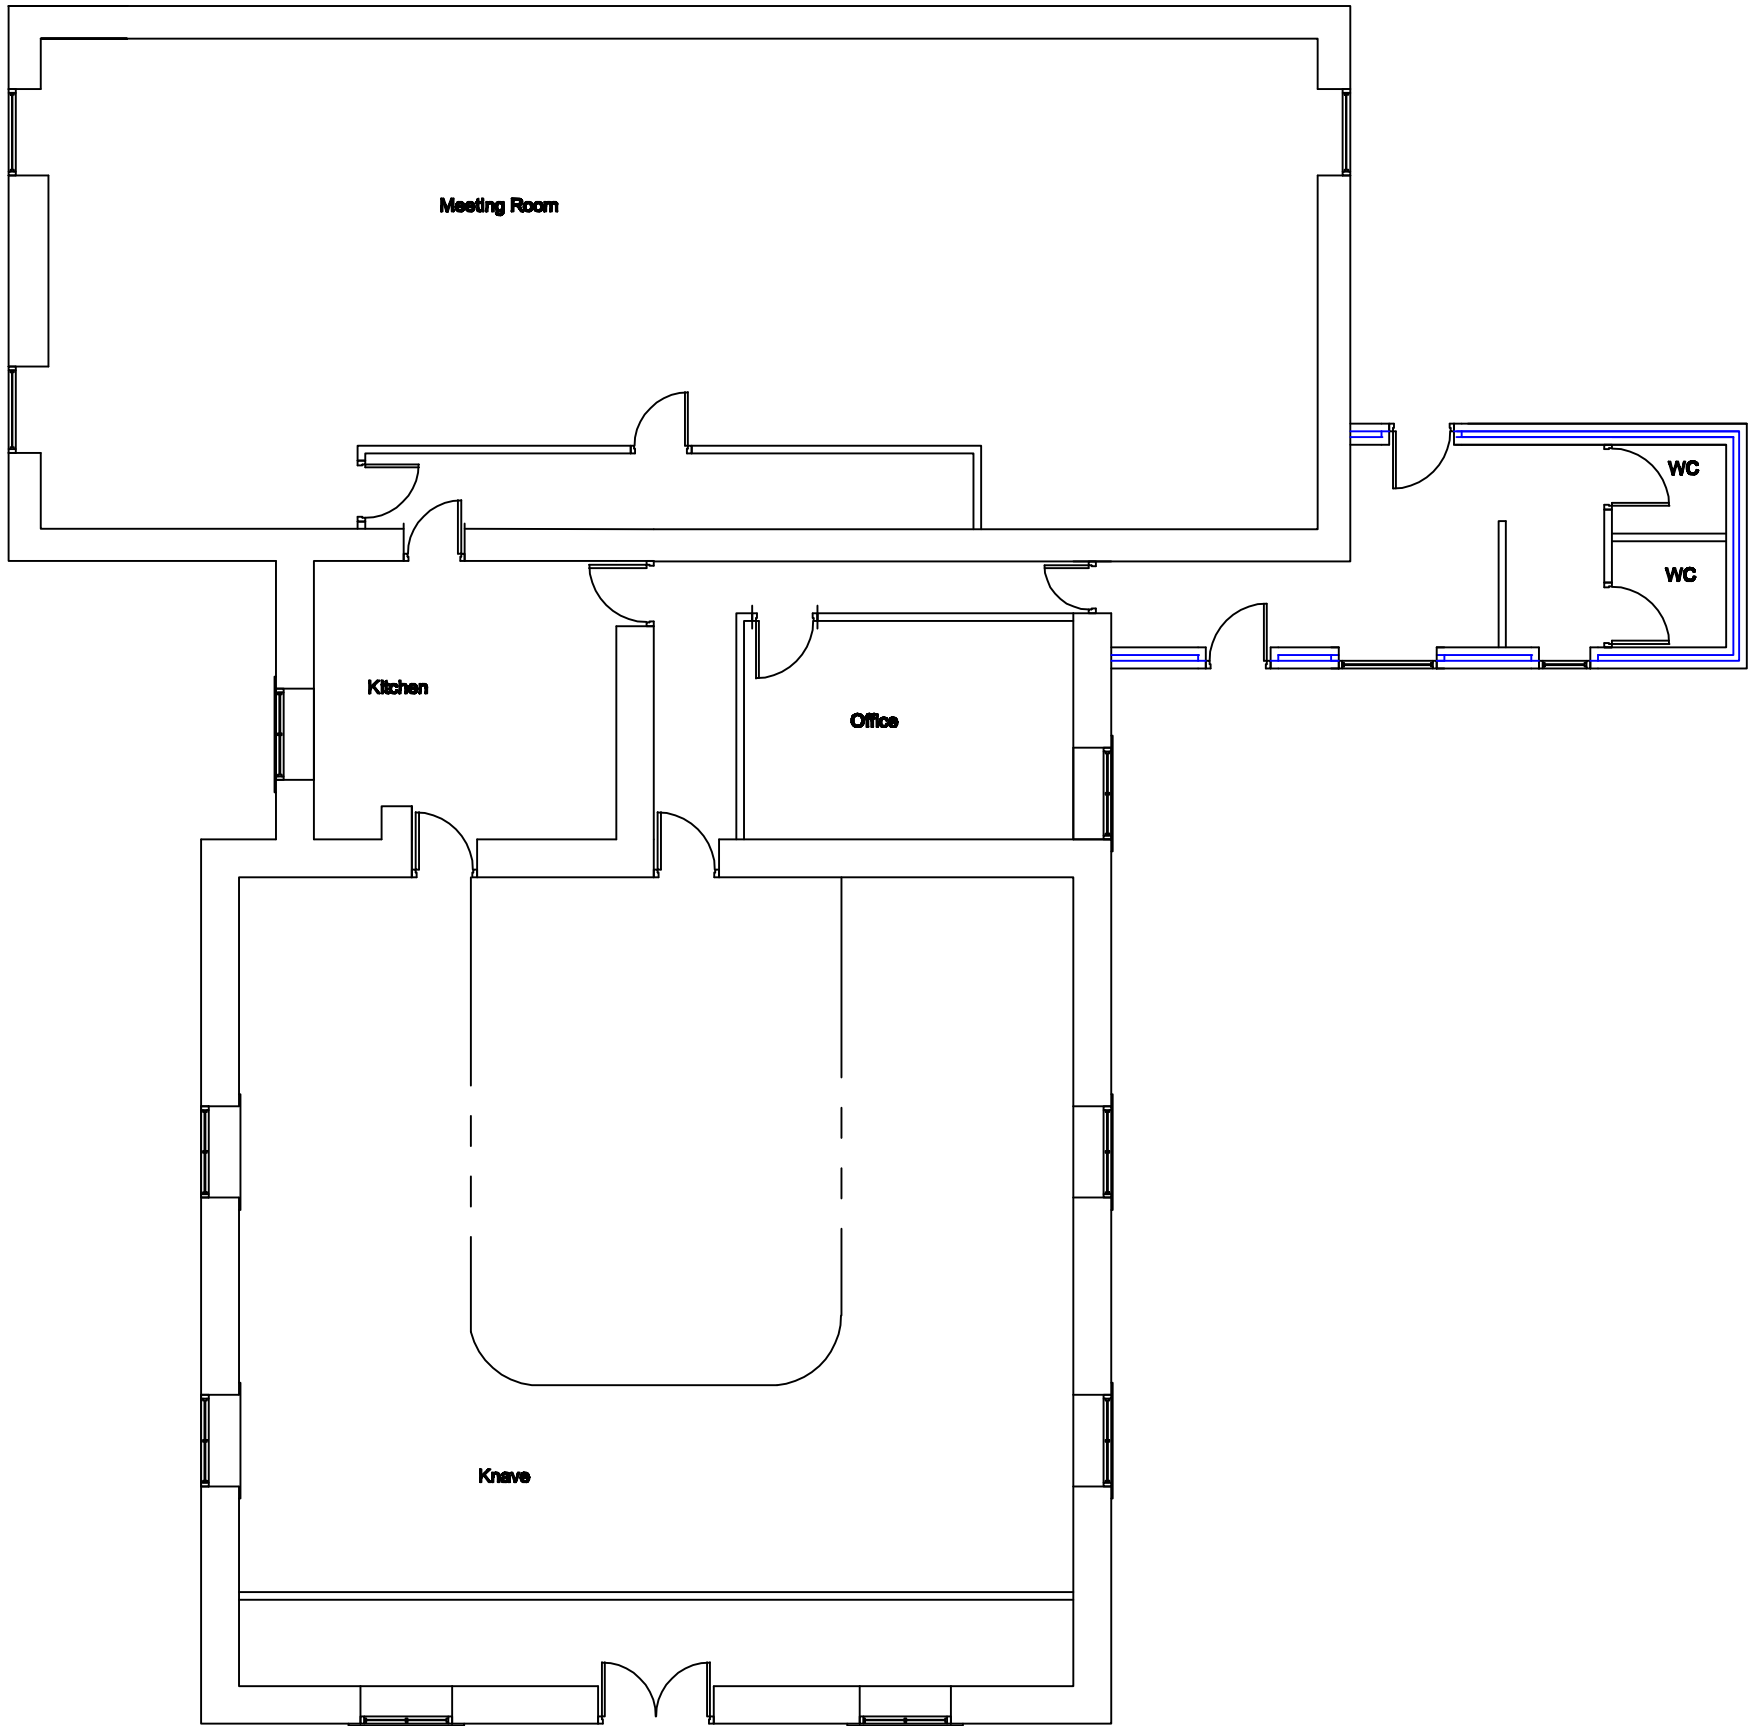

Ground Floor

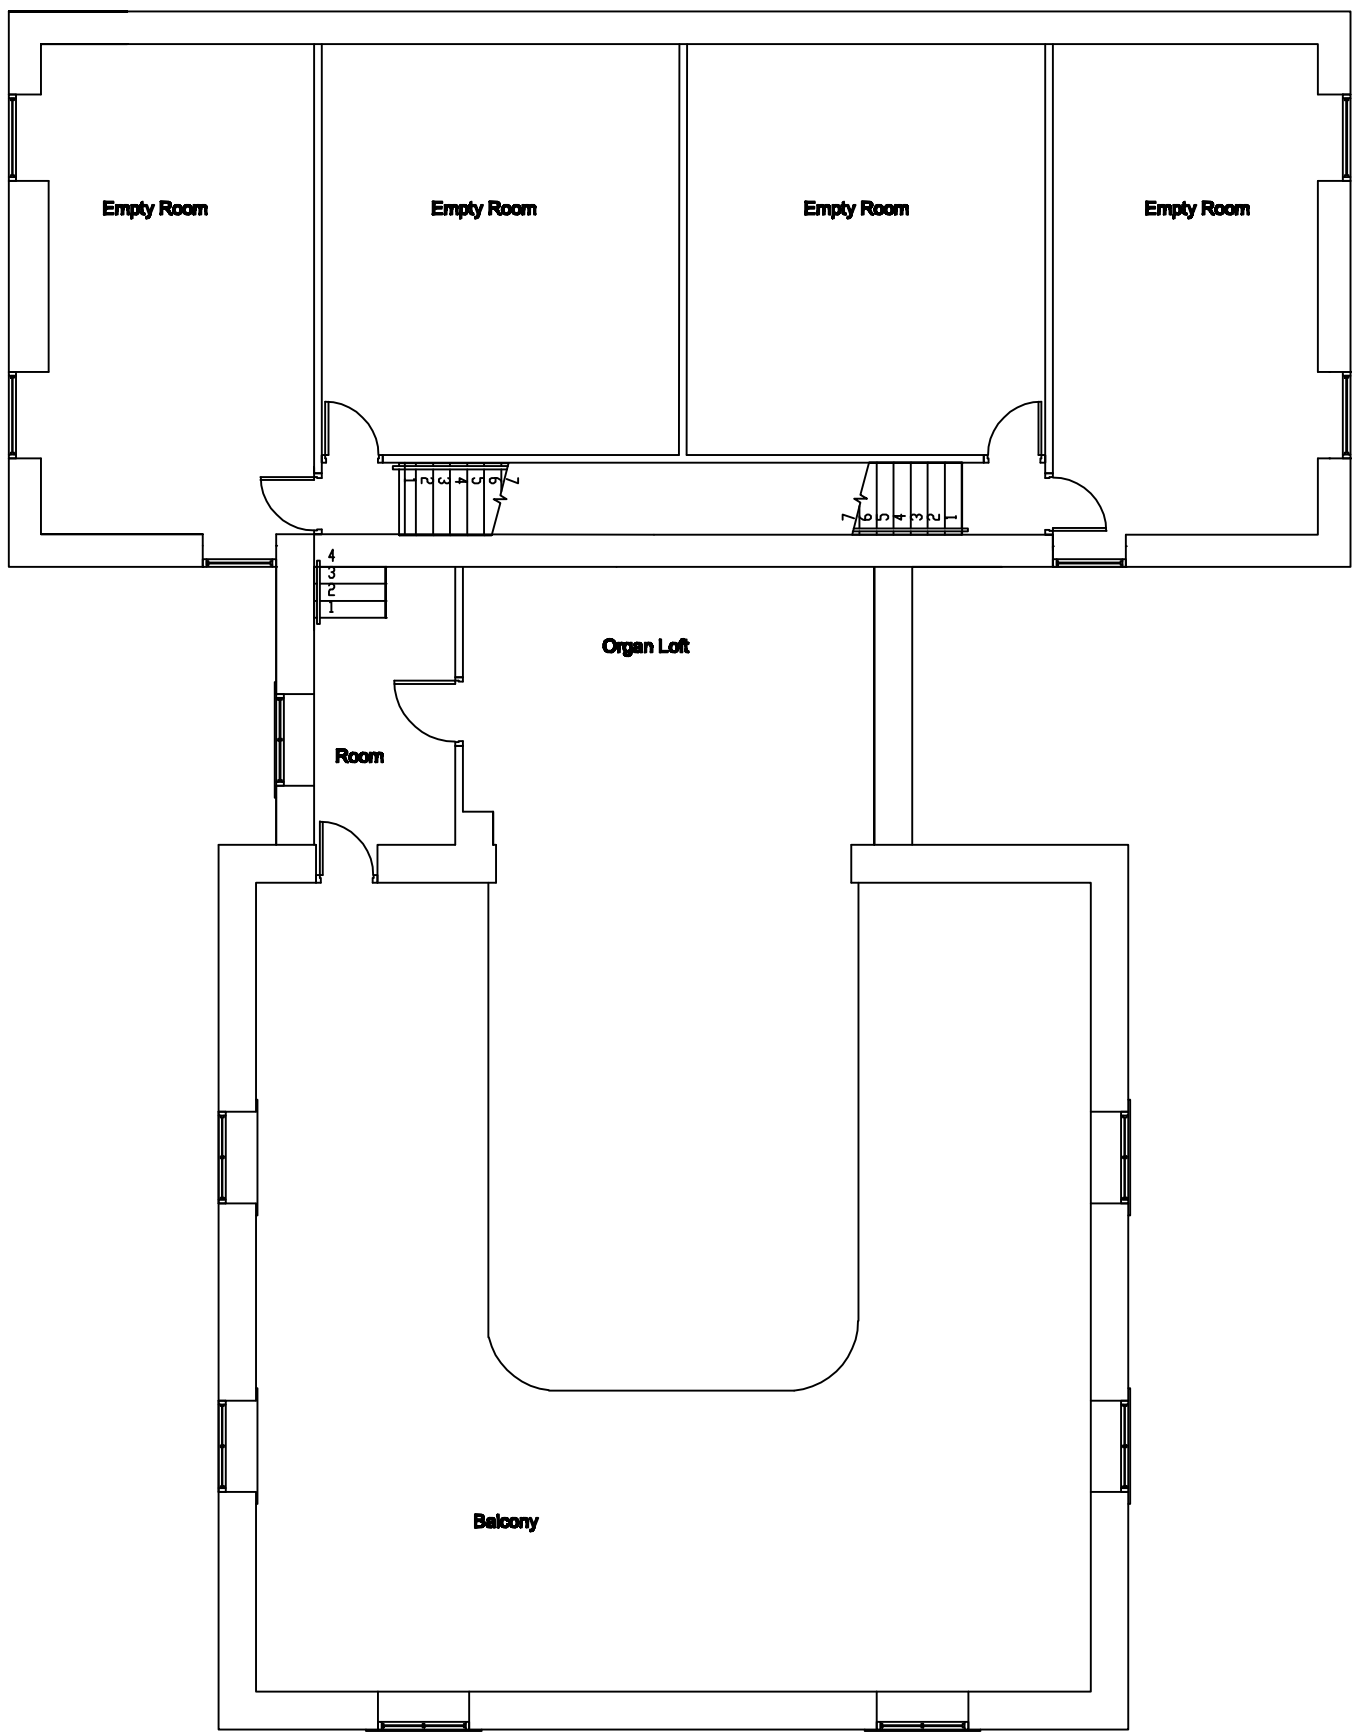

First Floor

 

Rear Elevation



Left Hand Side



Front Elevation

Wesleyan Reform Church
Blucher Street
Barnsley
Existing Elevations and Floor plan
Scale 1:100
5 March 2012
Ref: dwg 1

