



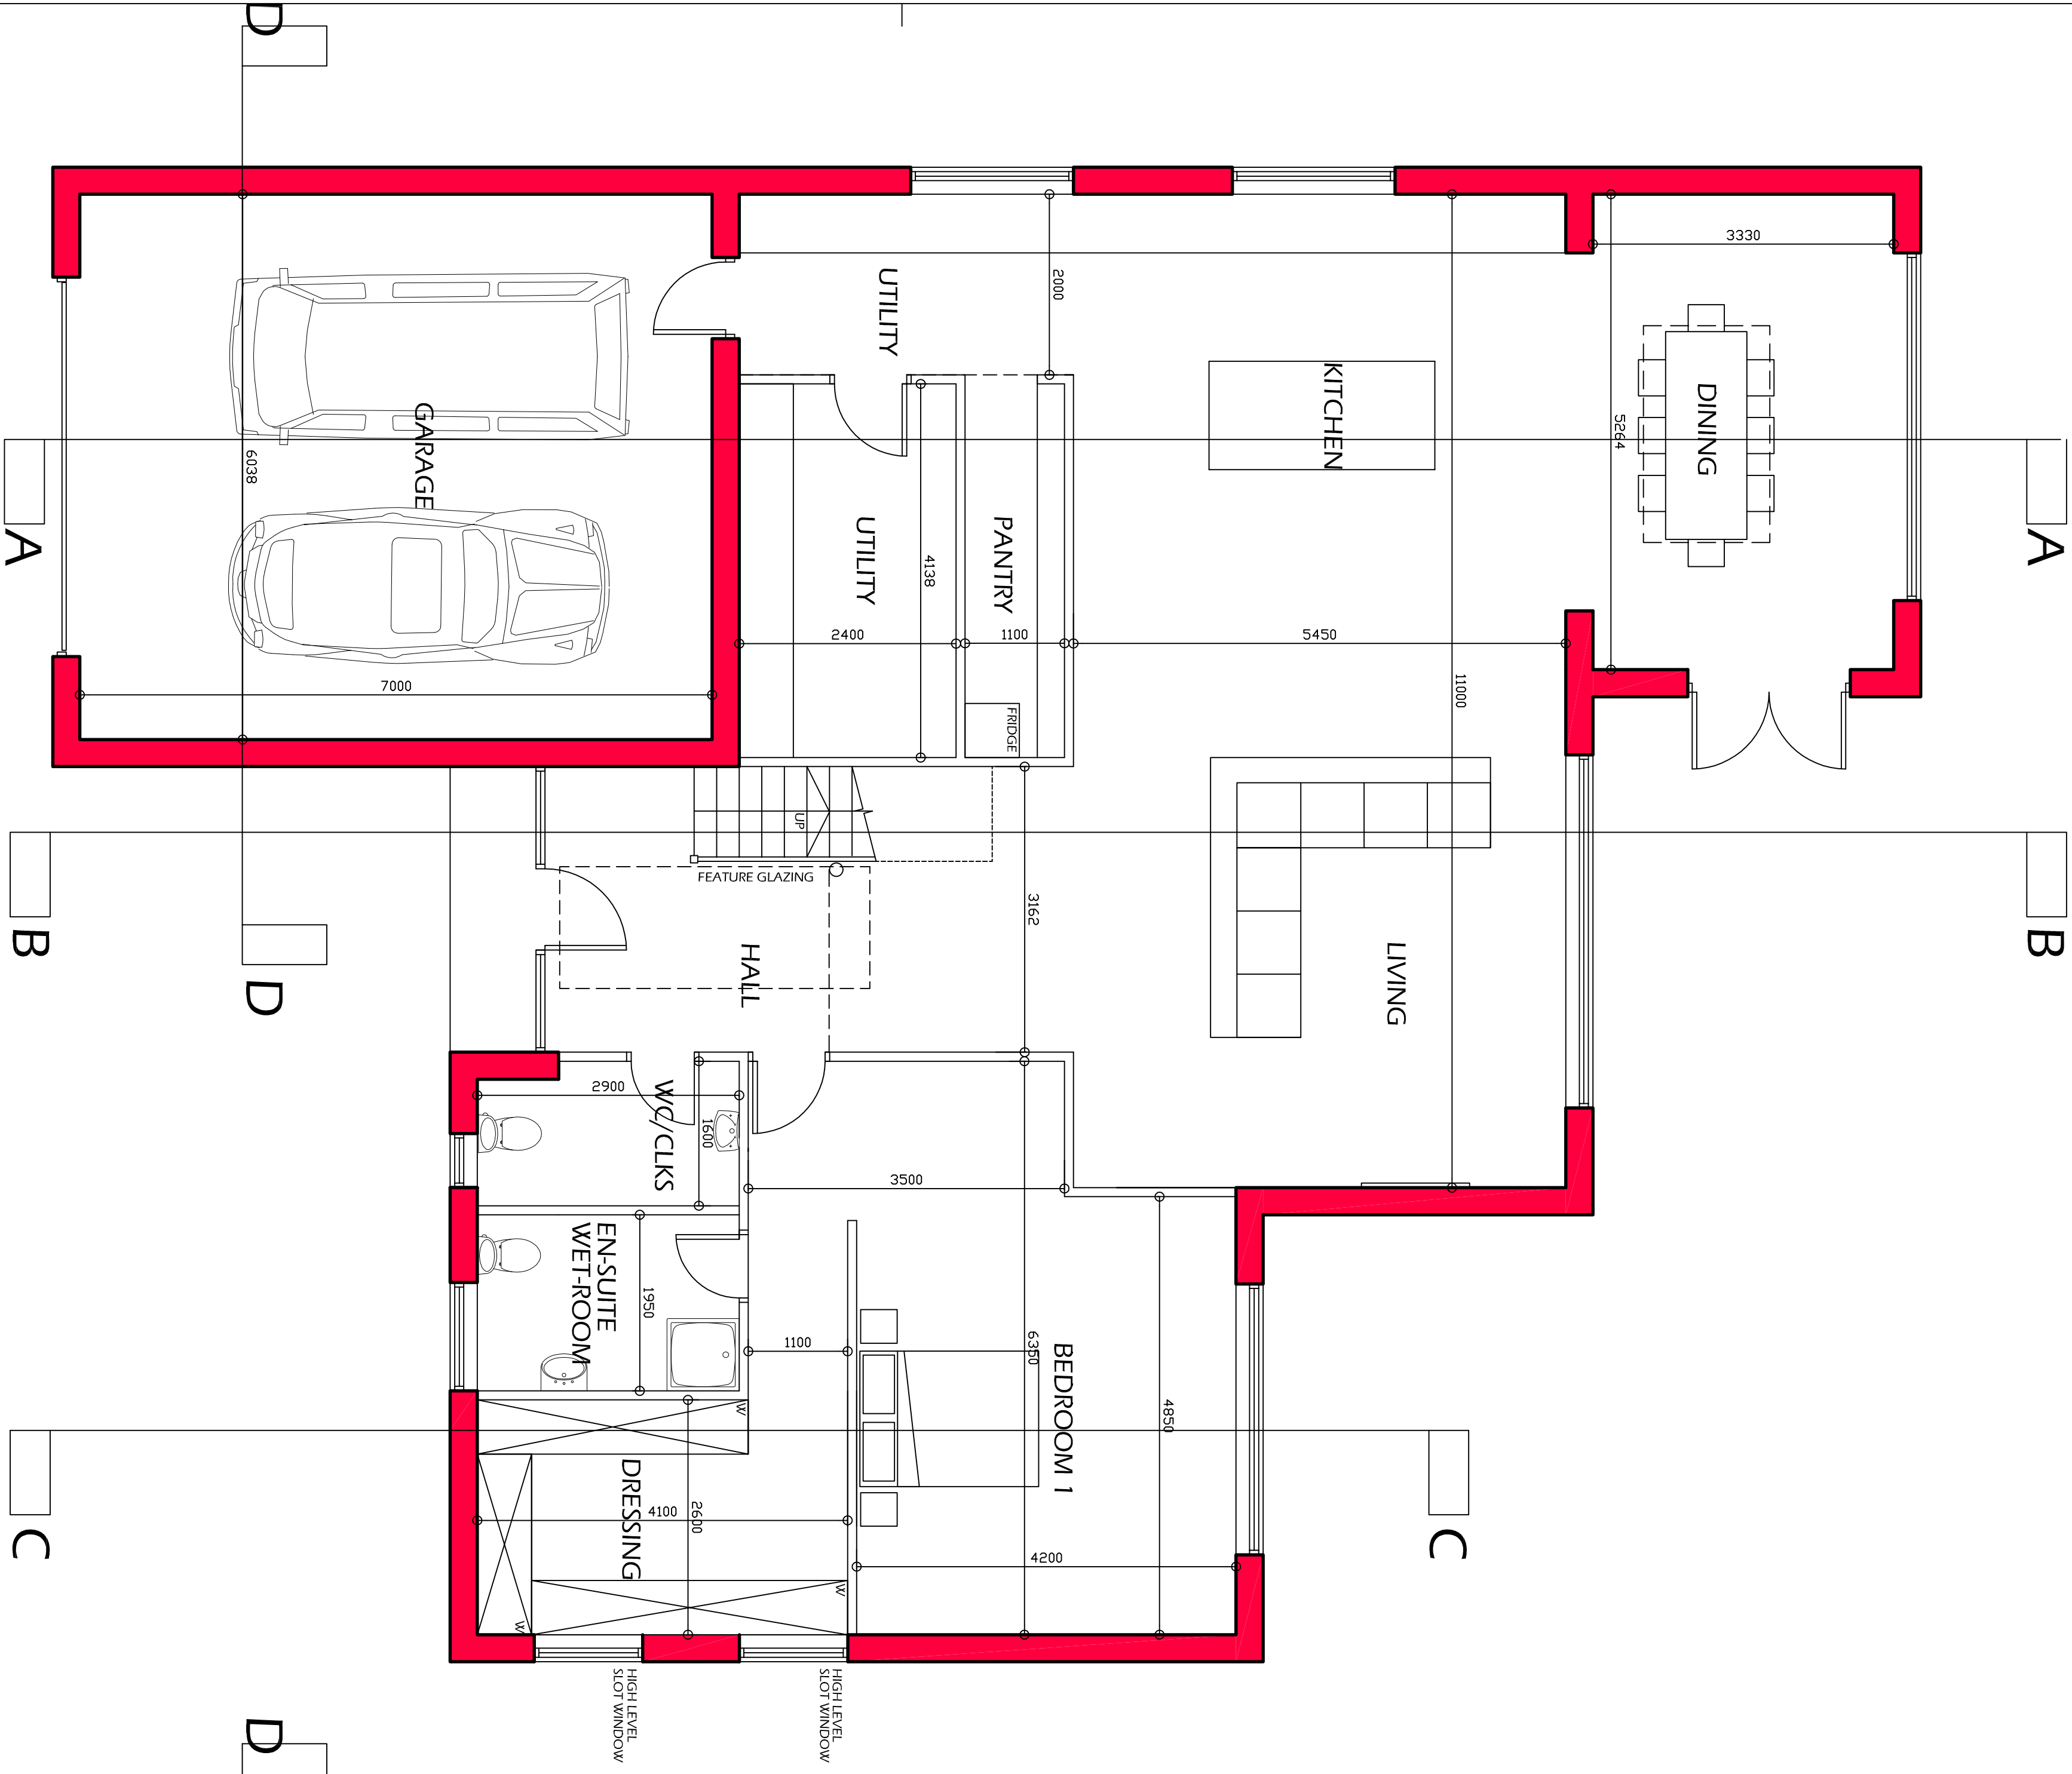

PROPOSED GROUND FLOOR PLAN 1:100

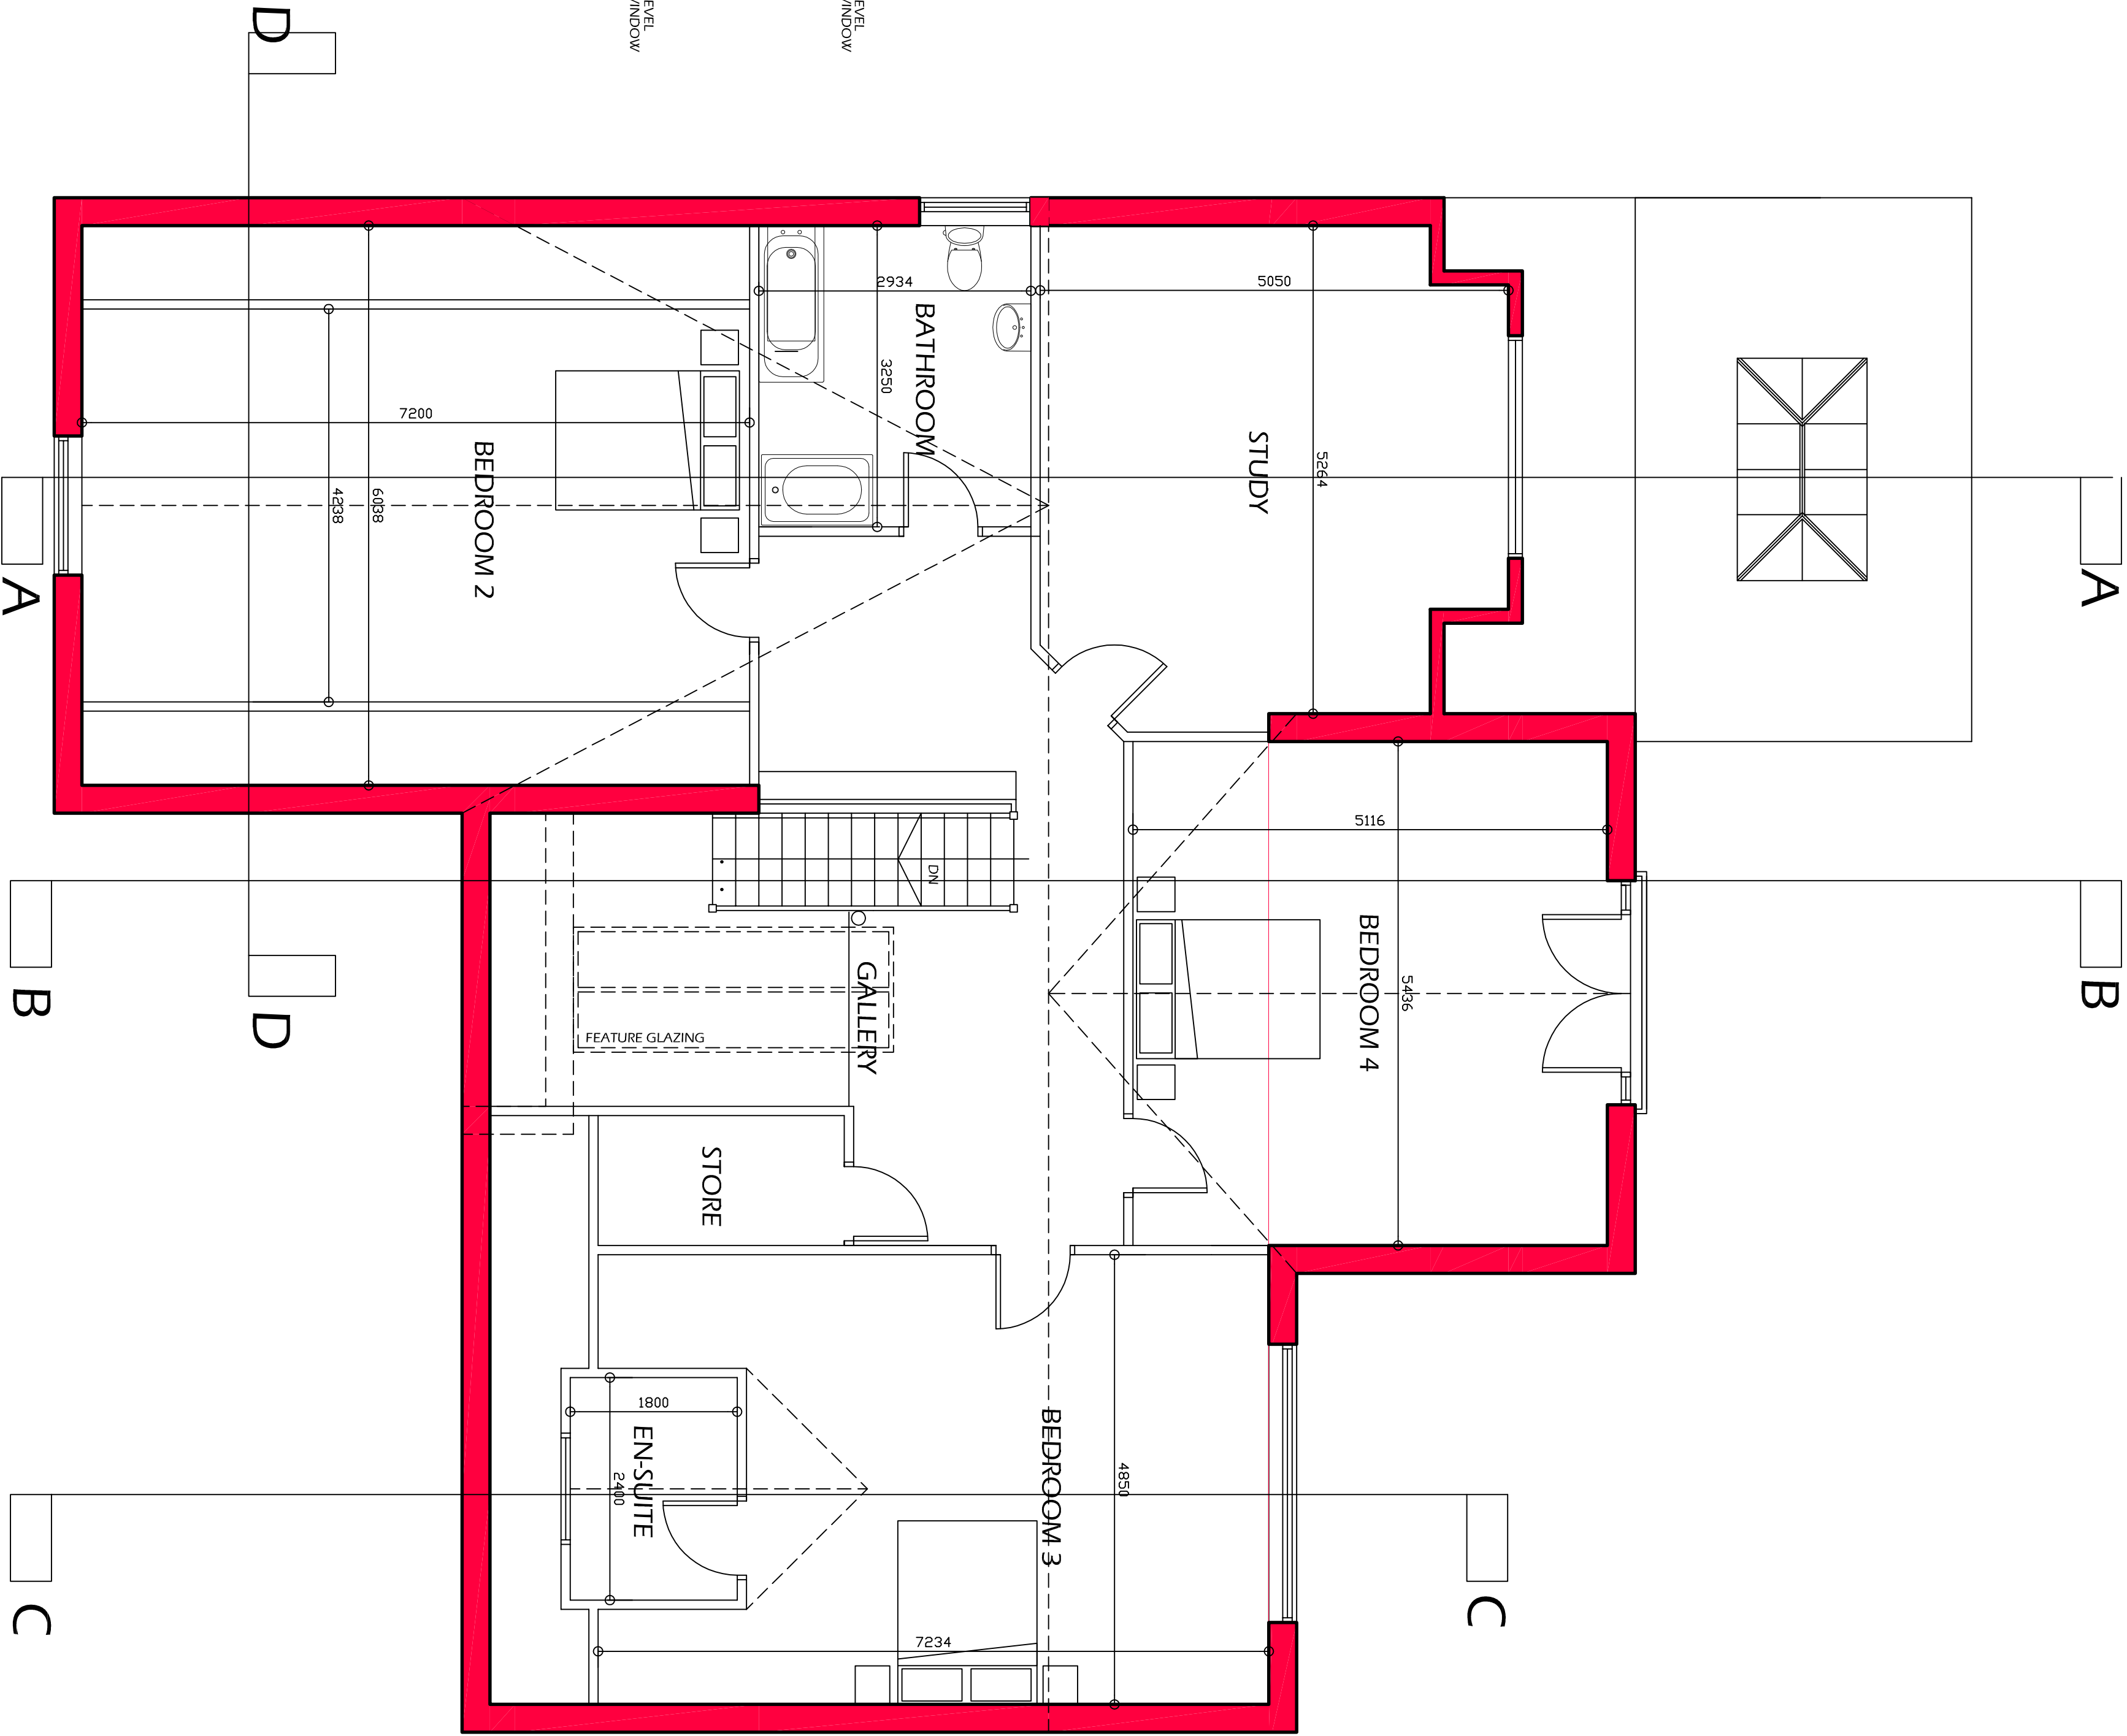

PROPOSED FIRST FLOOR PLAN 1:100

1. THE DRAWING AND THE COPYRIGHT AND PATENT HEREIN ARE RESERVED BY THE ARCHITECTURAL SERVICES COMPANY, REGISTERED IN ENGLAND AND WALES NO. 463138 AND MAY BE USED OR REPRODUCED ONLY UNDER CONTRACT.

2. CONTRACTORS AND SUB-CONTRACTORS MUST CHECK AND AGREE ALL DIMENSIONS BEFORE PREPARING SHOP DRAWINGS OR COMMENCING WORK ON SITE.

3. CONTRACTORS ARE RESPONSIBLE FOR INFORMING THE DESIGNER OF ANY DISCREPANCY, DISCOVERED ON THE DRAWING, OR BETWEEN THE DRAWING AND THE EXISTING CONDITIONS, PRIOR TO THE SIGNING OF THE DRAWING.

4. METRIC DIMENSIONS ONLY ARE TO BE USED FROM THIS DRAWING, IF IN ANY DOUBT ASK FOR CLARIFICATION.

Notes:

Revisions:

Date Suffix Description

Date Suffix Description

NYP ARCHITECTURAL SERVICES
The Grove, High Street, Oban, Argyll, PA34 3JG, Tel: 01726 20089, E-mail: sales@nyp.co.uk / info@nyp.co.uk

Project: PROPOSED DWELLING
24 TIMPDALE DRIVE, CAMTHORNE, BRANSLEY
S75 4EN

Client: MR & MRS CARTMIGHT

Drawing Title: SKETCH SCHEDULE
GROUND AND FIRST FLOOR PLAN

Date: MAY 2016
Ref: 02/61

Scale: A1
Dwg. No: SK01
Rev: C

