

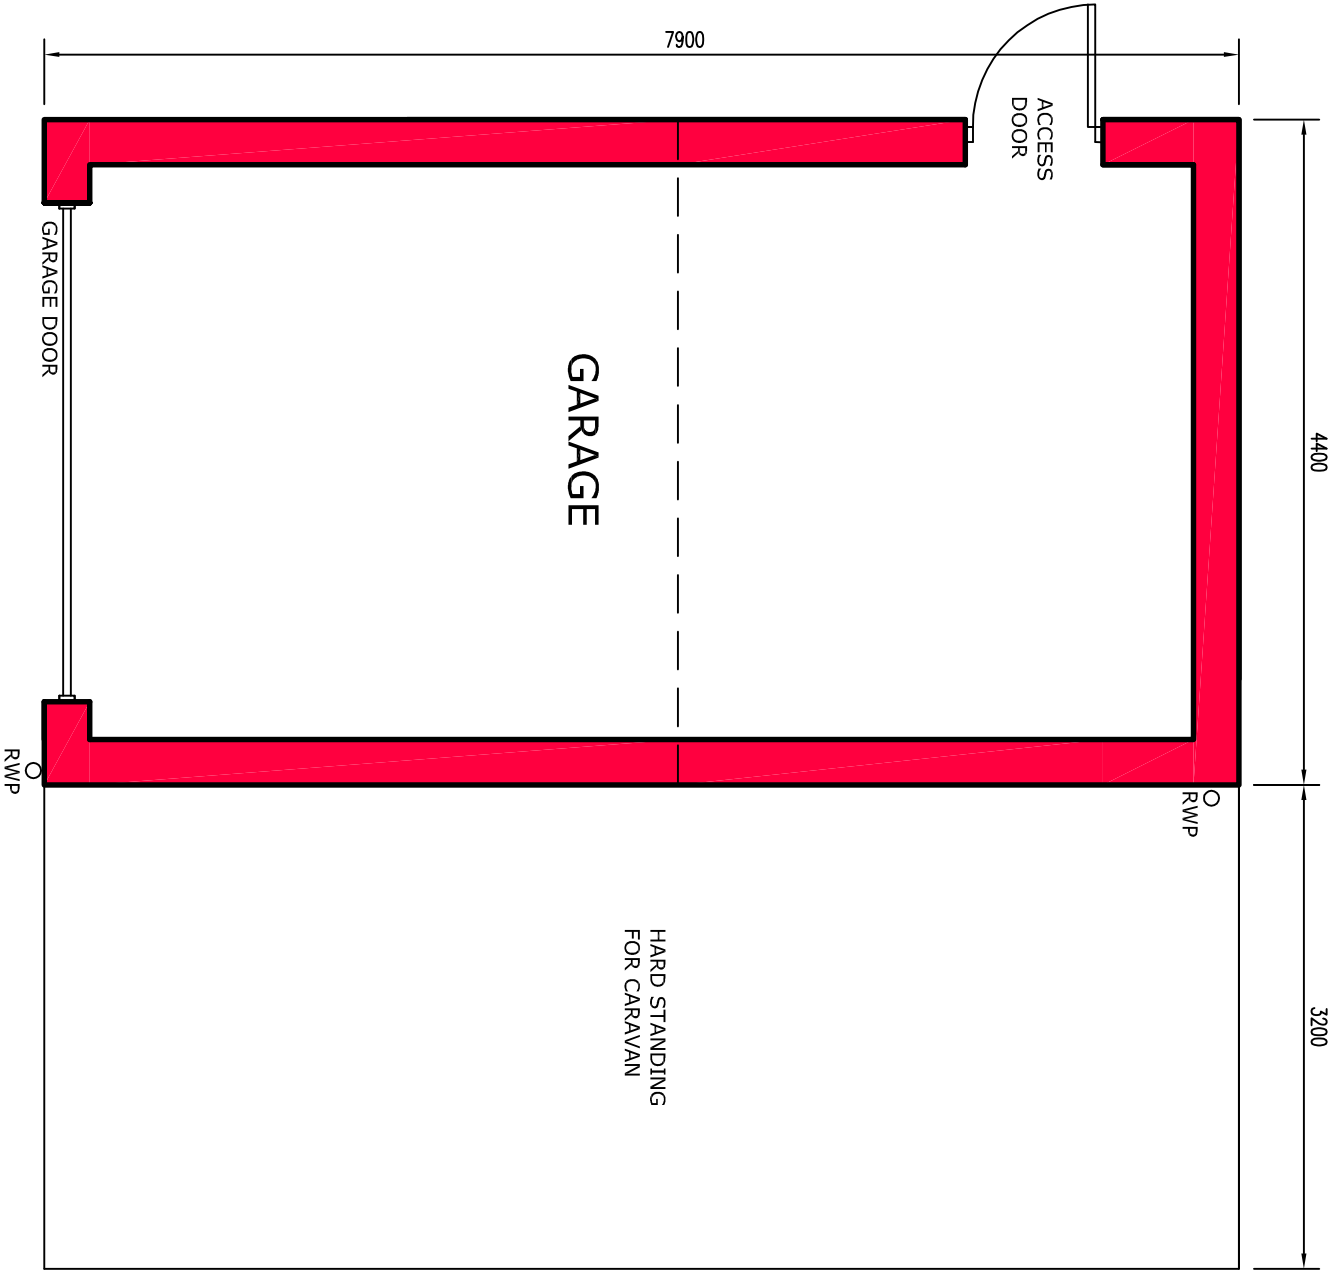
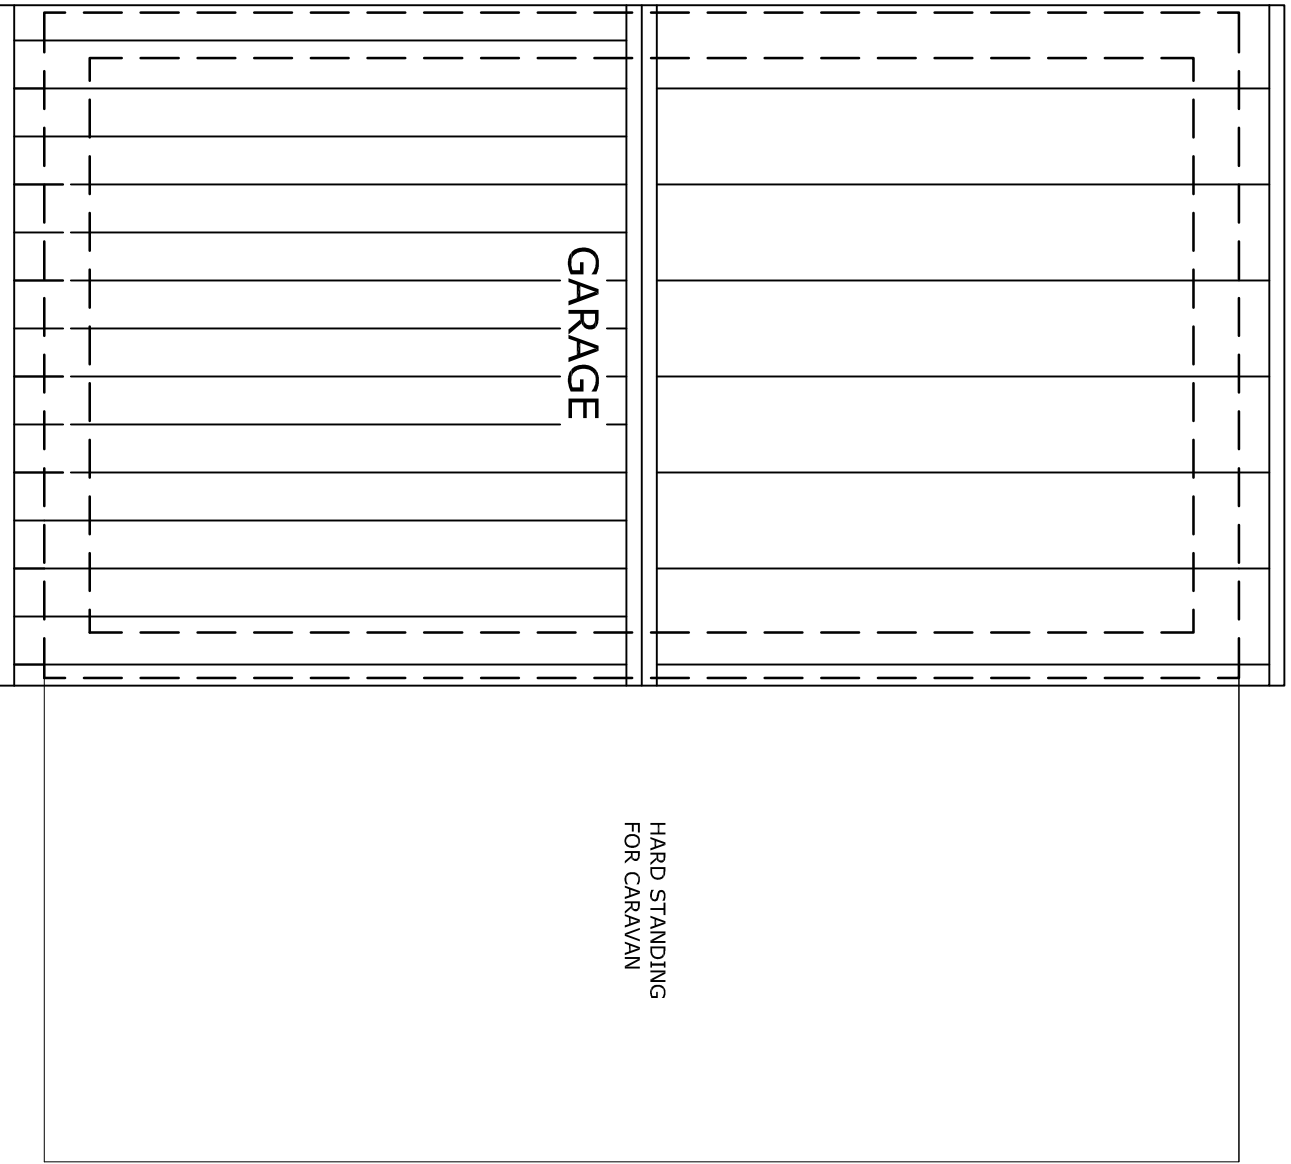
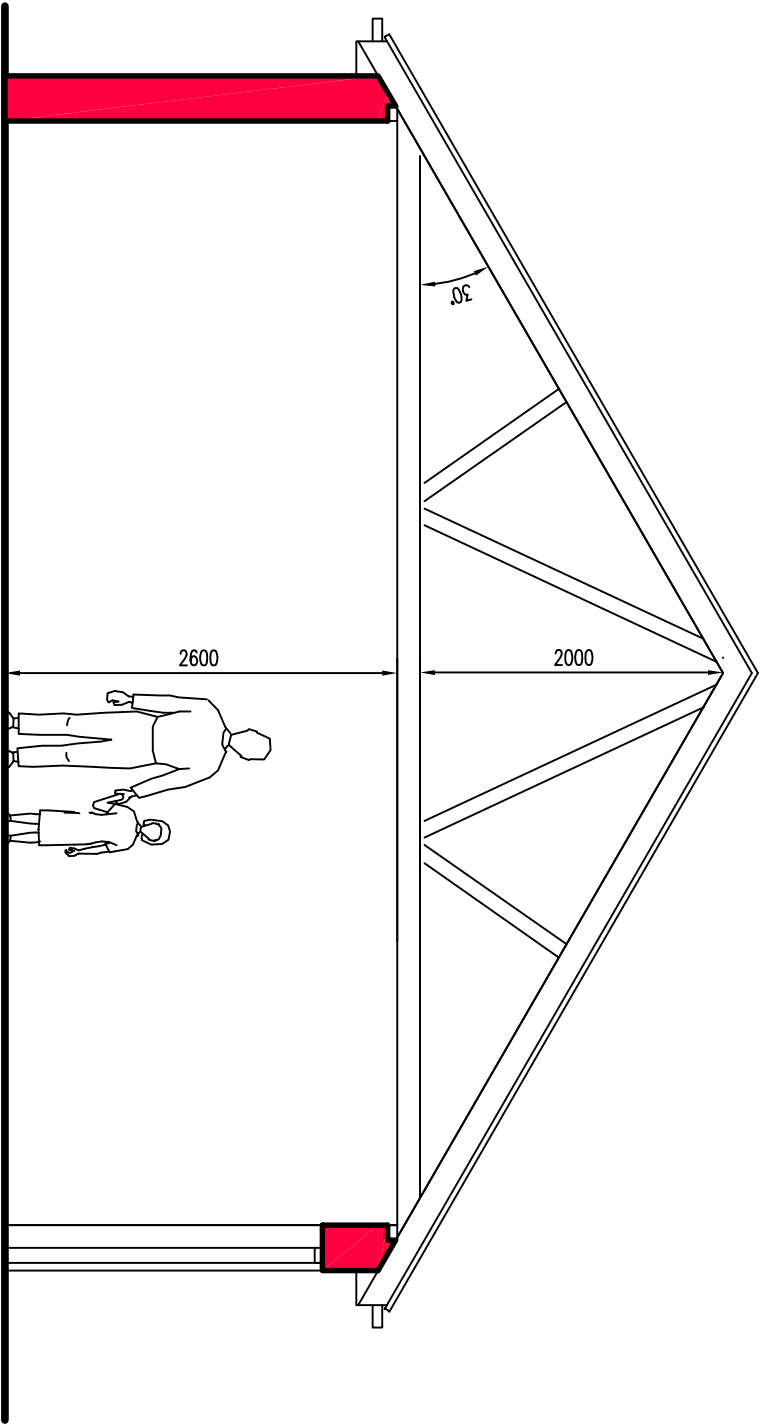


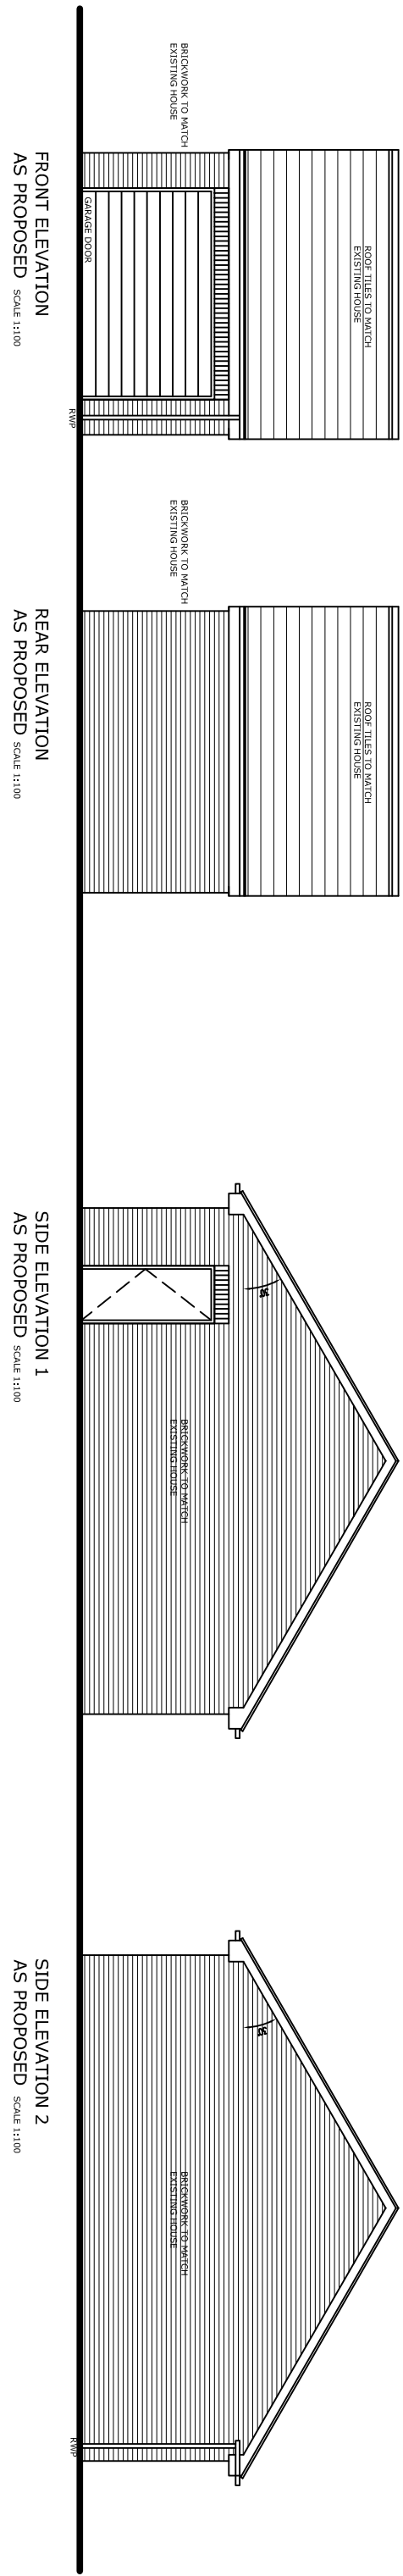


ROOF PLAN AS
PROPOSED SCALE 1:150

PLAN AS
PROPOSED SCALE 1:150

SITE PLAN AS EXISTING
SCALE 1:1125

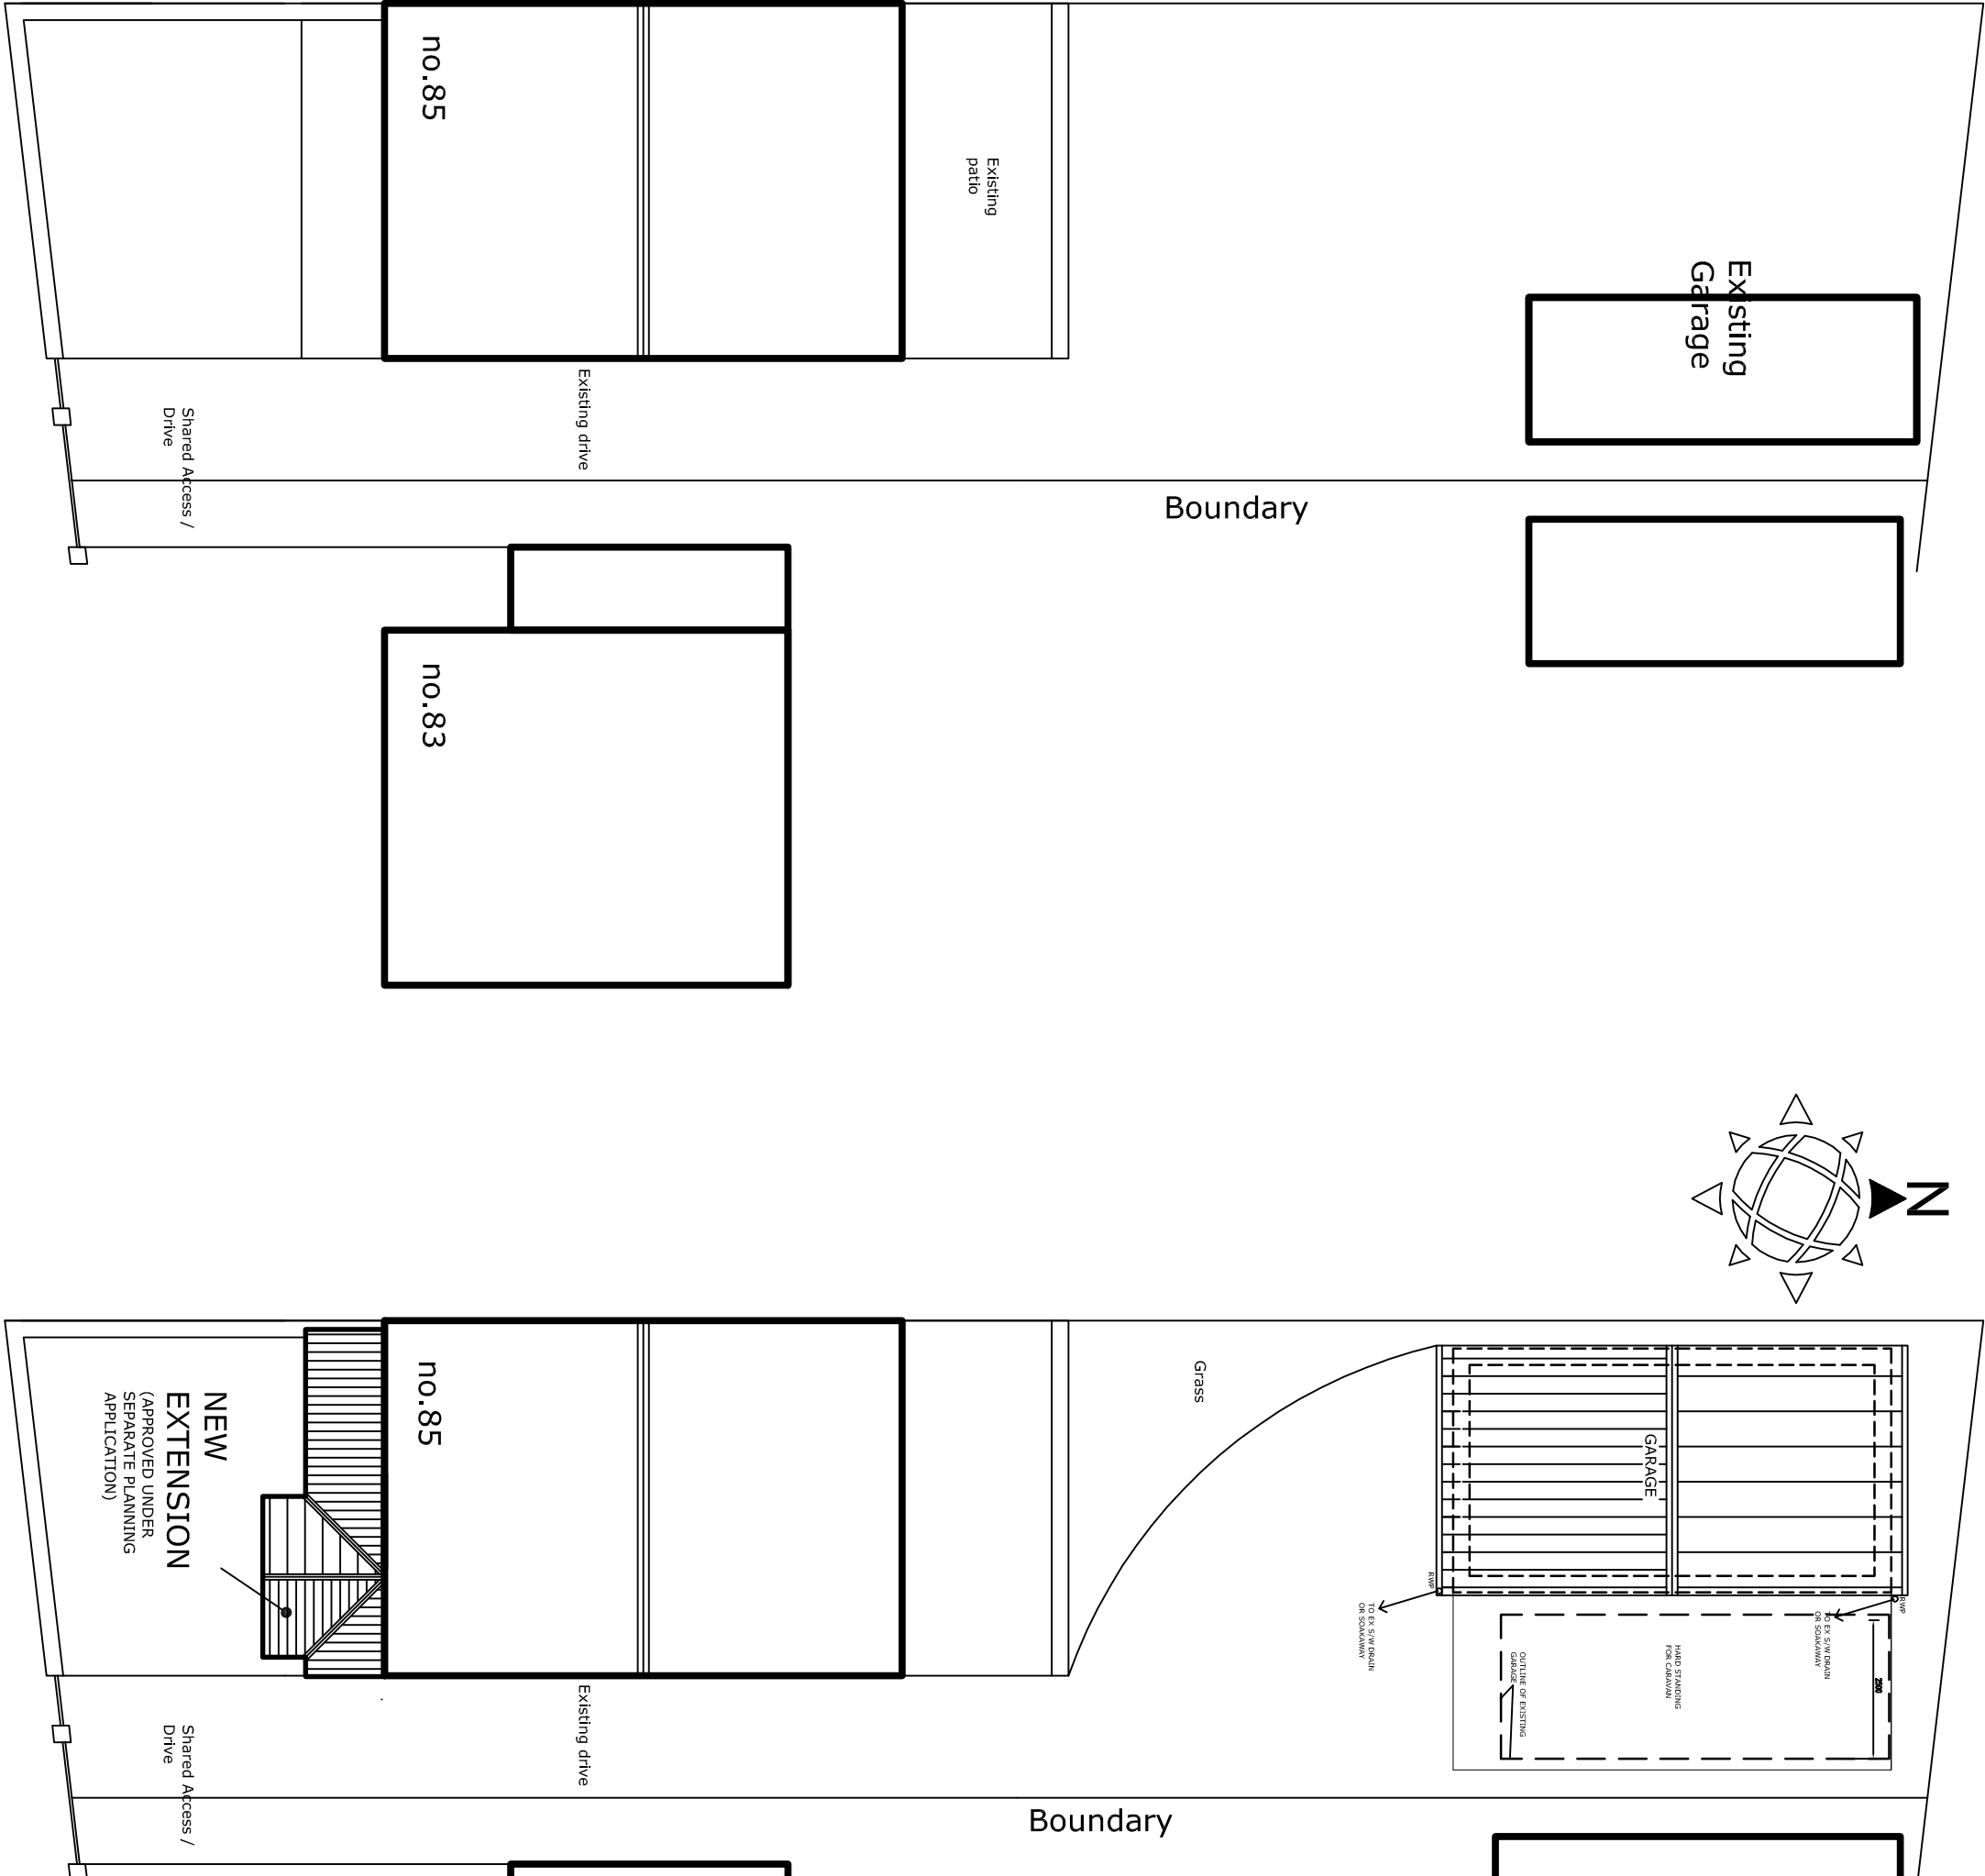

SITE PLAN AS PROPOSED
SCALE 1:1125

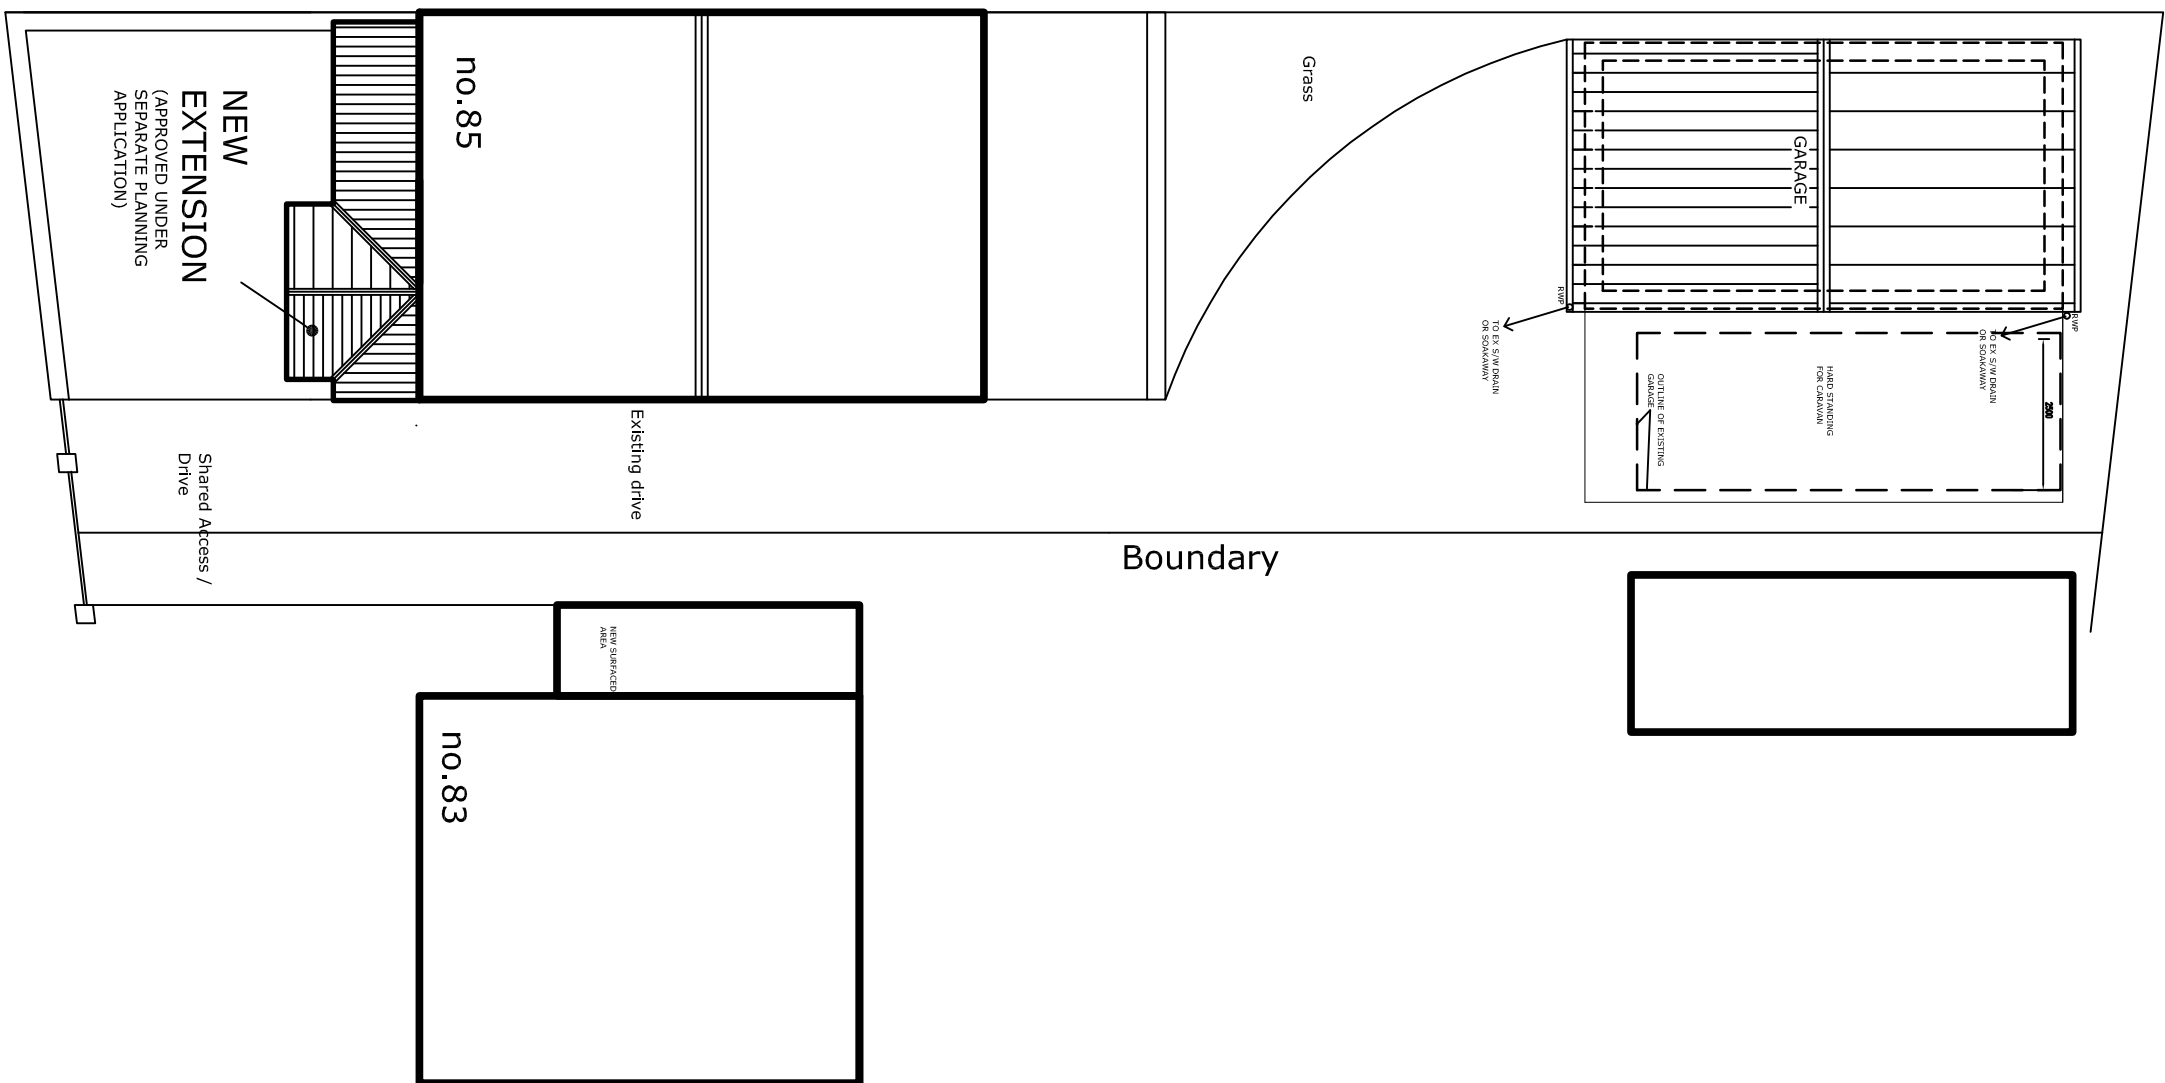


NYP ARCHITECTURAL SERVICES

The Grove, High Street, Bournemouth, Bournemouth, B31 3JL, Tel: 01202 200888 E-mail: info@nypas.co.uk / nypas.co.uk

Project: 85 LINDHURST ROAD Bournemouth B71 3JL Client: KETH FISHER

Drawing Title: PROPOSED GARAGE PLANS, SECTION & ELEVATIONS

Date: AUGUST 2016 Scale: AS INDICATED Rev: A1
Ref: 03/05 Dwg. No. 03

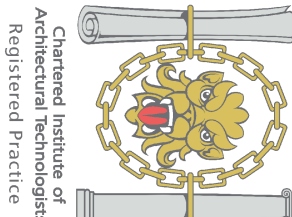

1. THE DRAWING AND THE CONTRACTS AND PARTS THEREIN ARE THE PROPERTY OF NYP ARCHITECTURAL SERVICES LTD. AND ARE NOT TO BE REPRODUCED OR USED IN ANY MANNER WITHOUT THE WRITTEN PERMISSION OF NYP ARCHITECTURAL SERVICES LTD. 2. CONTRACTORS AND SUB-CONTRACTORS MUST CHECK AND AGREE ALL DIMENSIONS BEFORE PREPARING SHOP DRAWINGS OR COMMENCING WORK ON SITE. 3. CONTRACTORS ARE RESPONSIBLE FOR INFORMING THE DESIGNER OF ANY DISCREPANCY, DISCREPANCY OR DISCREPANCY BETWEEN THE DRAWING AND THE ACTUAL SITUATION. 4. WRITTEN DIMENSIONS ONLY ARE TO BE USED FROM THIS DRAWING. IF IN ANY DOUBT ASK FOR CLARIFICATION.

Notes: 1. THE DRAWING AND THE CONTRACTS AND PARTS THEREIN ARE THE PROPERTY OF NYP ARCHITECTURAL SERVICES LTD. AND ARE NOT TO BE REPRODUCED OR USED IN ANY MANNER WITHOUT THE WRITTEN PERMISSION OF NYP ARCHITECTURAL SERVICES LTD. 2. CONTRACTORS AND SUB-CONTRACTORS MUST CHECK AND AGREE ALL DIMENSIONS BEFORE PREPARING SHOP DRAWINGS OR COMMENCING WORK ON SITE. 3. CONTRACTORS ARE RESPONSIBLE FOR INFORMING THE DESIGNER OF ANY DISCREPANCY, DISCREPANCY OR DISCREPANCY BETWEEN THE DRAWING AND THE ACTUAL SITUATION. 4. WRITTEN DIMENSIONS ONLY ARE TO BE USED FROM THIS DRAWING. IF IN ANY DOUBT ASK FOR CLARIFICATION.

Revisions:

Date	Suffix	Description
30-08-2016	A	REVISED TO CLIENT REQ
06-09-2016	B	REVISED TO CLIENT REQ
11-10-2016	C	REVISED TO CLIENT REQ
12-10-2016	D	REVISED TO CLIENT REQ

NO. 85
NO. 83