




A1  
1  
2  
3  
4  
5  
6  
7  
8  
9  
10  
11

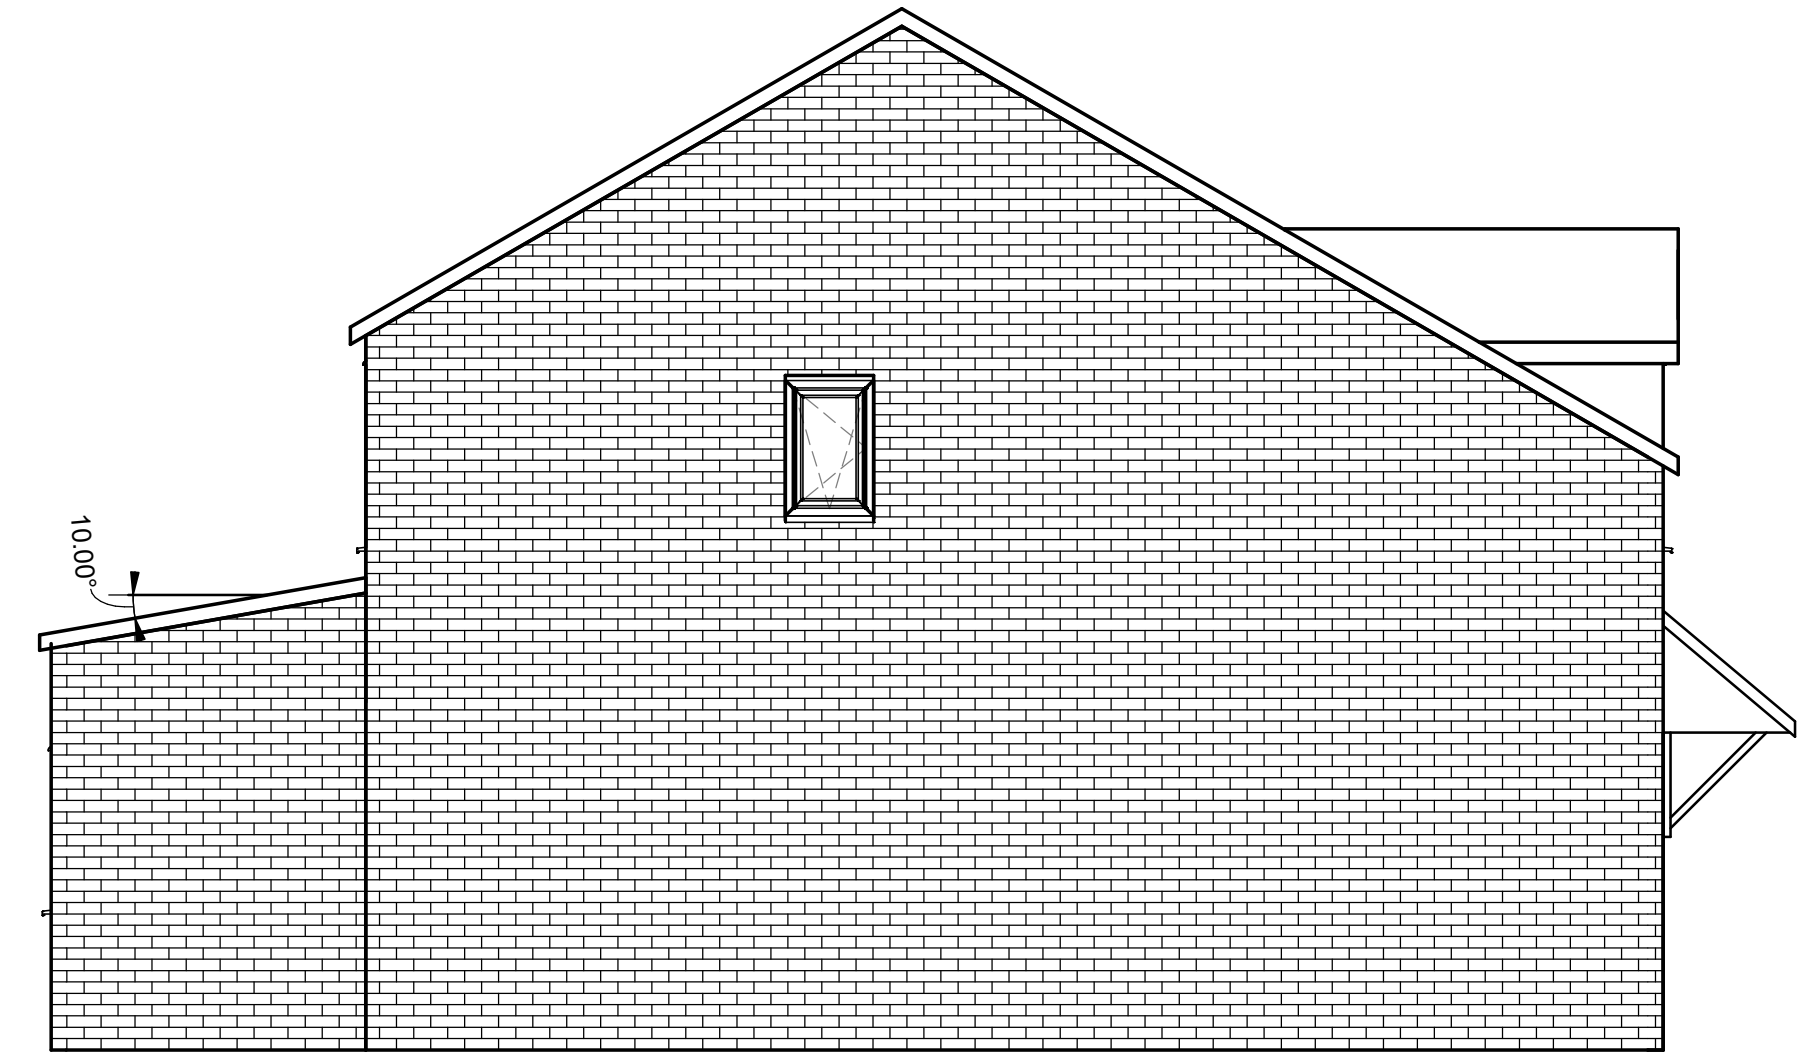

W Proposed West Elevation  
1 : 50

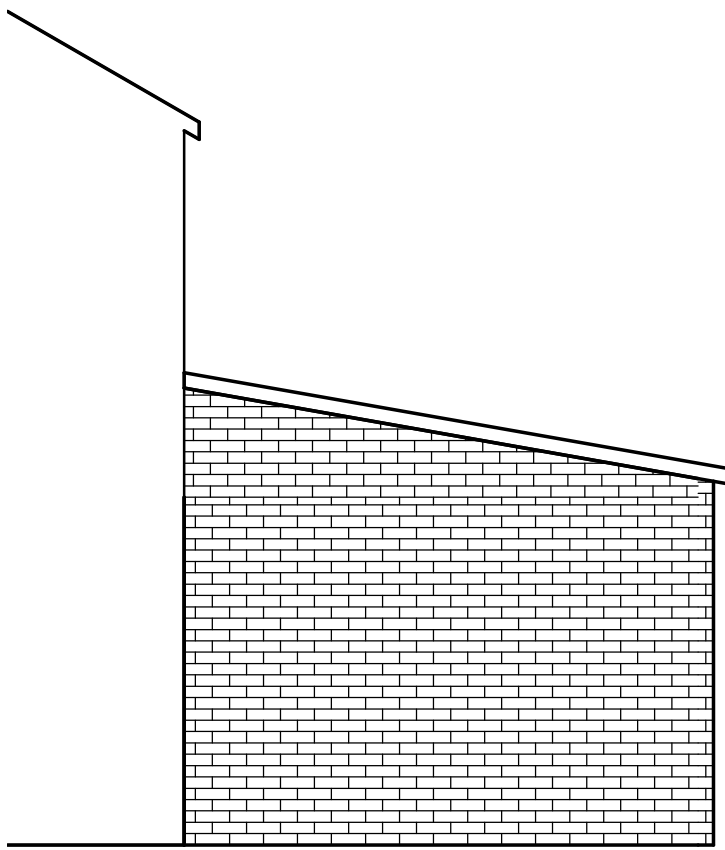

E Proposed East Elevation  
1 : 50

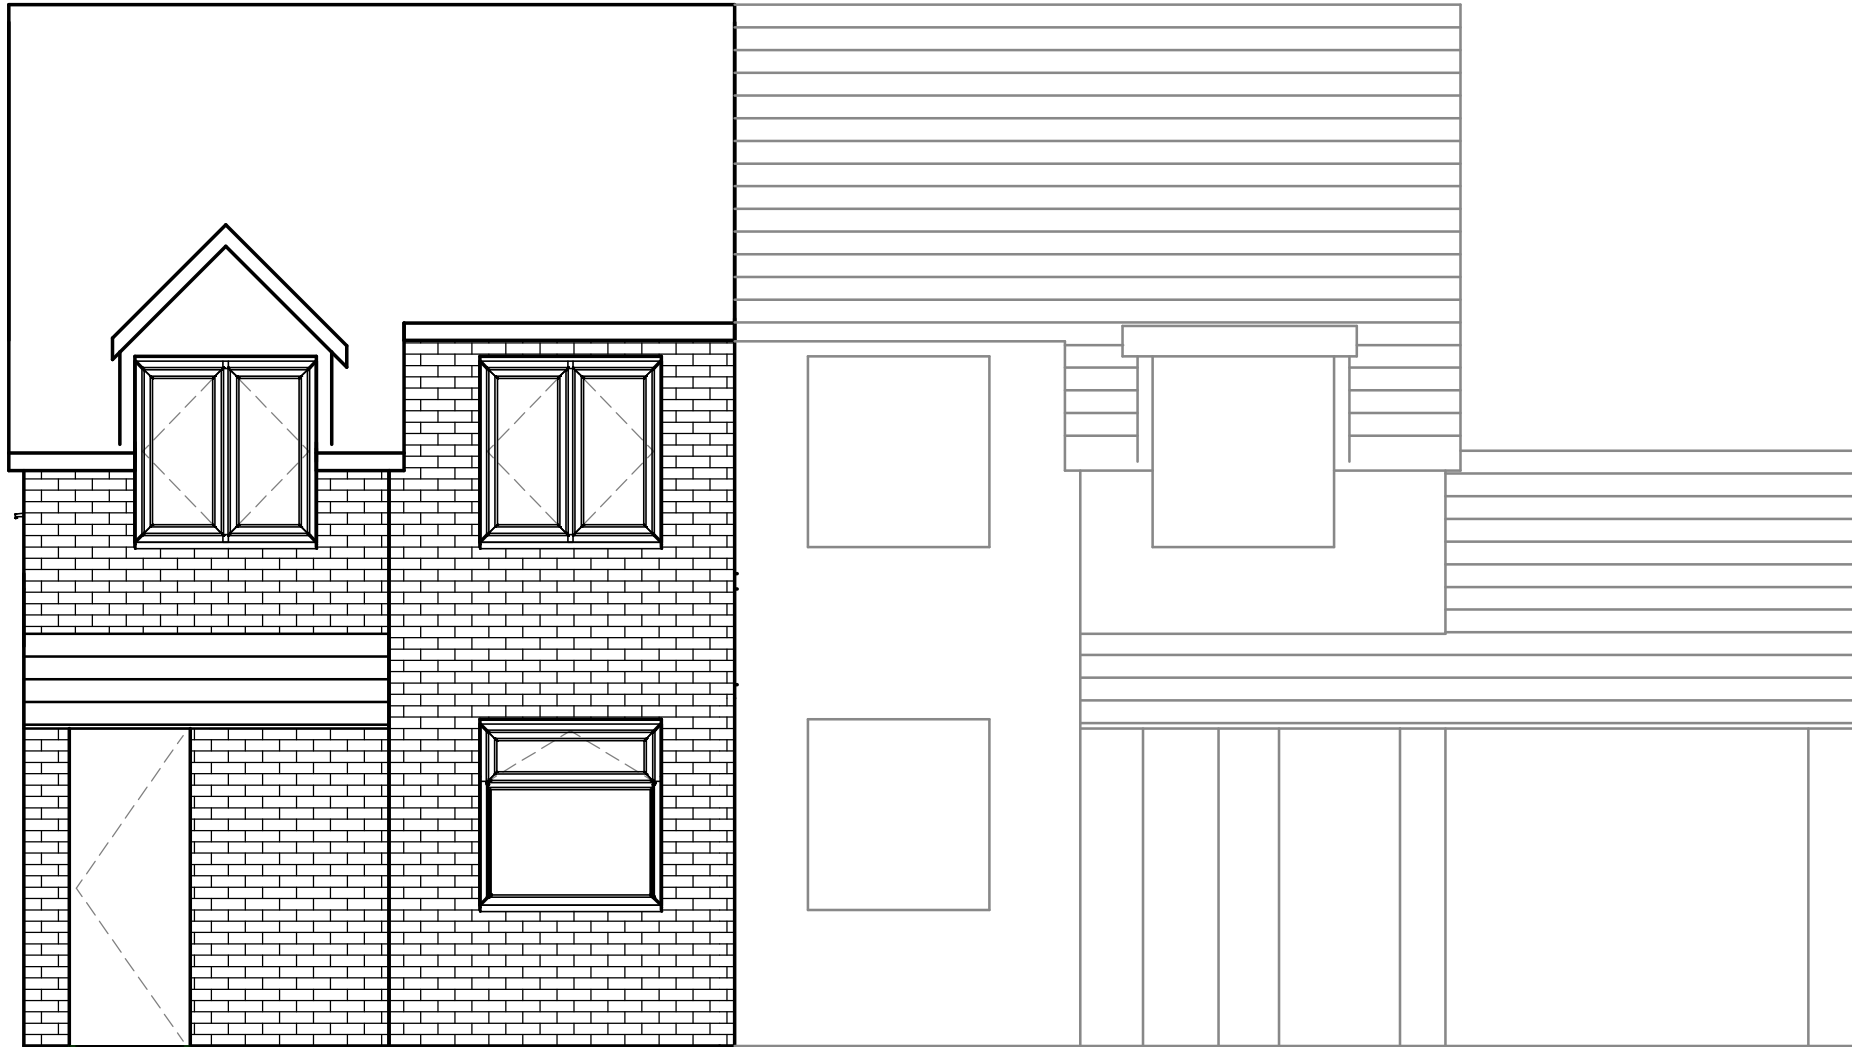

S Proposed South Elevation  
1 : 50



N Proposed North Elevation  
1 : 50

**Notes:**  
1. This drawing is to be read in conjunction with all relevant architect, services and engineering drawings together with the relevant specifications including drawing DRG-0010.  
2. Dimensions are not to be scaled from this drawing. Use given dimensions only. Dimensions in millimetres U.N.O. All dimensions are to be confirmed on site.  
3. All proprietary products are to be used and installed strictly in accordance with the manufacturer's requirements.  
4. The structure is designed and detailed for the permanent condition only. The Contractor is responsible for all temporary works.  
5. All works undertaken by the contractor to be compliant with relevant and current building codes, regulations and good practices.  
6. All steel to be grade S355 U.N.O.

P03 10/09/22 Building Regulations  
P02 19/05/22 Building Regulations  
P01 15/04/22 Building Regulations

| Issue | Date |
|-------|------|
|-------|------|



Client  
Rob Mynett & Laura Holliday  
15 Cloudberry Way  
Mapplewell  
Barnsley S75 6EA

Project Title  
Cloudberry Way  
Extension

Drawing Title  
Proposed Elevations and Isometric

|             |                      |                  |     |
|-------------|----------------------|------------------|-----|
| Scale at A1 | 1 : 50               | By / Chkd / Appd | JF  |
| Role        | Building Regulations |                  |     |
| Status      |                      |                  |     |
| Job No      |                      | Rev              | P03 |
| ID          | DRG-1003             |                  |     |