



Proposed Site Layout
Scale 1:200

Notes

Revisions
A 20/05/15-Site layout altered
B 11/07/15-Attached garage added

PAUL GLOVER
DESIGN SERVICES

Glover Building Management

Project
Proposed New Dwellings
Land Adjacent & Behind
31 Mansfield Rd
Athersley, Barnsley
Drawing Title
Planning Proposal
Proposed Sit Layout

Client
Mr F Ayres
Drawing No.
PG 155-1 Rev B

Date	Scale
Jan 2015	1:200
Drawn by	Checked by
P Glover	PG


Page Size - A1 3000 mm

6 Beaulieu Close, Mapplewell
Barnsley S75 6PJ
Tel 01226 387491/07730258347
Email paulglover555@btinternet.com


B G C
CORPORATE MAIL ROOM

27 AUG 2015


Received by:
ORIGINAL COPY

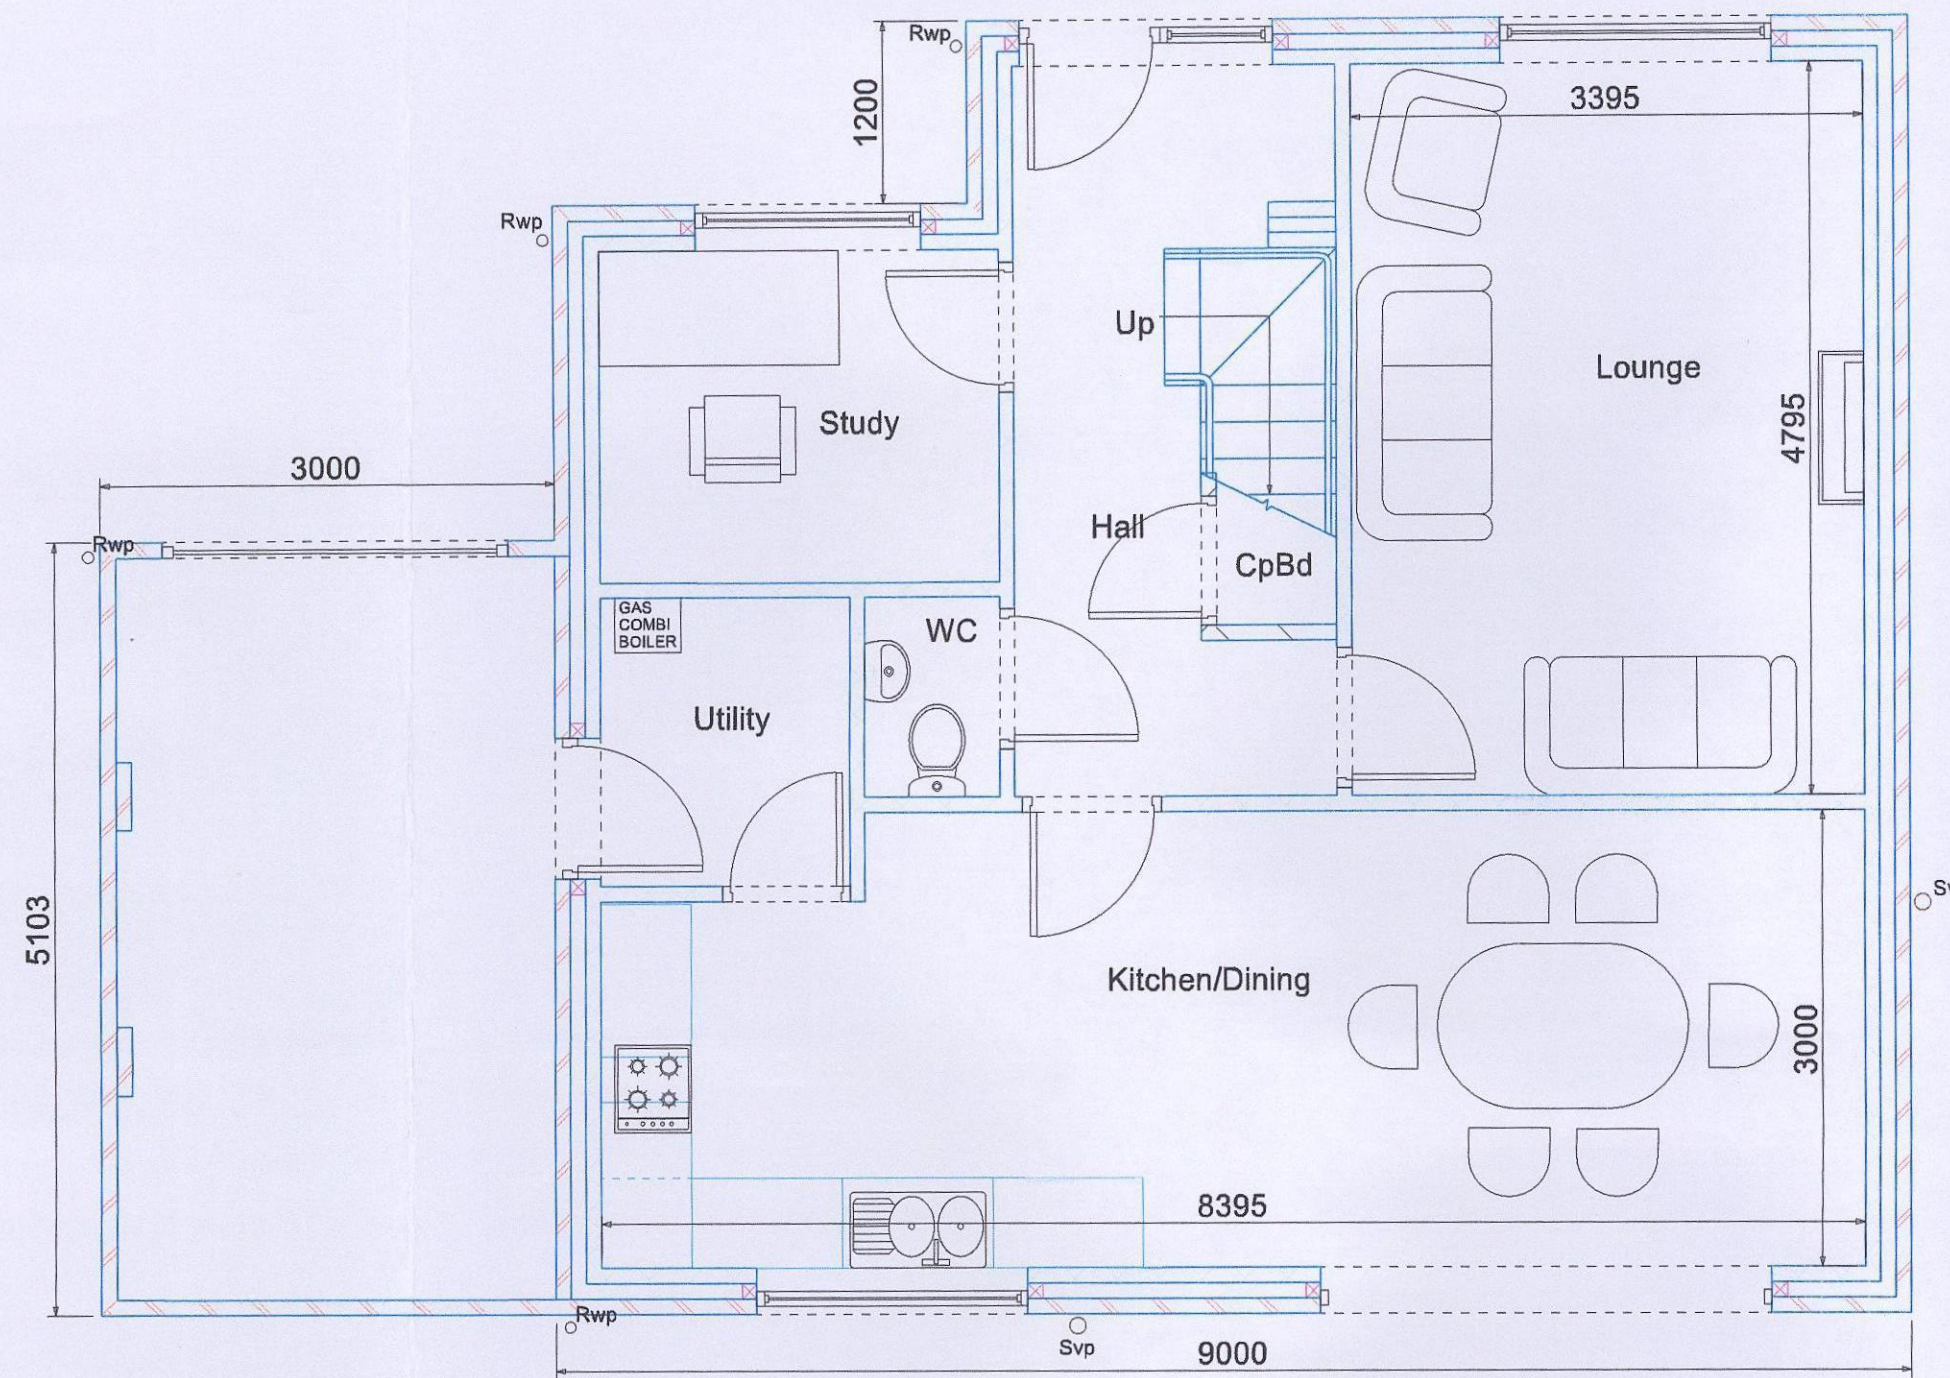


Ground Floor Plan

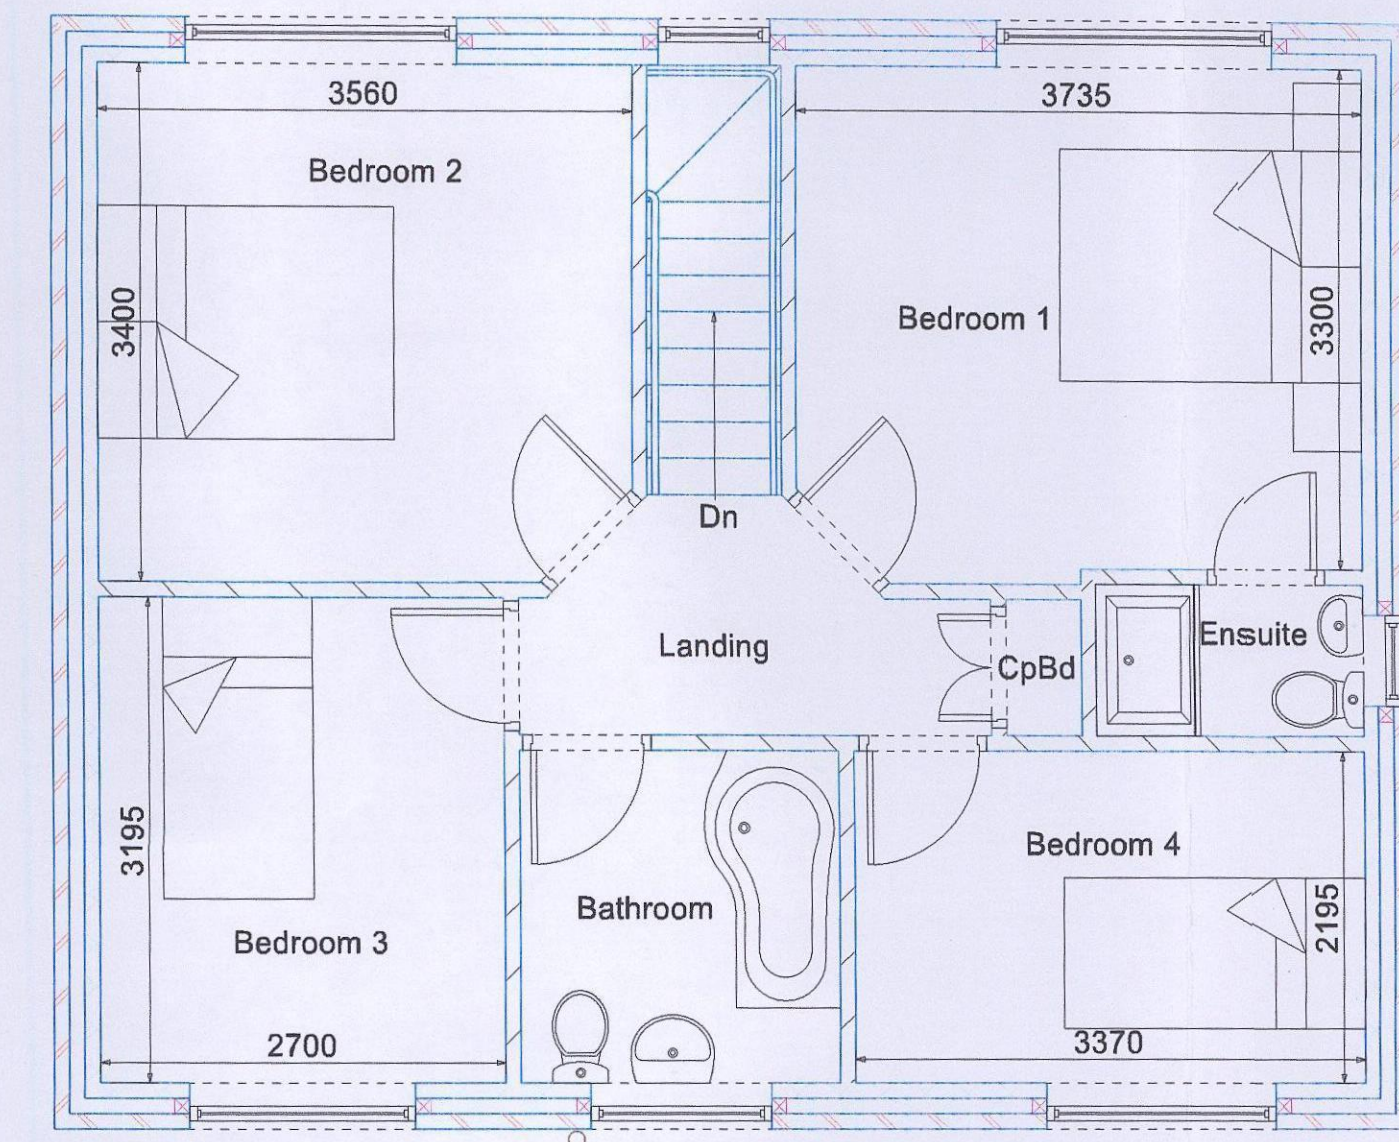


First Floor Plan

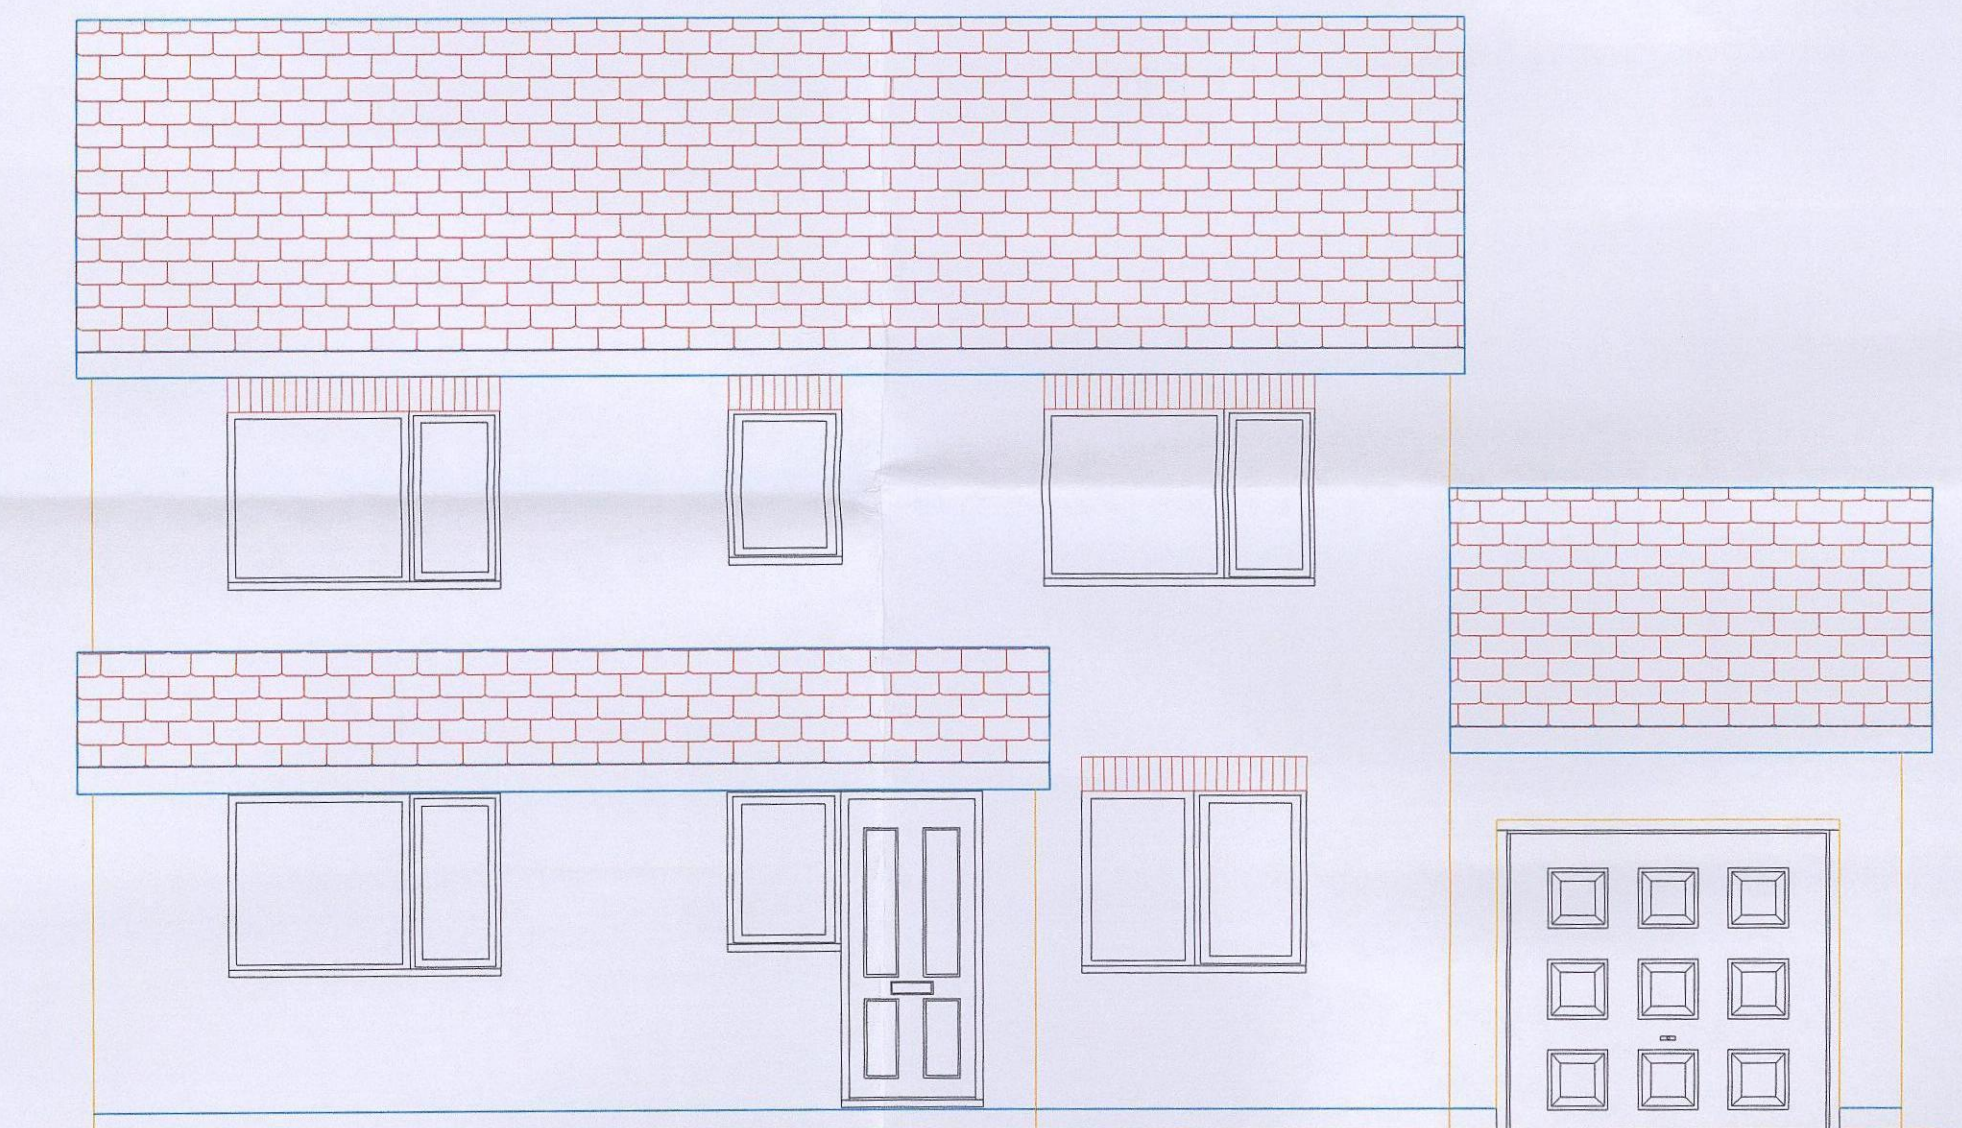


Front Elevation

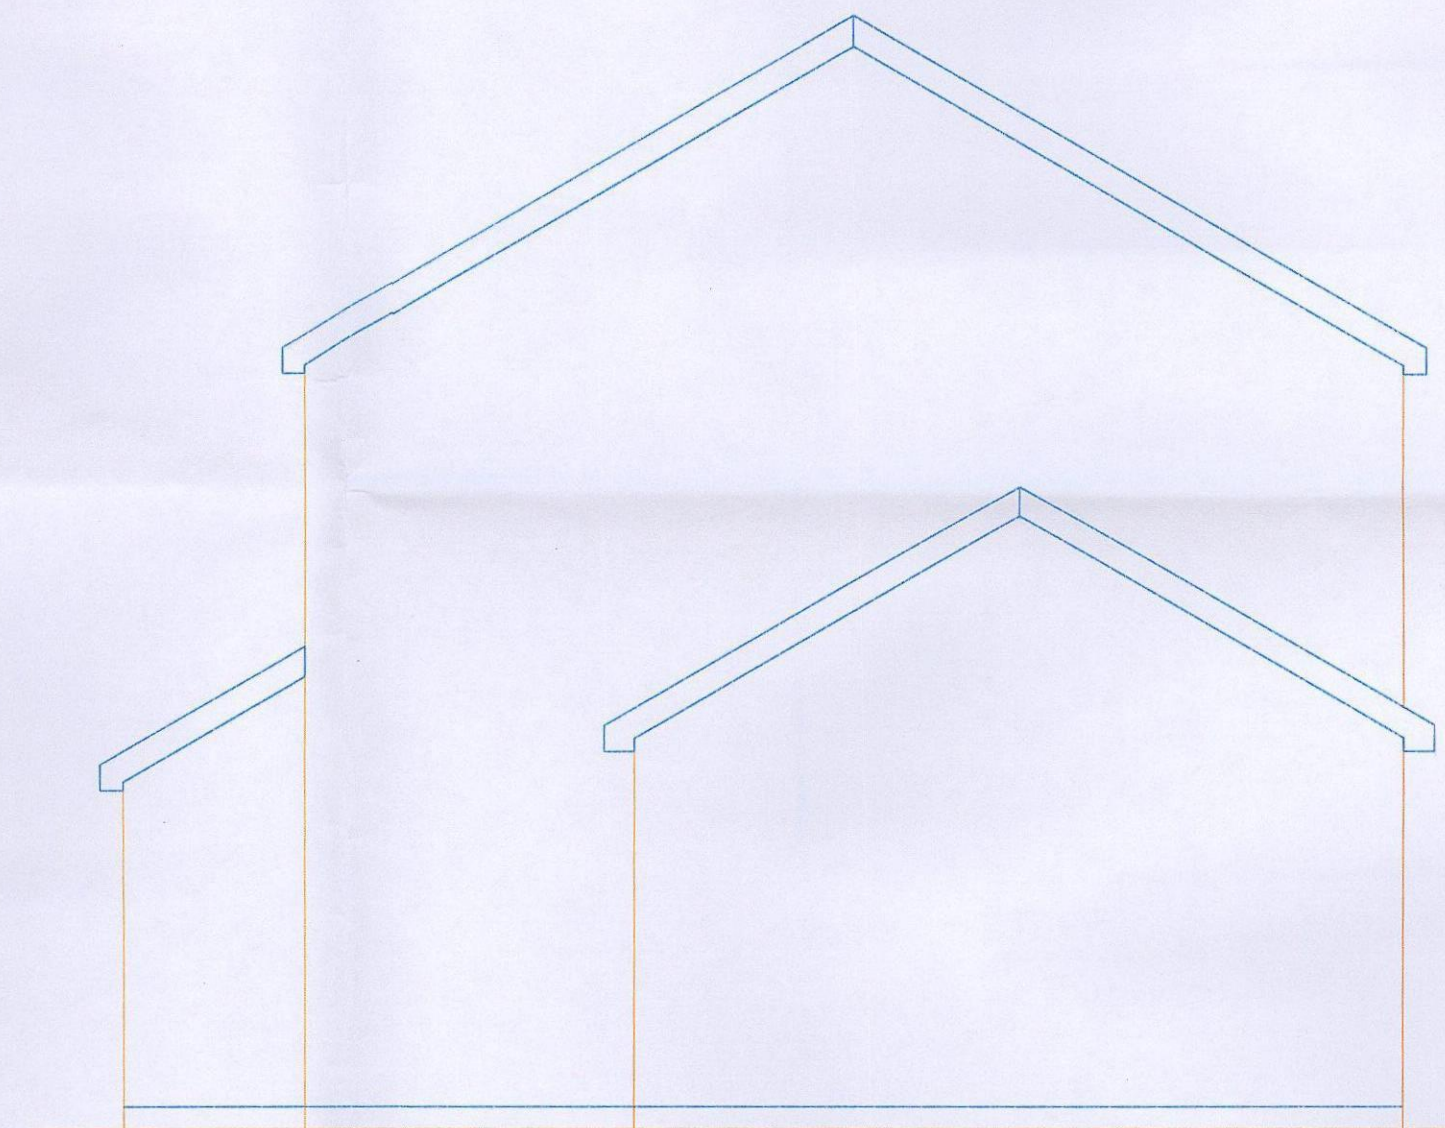

Side Elevation

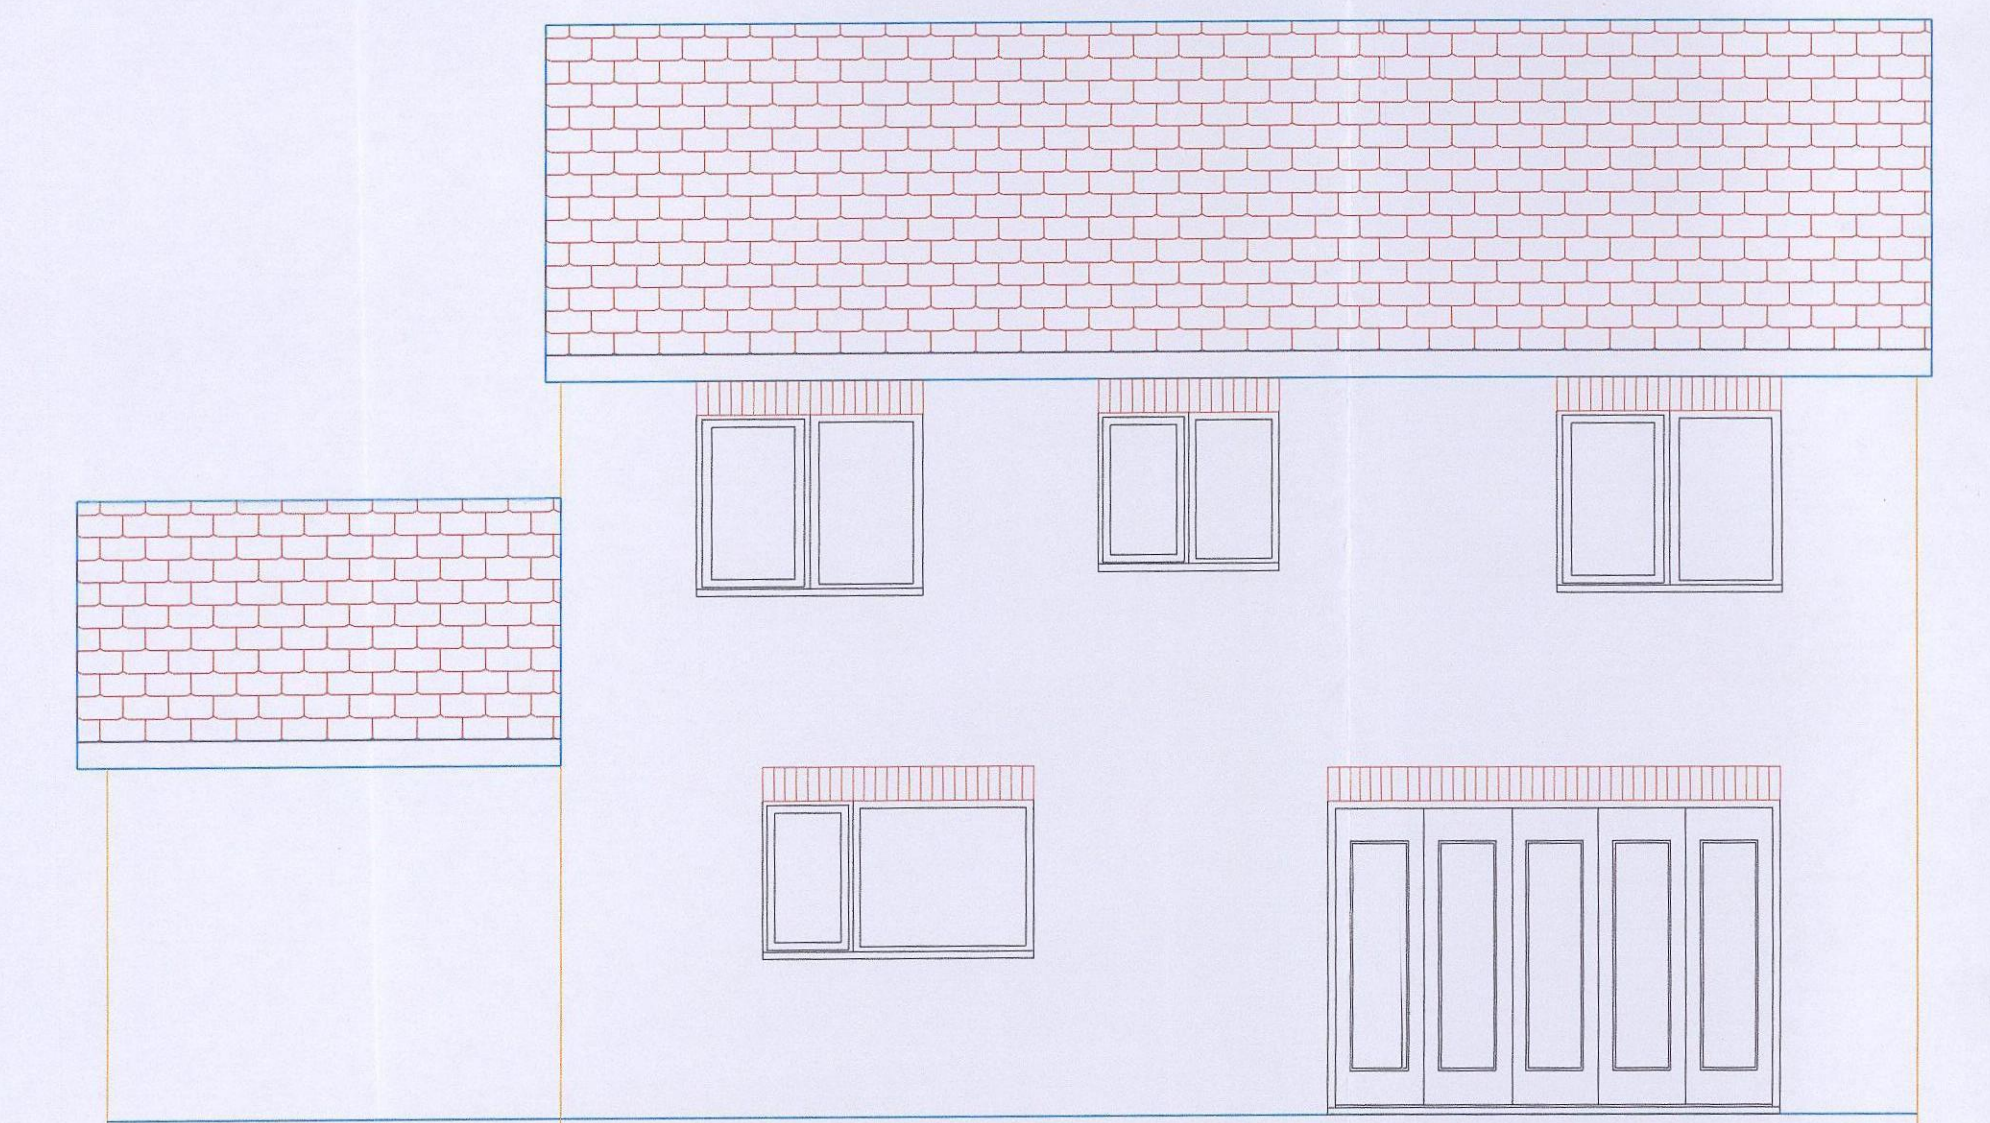

Rear Elevation

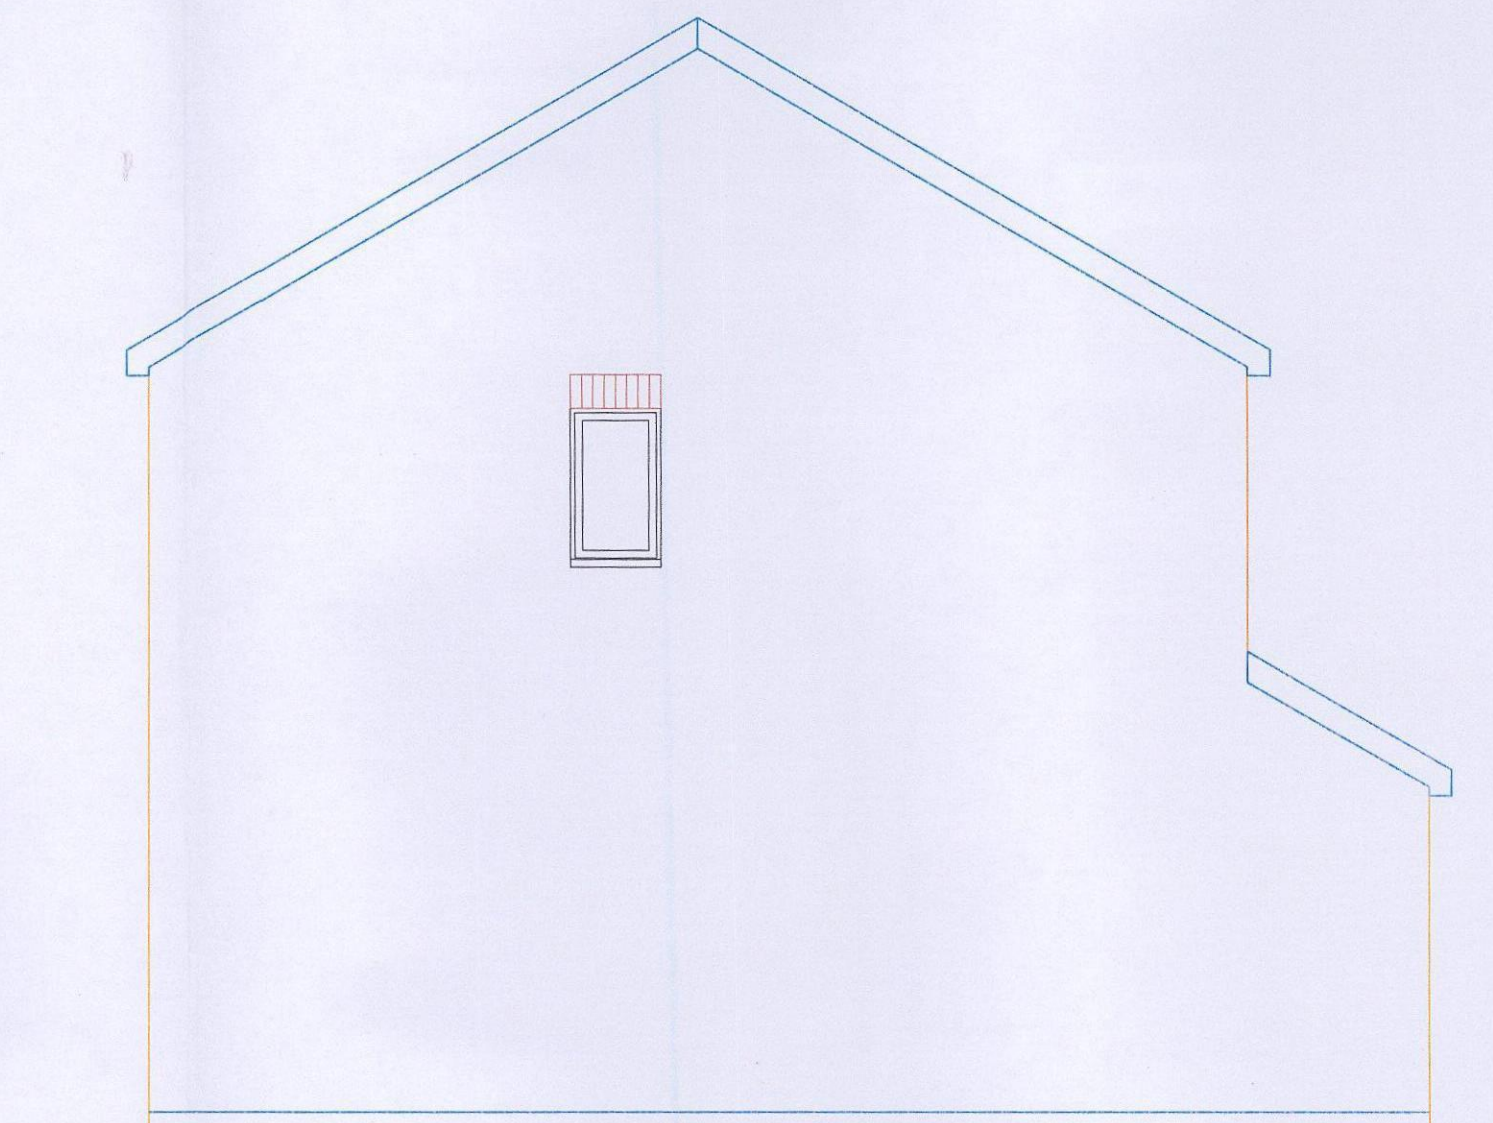

Side Elevation

Revisions

A 11/07/15-Attached garage ad

PAUL GLOVER
DESIGN SERVICES

Glover Building

Project

Proposed New Dw
Land Adjacent & Behind
31 Mansfield Rd
Athersley, Barnsley
Drawing Title
Planning Proposal
Floor Plans & Elevations

Client

Mr F Ayres
Drawing No.

PG 155-2 Rev A

Date

Jan 2015

Drawn by

P Glover

Page Size - A1



6 Beaulieu Close, Mapplewell
Barnsley S75 6FJ
Tel 01226 387491/07730258
Email paulglover555@btinternet.com