


Drawing No.	Rev No.
MWH001 -004	A

DO NOT SCALE: Contractor to check all dimensions and report any omissions or errors

NOTES

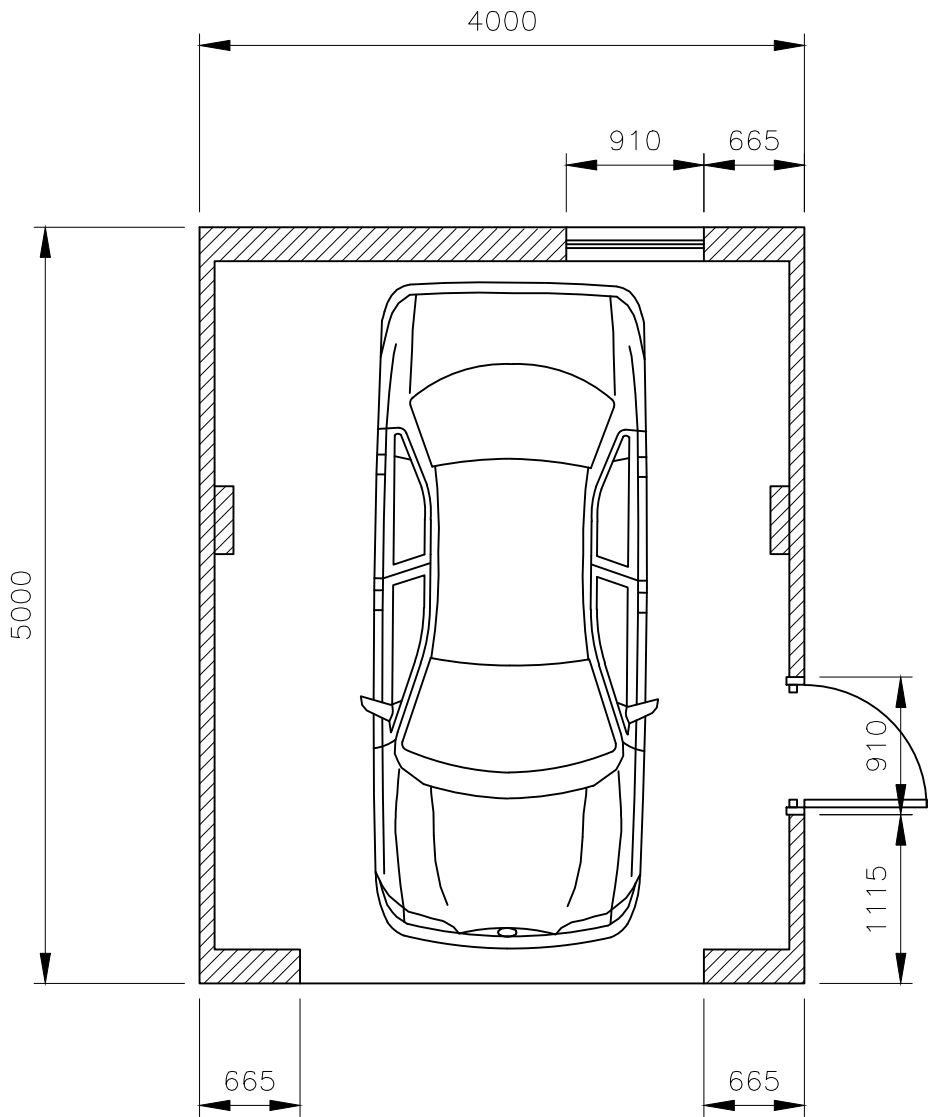

PROPOSED GARAGE FLOOR PLAN
SCALE 1:50 AT A3

A	Garage moved back	JRB			14/10/22
Rev	Description	By	Chk	App	Date

JRB DESIGNS Ltd
1 Saville Road
Cudworth
Barnsley
S72 8LT
Tel: 01226 383542
Fax: 01226 380078
Mob: 07970 541192
Email: john@jrbdesigns.co.uk

This drawing is copyright. © jrbdesigns Ltd.

Client
MR. W HAIGH

Drawing Title
PROPOSED PLANS

Address
**20 HOLLINS WOOD GROVE
CUDWORTH
BARNSLEY
S72 8TB**

Project Title:
**PROPOSED DETACHED
GARAGE**

Purpose of Issue:
PLANNING

Drawing Status
FIRST ISSUE

Scale at A3 AS SHOWN	Drawn By JRB	Date 07/09/2022
Checked By	Date 07/09/2022	Approved By Date 07/09/2022
Project No. MWH001	Drawing No. 004	Revision A

APPROVAL ☒ INFORMATION ☐ TENDER ☐ CONTRACT ☐ CONSTRUCTION ☐