


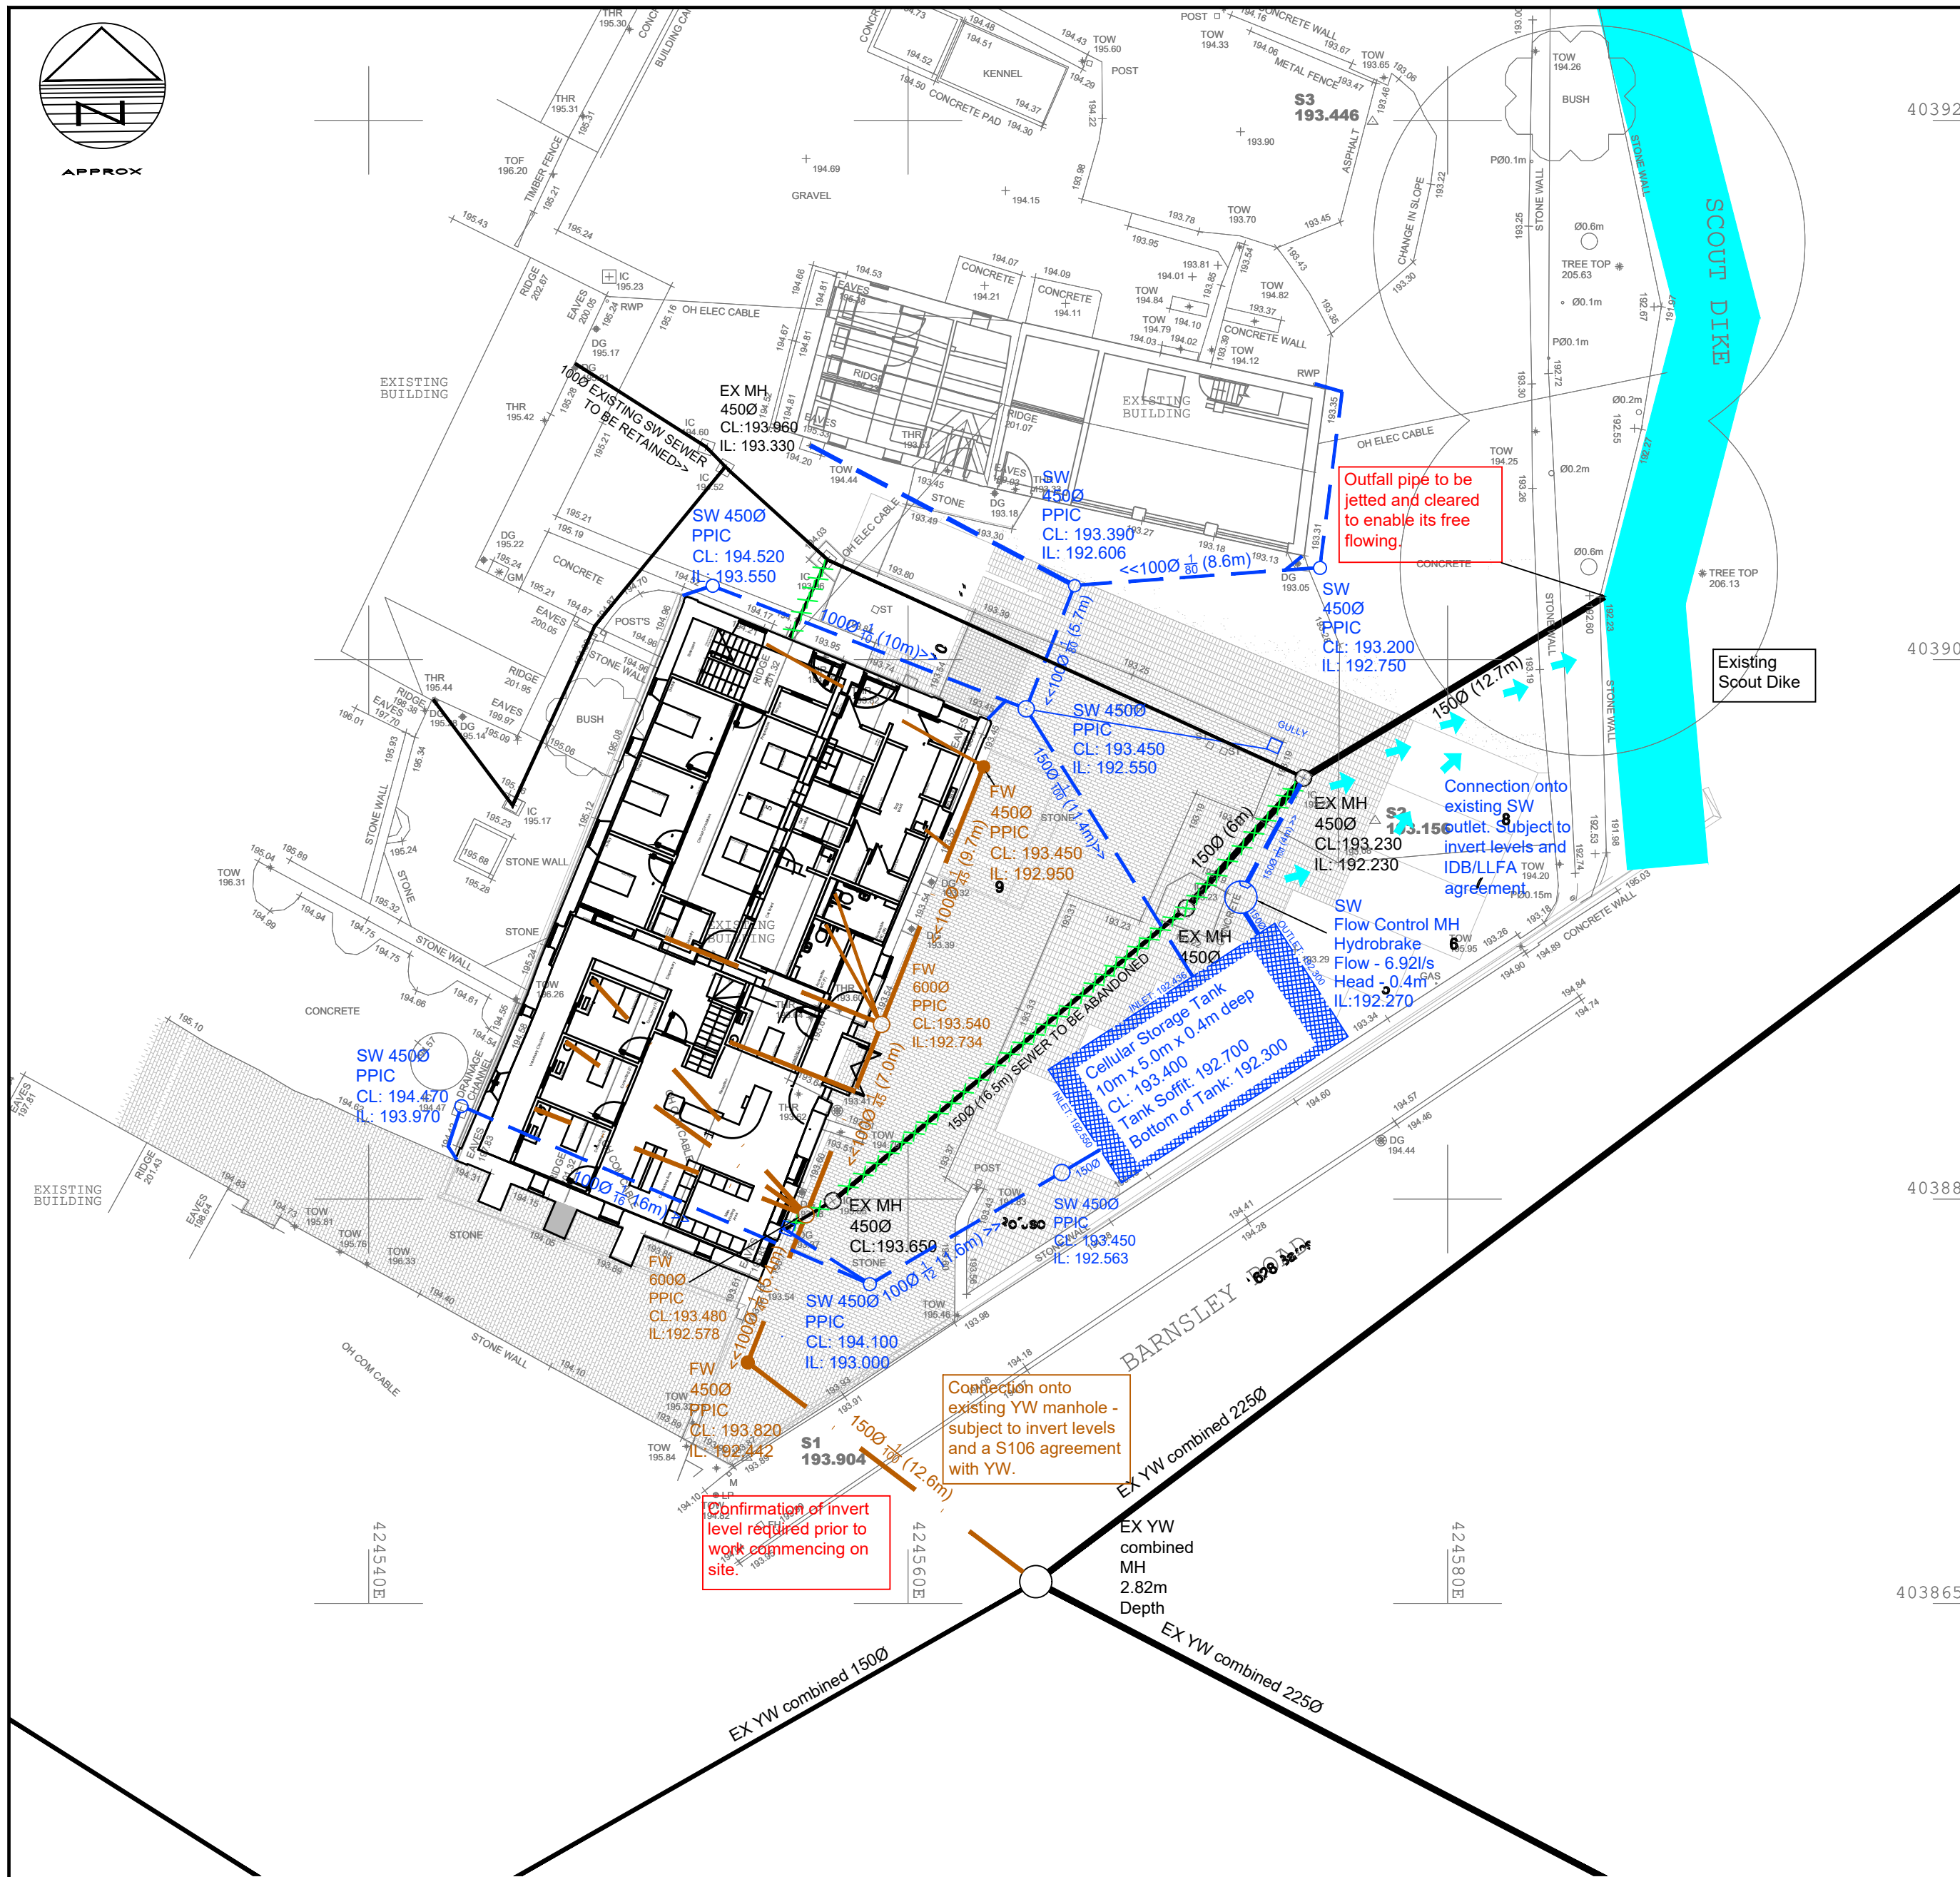

The site plan shows a property with two buildings highlighted in pink. The larger building on the left is a multi-story structure with a complex internal layout. The smaller building on the right is a rectangular structure. The plan includes various annotations such as 'EXISTING BUILDING', 'CONCRETE', 'STONE WALL', 'CHILEO CABLE', and 'BARNSELY ROAD'. It also features numerous elevation points and a north arrow.

[illegible]

SF	PB	June 2023	As Shown @ A1
Contract No. 21642		Drg No. DR-C-0100	Revision P4