

Notes:
Planning drawings, not to be used for construction or building regulation purposes


Revision: –
Revision List:

Project Name: 3 Rockside Road, S36 9RB
Drawing Title: Upper & Lower Floor Plan - Proposed
Drawing Number: 1020/TP/005
Scale: 1:100@A3




Date: Sep 09

0 5m

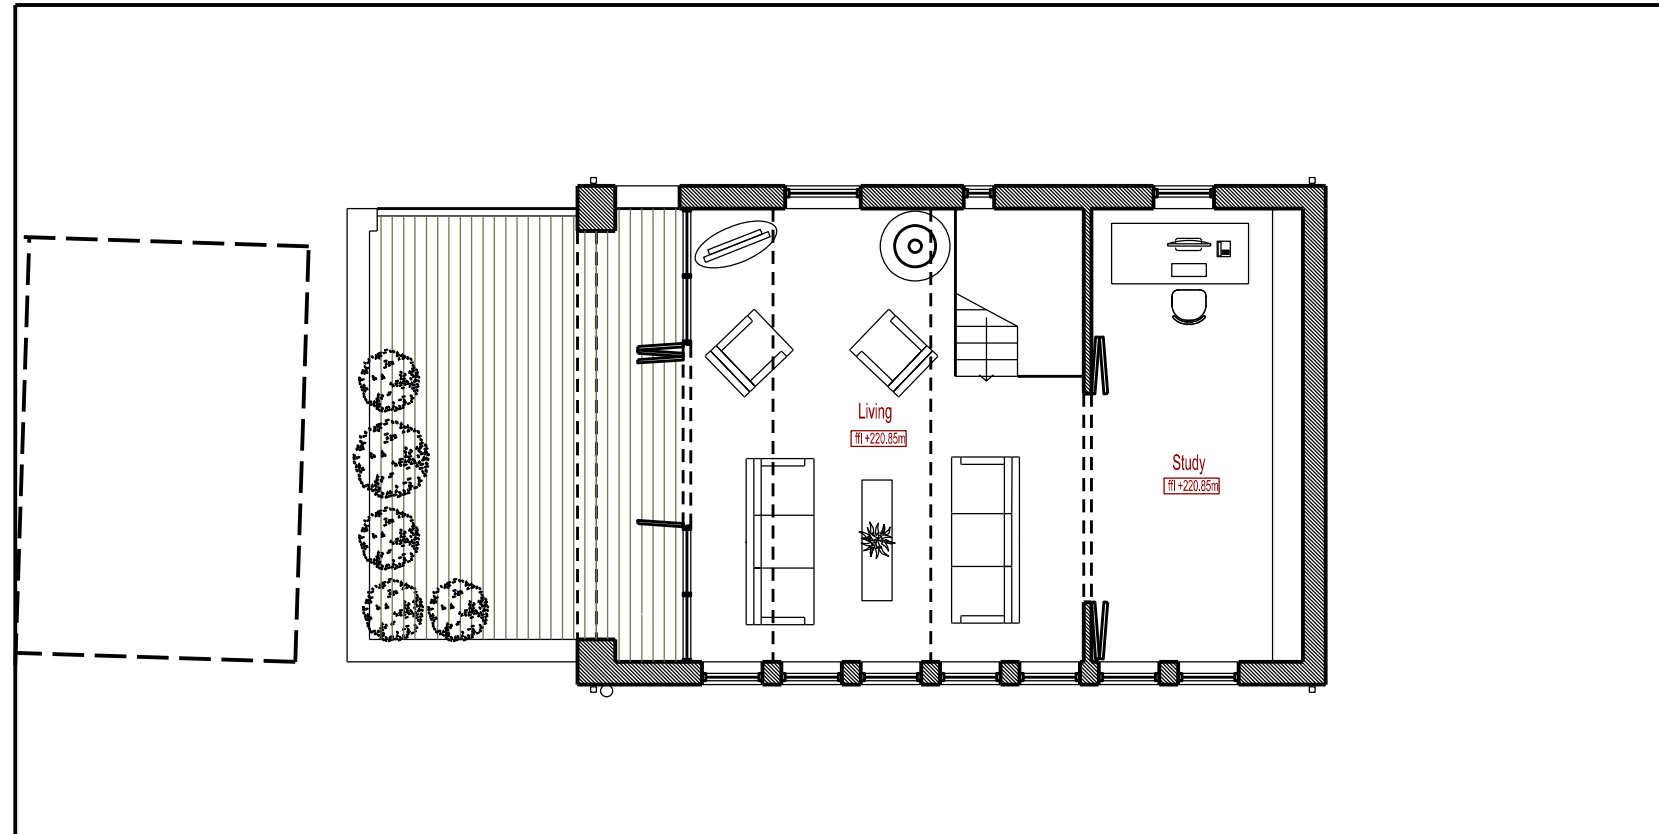

Upper Floor Plan

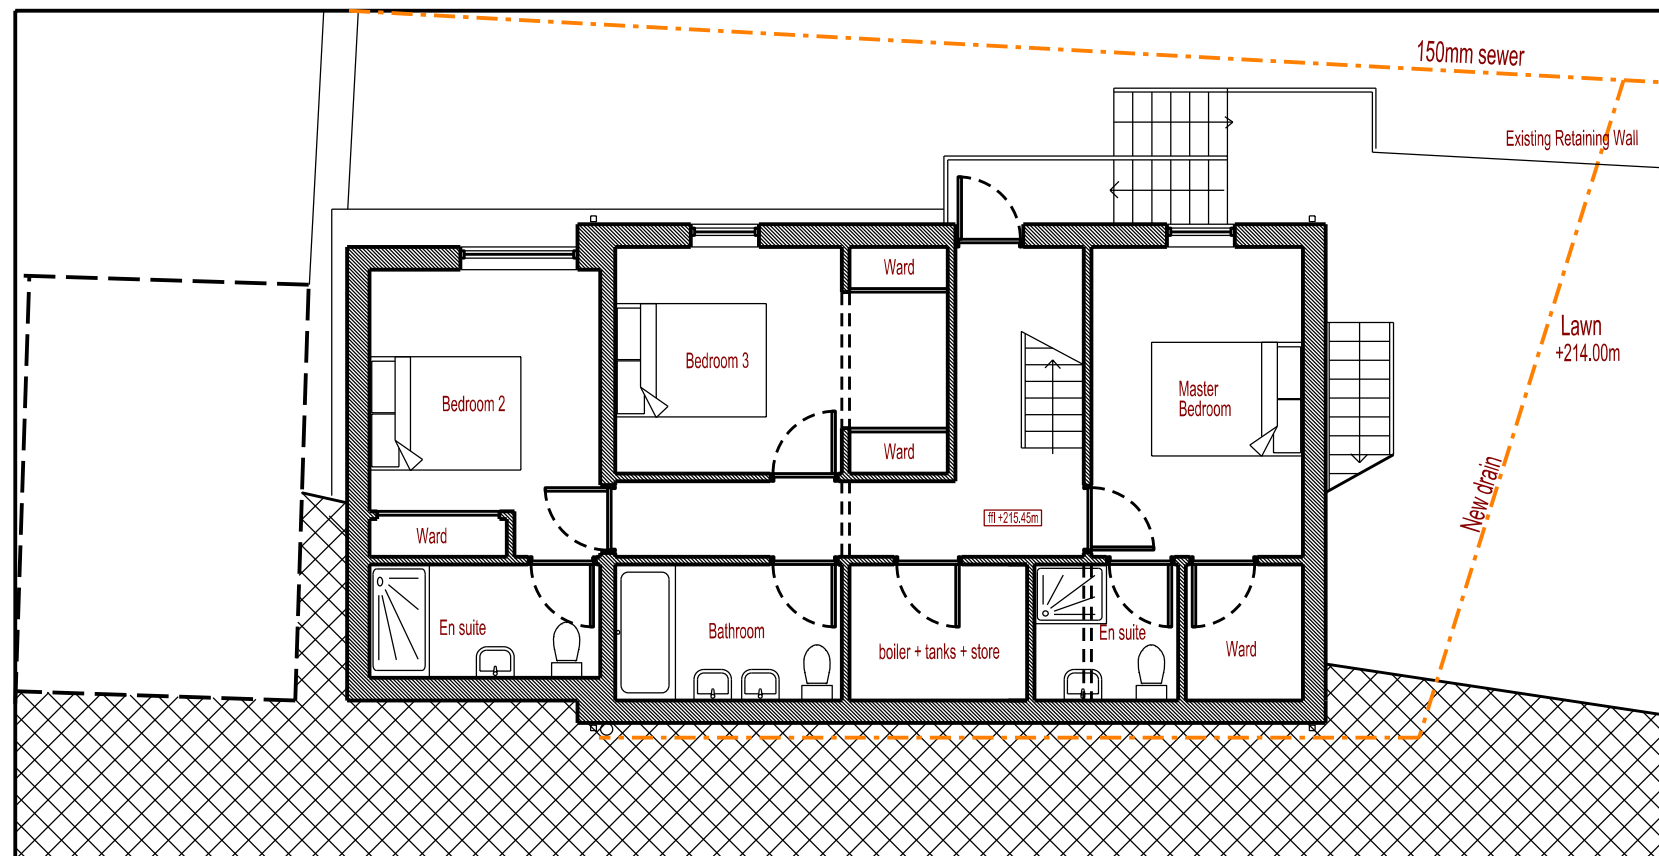

Lower Floor Plan