



DF Rural Management
Landscape Architects &
Rural Project Management

Banks Hall
Cawthorne
Barnsley
South Yorkshire

d.fryer@me.com
07702 049584

Client: Kamenka
436-440 Doncaster Road
Stairfoot
Barnsley
S70 3EZ

jane@kamenka-interiors.co.uk
01226 288 858

Drawing: Existing Ground
Floor Plan

Dwg. No: Kam E/002

Scale: 1:100 @ A3

Date: 24th April 2013

Revision Number:

Draft 19th April 2013
Final 24th April 2013



Existing Ground
Floor Plan
Kam E/002





DF Rural Management
Landscape Architects &
Rural Project Management

Banks Hall
Cawthorne
Barnsley
South Yorkshire

d.fryer@me.com
07702 049584

Client: Kamenka
436-440 Doncaster Road
Stairfoot
Barnsley
S70 3EZ

jane@kamenka-interiors.co.uk
01226 288 858

Drawing: Existing Ground
1st Floor Plan

Dwg. No: Kam E/003

Scale: 1:100 @ A3

Date: 24th April 2013

Revision Number:

Draft 19th April 2013
Final 24th April 2013



Existing Ground
1st Floor Plan
Kam E/003





DF Rural Management
Landscape Architects &
Rural Project Management

Banks Hall
Cawthorne
Barnsley
South Yorkshire

d.fryer@me.com
07702 049584

Client: Kamenka
436-440 Doncaster Road
Stairfoot
Barnsley
S70 3EZ

jane@kamenka-interiors.co.uk
01226 288 858

Drawing: Existing Basement
Floor Plan


Dwg. No: Kam E/004

Scale: 1:100 @ A3

Date: 24th April 2013

Revision Number:

Draft 19th April 2013
Final 24th April 2013

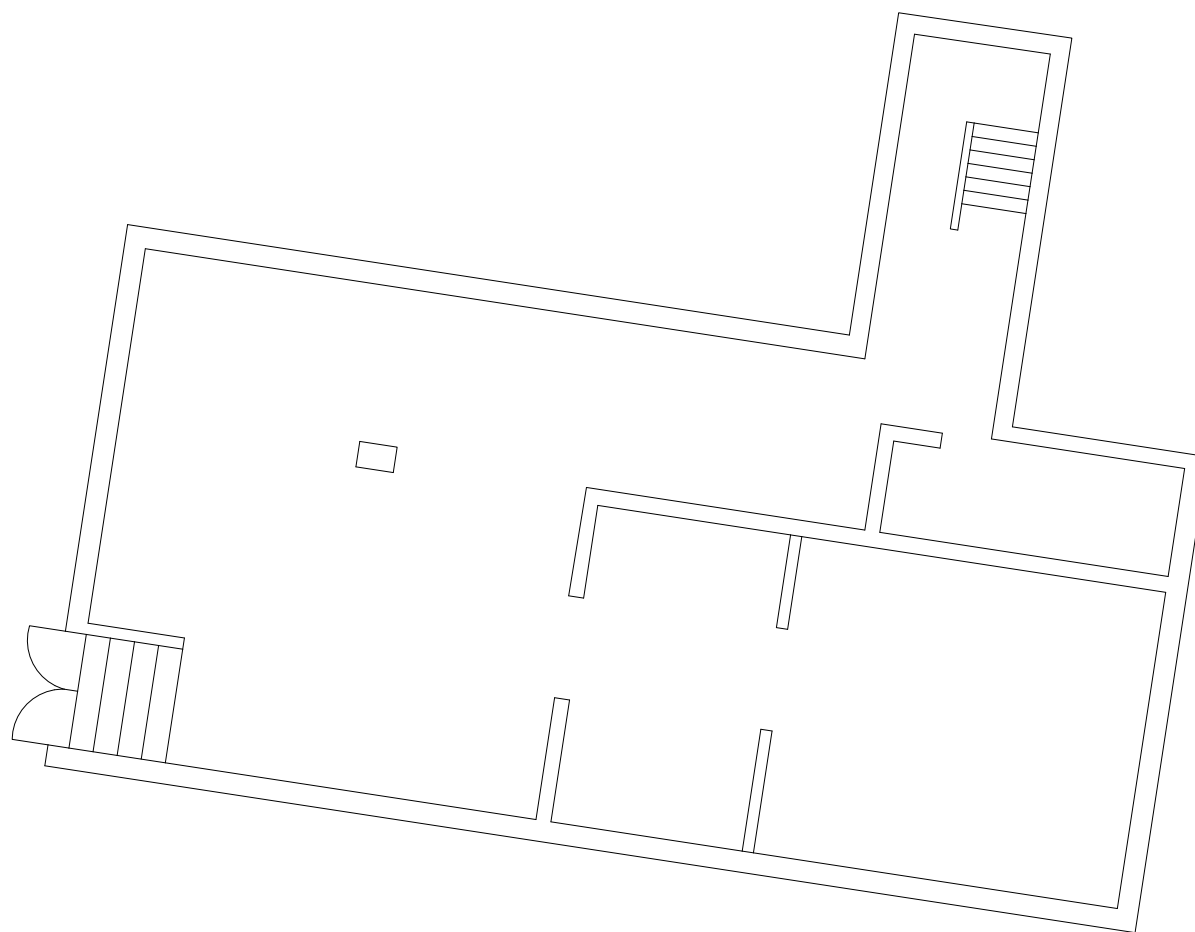

Existing Basement
Floor Plan
Kam E/004