




Blaze Maintenance Limited
Carlyle House
15 Tonbridge Road
Hildenborough
Kent TN11 9BH
Tel: 01732 832555
Fax: 01732 833002


1a Malthouse Road, Off Pontefract Road, Barnsley, South Yorkshire, S71 1AL




PEUGEOT

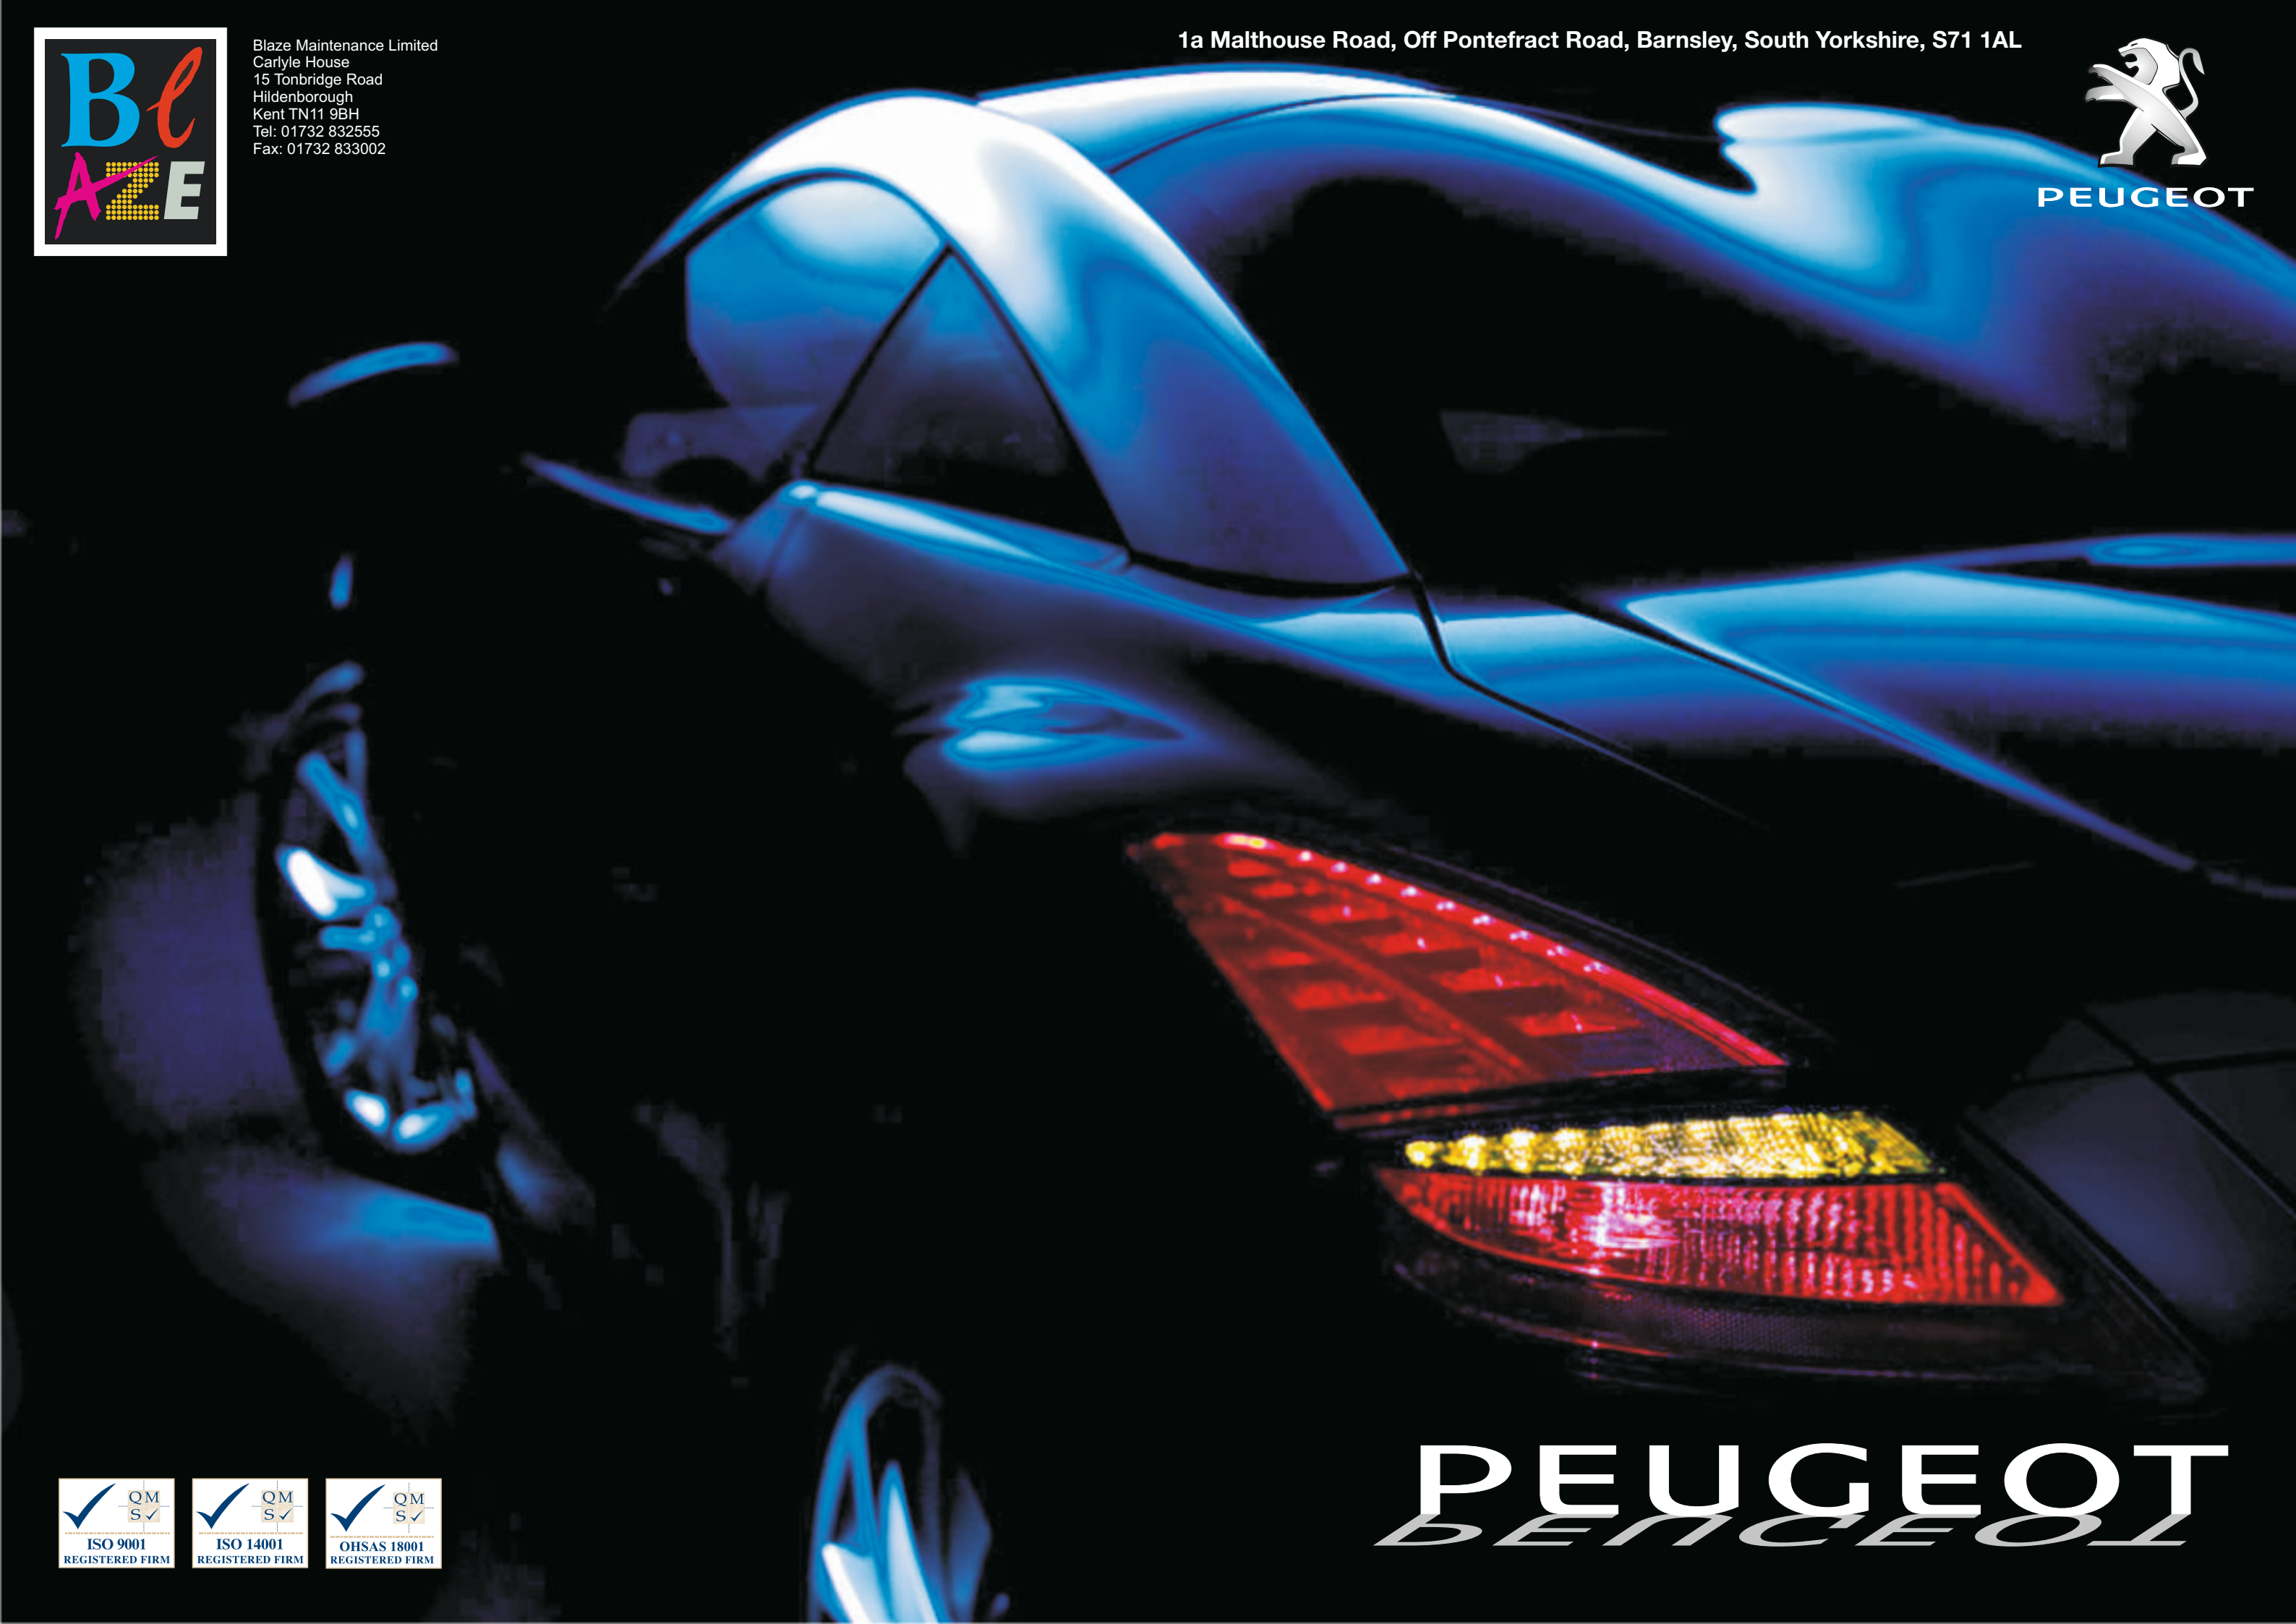

PEUGEOT
DEFIANCE

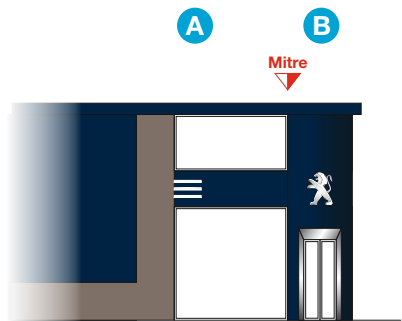

Entrance Elevation

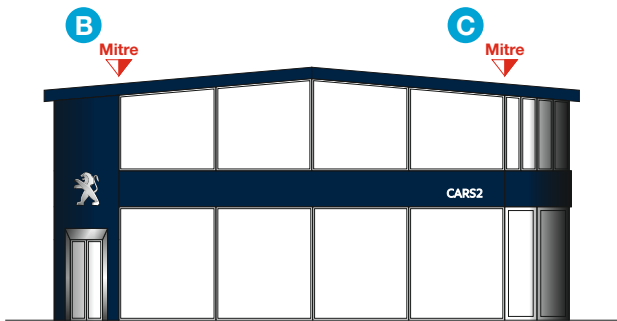

Front Elevation



Right Side Elevation

Final Scheme Building Elevation

COLOUR PMS 2767c
RAL 5011



PEUGEOT 	Date:7-10-2011
Project: Cars2 Barnsley	
Title: Signage	Drawn: W Wan
Drg No: 1	Scale:1-200@A3
Job Number/Reference:PE01-0130/15566	

Blaze Maintenance Limited
15 Tonbridge Road
Hildenborough, Tonbridge
Kent TN11 9BH
Tel: 01732 832555
Fax: 01732 833002
Email: info@blazemaintenance.co.uk



Copyright © 2008
The details shown on this drawing are confidential and the exclusive property of Blaze Maintenance Limited. No use, copy or disclosure of this drawing may be made without written permission and it is to be returned to Blaze Maintenance Limited upon request.

Revision: (A) Added Portique to scheme 10-01-12
Revision: (B) Relocated sign positions 01-02-12



2-off Signs A,E (New)
Corner Lights
710mm x 450mm
Illuminated
Scale 1-50@A3




Sign D (New)
Lettering
5257mm x 450mm
Illuminated
Scale 1-50@A3



Sign B (New)
Lion
900mm Height
Illuminated
Scale 1-50@A3




Sign C (New)
Owners Name
940mm x 225mm
Illuminated
Scale 1-50@A3

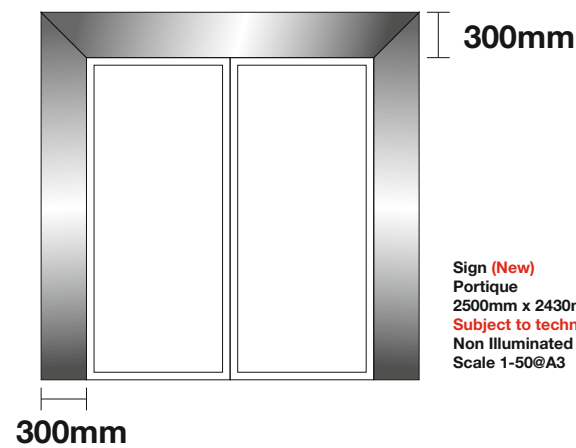

Sign (New)
Portique
2500mm x 2430mm x 300mm
Subject to technical installation survey
Non Illuminated
Scale 1-50@A3



Sign F (New)
Totem sign
1300mm x 5000mm
Illuminated by up lighters
Scale 1-50@A3

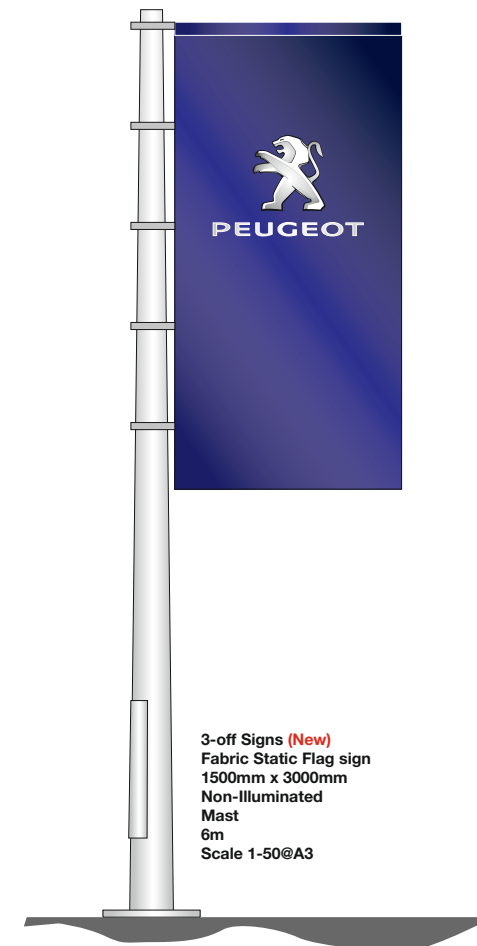

3-off Signs (New)
Fabric Static Flag sign
1500mm x 3000mm
Non-Illuminated
Mast
6m
Scale 1-50@A3

Note Peugeot flags can be ordered online through the Peugeot corporate ID website, where there is also information regarding suggested suppliers of flag poles



PEUGEOT 	Date:7-10-2011
Project: Cars2 Barnsley	
Title: Signage	Drawn: W Wan
Drg No: 2	Scale:1-50@A3
Job Number/Reference:PE01-0130/15566	


Blaze Maintenance Limited
15 Tonbridge Road
Hildenborough, Tonbridge
Kent TN11 9BH
Tel: 01732 832555
Fax: 01732 833002
Email: info@blazemaintenance.co.uk



Copyright © 2008

The details shown on this drawing are confidential and the exclusive property of Blaze Maintenance Limited. No use, copy or disclosure of this drawing may be made without written permission and it is to be returned to Blaze Maintenance Limited upon request.

Revision: (A) Added Portique to scheme 10-01-12
Revision: (B) Relocated sign positions 01-02-12

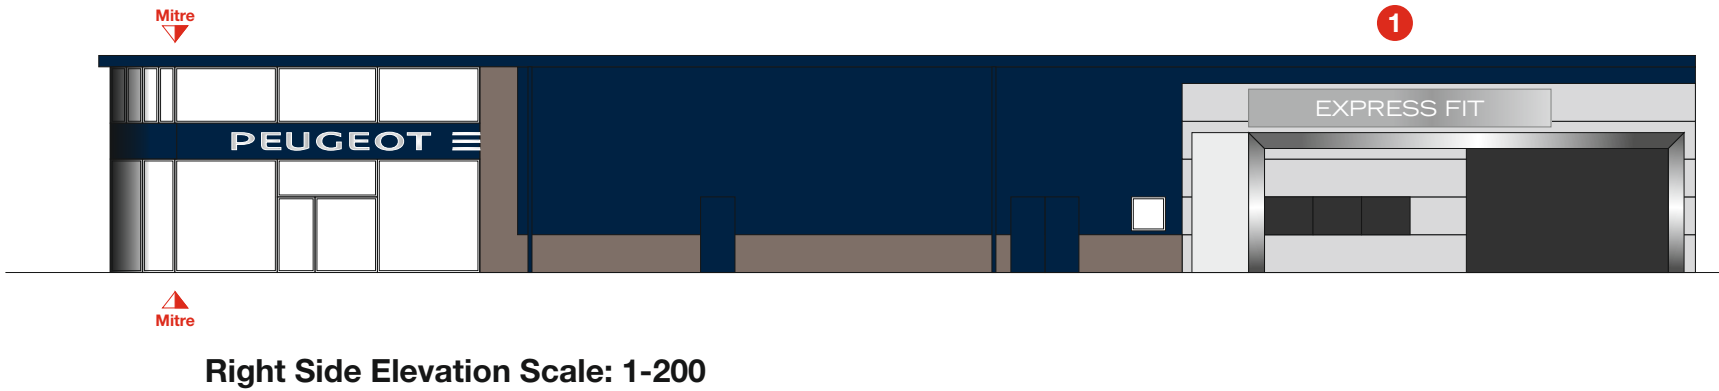

Proposed Elevation



Existing Elevation

Signage Scheme Express Fit

COLOUR PMS 2767c
RAL 5011




PEUGEOT	Date:7-10-2011
Project: Cars2 Barnsley	
Title: Signage	Drawn: W Wan
Drg No: 3	Scale: As Shown
Job Number/Reference:PE01-0130/15566	

Blaze Maintenance Limited
15 Tonbridge Road
Hildenborough, Tonbridge
Kent TN11 9BH
Tel: 01732 832555
Fax: 01732 833002
Email: info@blazemaintenance.co.uk



Copyright © 2008
The details shown on this drawing are confidential and the exclusive property of Blaze Maintenance Limited. No use, copy or disclosure of this drawing may be made without written permission and it is to be returned to Blaze Maintenance Limited upon request.

Revision: (A) Added Portique to scheme 10-01-12
Revision: (B) Relocated sign positions 01-02-12

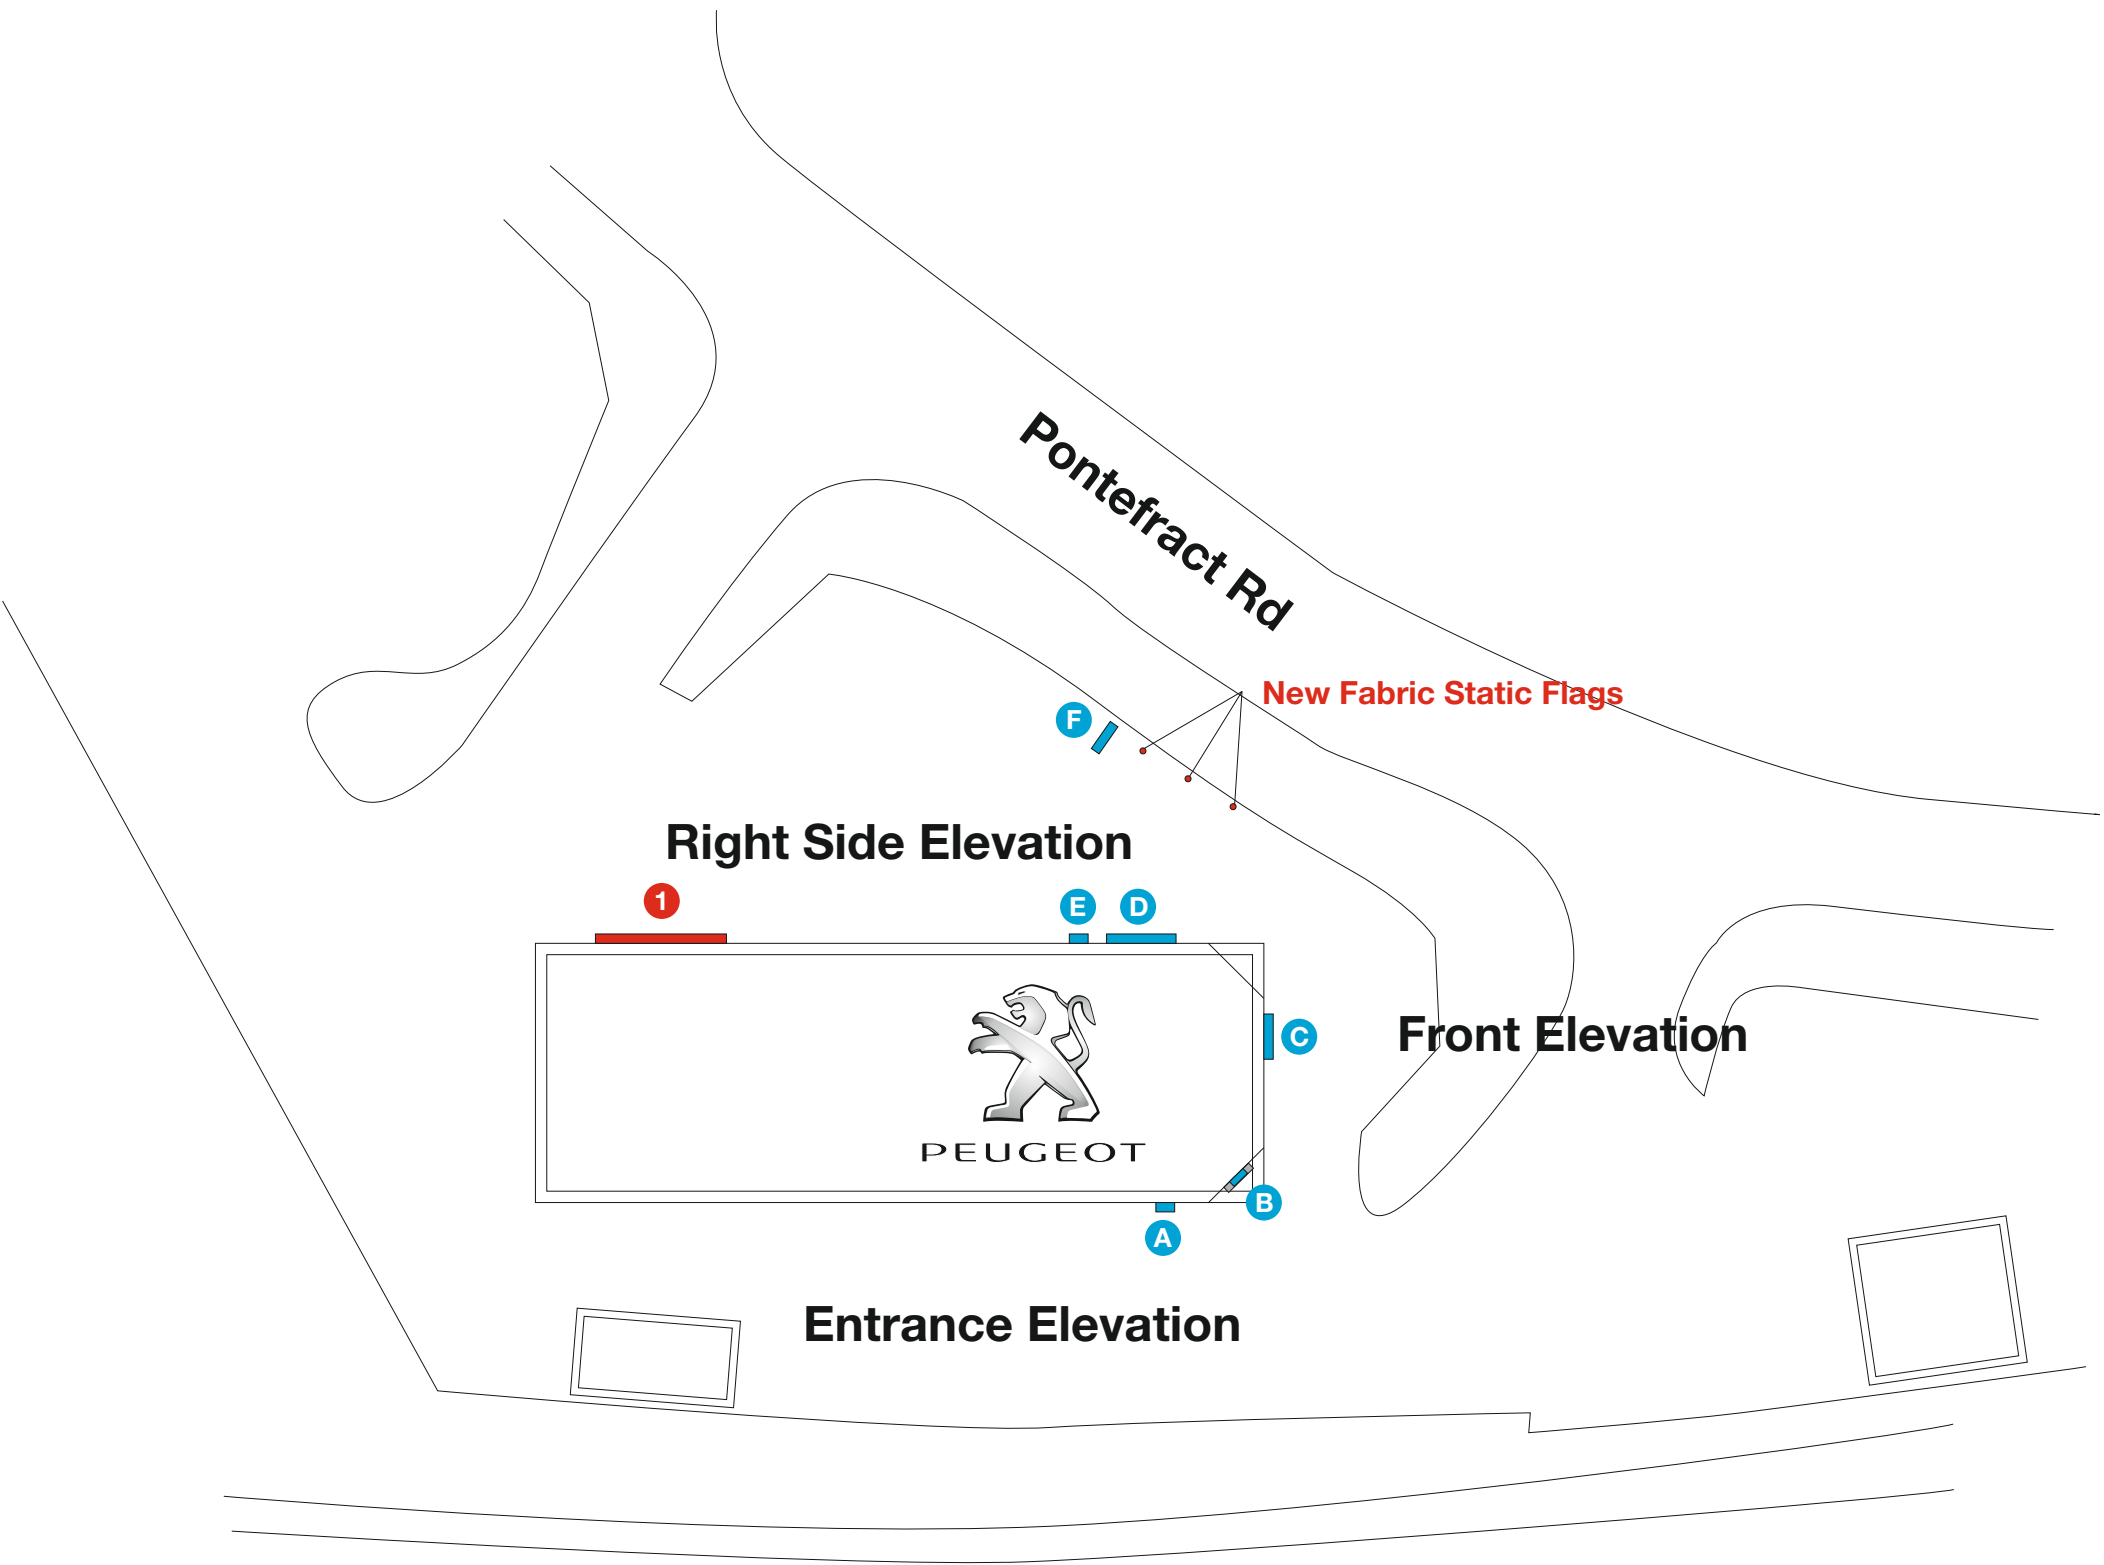

Final Scheme Layout Plan

COLOUR PMS 2767c
RAL 5011



PEUGEOT 	Date:7-10-2011
Project: Cars2 Barnsley	
Title: Signage	Drawn: W Wan
Drg No: 4	Scale:1-500@A3
Job Number/Reference:PE01-0130/15566	

Blaze Maintenance Limited
15 Tonbridge Road
Hildenborough, Tonbridge
Kent TN11 9BH
Tel: 01732 832555
Fax: 01732 833002
Email: info@blazemaintenance.co.uk



Copyright © 2008
The details shown on this drawing are confidential and the exclusive property of Blaze Maintenance Limited. No use, copy or disclosure of this drawing may be made without written permission and it is to be returned to Blaze Maintenance Limited upon request.

Revision: (A) Added Portique to scheme 10-01-12
Revision: (B) Relocated sign positions 01-02-12



Entrance Elevation



Front Elevation



Right Side Elevation



Totem Elevation



Existing Elevations

COLOUR PMS 2767c
RAL 5011

Final Scheme Over All Views



PEUGEOT	Date:7-10-2011
Project: Cars2 Barnsley	
Title: Signage	Drawn: W Wan
Drg No: 5	Scale:N/A
Job Number/Reference:PE01-0130/15566	

Blaze Maintenance Limited
15 Tonbridge Road
Hildenborough, Tonbridge
Kent TN11 9BH
Tel: 01732 832555
Fax: 01732 833002
Email: info@blazemaintenance.co.uk



Copyright © 2008
The details shown on this drawing are confidential and the exclusive property of Blaze Maintenance Limited. No use, copy or disclosure of this drawing may be made without written permission and it is to be returned to Blaze Maintenance Limited upon request.

Revision: (A) Added Portique to scheme 10-01-12
Revision: (B) Relocated sign positions 01-02-12