




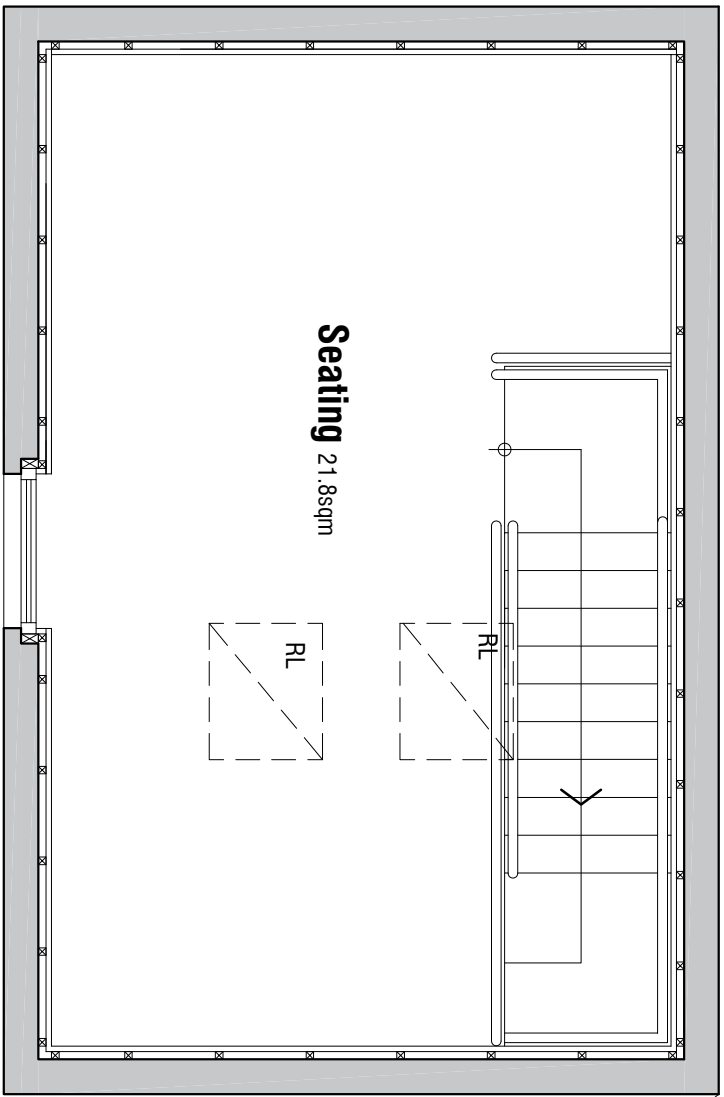


FIRST FLOOR PLAN 1:50

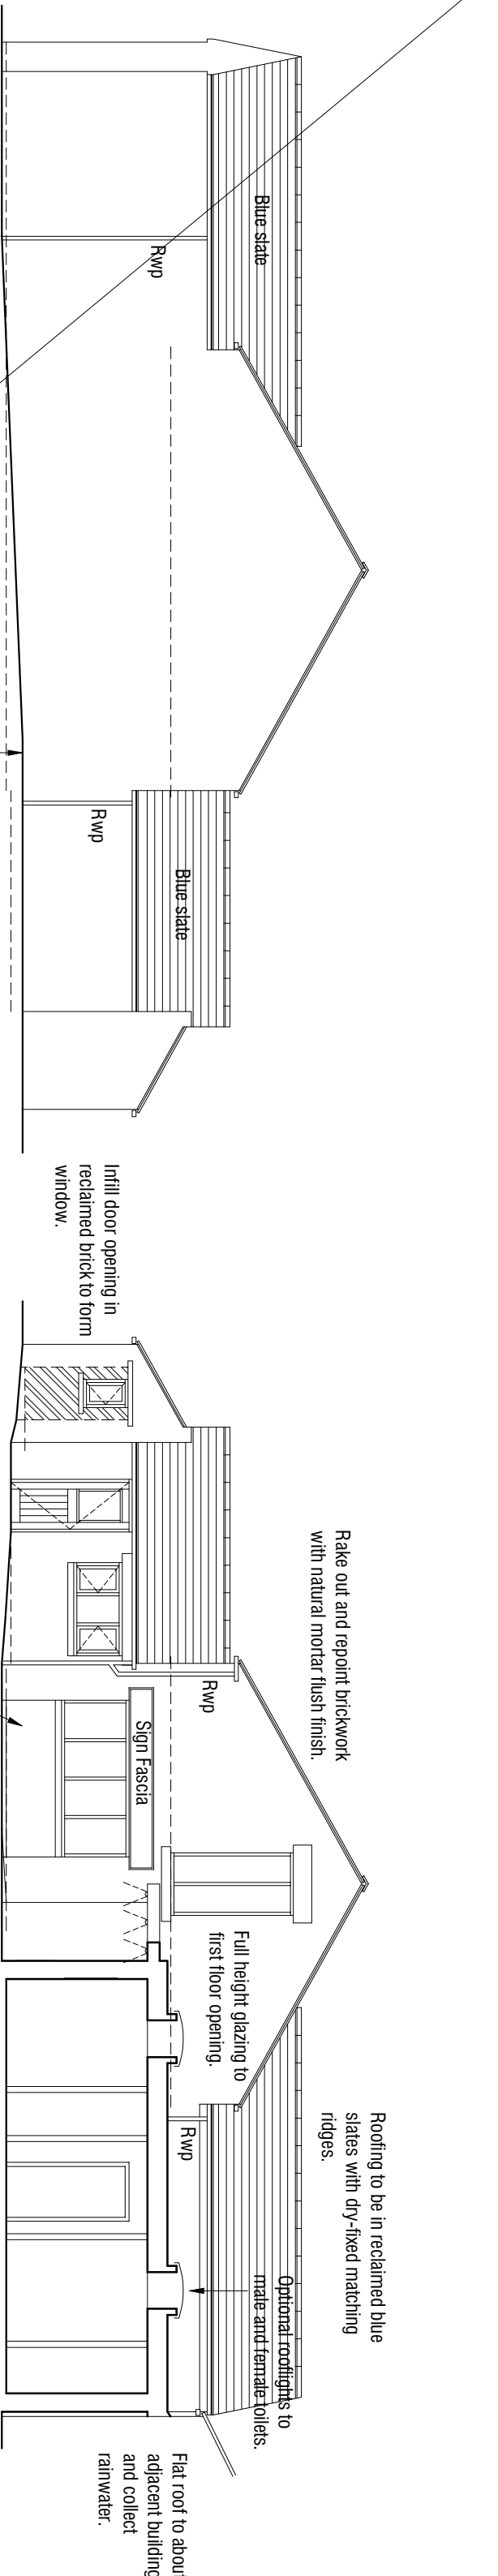


East Elevation 1:100

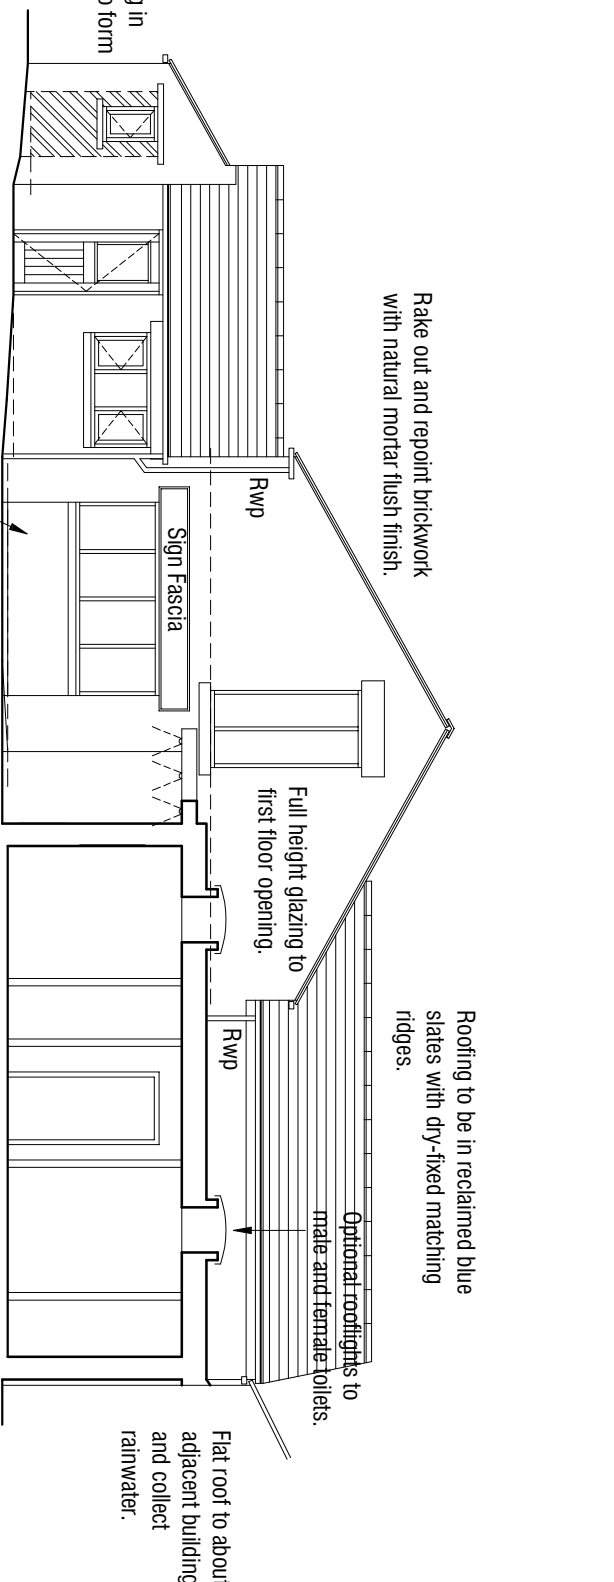


West Elevation 1:100

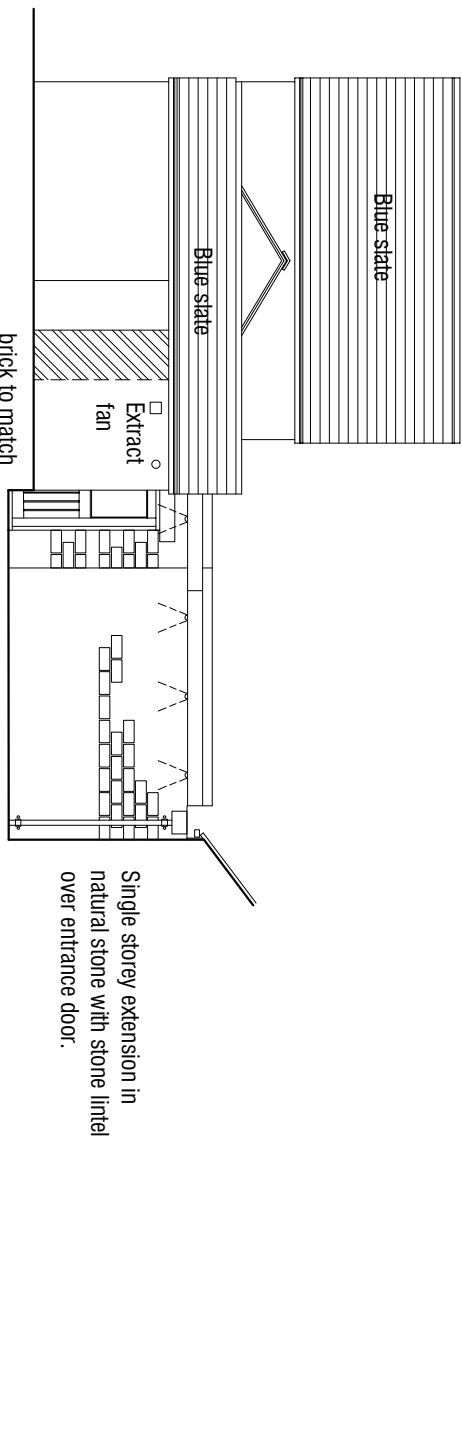

North Elevation 1:100

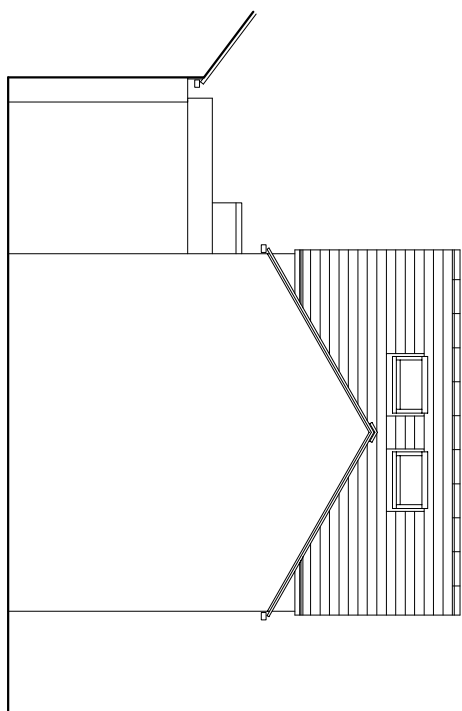

South Elevation 1:100

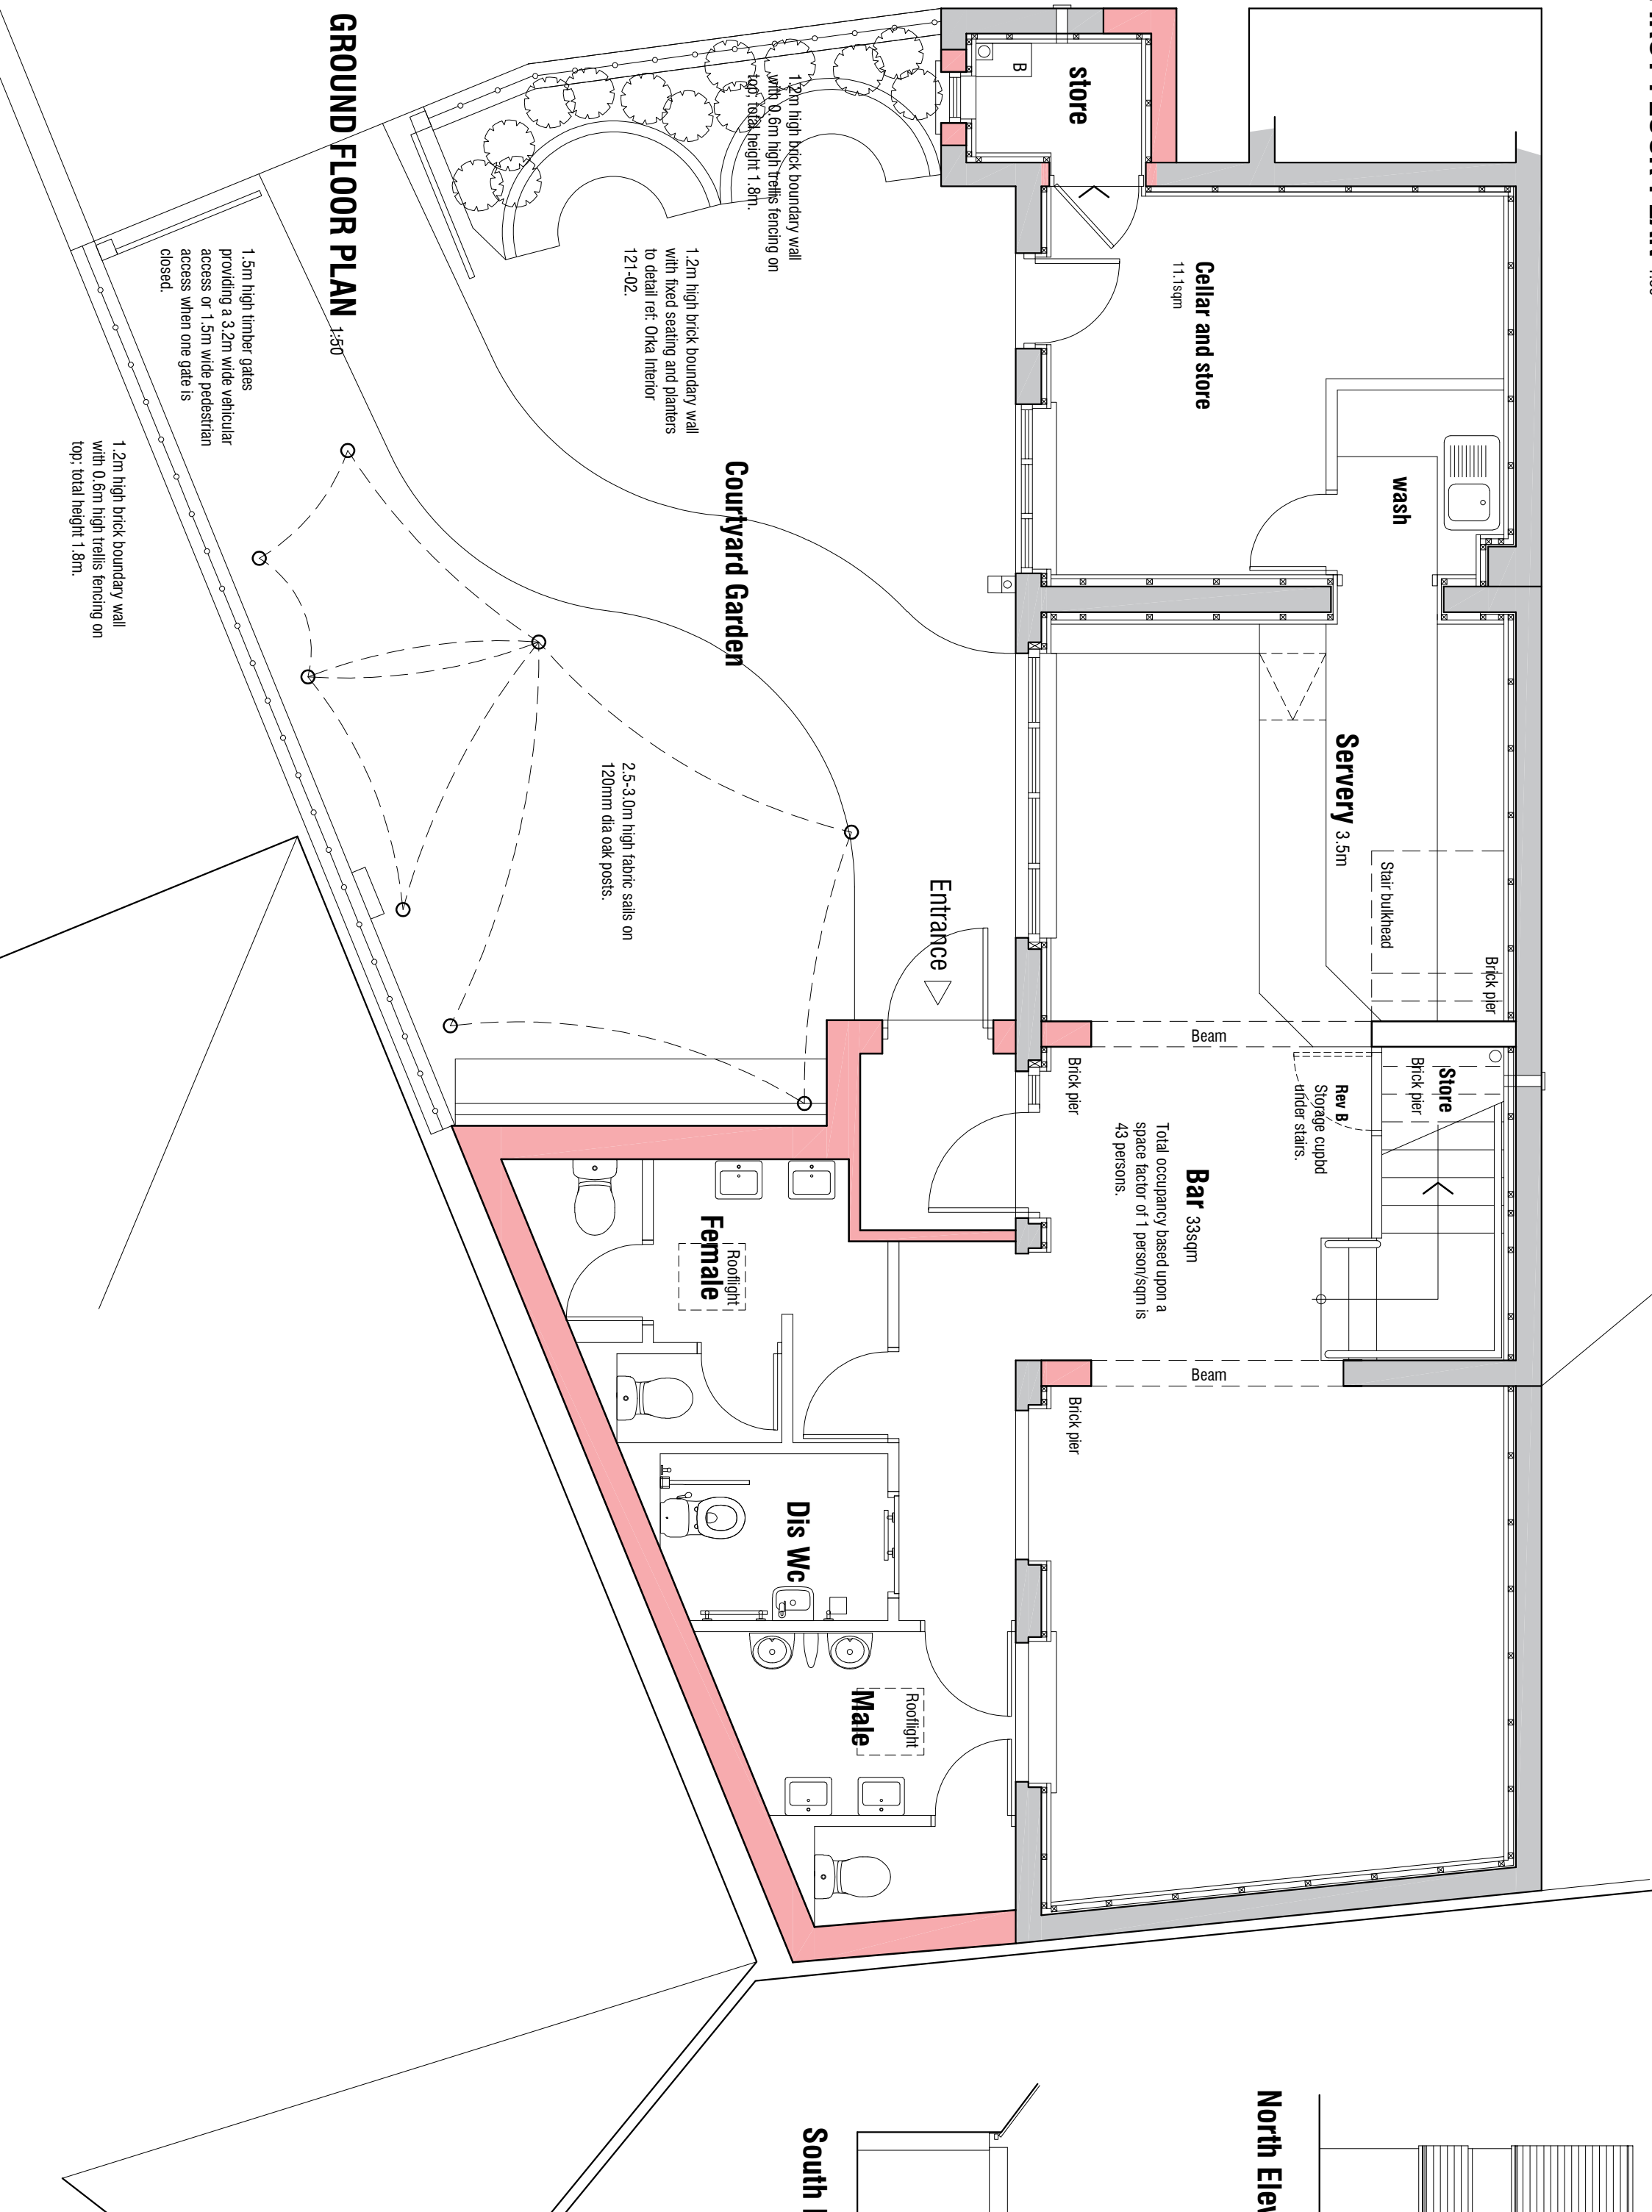

GROUND FLOOR PLAN 1:50

OUTBUILDINGS TO REAR OF
2 BLACKER ROAD
MAPPLEWELL
BARNSELEY S75 6BW

PROPOSALS

mboothdesign

architectural design and building consultants

Fairfield House
Berneslai Close Barnsley
S70 2PL
Tel: 07881898300
E: mark@mboothdesign.co.uk

Scale 1:50 1:100@ A2 Drawn MJB

Date March 2022 Ref. 16.39

Dwg No. P01 Rev. E

0cm 2cm 4cm 6cm

Copyright mboothdesign. All dimensions in millimeters unless otherwise stated.
Dimensions for setting out in existing buildings are to be checked and verified on site.

Rev E 16.05.2022 - Add South and East Elevations.
Rev D 27.04.2022 - Update for planning submission.
Rev C 11.04.2022 - Add external seating and fabric sails.
Rev B 05.04.2022 - Alter access to storage under stairs; build up glazed opening to cill height.
Rev A 17.03.2022 - Amend layout.