

Mr V Keating

Stable Block on Land to the
North side of
Cooper Lane,
Hoyland Swaine

Planning Application

Change of Use


CONTENTS

1. Location plan @ 1:2500
2. Architectural Drawings

PREPARED BY :

QUILL ARCHITECTURE

7 Mulberry Close, Darfield, Barnsley, South Yorkshire
S73 9NN. Tel:- 01226 755446

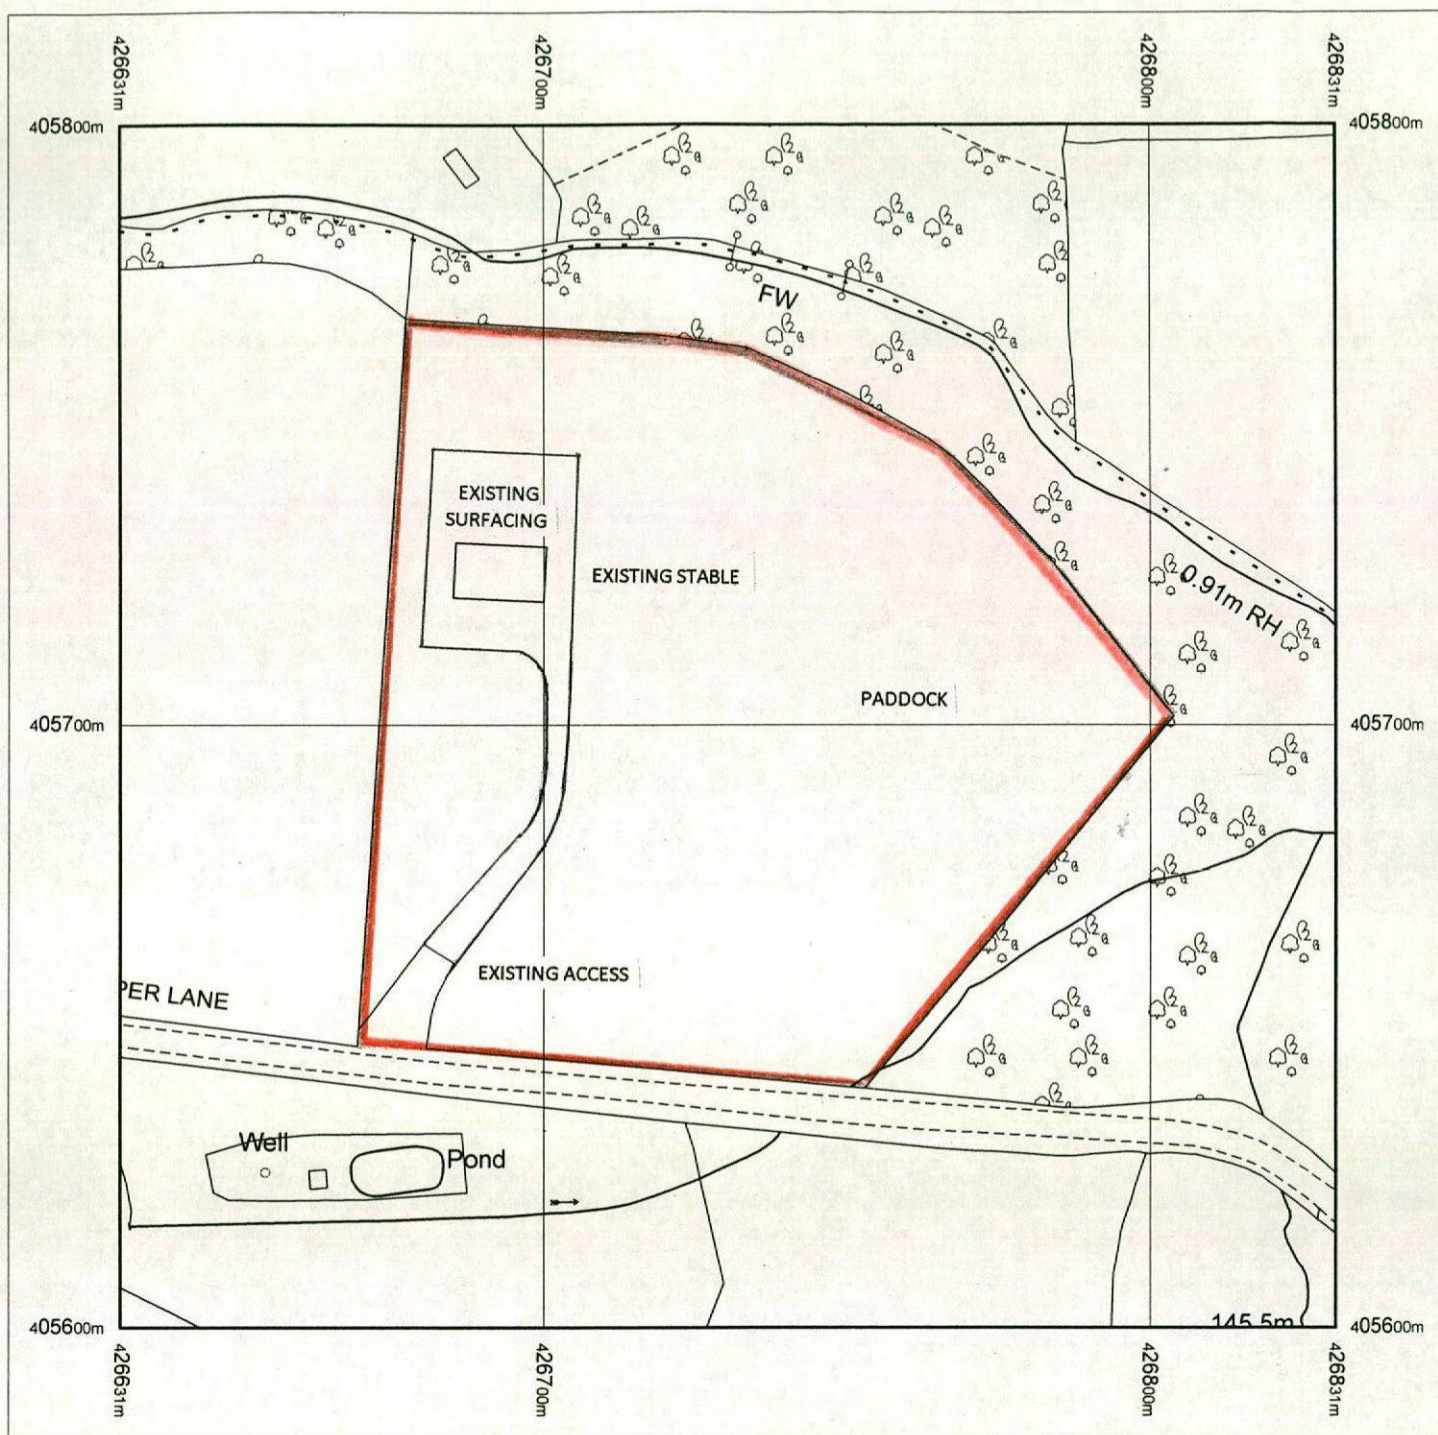

Produced 26.05.2010 from the Ordnance Survey National Geographic Database and incorporating surveyed revision available at this date. © Crown Copyright 2010.


Reproduction in whole or part is prohibited without the prior permission of Ordnance Survey.

Ordnance Survey, the OS Symbol and OS Sitemap are registered trademarks of Ordnance Survey, the national mapping agency of Great Britain.

The representation of a road, track or path is no evidence of a right of way.

The representation of features as lines is no evidence of a property boundary.

Part or all of this OS Sitemap is enlarged from mapping produced at one or more of the following scales: 1:1250, 1:2500, 1:10000.

 

Supplied by: **Blackwell M and D C**
Serial number: 02443600
Centre coordinates: 426730.75 405700

Further information can be found on the OS Sitemap Information leaflet or the Ordnance Survey web site: www.ordnancesurvey.co.uk

LAND/OFF COOPER LANE

BARNSELY

DO NOT SCALE DRAWING

ALL DIMENSIONS IN MILLIMETRES

IF IN DOUBT ASK

GENERAL NOTES

MATURE TREES TO BOUNDARY
VARYING HEIGHTS & SPECIES
RANGE 15000 TO 18000mm HEIGHT
PROVIDES SCREENING TO THE NORTH

EXISTING WOODED AREA

FENCE DENOTES EXTENT
EXTENT OF DOMESTIC
DOMESTIC CURTILAGE

EXISTING SURFACED AREA

EXTENT OF DOMESTIC CURTILAGE

REFUSE
BINS

SOAKAWAY SUBJECT TO PERCOLATION
TESTING

DOUBLE OPENING FARM GATE PROVIDING ACCESS
TO Paddock

SOAKAWAY SUBJECT TO PERCOLATION
TESTING

MORTISED TIMBER POST &
RAIL FENCE

SLOPE

FENCE DENOTES EXTENT
EXTENT OF DOMESTIC
DOMESTIC CURTILAGE

CREST

SLOPE

EXISTING SURFACED
DRIVE

SLOPE

MATURE TREES TO BOUNDARY
VARYING HEIGHTS & SPECIES
RANGE 15000 TO 18000mm HEIGHT
PROVIDES SCREENING TO THE
EAST BOUNDARY OF THE SITE

EXISTING WOODED AREA

FIELD BOUNDARY
HEIGHT 3000mm

COOPER LANE

EXISTING
TREE

FIELD BOUNDARY HEDGE HEIGHT 3000mm HAWTHORN
PROVIDES SCREENING TO THE WEST

Quill
ARCHITECTURE

THIS DRAWING IS COPYRIGHT
& MUST NOT BE USED OR
DISCLOSED IN ANY WAY EXCEPT
WHERE AUTHORIZED IN WRITING
BY QUILL ARCHITECTURE,
7 MULBERRY CLOSE, DARFIELD,
SOUTH YORKS, S73 9NN

REG No 5210984

TEL 1- 01226 755446

CLIENT
MR V KEATING
LAND TO THE NORTH OF COOPER LN
HOYLAND SWAINE, BARNSELEY

TITLE
SITE LAYOUT

SCALE 1 : 500

DRAWN AD


DATE 16/10/13

REV


DRG No CAD/QA/1301

FRONT ELEVATION FACING COOPER LANE

EXISTING ROOF TO BE STRIPPED WITH ALL SLATE SET A SIDE FOR RE-USE

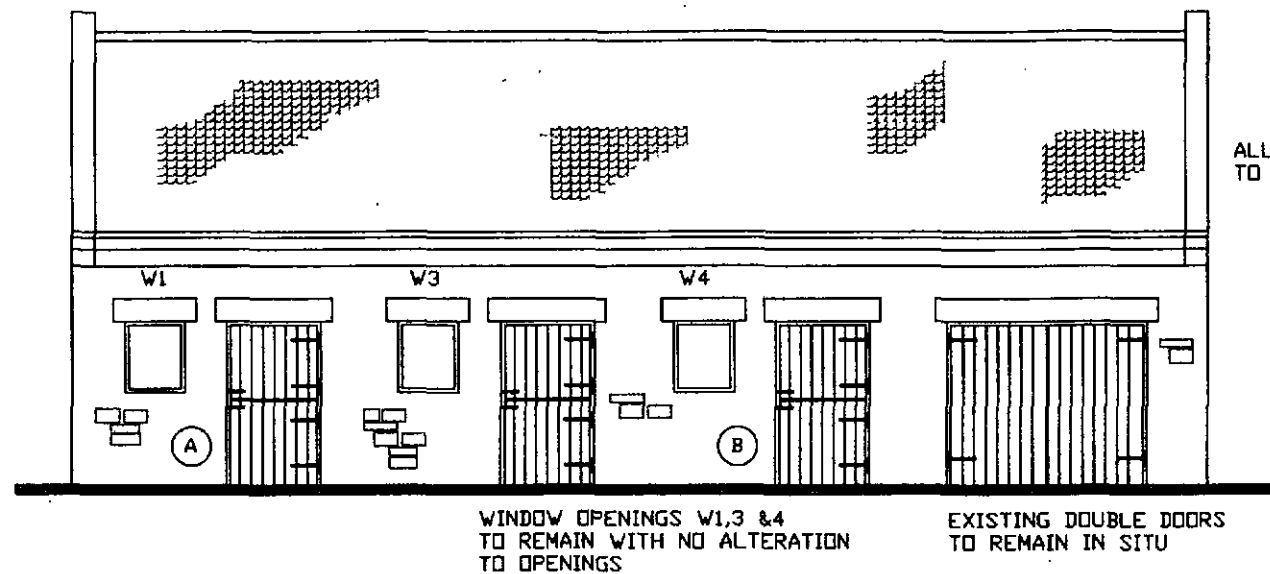

EXISTING DOORS 'A' & 'B' TO BE REMOVED &
REPLACED WITH NEW WINDOW SHOWN
ON PROPOSED PLANS
STONE HEAD TO REMAIN IN SITU

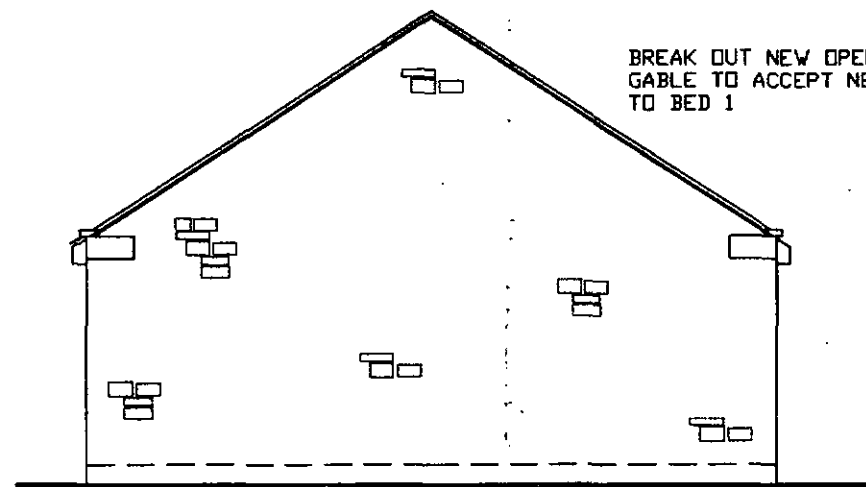


SIDE ELEVATION FACING EAST PADDOCK

SIDE ELEVATION


BREAK OUT NEW OPENING TO
GABLE TO ACCEPT NEW WINDOW
TO BED 3

STONE CORBLES
TO REMAIN IN
SITU

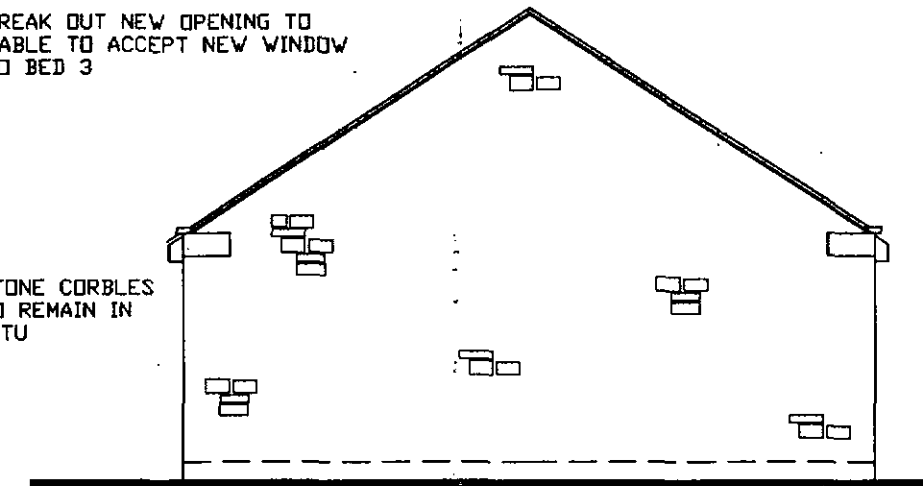

EXISTING DOOR & FRAME (D) TO BE
REMOVED AND OPENING CLOSED USING
STONEWORK TO MATCH THE EXISTING
STONE LINTEL TO BE REMOVED

EXISTING DOOR & FRAME (C) TO BE
REMOVED AND OPENING FORMED AS
PROPOSED PLANS TO ACCEPT NEW
DOUBLE OPENING DOORS
NEW STONE LINTEL TO BE
INSTALLED OVER OPENING

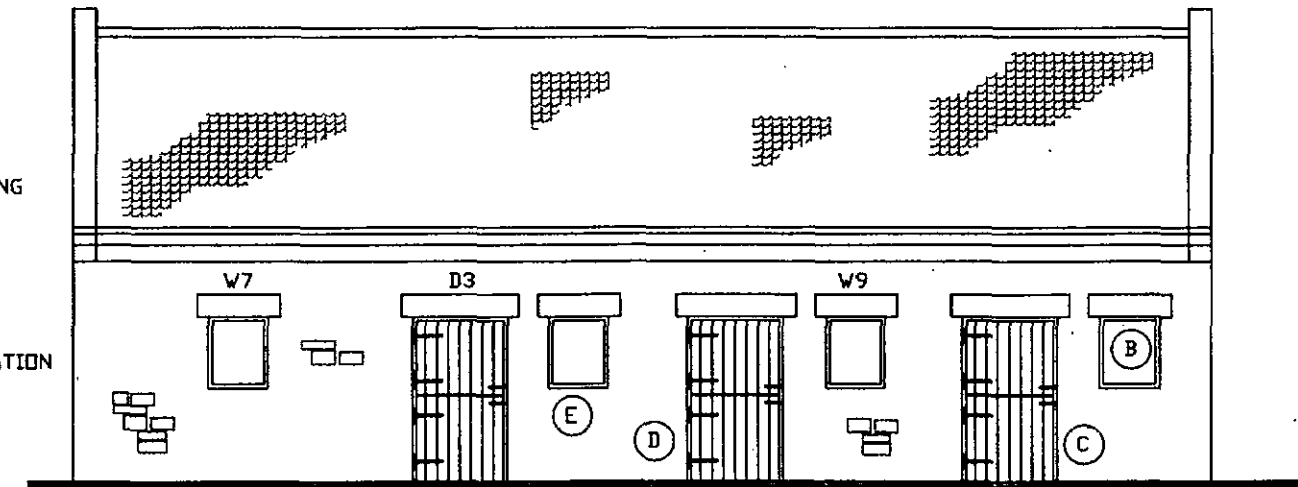

REAR ELEVATION FACING WOODED AREA


CLIENT
MR V KEATING
LAND TO THE NORTH OF COOPER LANE
HOYLAND SWAINE, BARNSLEY, S YORKS

TITLE
EXISTING ELEVATIONS OF STABLE

Quill
ARCHITECTURE ©

THIS DRAWING IS COPYRIGHT AND MUST NOT BE USED OR
DISCLOSED IN ANY WAY EXCEPT WHERE AUTHORIZED IN
WRITING BY QUILL ARCHITECTURE.
TELEPHONE (01226) 755446 REG No 5210984

SCALE 1 : 100	DRAWN AD
DATE 16/10/13	REV
DRG No CAD/QA/1302	

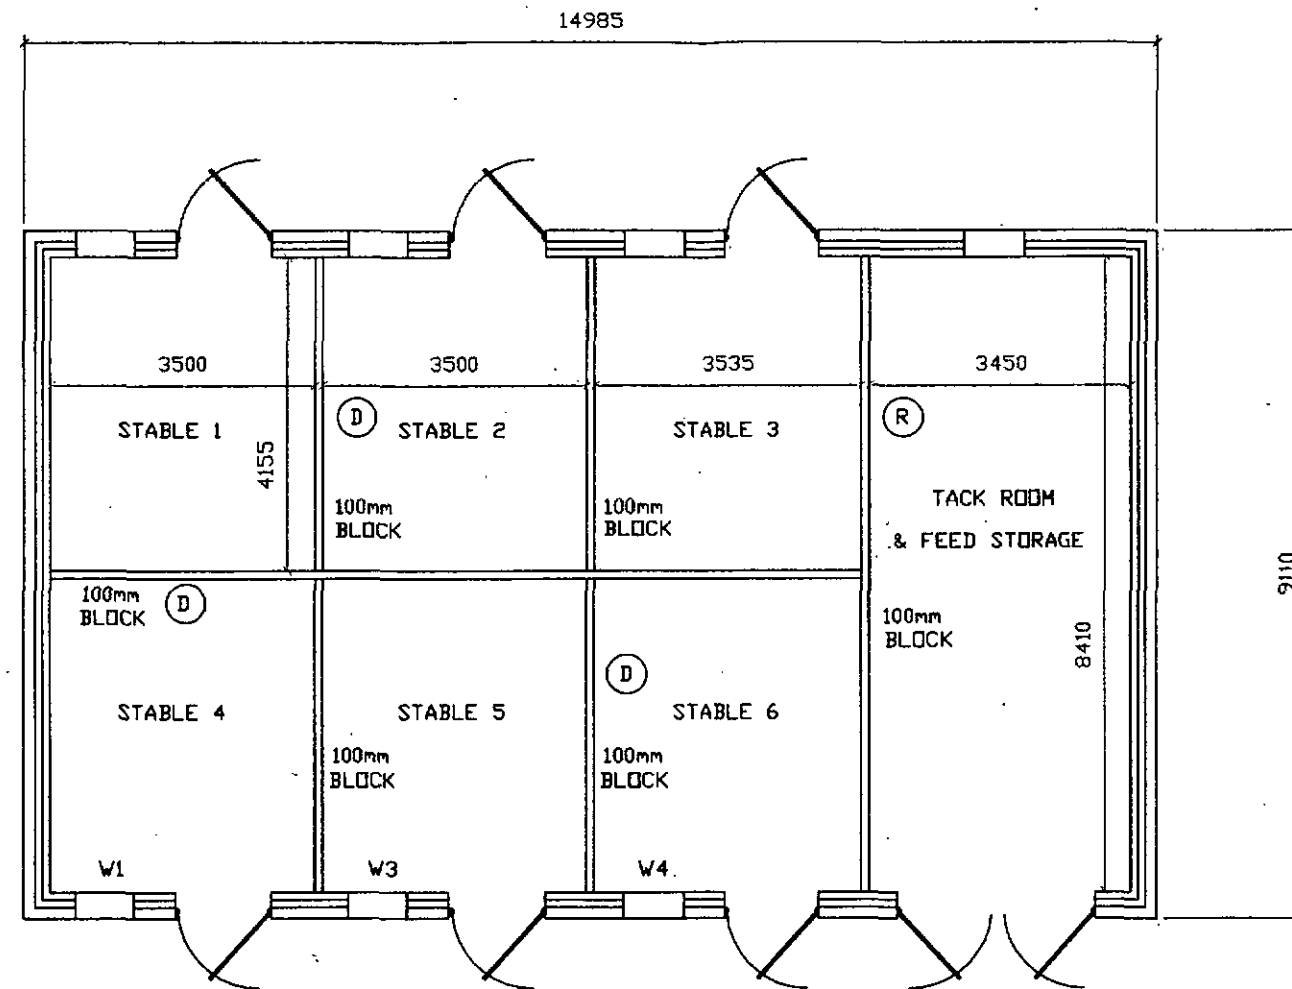

- (D) DENOTES INTERNAL WALLS TO BE DEMOLISHED
- (R) DENOTES INTERNAL WALLS TO BE LEFT IN POSITION

EXISTING FLOOR PLAN OF STABLE BLOCK

CLIENT
MR V KEATING
LAND TO THE NORTH OF COOPER LANE
HOYLAND SWAINE, BARNSLEY, S YORKS


TITLE
EXISTING FLOOR LAYOUT OF STABLE

Quill
ARCHITECTURE ©

THIS DRAWING IS COPYRIGHT AND MUST NOT BE USED OR
DISCLOSED IN ANY WAY EXCEPT WHERE AUTHORIZED IN
WRITING BY QUILL ARCHITECTURE.
TELEPHONE (01226) 755446 REG No 5210984

SCALE 1 : 100	DRAWN AD
DATE 16/10/13	REV
DRG No CAD/QA/1303	

FRONT ELEVATION FACING COOPER LANE

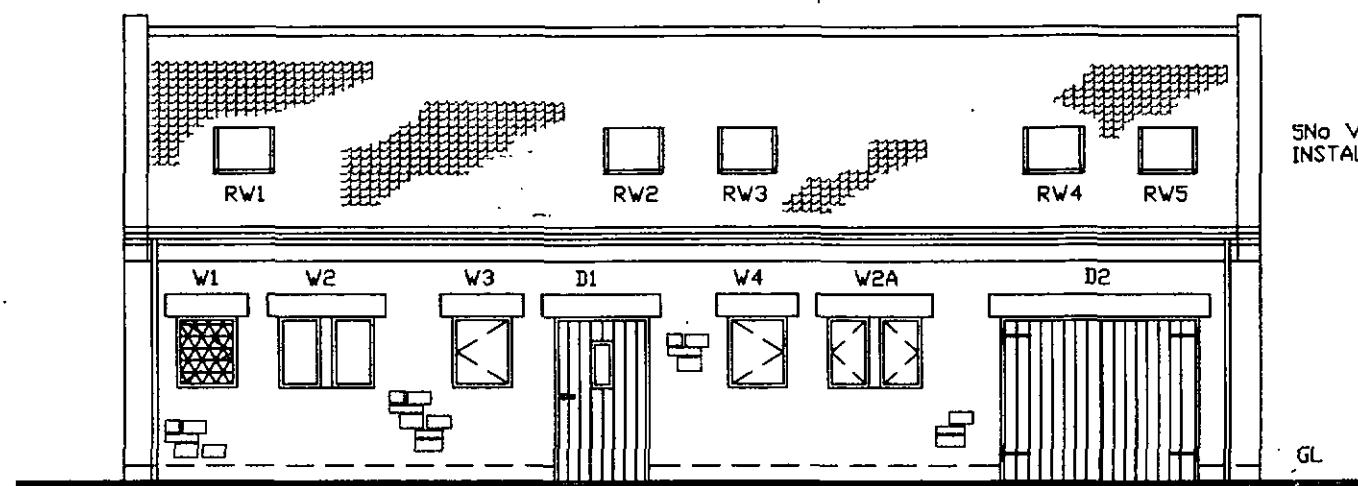


DP PROVIDE & FIX NEW REPLACEMENT
WINDOWS TO W1, W3, W4 TO BE FITTED
INTO THE EXISTING OPENINGS.

PROVIDE & FIX WINDOW W2 & W2A INTO EXISTING OPENING
WHICH FORMED DOOR WINDOW TO HAVE A CENTRAL
STONE MULLION.
PROVIDE NEW STONWORK TO LOWER HALF OF NEW
WINDOW COURSING TO BE AS EXISTING
ALL STONE LINTELS ABOVE ORIGINAL OPENINGS TO
REMAIN

RETAIN DOUBLE OPENING DOORS
FOR NEW GARAGE


SIDE ELEVATION

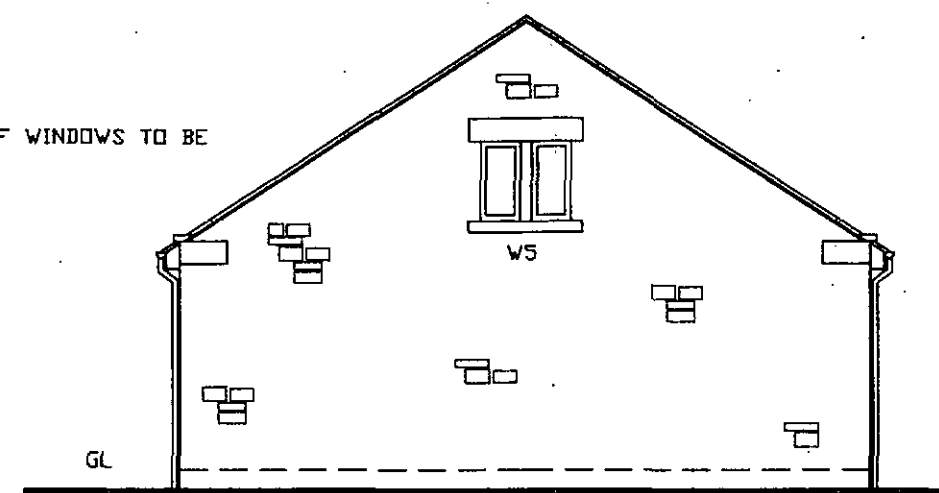

PROVIDE & FIX WINDOW TO NEW OPENING
THROUGH SIDE ELEVATION TO BEDROOM 3
WITH STONE MULLION TO CENTRE UNDER
STONE HEAD & SILL


PROVIDE & FIX WINDOW TO NEW OPENING
THROUGH SIDE ELEVATION TO BEDROOM 1
WITH STONE MULLION TO CENTER UNDER
STONE HEAD & SILL

7No VELUX TYPE ROOF WINDOWS
TO BE INSTALLED

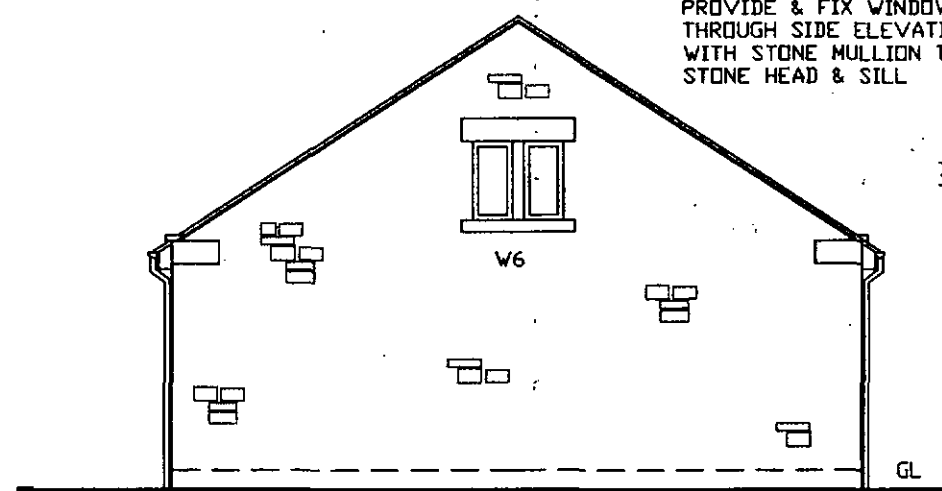

SIDE ELEVATION FACING EAST Paddock

PROVIDE & FIX WINDOW TO NEW OPENING
FORMED TO KITCHEN NEW OPENING TO
HAVE CENTRAL STONE MULLION W8

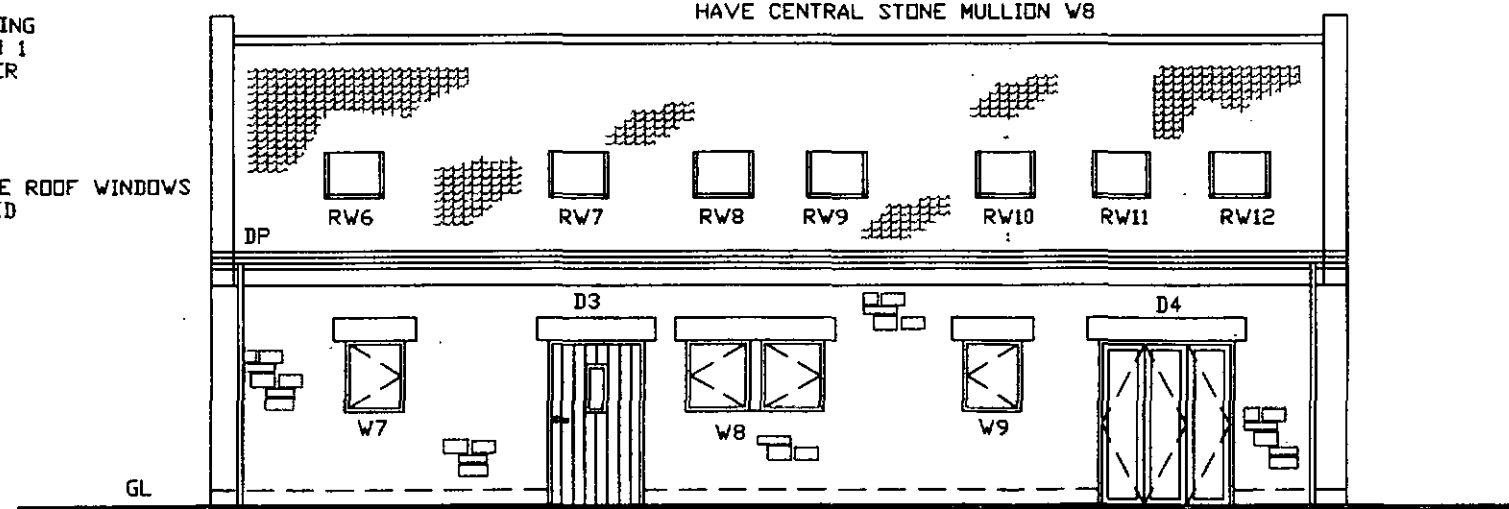

PROVIDE & FIX NEW WINDOW
INTO EXISTING OPENING W7

PROVIDE & FIX EXTERNAL
QUALITY DOOR & FRAME
FITTED IN EXISTING OPENING

PROVIDE & FIX 1800mm DP
EXTERNAL QUALITY DOOR
& FRAME

REAR ELEVATION FACING WOODED AREA

CLIENT
MR V KEATING
LAND TO THE NORTH OF COOPER LANE
HOYLAND SWAINE, BARNSLEY, S YORKS


TITLE
PROPOSED ELEVATIONS OF STABLE

Quill
ARCHITECTURE ©


THIS DRAWING IS COPYRIGHT AND MUST NOT BE USED OR
DISCLOSED IN ANY WAY EXCEPT WHERE AUTHORIZED IN
WRITING BY QUILL ARCHITECTURE.

TELEPHONE (01226) 755446 REG No 5210984

SCALE 1 : 100	DRAWN AD
DATE 16/10/13	REV
DRG No CAD/QA/1304	

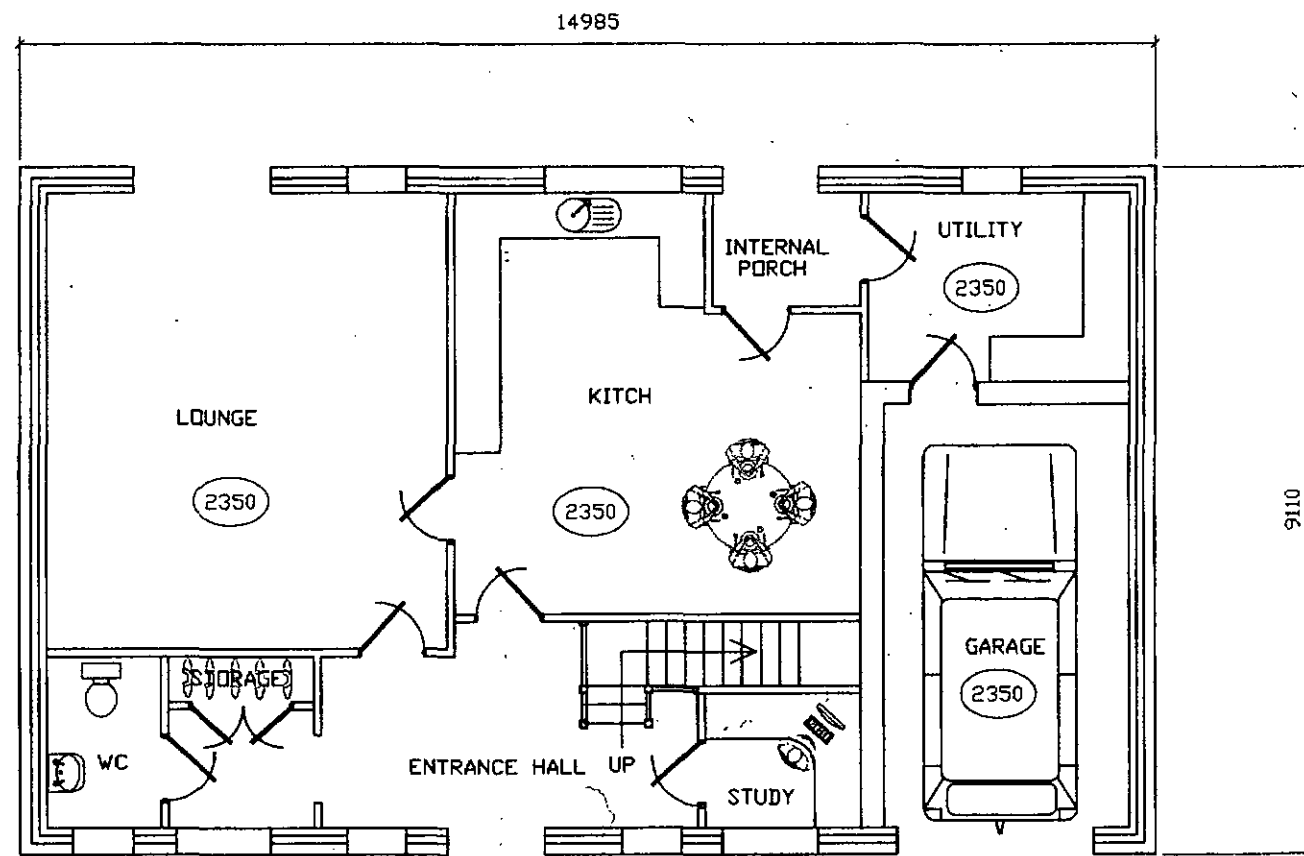

GROUND FLOOR LAYOUT

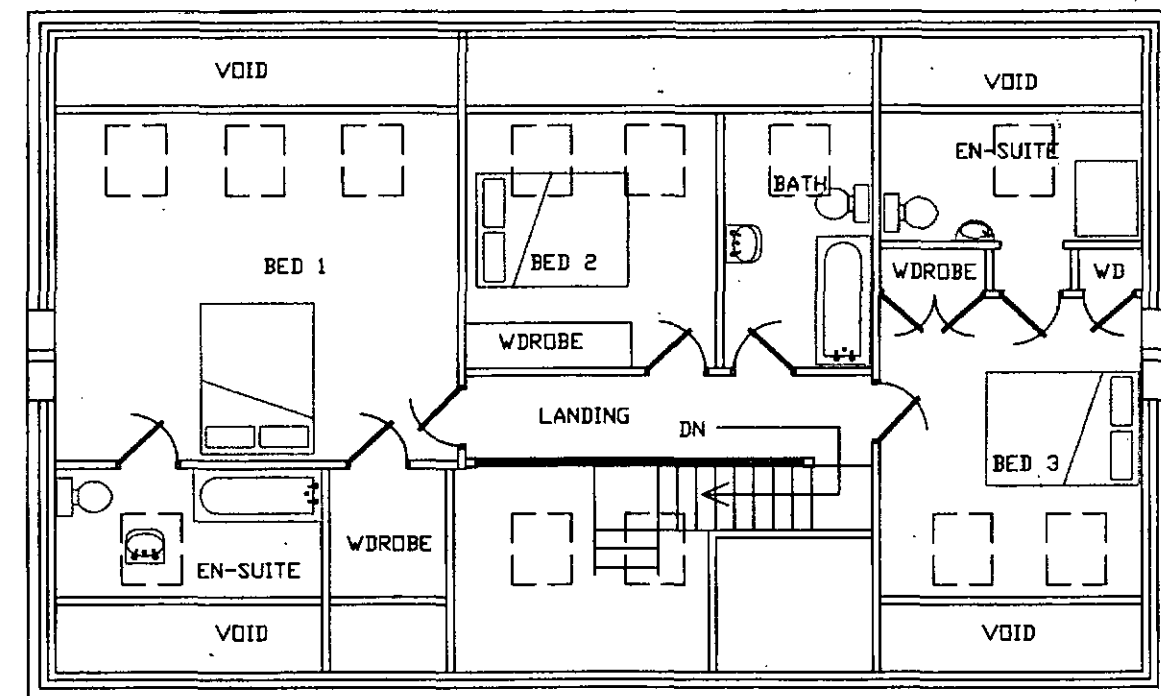

FIRST FLOOR LAYOUT

CLIENT
MR V KEATING
LAND TO THE NORTH OF COOPER LANE
HOYLAND SWAINE, BARNSLEY, S YORKS

TITLE
PROPOSED GROUND AND FIRST FLOOR LAYOUTS

Quill
ARCHITECTURE[©]

THIS DRAWING IS COPYRIGHT AND MUST NOT BE USED OR
DISCLOSED IN ANY WAY EXCEPT WHERE AUTHORIZED IN
WRITING BY QUILL ARCHITECTURE.
TELEPHONE (01226) 755446 REG No 5210984

SCALE 1 : 100	DRAWN AD
DATE 16/10/13	REV
DRG No CAD/QA/1305	