


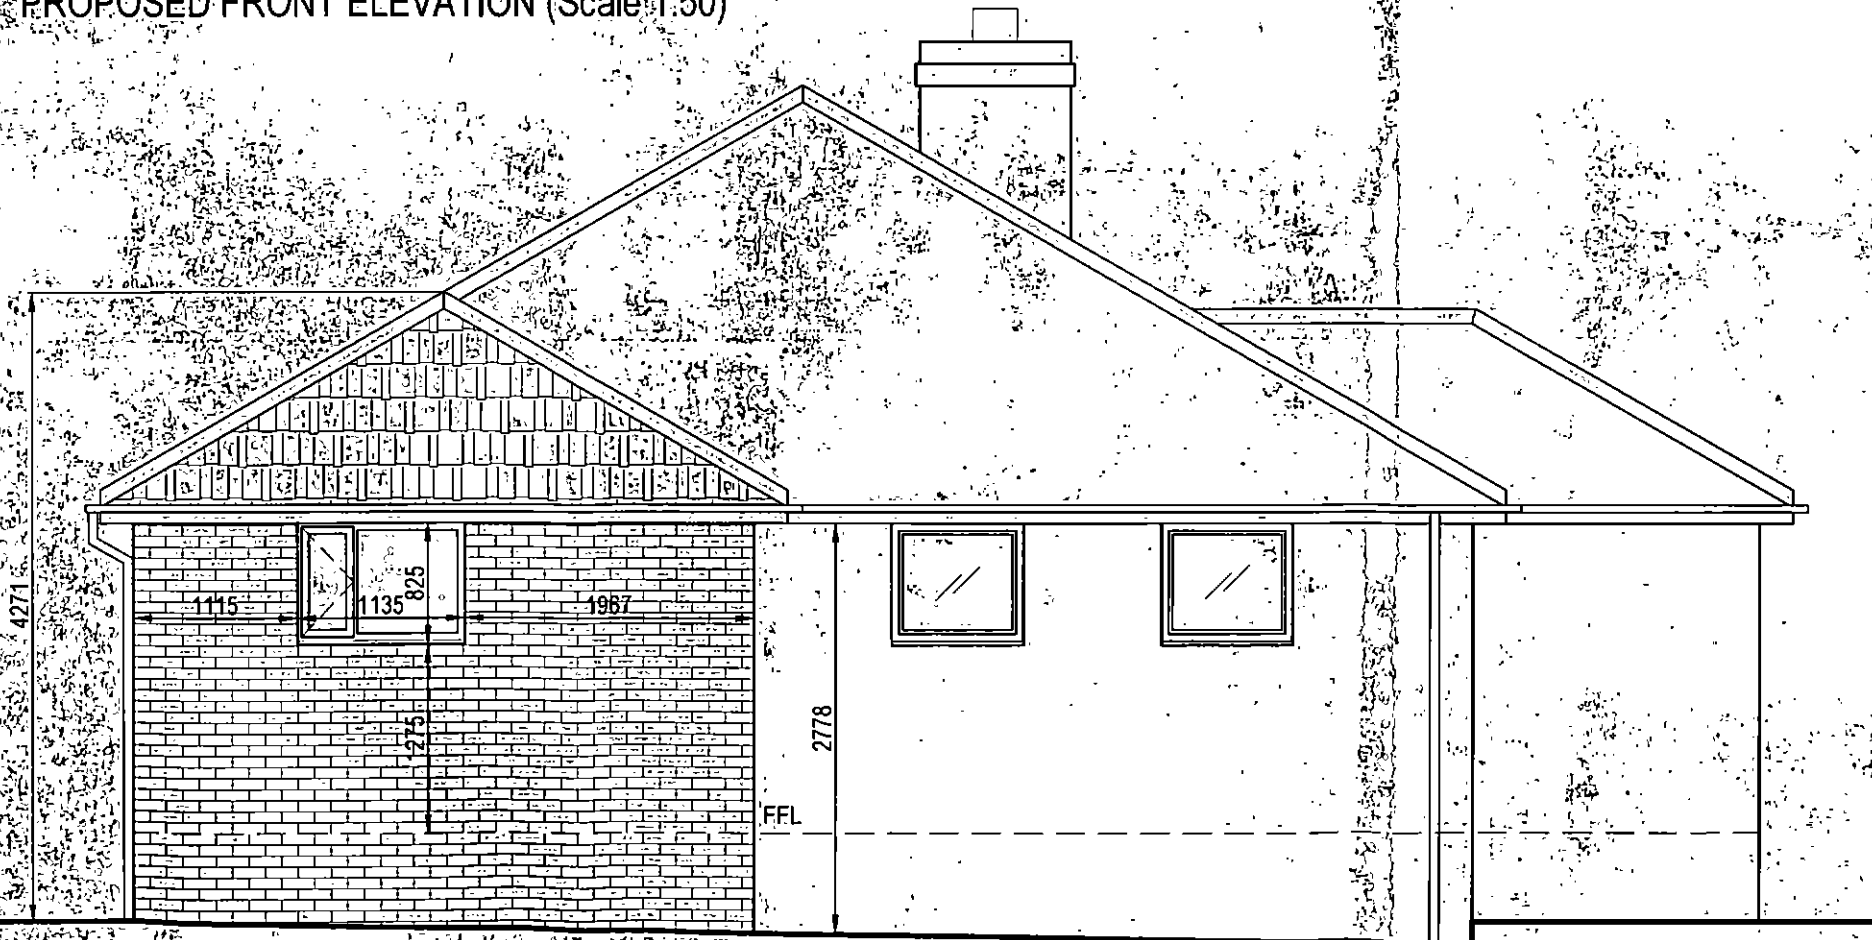


PROPOSED FRONT ELEVATION (Scale 1:50)





PROPOSED SIDE ELEVATION (Scale 1:50)

Address: 31 GREYSTONES AVENUE, WORSBROUGH, BARNSELY S70 5JQ Single Storey Side Extension			
Description: PROPOSED FRONT & SIDE ELEVATION			
Scales (if A3): 1:50		Date: June 2020	Dwg No.: 157.22
Client: Mr. & Mrs Renshaw			

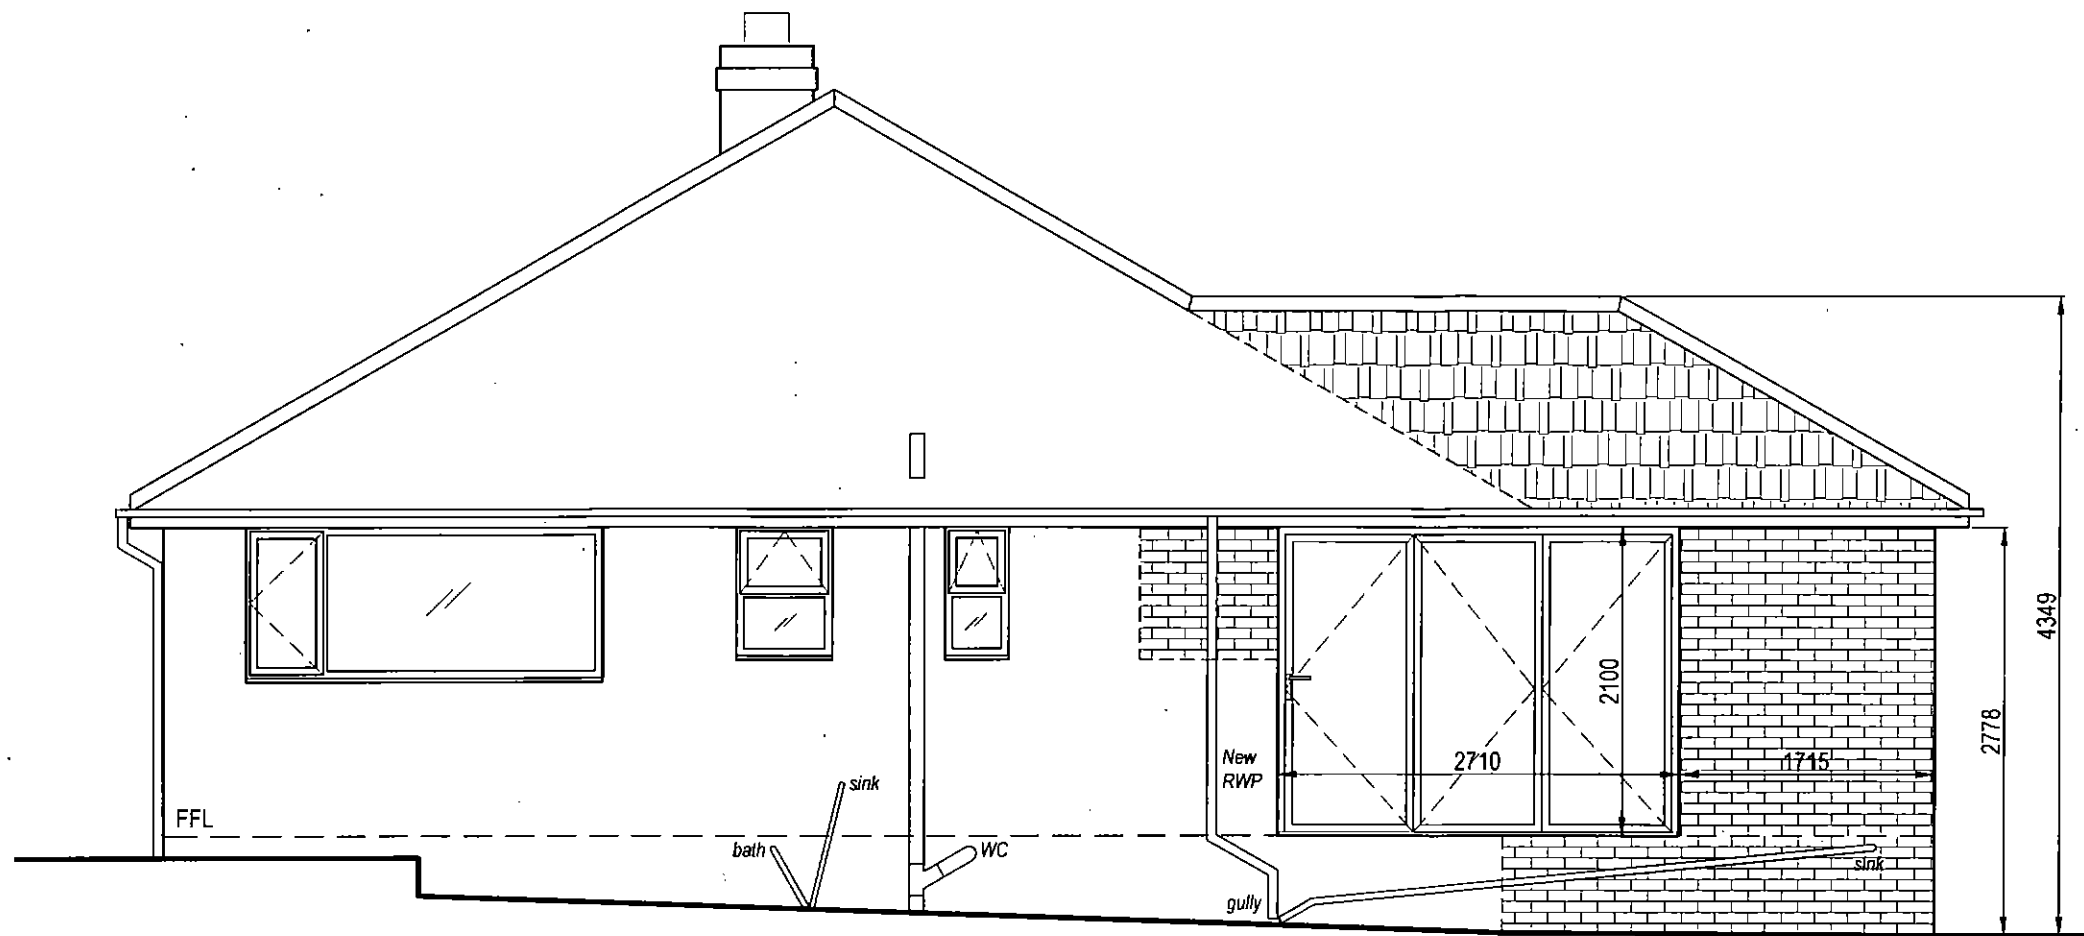

PROPOSED REAR ELEVATION (Scale 1:50)


Address: 31 GREYSTONES AVENUE, WORSBROUGH, BARNSELEY S70 5JQ Single Storey Side Extension		
Description: PROPOSED REAR ELEVATION		
Scales (if A3): 1:50	Date: June 2020	Dwg No.: 157.23
Client: Mr. & Mrs Renshaw		

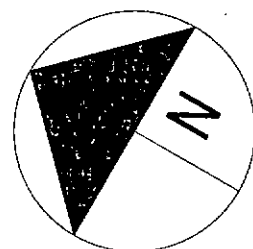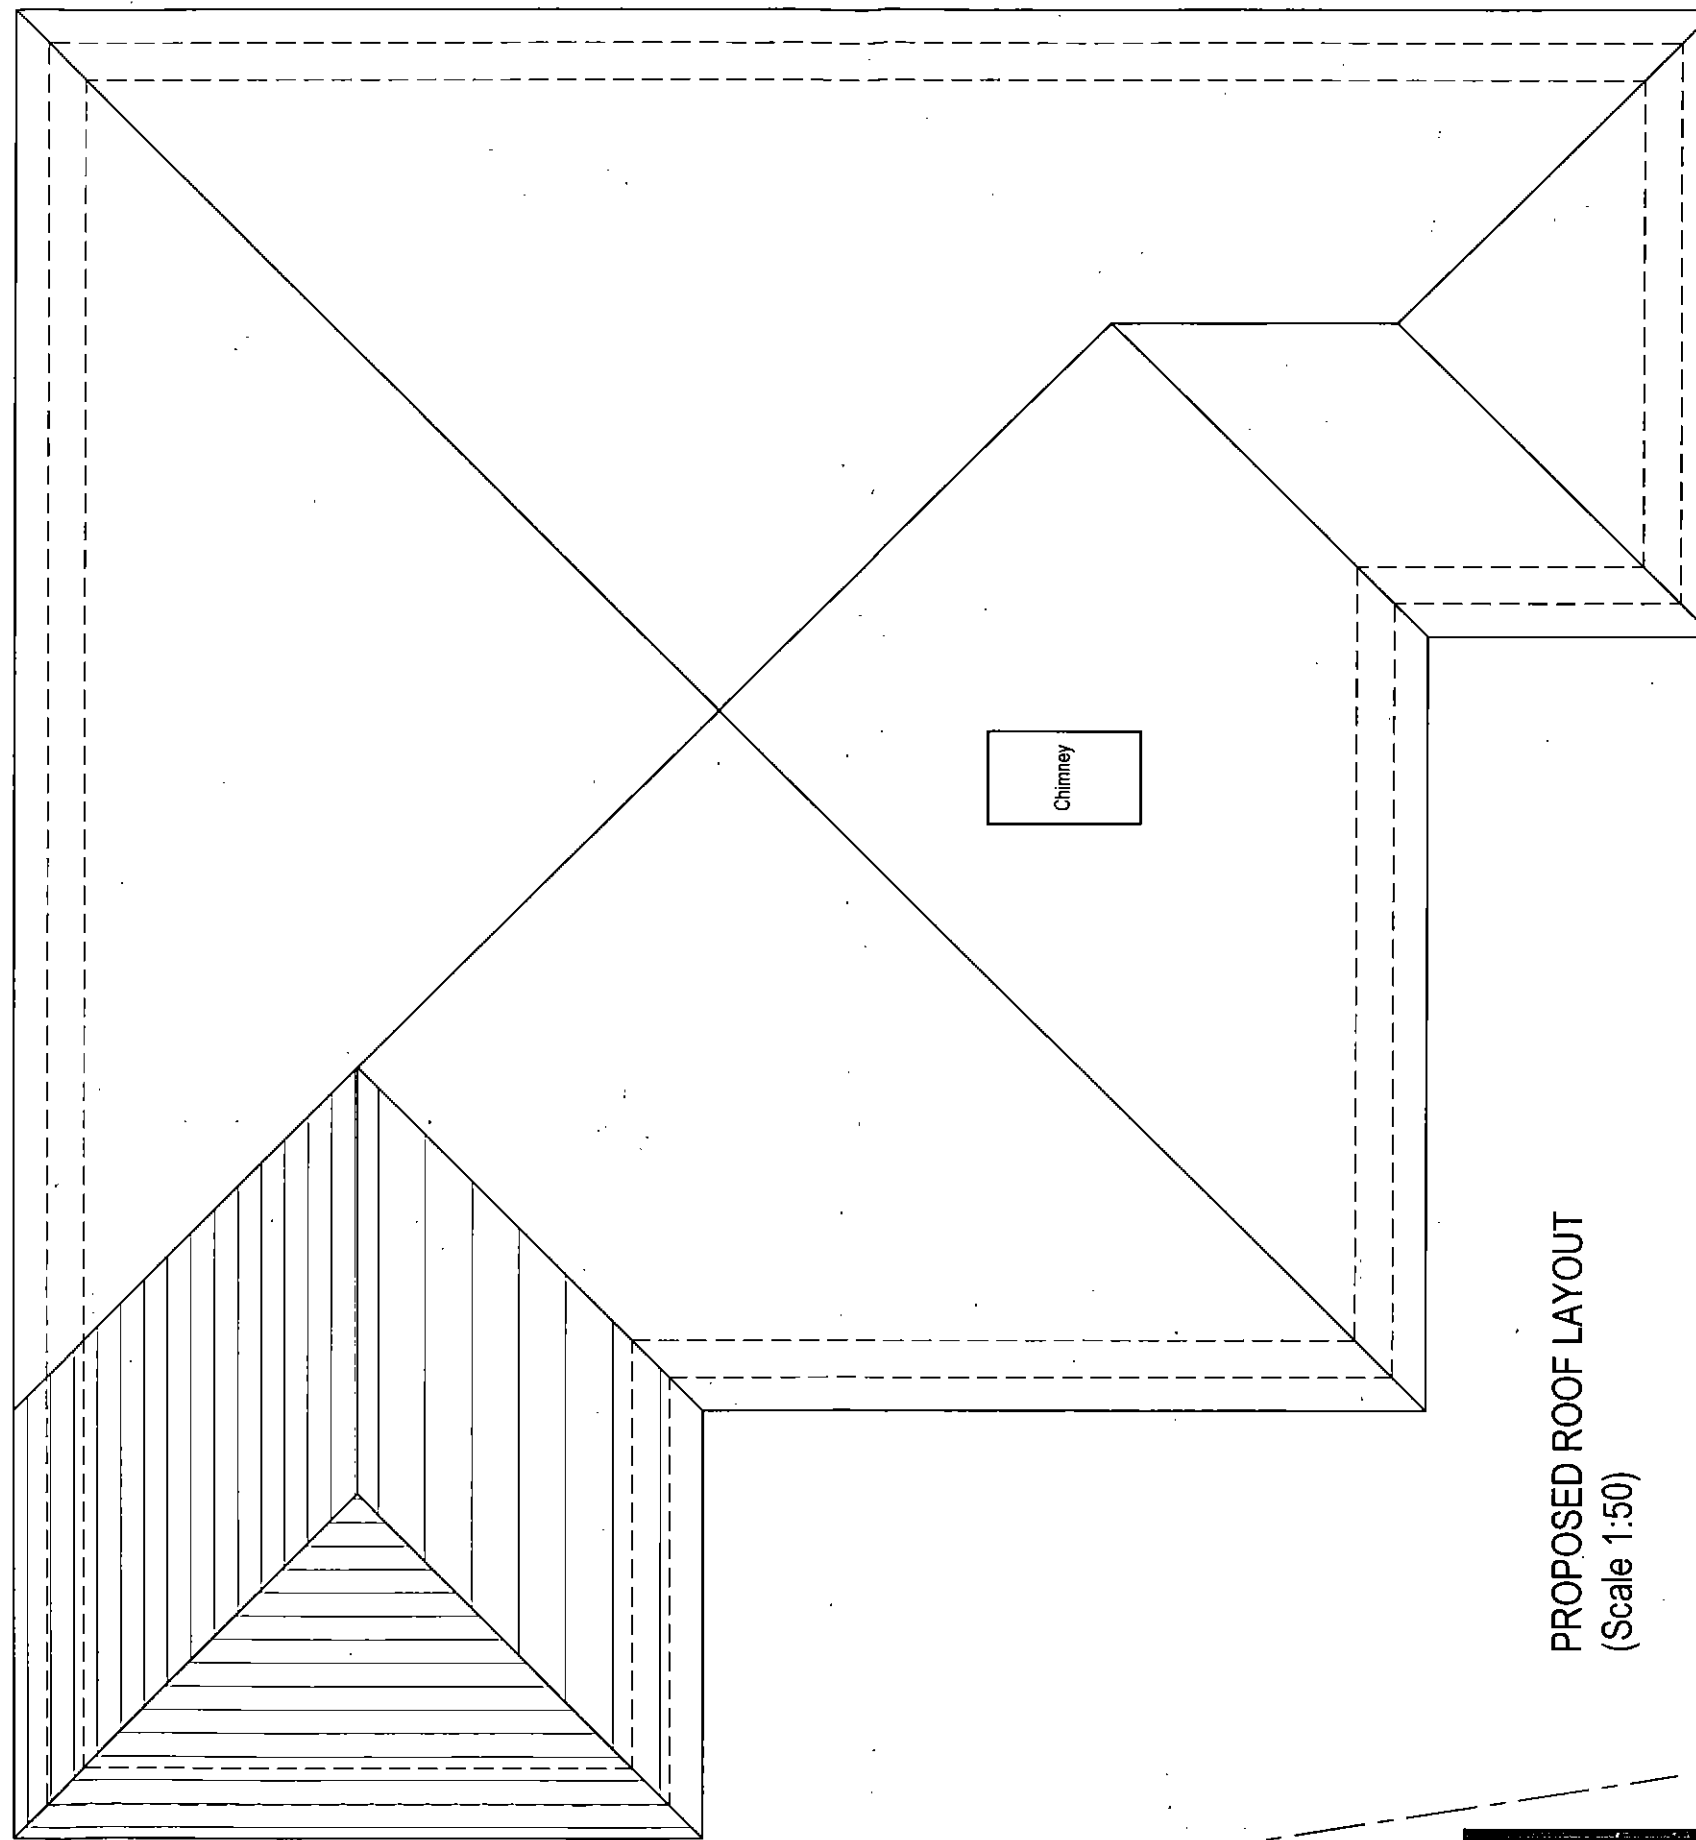


PROPOSED ROOF LAYOUT
(Scale 1:50)

BOUNDARY - No. 2 LEY END


Address: 31 GREYSTONES AVENUE, WORSBROUGH, BARNLEY S70 5JQ Single Storey Side Extension		
Description: PROPOSED ROOF LAYOUT		
Scales (if A3): 1:50	Date: June 2020	Drwg No.: 157.24
Client: Mr. & Mrs Renshaw		

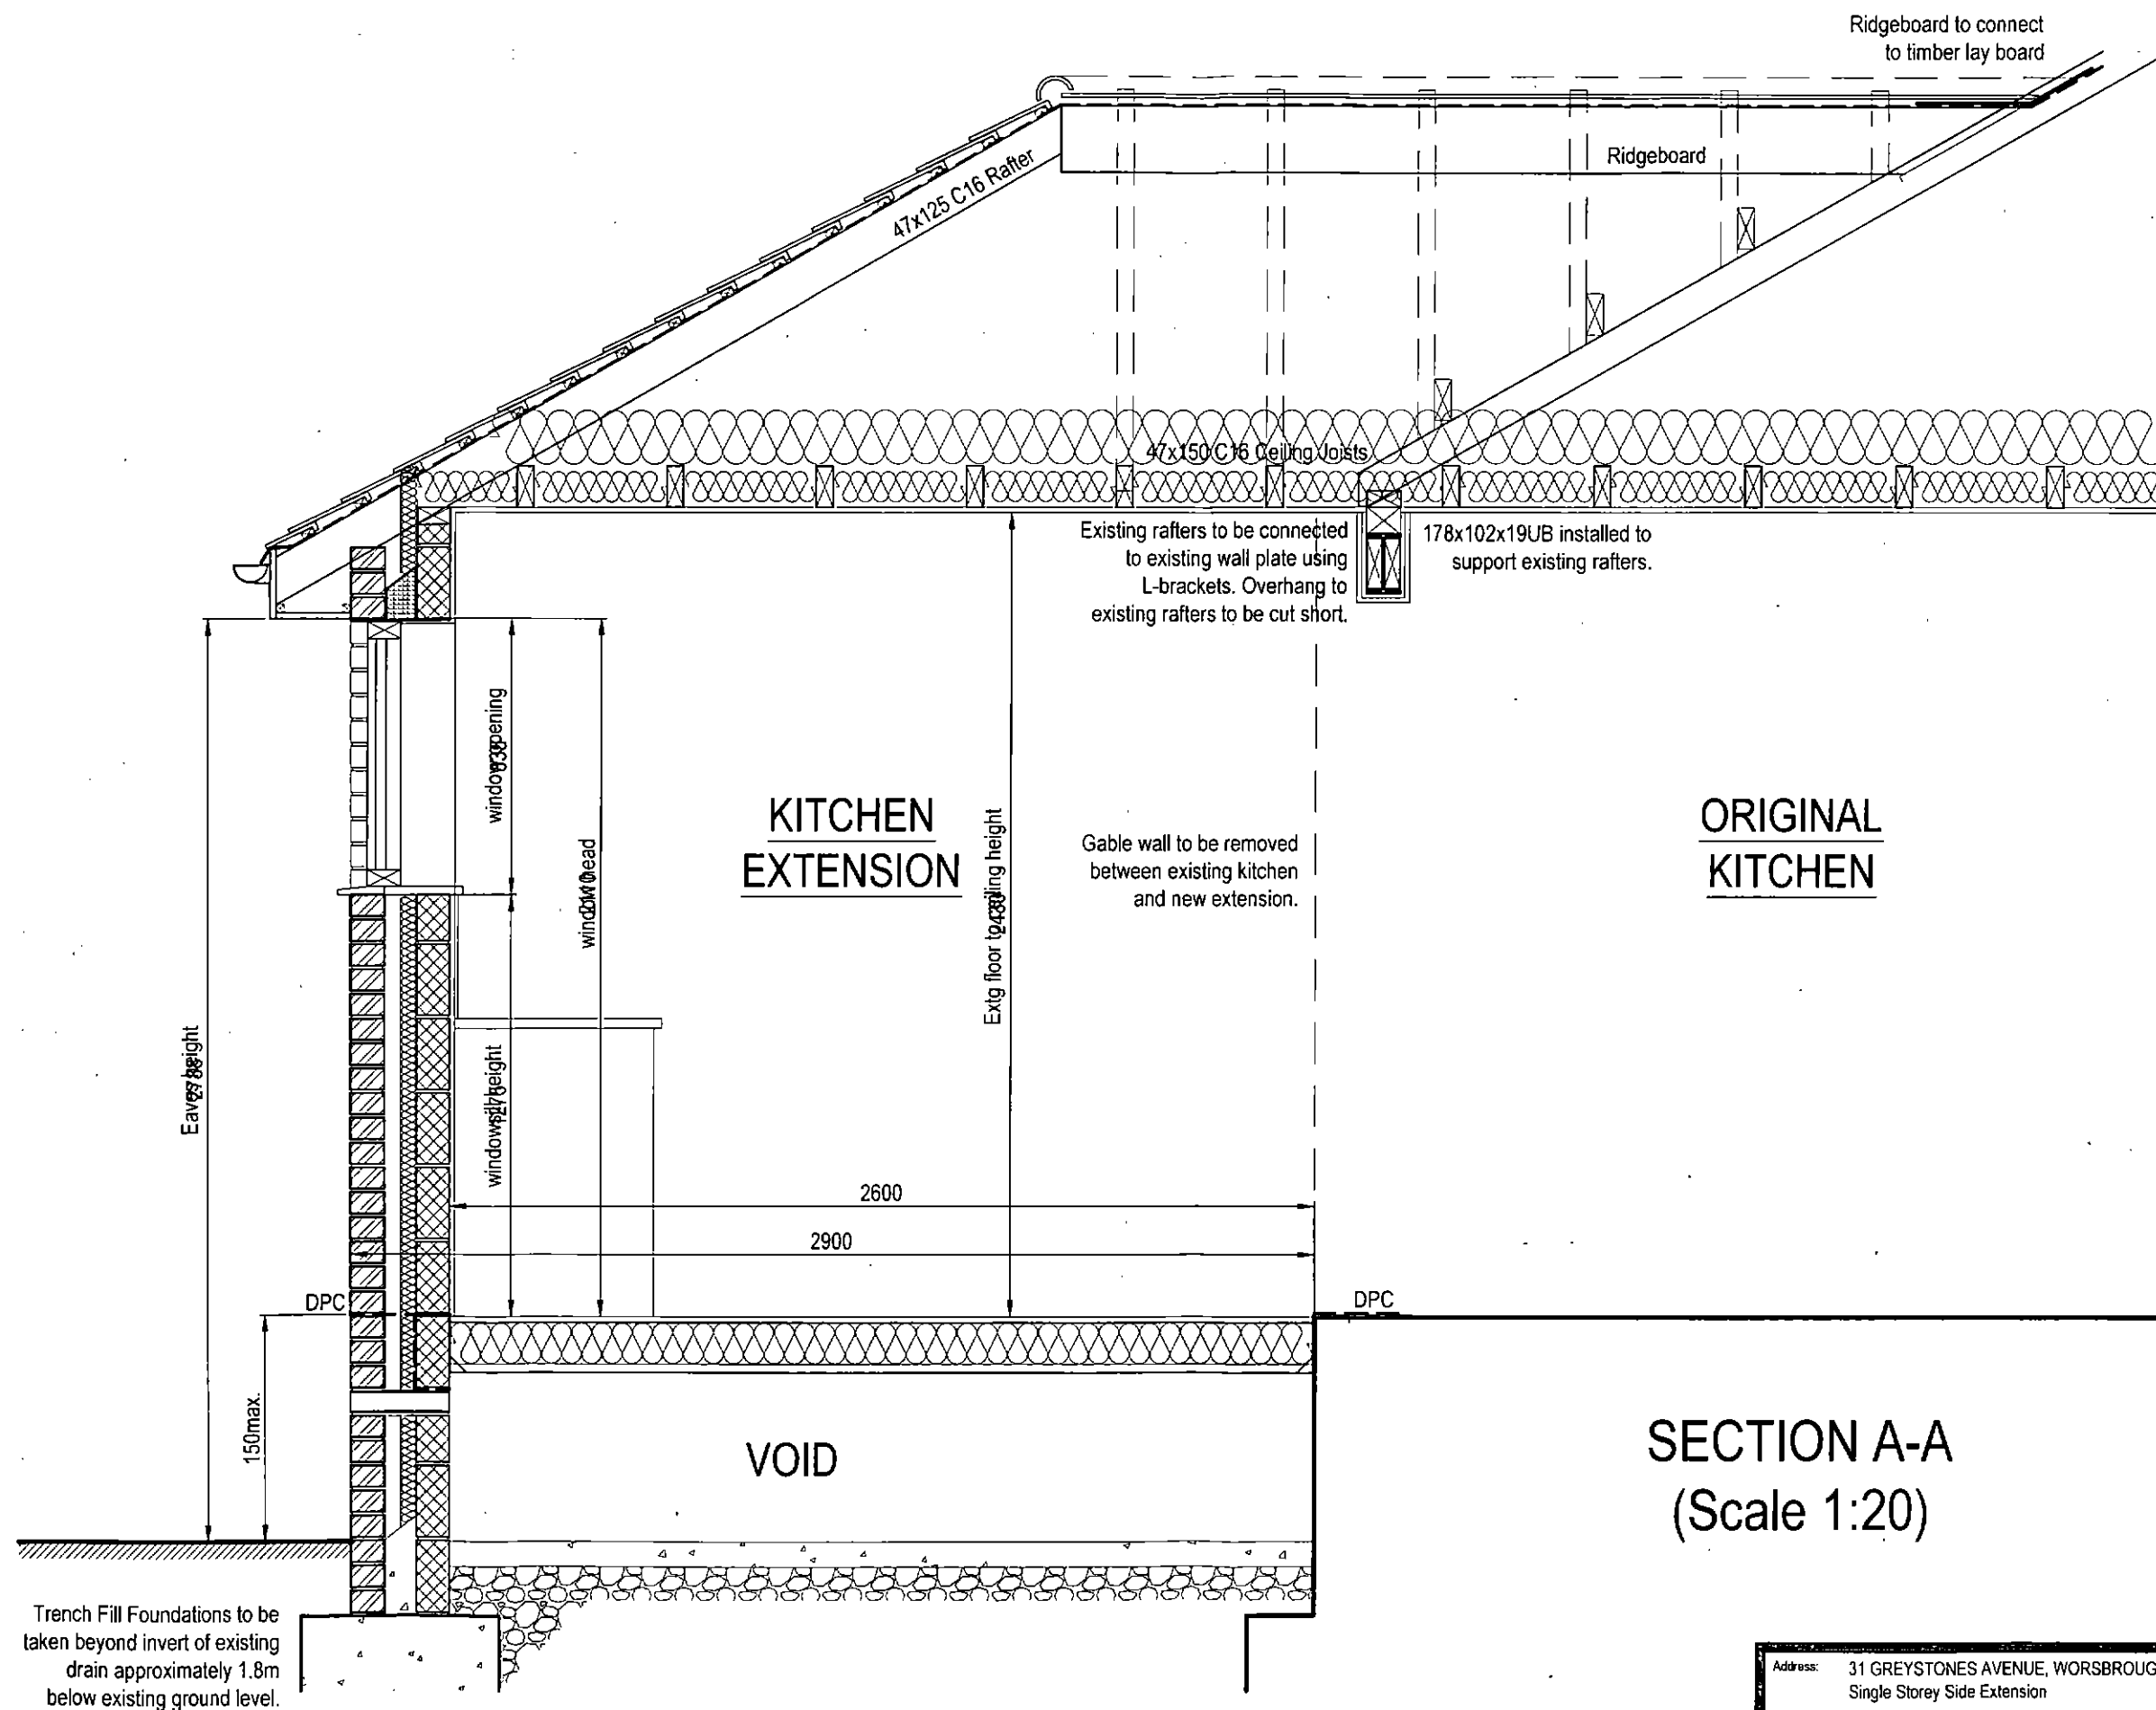

Address: 31 GREYSTONES AVENUE, WORSBROUGH, BARNSELY S70 5JQ Single Storey Side Extension		
Description: PROPOSED SECTION A-A		
Scales (if A3): 1:20	Date: June 2020	Drwg No.: 157.25
Client: Mr. & Mrs Renshaw		

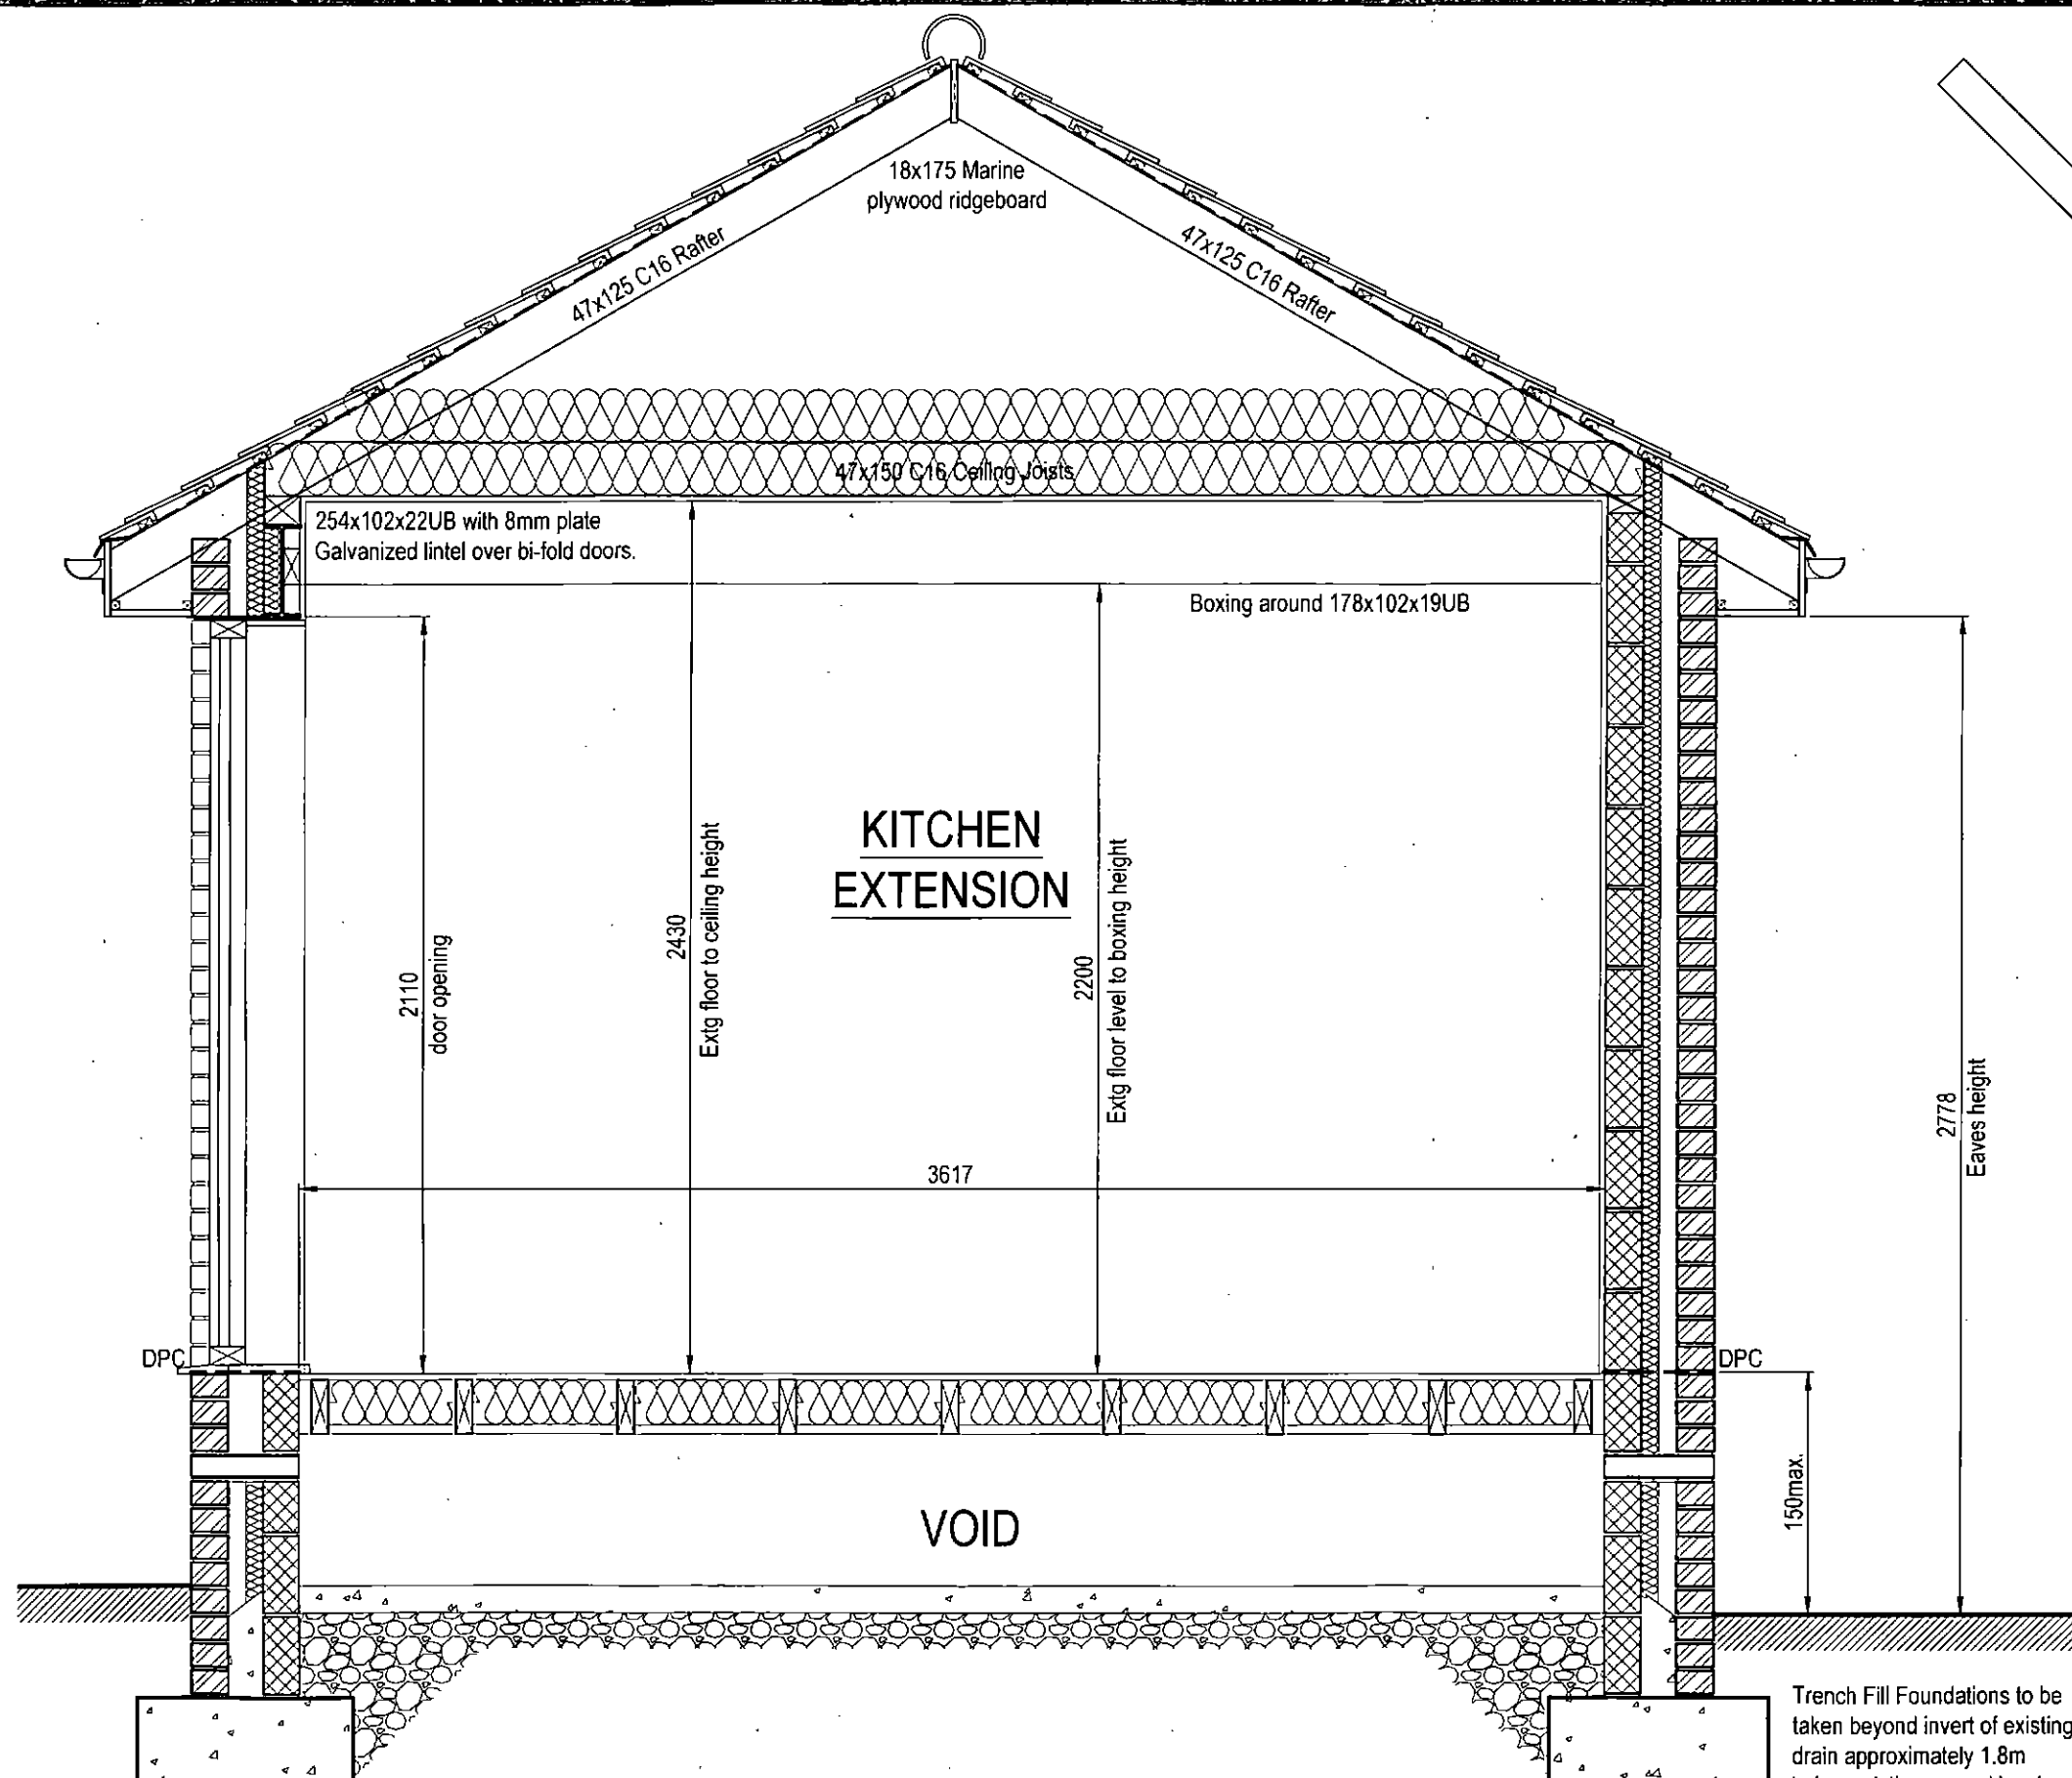


SECTION B-B
(Scale 1:20)

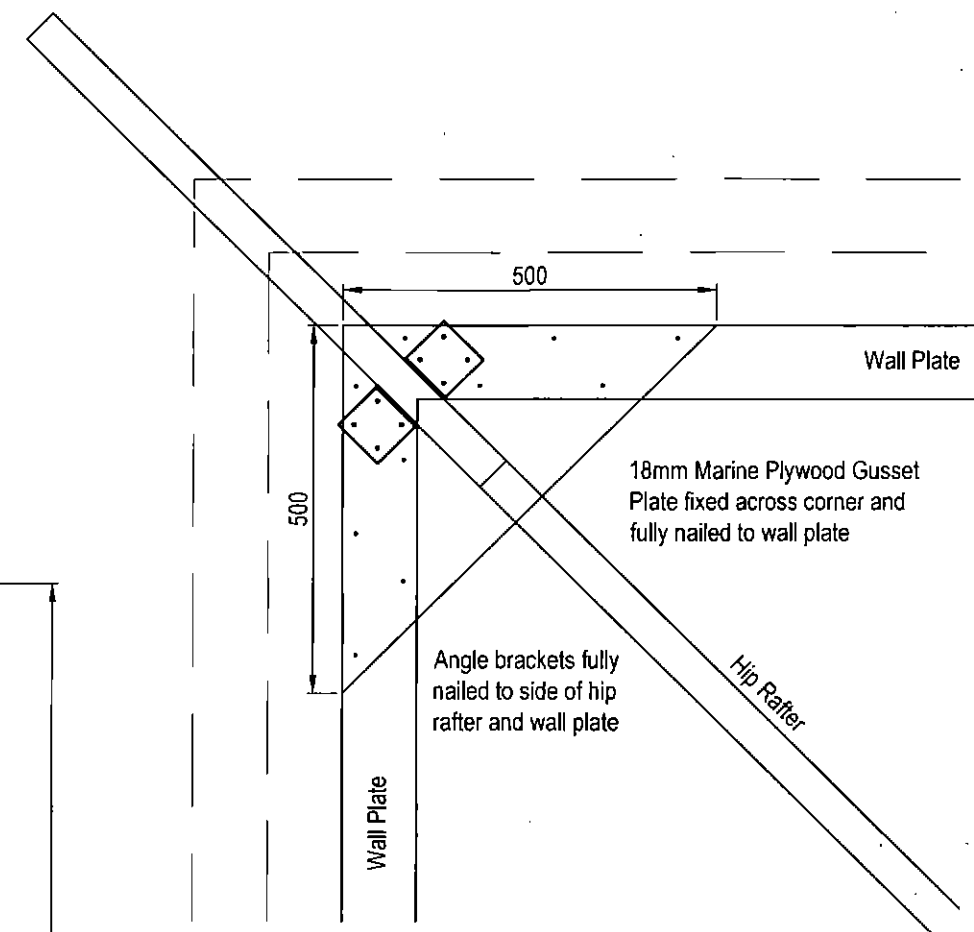


**EXISTING & PROPOSED HIP RAFTER
CONNECTION/STRENGTHENING**
(Scale 1:20)

Address: 31 GREYSTONES AVENUE, WORSBROUGH, BARNLEY S70 5JQ Single Storey Side Extension		
Description: PROPOSED SECTION B-B & DETAILS		
Scales (if A3): 1:20	Date: June 2020	Drwg No.: 157.26
Client: Mr. & Mrs Renshaw		

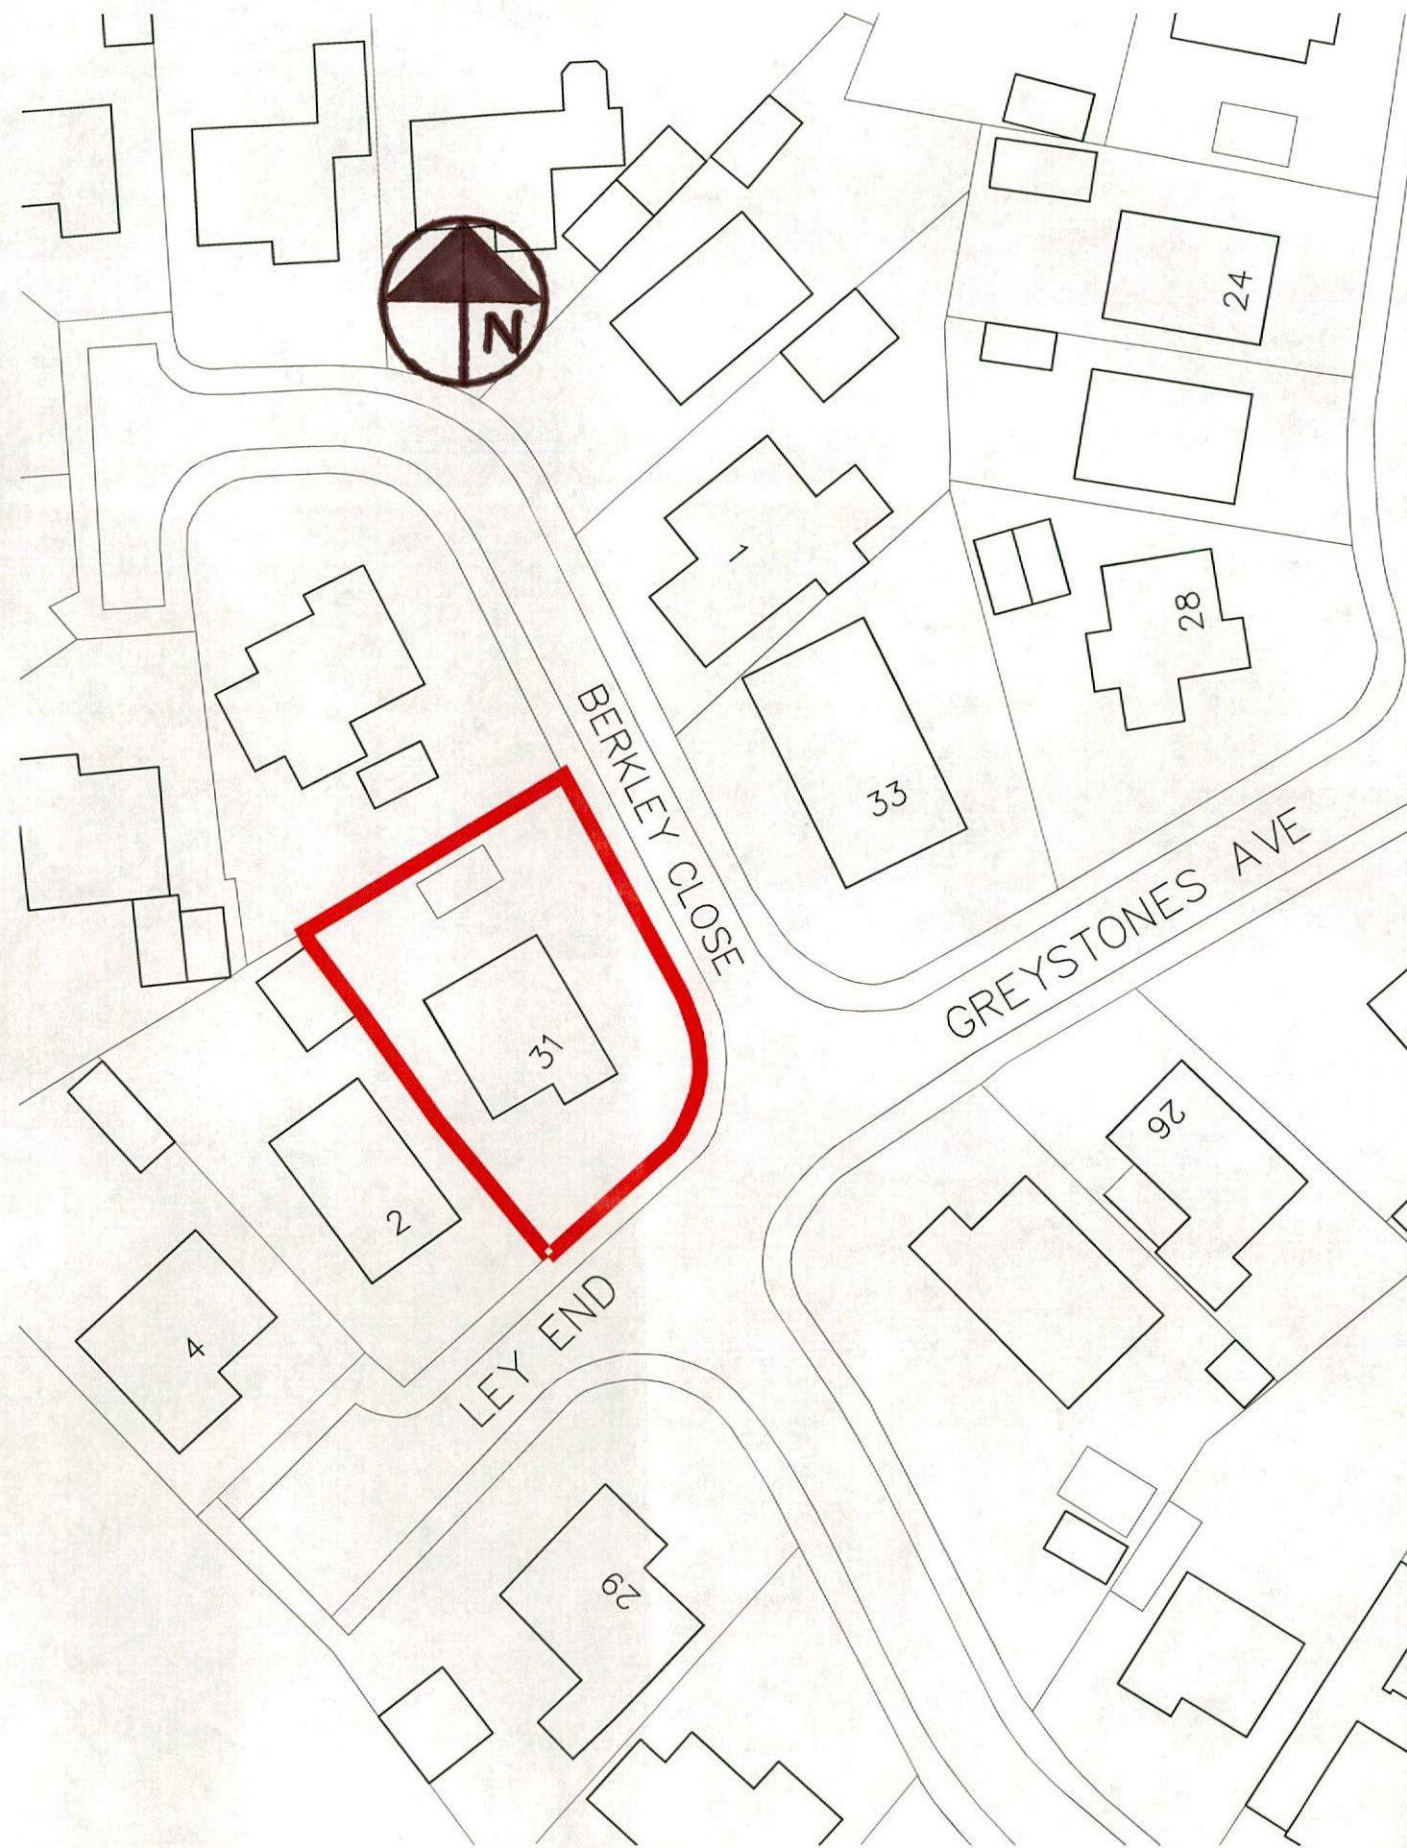

LOCATION PLAN (1:500)

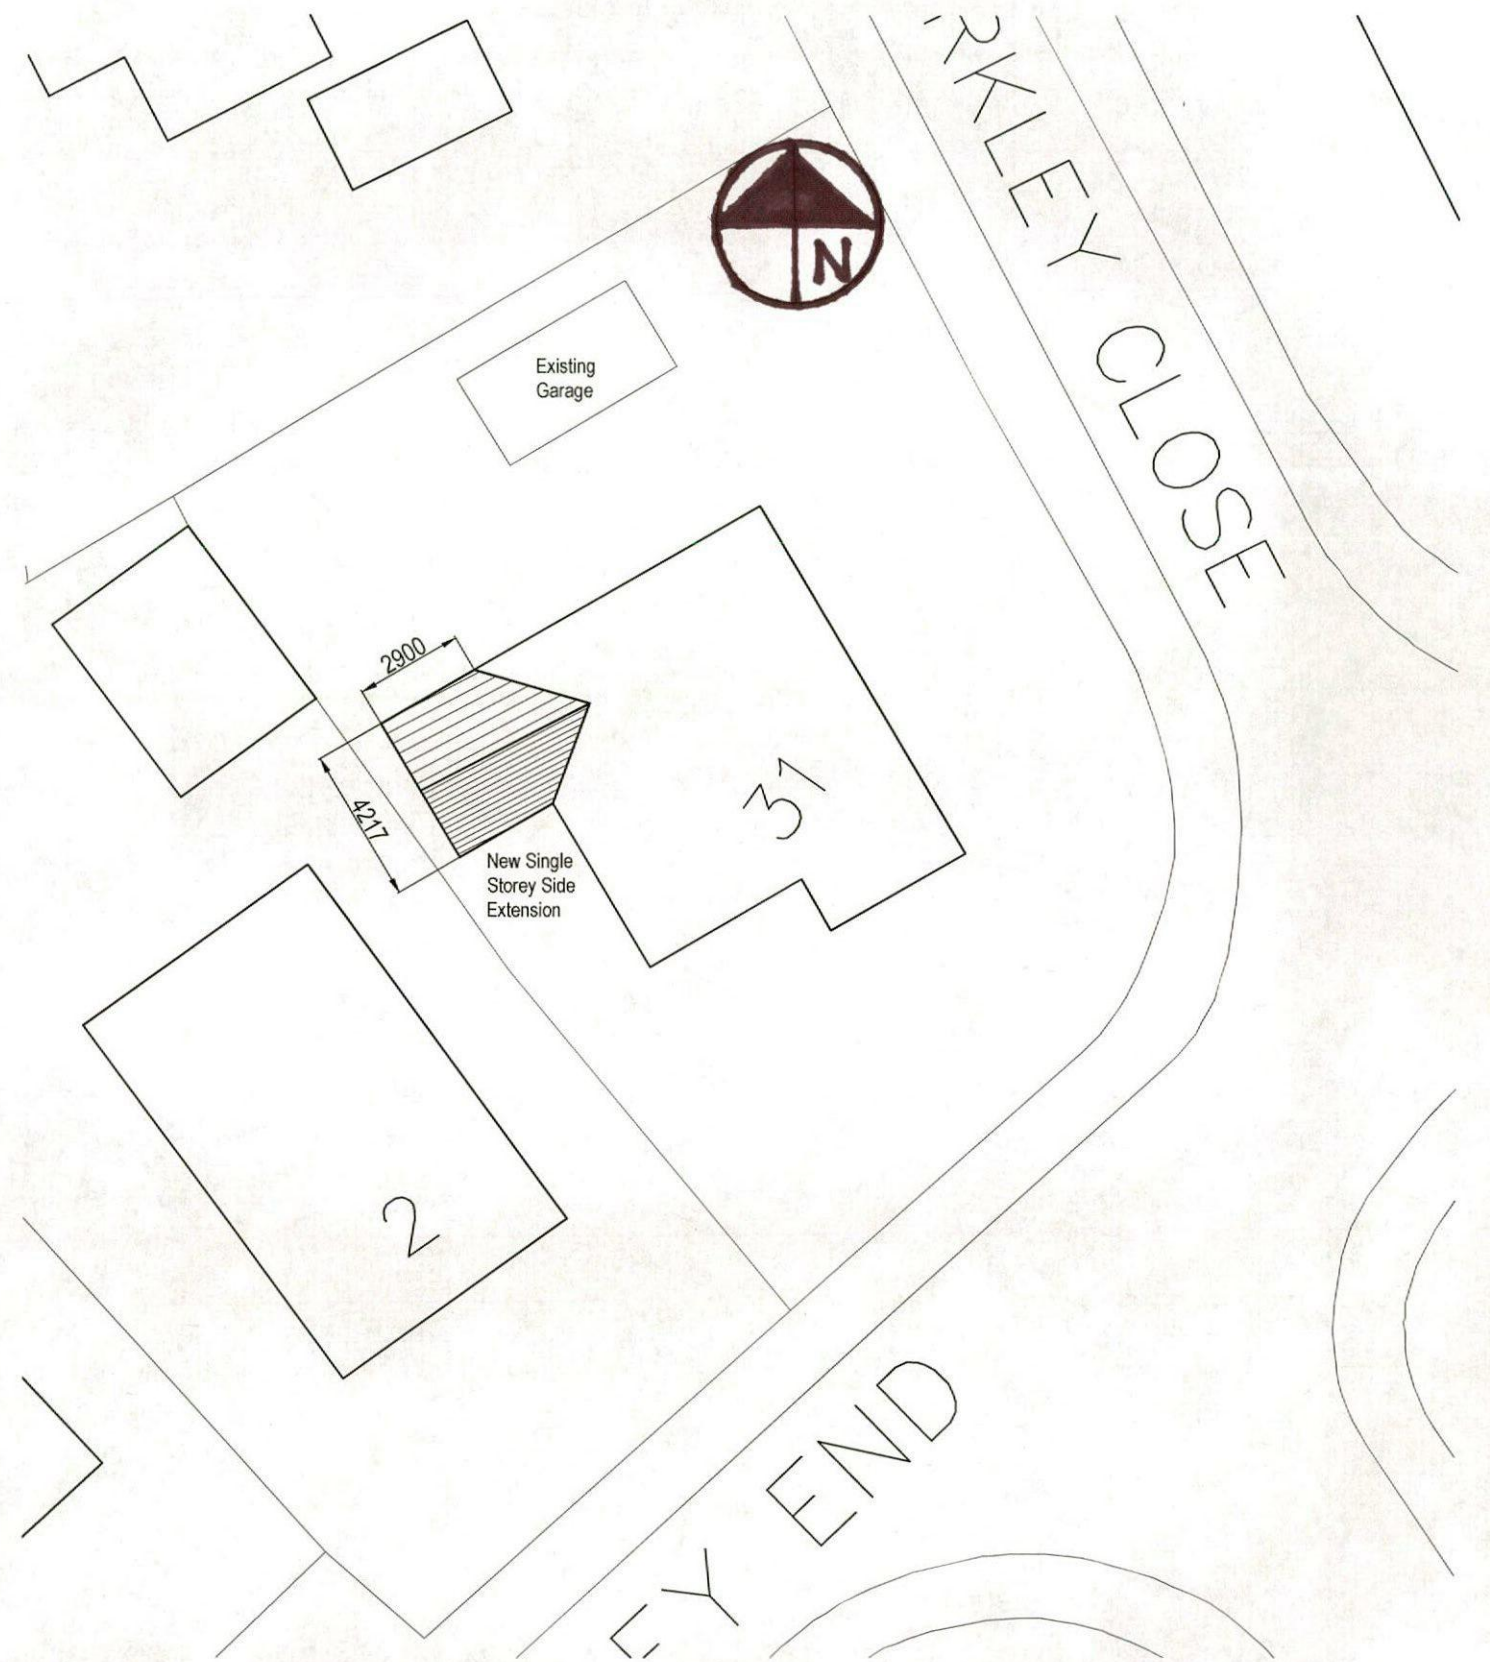

BLOCK PLAN (1:200)

Address: 31 GREYSTONES AVENUE, WORSBROUGH, BARNSELEY S70 5JQ Single Storey Side Extension		
Description: LOCATION & BLOCK PLAN		
Scales (if A3): 1:500 & 1:200	Date: June 2020	Drwg No.: 157.01
Client: Mr. & Mrs Renshaw		