


Notes:
All details existing, unless marked proposed
Original drawing size A4
Scaled dimensions should not be taken from this
drawing unless authorised.
Licence number 100048623

Site Boundary
Advert Location

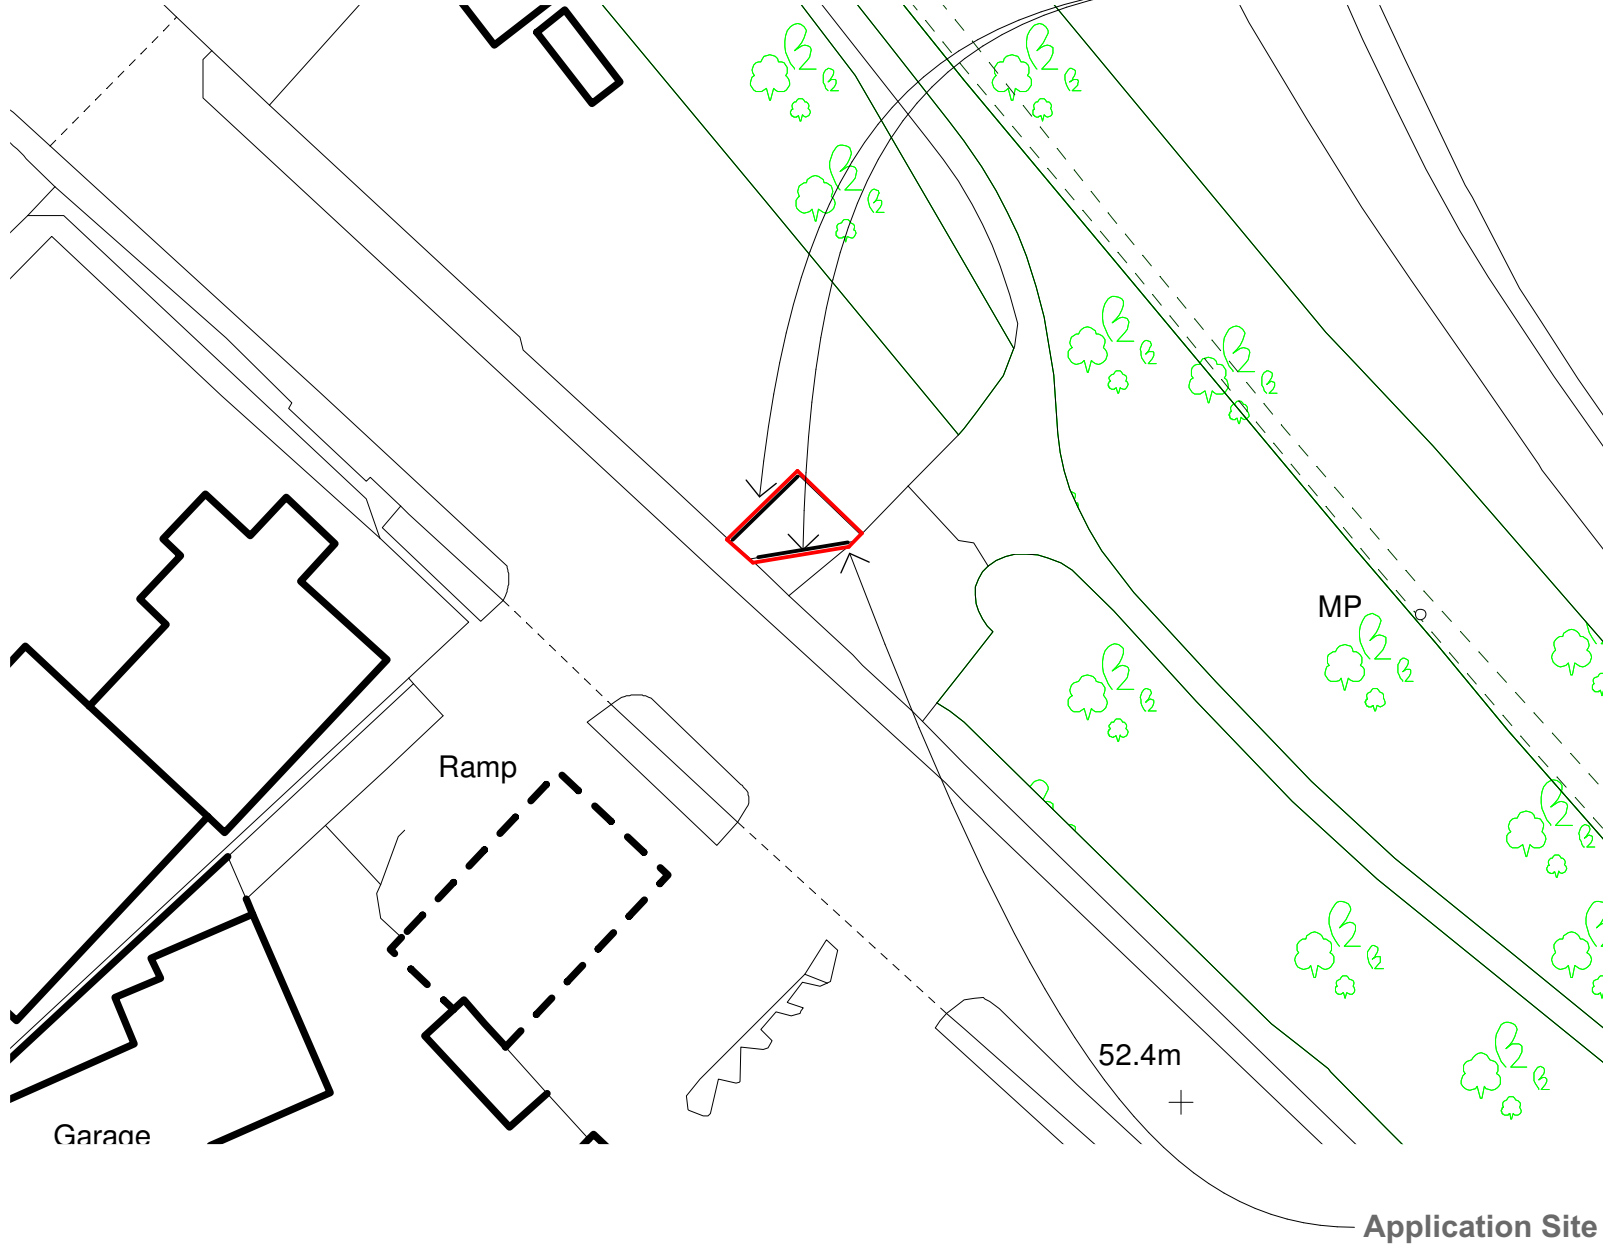

insite

Insite Poster Properties Ltd
Barton Hall
29 Gloucester Street
Cirencester
Gloucestershire, GL7 2DJ
Tel. 01285 658666 www.insite.co.uk

INSITE Ref:

16259

Project

Land at
Wombwell Lane
Barnsley
S70 3NT

Drawing Name

Site Plan - Proposed

Drawing Status

PLANNING

Revision

- First Formal Issue
A Client Revisions

RW
RW

Date

20 May 2019

Drawing Scale @ A4

1:500

Layout ID

Revision

T4430 A4 051 A

