



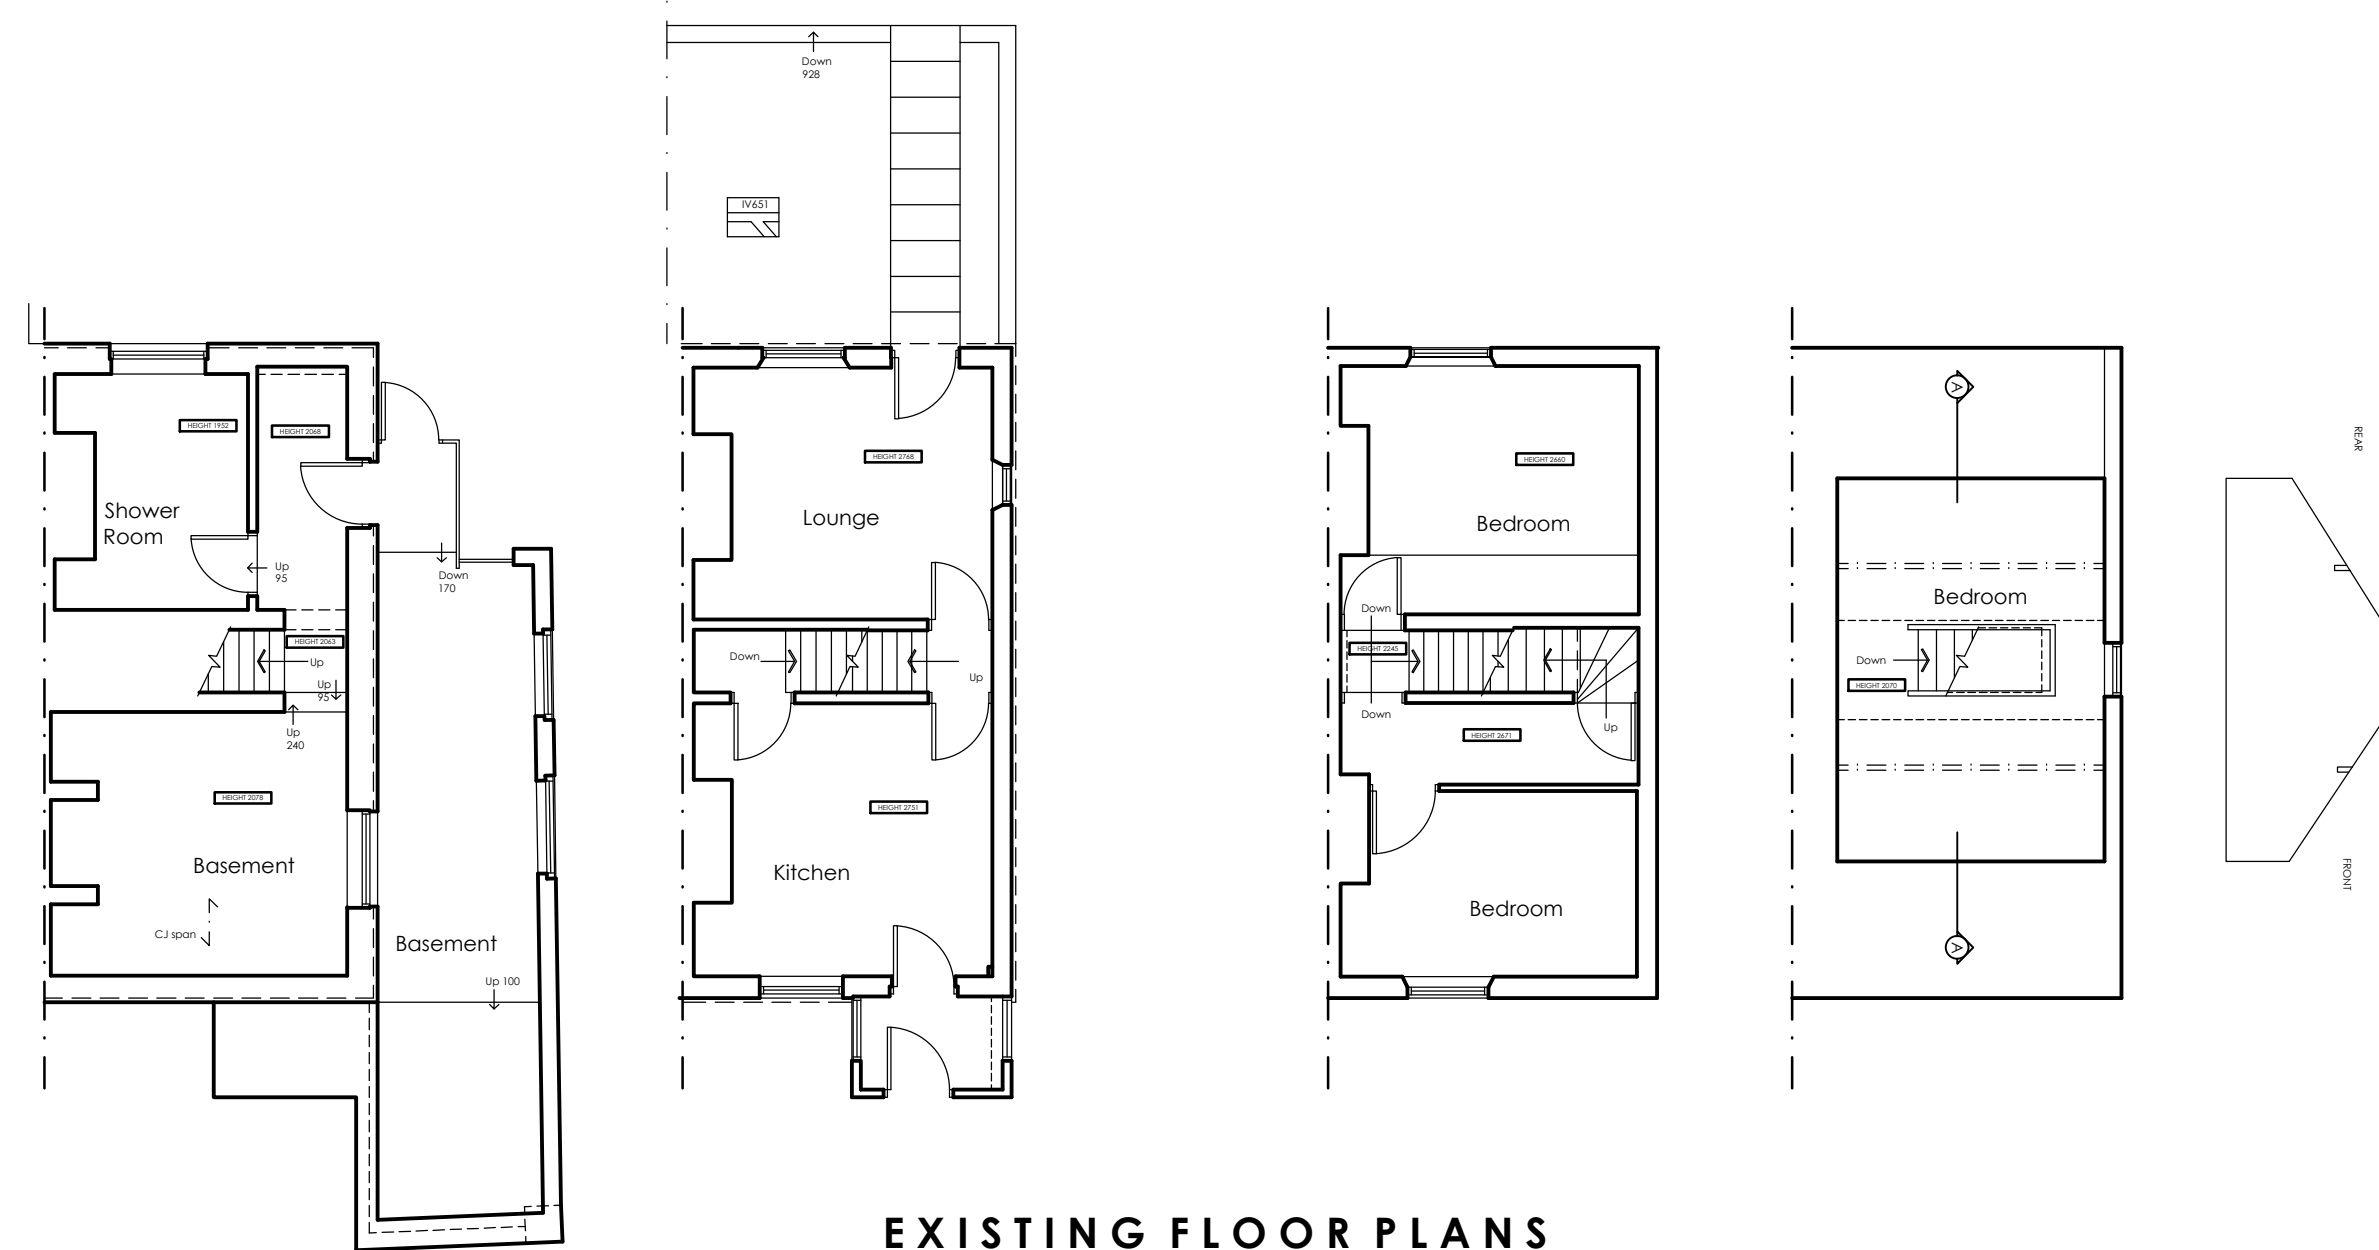


EXISTING FLOOR PLANS  
SCALE 1:100




LOCATION PLAN  
SCALE 1:1250

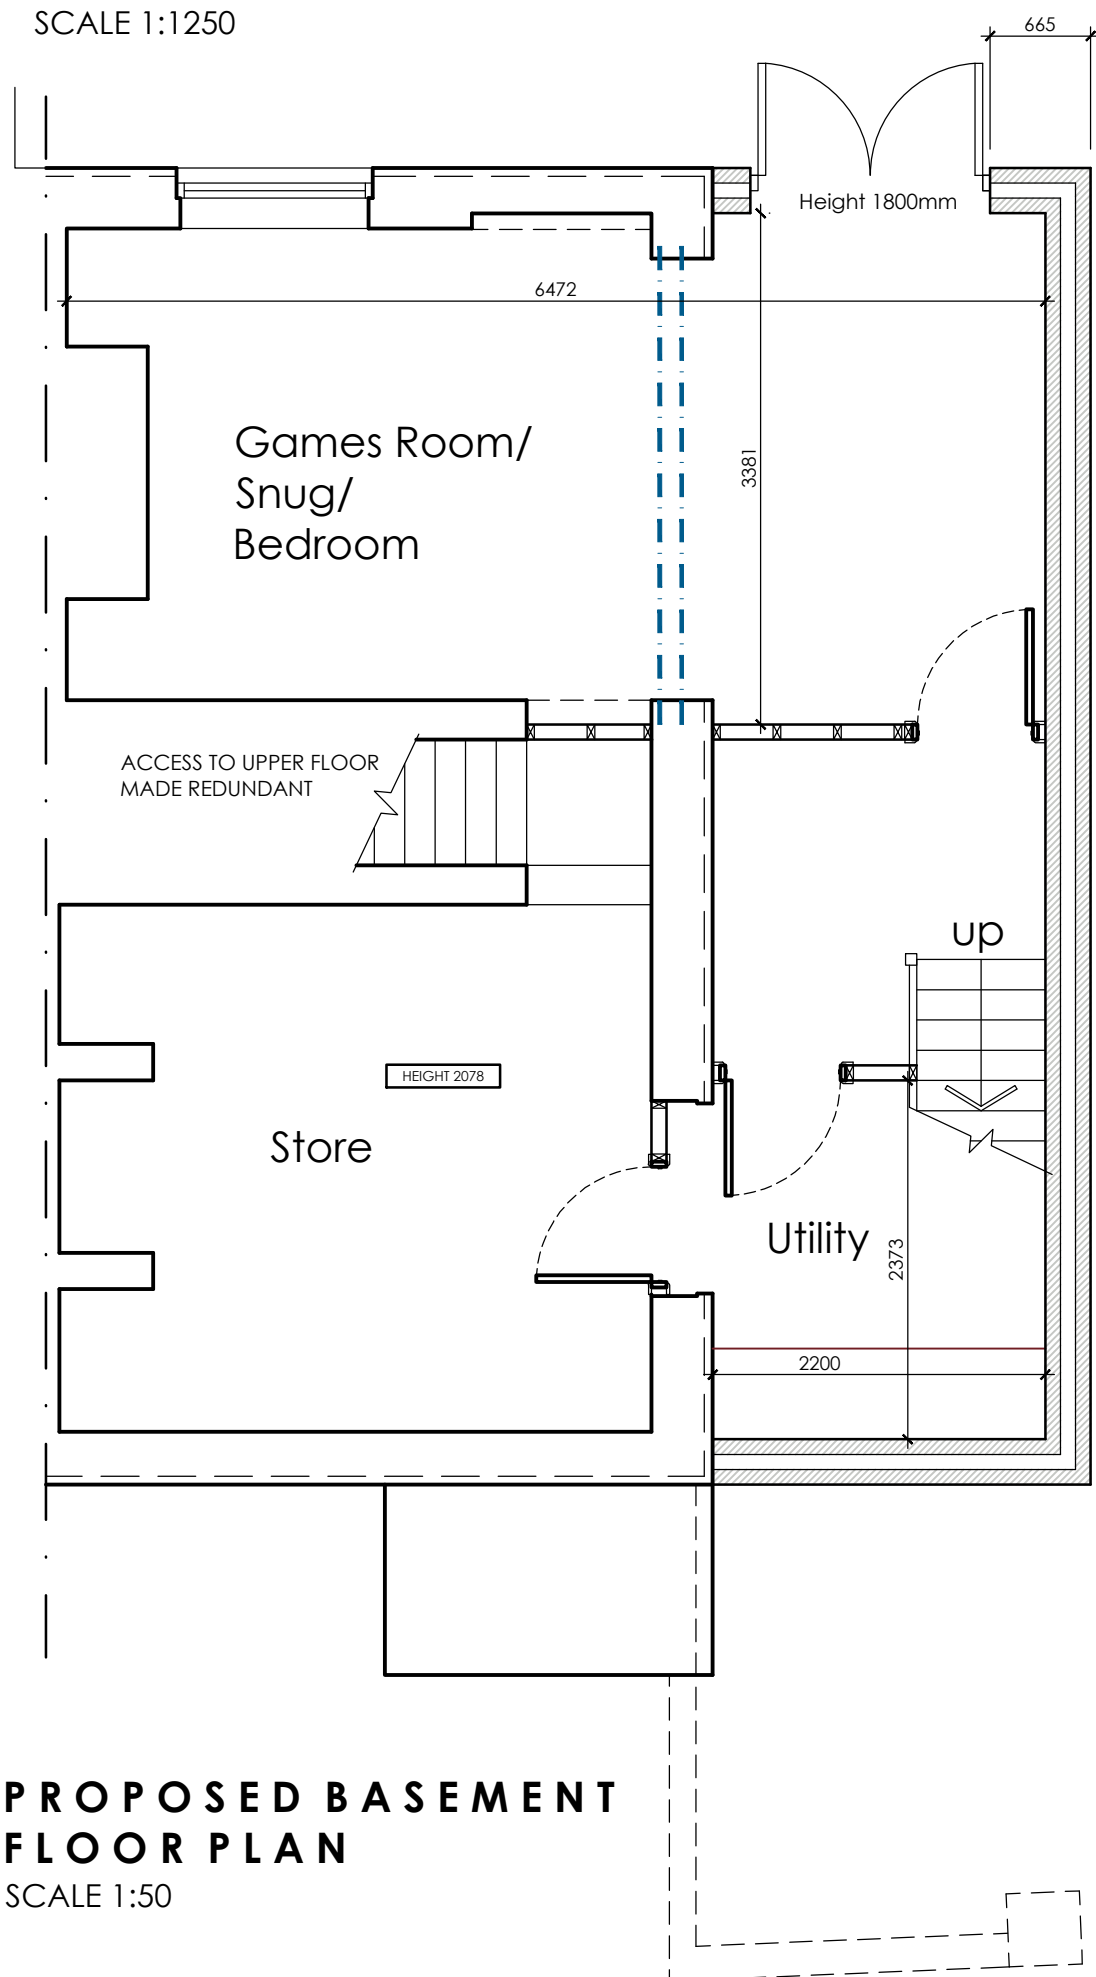

PROPOSED BASEMENT  
FLOOR PLAN  
SCALE 1:50

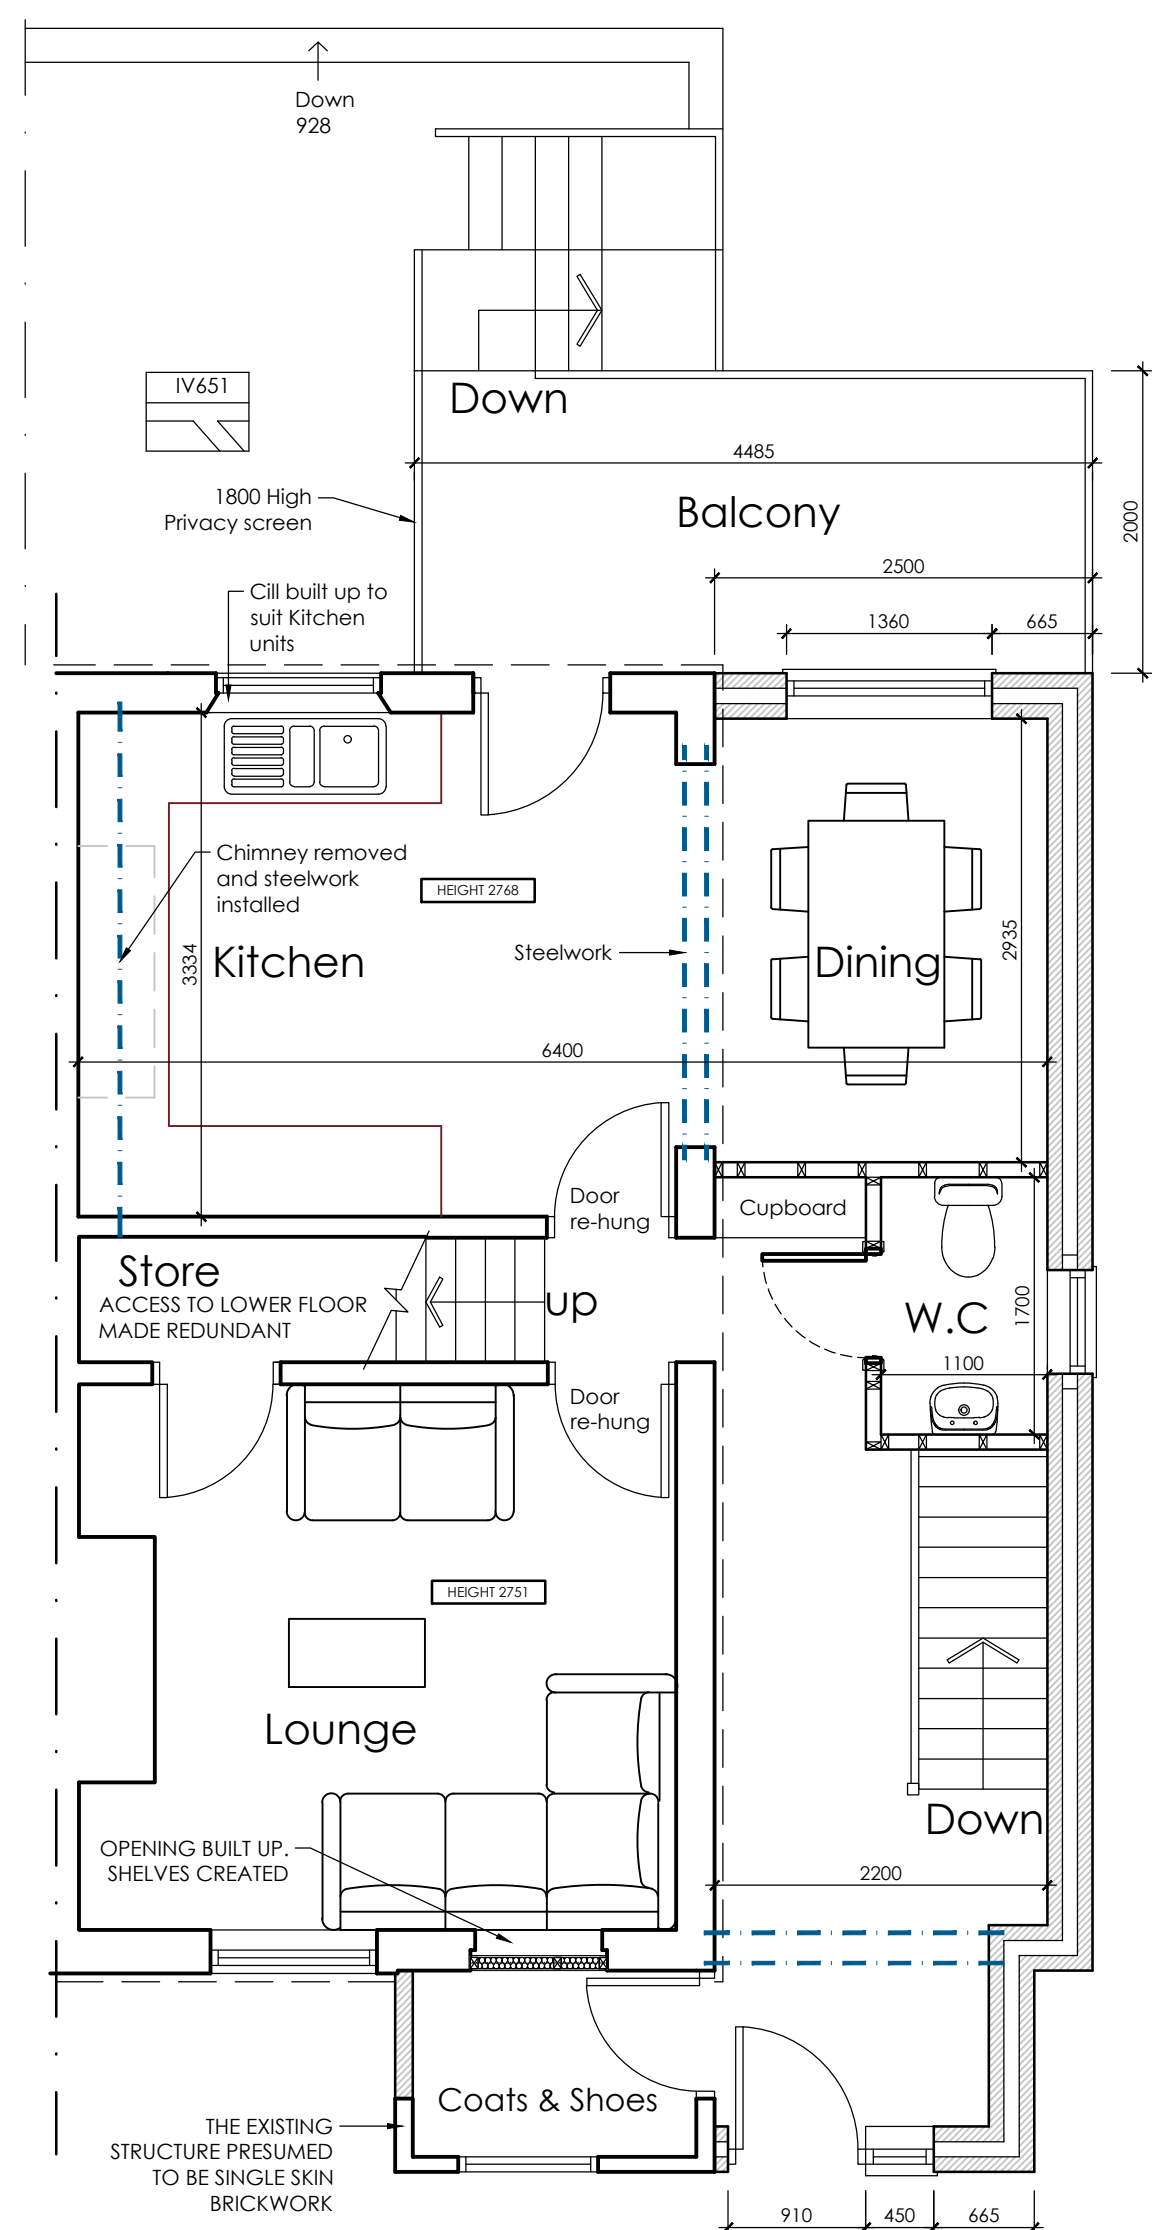


PROPOSED GROUND  
FLOOR PLAN  
SCALE 1:50

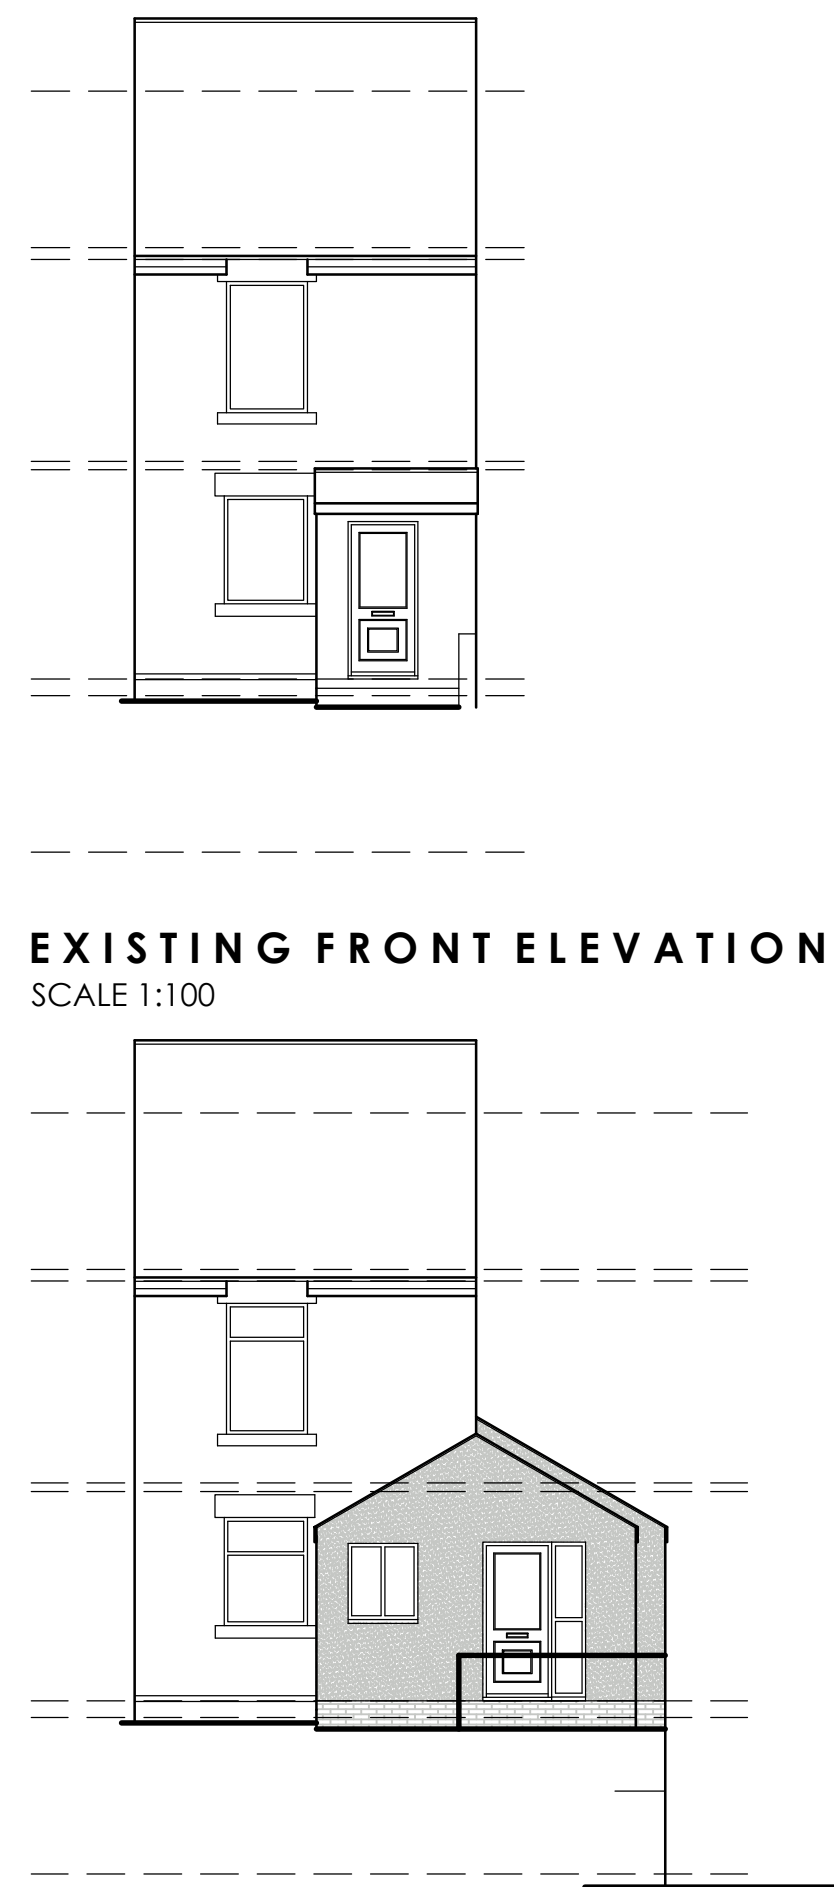


EXISTING FRONT ELEVATION  
SCALE 1:100


PROPOSED FRONT ELEVATION  
SCALE 1:100

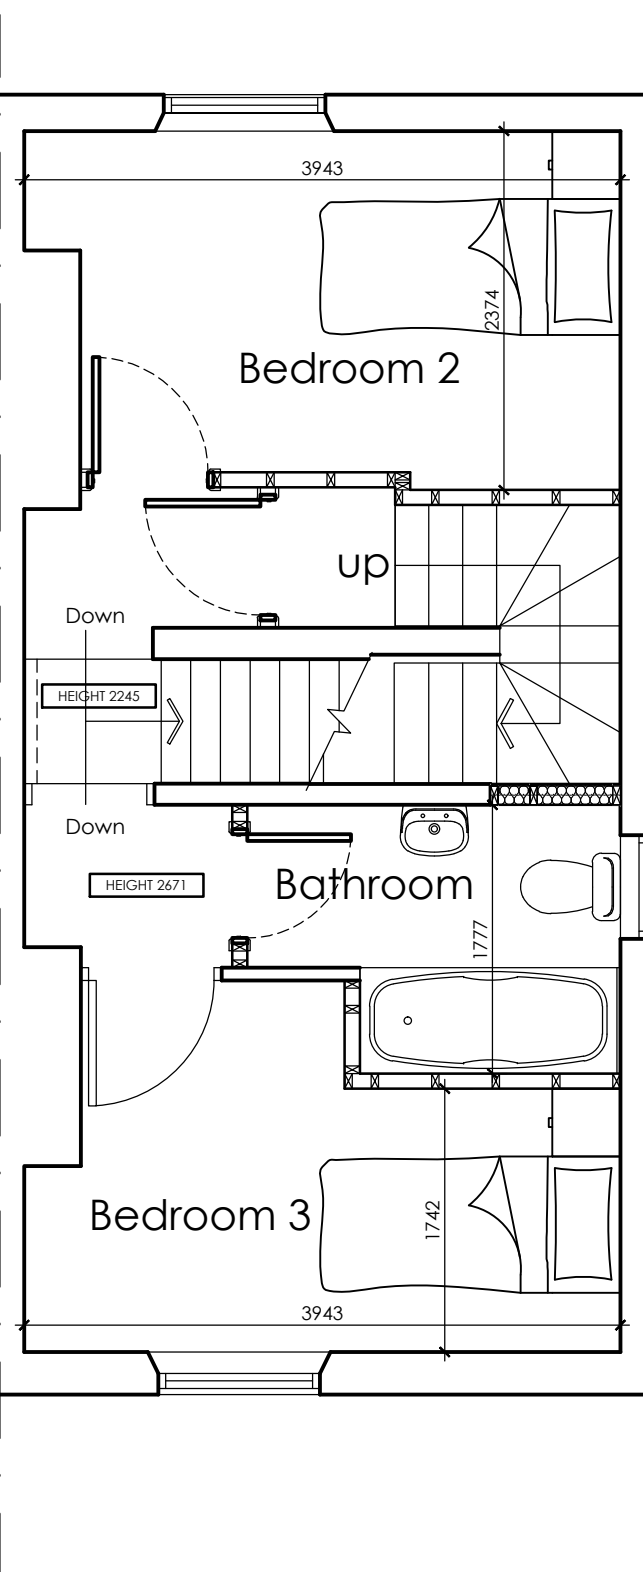


PROPOSED FIRST  
FLOOR PLAN  
SCALE 1:50

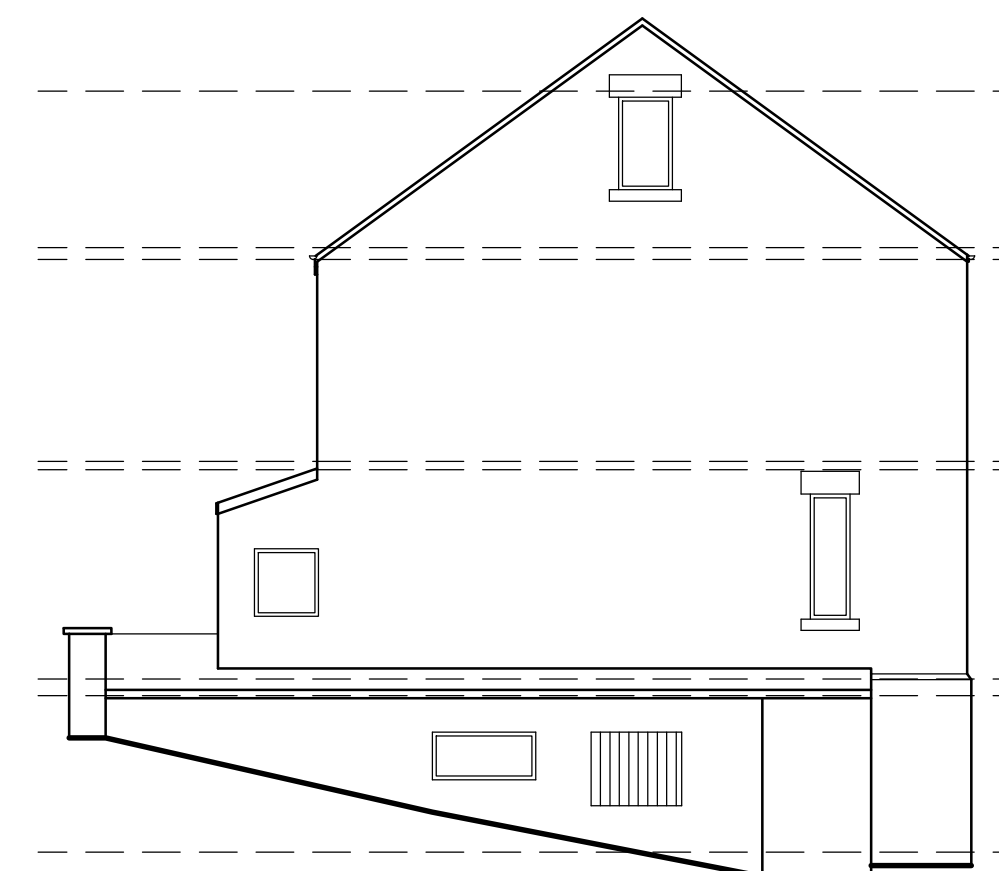


EXISTING SIDE ELEVATION  
SCALE 1:100

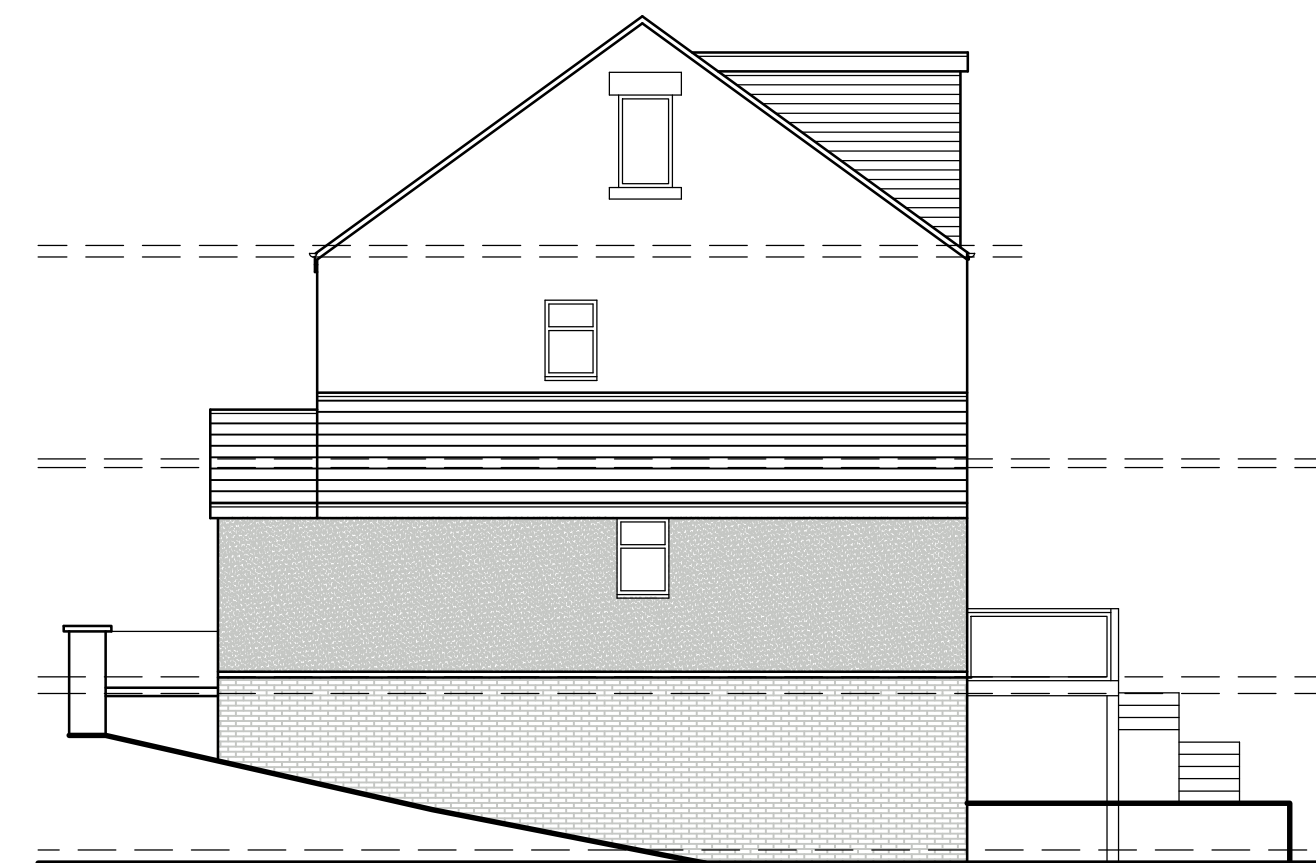

PROPOSED SIDE ELEVATION  
SCALE 1:100

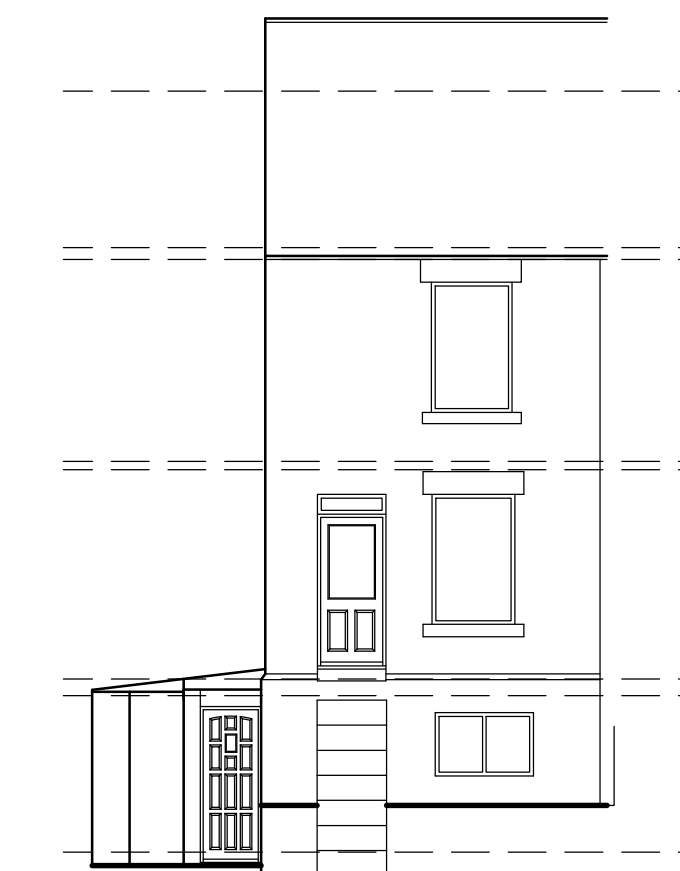

EXISTING REAR ELEVATION  
SCALE 1:100

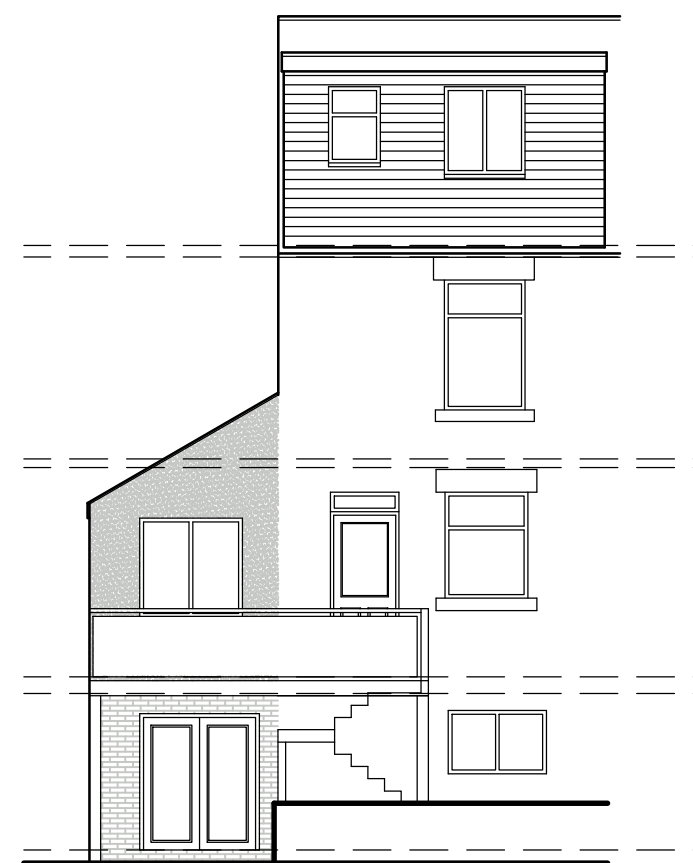

PROPOSED REAR ELEVATION  
SCALE 1:100



SITE PLAN  
SCALE 1:500

|   |        |             |                                                                     |        |                             |                                                                                |      |  |
|---|--------|-------------|---------------------------------------------------------------------|--------|-----------------------------|--------------------------------------------------------------------------------|------|--|
|  <b>WhiteAgus</b><br>Architectural Services |        |             | OFFICE ONE,<br>DRILL HALL,<br>11 EASTGATE,<br>BARNSELEY,<br>S70 2EU |        |                             | Phone: 01226 208482<br>Email: info@whiteagus.co.uk<br>Web: www.whiteagus.co.uk |      |  |
| Project:<br>PROPOSED WORKS AT<br>111 SNAPE HILL ROAD<br>DARFIELD S73 9LR                                                         |        |             | Client:<br>MR JOSH HOPKINS                                          |        |                             |                                                                                |      |  |
| Drawing<br>Title:<br>PLANS AND ELEVATIONS                                                                                        |        |             | Date:<br>NOVEMBER 2023                                              |        | Scale:<br>1:50 & 1:100 @ A1 |                                                                                |      |  |
|   |        |             | Ref:<br>23-141                                                      |        | Dwg. No.<br>01              |                                                                                | Rev. |  |
| Date   | Suffix | Description | Date                                                                | Suffix | Description                 |                                                                                |      |  |
|   |        |             |                                                                     |        |                             |                                                                                |      |  |