


SITE LOCATION



Reproduced by permission of Ordnance Survey on behalf of the Controller of Her Majesty's Stationary Office
All rights reserved. © Crown Copyright licence no. 100022432

SITE AREA PLAN


SCALE 1:50,000

 

SITE PHOTOGRAPH



SITE LOCATION

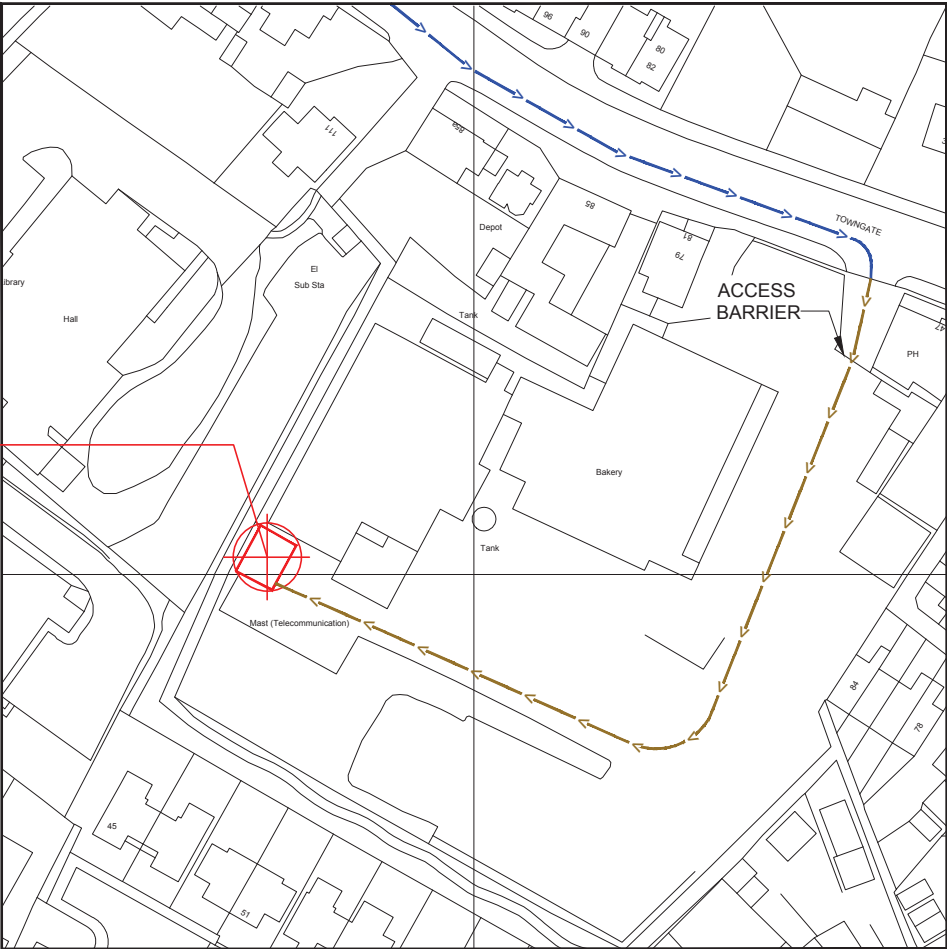


Reproduced by permission of Ordnance Survey on behalf of the Controller of Her Majesty's Stationary Office
All rights reserved. © Crown Copyright licence no. 100022432

NGR E: 432765 N: 410003

SITE LOCATION PLAN

SCALE 1:1250

 

GOOGLE MAPS QR CODE

GOOGLE MAP - [Hyperlink to map of the site](#)

GOOGLE STREETVIEW - [Hyperlink to streetview of the site](#)


NOTES:

1. ALL DIMENSIONS IN MM UNLESS OTHERWISE NOTED.

DIRECTIONS TO SITE:

EXIT M1 AT J38. AT THE ROUNDABOUT, TAKE THE A637 EXIT TO HUDDERSFIELD. FOLLOW THE A637. AT THE ROUNDABOUT, TAKE THE 1ST EXIT ONTO HUDDERSFIELD ROAD (A637) TURN LEFT ONTO CHURCH STREET (B6131) FOLLOW FOR 1.2 MILES AND THEN TURN RIGHT ONTO TOWNGATE CONTINUE UNDER THE BRIDGE TO THE CROSSROADS. TURN RIGHT TO MAPPLEWELL. RIGHT B6428, THEN RIGHT ONTO B6131

SITE PROVIDER'S PROPERTY BOUNDARY:

 

ACCESS ROUTE TO SITE:



LEASE ACCESS ROUTE:



Master:	MBNL / EE / H3G:	Project:	Purpose of Issue:	Issue:
M003	MBNL	Acquisition Trial	Planning	C
Date:	03/04/2019	Revision / Upgrade Description:		
Drawn:	KD	Lease Demise areas recalculated		
Checked:	IC			
Approved:	JM			
Master:	MBNL / EE / H3G:	Project:	Purpose of Issue:	Issue:
M002	MBNL	Acquisition Trial	Planning	B
Date:	27/03/2019	Revision / Upgrade Description:		
Drawn:	AP	Drawing updated & new ICNIRP Configuration		
Checked:	AP			
Approved:	JM			
Master:	MBNL / EE / H3G:	Project:	Purpose of Issue:	Issue:
M001	MBNL	Acquisition Trial	Planning	A
Date:	15/01/2019	Revision / Upgrade Description:		
Drawn:	AP	First Issue		
Checked:	AP			
Approved:	JM			



Mobile Broadband Network Limited
Sixth Floor, Thames Tower, Station Road, Reading, RG1 1LX



Site Name:		FOSTERS BAKERY LTD	
Site ID:		1107974	
Address:		FOSTERS BAKERY LTD TOWNGATE MAPPLEWELL BARNSELEY S75 6AS	
Title:		002 SITE LOCATION PLAN	
Project:		ATAP	
Purpose of Issue:		GENERAL ARRANGEMENT	
EE Cell ID:	26060	MBNL Cell ID:	BAR059
		3UK Cell ID:	S0200
Master Drawing No:			Issue:
1107974_BAR059_26060_S0200_M003			C



NOTE:
ALL EQUIPMENT AND ANTENNAS IN ORANGE
LAYER TO BE REMOVED

3G Antenna ID	Existing 3G Bearing
uA1	60°
uB1	194°
uC1	286°

GRASS

METER CABINET IN FENCE LINE
(3PH 100A REC SUPPLY)

RBS2106 CABINET ON
CONCRETE BASE C/W DISH IDU'S

STACKED FLEXI ON
CONCRETE BASE

LINK A/C CABINET ON CONCRETE TOWER
BASE C/W VIRGIN MEDIA LEASE LINE

CHAINLINK FENCE C/W 3 STRANDS
OF BARBED WIRE

SAMO CABINET ON TOWER BASE

EMERSON M35 BACK UP BATTERY
RACK ON CONCRETE BASE

VSAT SATELLITE ON CONCRETE BASE

GENERATOR (Q35) ON CONCRETE BASE



HEDGE ROW
PUBLIC FOOTPATH

7.5m HIGH
FACTORY
BUILDING

300 WIDE CABLE LADDER

STACKED BTS3900A CABINET
ON CONCRETE BASE

PRECAST PAVING SLABS

BOB AND RRU'S MOUNTED
TO GANTRY POLES

15m HIGH TOWER ON
CONCRETE BASE

CABIN +3.0m A.G.L

RAMP

RAMP

PAVING SLABS

GRAVEL/STONE


SMOKING
SHELTER

SHIPPING
CONTAINER

GRASS

ELEVATION A

EXISTING SITE PLAN
Scale 1:100

 

Master:	MBNL / EE / H3G:	Project:	Purpose of Issue:	Issue:
M003	MBNL	Acquisition Trial	Planning	C
Date:	03/04/2019	Revision / Upgrade Description:		
Drawn:	KD	Lease Demise areas recalculated		
Checked:	IC			
Approved:	JM			
Master:	MBNL / EE / H3G:	Project:	Purpose of Issue:	Issue:
M002	MBNL	Acquisition Trial	Planning	B
Date:	27/03/2019	Revision / Upgrade Description:		
Drawn:	AP	Drawing updated & new ICNIRP Configuration		
Checked:	AP			
Approved:	JM			
Master:	MBNL / EE / H3G:	Project:	Purpose of Issue:	Issue:
M001	MBNL	Acquisition Trial	Planning	A
Date:	15/01/2019	Revision / Upgrade Description:		
Drawn:	AP	First Issue		
Checked:	AP			
Approved:	JM			




Mobile Broadband Network Limited
Sixth Floor, Thames Tower, Station Road, Reading, RG1 1LX




Site Name:			FOSTERS BAKERY LTD		
Site ID:			1107974		
Address:			FOSTERS BAKERY LTD TOWNGATE MAPPLEWELL BARNSELEY S75 6AS		
Title:			100 EXISTING SITE PLAN		
Project:			ATAP		
Purpose of Issue:			GENERAL ARRANGEMENT		
EE Cell ID: 26060		MBNL Cell ID: BAR059		3UK Cell ID: S0200	
Master Drawing No: 1107974_BAR059_26060_S0200_M003					Issue: C

NOTE:
ALL EQUIPMENT AND ANTENNAS IN ORANGE
LAYER TO BE REMOVED

3G Antenna ID	Existing 3G Bearing
uA1	60°
uB1	194°
uC1	286°

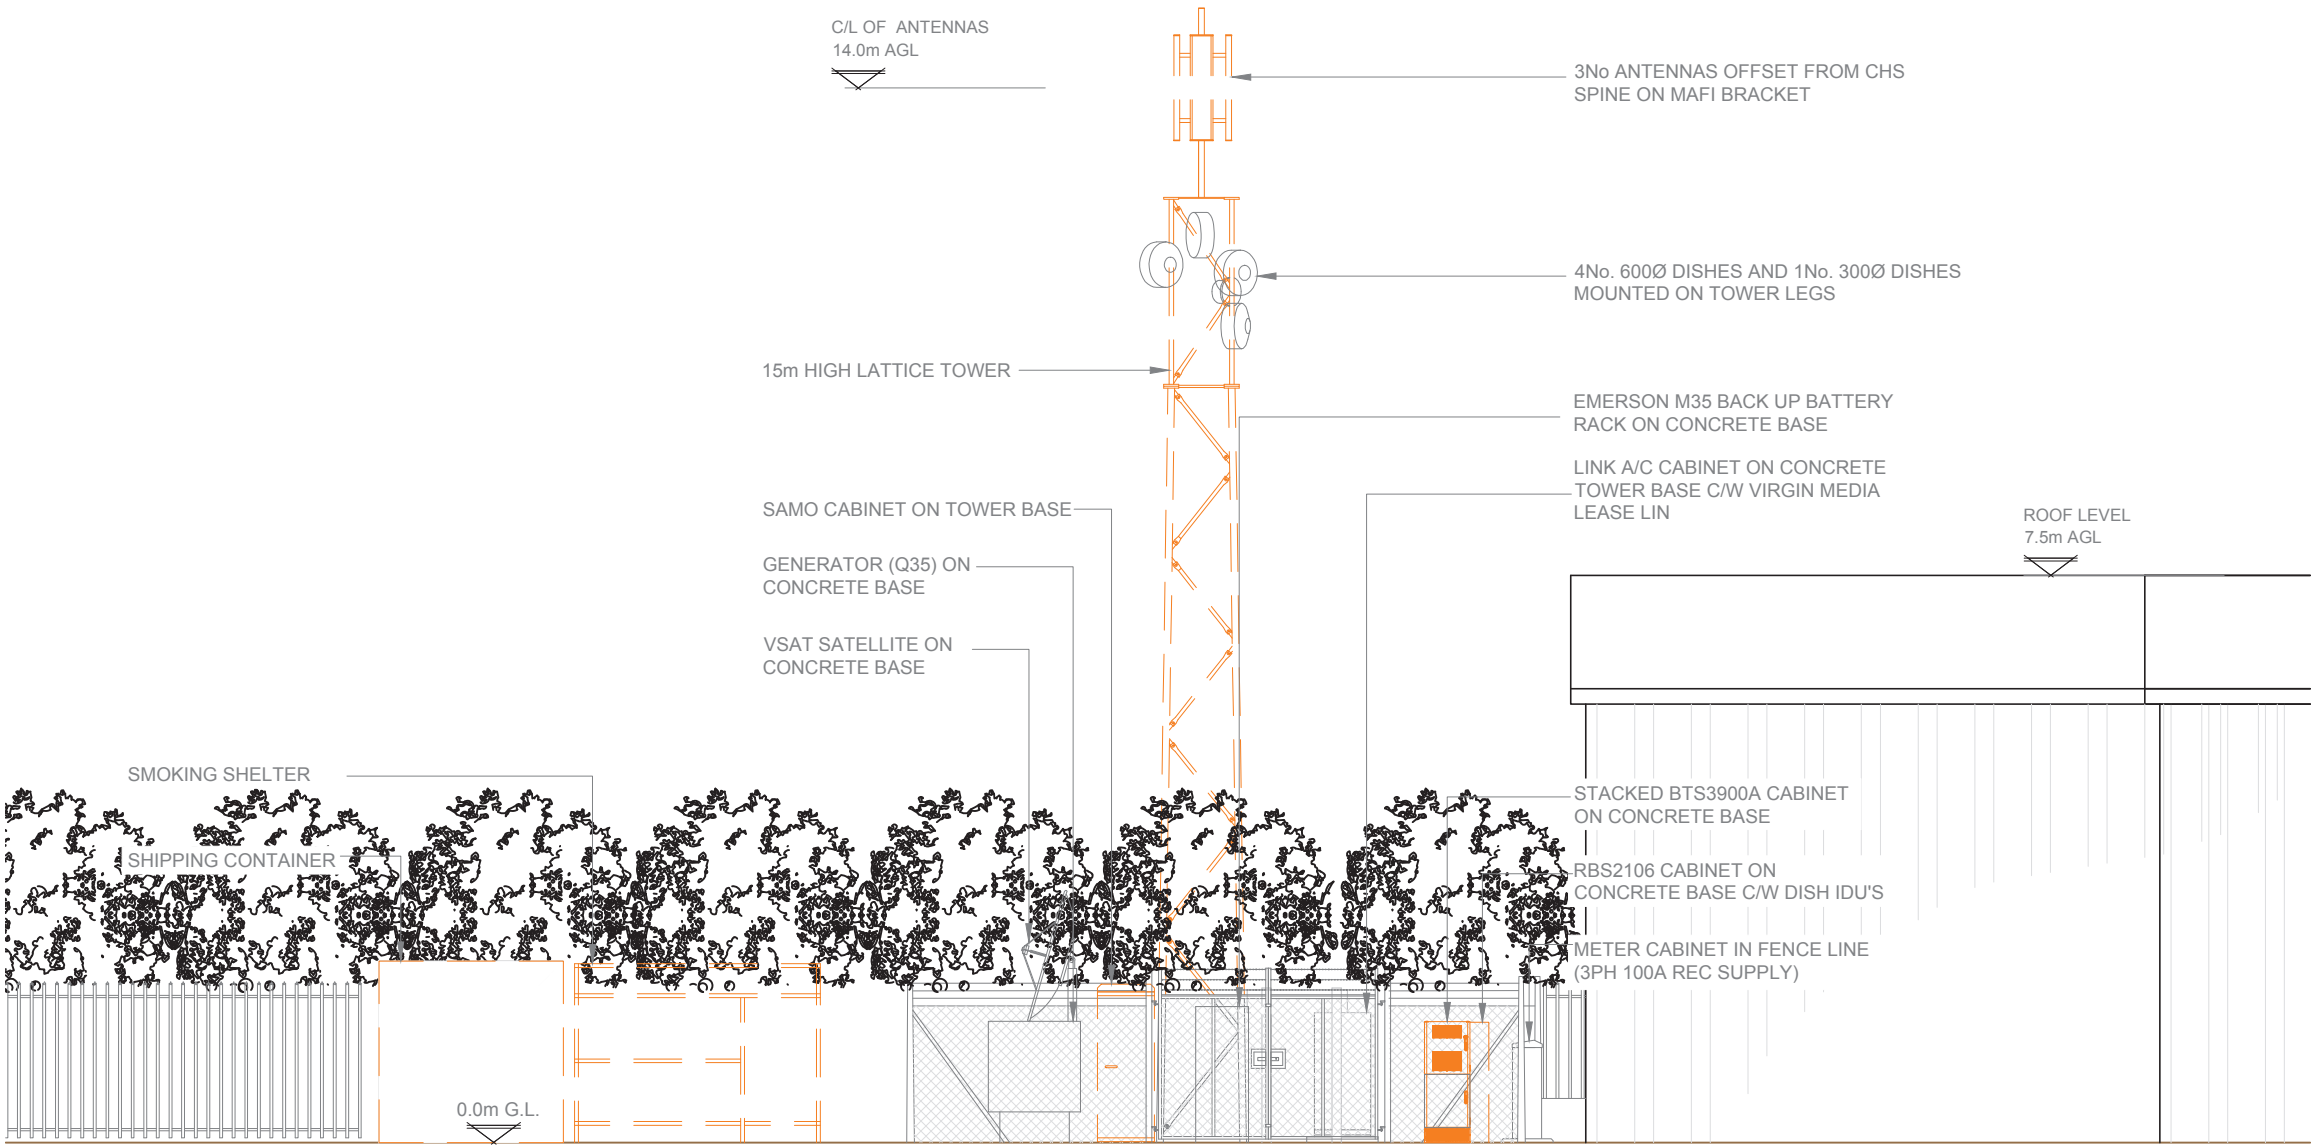

EXISTING ELEVATION A
Scale 1:100

 

Master:	MBNL / EE / H3G:	Project:	Purpose of Issue:	Issue:
M003	MBNL	Acquisition Trial	Planning	C
Date:	03/04/2019	Revision / Upgrade Description:		
Drawn:	KD	Lease Demise areas recalculated		
Checked:	IC			
Approved:	JM			
Master:	MBNL / EE / H3G:	Project:	Purpose of Issue:	Issue:
M002	MBNL	Acquisition Trial	Planning	B
Date:	27/03/2019	Revision / Upgrade Description:		
Drawn:	AP	Drawing updated & new ICNIRP Configuration		
Checked:	AP			
Approved:	JM			
Master:	MBNL / EE / H3G:	Project:	Purpose of Issue:	Issue:
M001	MBNL	Acquisition Trial	Planning	A
Date:	15/01/2019	Revision / Upgrade Description:		
Drawn:	AP	First Issue		
Checked:	AP			
Approved:	JM			



Mobile Broadband Network Limited
Sixth Floor, Thames Tower, Station Road, Reading, RG1 1LX



Site Name:			FOSTERS BAKERY LTD		
Site ID:			1107974		
Address:			FOSTERS BAKERY LTD TOWNGATE MAPPLEWELL BARNSELY S75 6AS		
Title:			150 EXISTING ELEVATION A		
Project:			ATAP		
Purpose of Issue:			GENERAL ARRANGEMENT		
EE Cell ID:		MBNL Cell ID:		3UK Cell ID:	
26060		BAR059		S0200	
Master Drawing No:				Issue:	
1107974_BAR059_26060_S0200_M003				C	



NOTE: SP'S SMOKING SHELTER AND SHIPPING CONTAINER TO BE RELOCATED TO FACILITATE THE COMPOUND EXTENSION. THE CONCRETE BASE WHICH THEY SIT ON WILL NEED TO BE BROKEN OUT.

GRASS

METER CABINET IN FENCE LINE
(3PH 100A REC SUPPLY)

CONCRETE BASE

LINK A/C CABINET ON CONCRETE TOWER
BASE C/W VIRGIN MEDIA LEASE LINE

CHAINLINK FENCE C/W 3 STRANDS
OF BARBED WIRE

EMERSON M35 BACK UP BATTERY
RACK ON CONCRETE BASE

VSAT SATELLITE ON CONCRETE BASE

GENERATOR (Q35) ON CONCRETE BASE

PROPOSED 8No. CABINETS TO
BE INSTALLED ON TOWER BASE

PROPOSED 12No. ANTENNA APERTURES AT
16.1m & 18.5m MEAN, BEARINGS OF 60°, 180°, 300°
ON PROPOSED 20m HIGH VALMONT MONOPOLE
ON A NEW 6.6x6.6x1.4m DEEP CONCRETE PAD
FOUNDATION. C/W 24No. RRU's, 12No. MHA's,
6No BOB's AND 12No. ACTIVE ROUTERS

PROPOSED CHAINLINK FENCE TO BE INSTALLED
AROUND PROPOSED MONOPOLE & CABINETS

PROPOSED LINK/AC CABINET TO BE
INSTALLED AND DISH IDU'S TO BE
TRANSFERRED ACROSS FROM RBS2106
CABINET WHICH IS TO BE REMOVED

GRASS

HEDGEROW

PUBLIC FOOTPATH

7.5m HIGH
FACTORY
BUILDING

PRECAST PAVING SLABS

CABIN +3.0m A.G.L

PAVING SLABS

GRAVEL/STONE

ELEVATION A

Antenna Aperture ID	Proposed 4G/5G Bearing
A1	60°
A2	60°
A3	60°
A4	60°
B1	180°
B2	180°
B3	180°
B4	180°
C1	300°
C2	300°
C3	300°
C4	300°

Master:	MBNL / EE / H3G:	Project:	Purpose of Issue:	Issue:
M003	MBNL	Acquisition Trial	Planning	C
Date:	03/04/2019	Revision / Upgrade Description:		
Drawn:	KD	Lease Demise areas recalculated		
Checked:	IC			
Approved:	JM			
Master:	MBNL / EE / H3G:	Project:	Purpose of Issue:	Issue:
M002	MBNL	Acquisition Trial	Planning	B
Date:	27/03/2019	Revision / Upgrade Description:		
Drawn:	AP	Drawing updated & new ICNIRP Configuration		
Checked:	AP			
Approved:	JM			
Master:	MBNL / EE / H3G:	Project:	Purpose of Issue:	Issue:
M001	MBNL	Acquisition Trial	Planning	A
Date:	15/01/2019	Revision / Upgrade Description:		
Drawn:	AP	First Issue		
Checked:	AP			
Approved:	JM			




Mobile Broadband Network Limited
Sixth Floor, Thames Tower, Station Road, Reading, RG1 1LX



Site Name:				FOSTERS BAKERY LTD			
Site ID:				1107974			
Address:				FOSTERS BAKERY LTD TOWNGATE MAPPLEWELL BARNSELEY S75 6AS			
Title:				215 MAX CONFIGURATION SITE PLAN			
Project:				ATAP			
Purpose of Issue:				GENERAL ARRANGEMENT			
EE Cell ID:		MBNL Cell ID:		3UK Cell ID:			
26060		BAR059		S0200			
Master Drawing No:						Issue:	
1107974_BAR059_26060_S0200_M003						C	

PROPOSED MAX CONFIGURATION SITE PLAN

Scale 1:100

 

NOTE: SP'S SMOKING SHELTER AND SHIPPING CONTAINER TO BE RELOCATED TO FACILITATE THE COMPOUND EXTENSION. THE CONCRETE BASE WHICH THEY SIT ON WILL NEED TO BE BROKEN OUT.

Antenna Aperture ID	Proposed 4G/5G Bearing
A1	60°
A2	60°
A3	60°
A4	60°
B1	180°
B2	180°
B3	180°
B4	180°
C1	300°
C2	300°
C3	300°
C4	300°

C/L OF PROPOSED ANTENNAS APERTURE 18.5m AGL

C/L OF PROPOSED ANTENNAS APERTURE 16.1m AGL

PROPOSED 12No. ANTENNA APERTURES AT 16.1m & 18.5m MEAN, BEARINGS OF 60°,180°,300° ON PROPOSED 20m HIGH VALMONT MONOPOLE ON A NEW 6.6x6.6x1.4m DEEP CONCRETE PAD FOUNDATION. C/W 24No. RRU's, 12No. MHA's, 6No BOB's AND 12No. ACTIVE ROUTERS

1 OF 5No. DISHES TO BE RELOCATED ONTO THE NEW MONOPOLE

PROPOSED 8No. CABINETS TO BE INSTALLED ON TOWER BASE

PROPOSED LINK/AC CABINET TO BE INSTALLED AND DISH IDU'S TO BE TRANSFERRED ACROSS FROM RBS2106 CABINET WHICH IS TO BE REMOVED

PROPOSED CHAINLINK FENCE TO BE INSTALLED AROUND NEW MONOPOLE & CABINETS

VSAT SATELLITE ON CONCRETE BASE

ROOF LEVEL 7.5m AGL

GENERATOR (Q35) ON CONCRETE BASE
EMERSON M35 BACK UP BATTERY RACK ON CONCRETE BASE
LINK A/C CABINET ON CONCRETE TOWER BASE C/W VIRGIN MEDIA LEASE LINE
METER CABINET IN FENCE LINE (3PH 100A REC SUPPLY)

0.0m G.L.

PROPOSED MAX CONFIGURATION ELEVATION A
Scale 1:100



Master:	MBNL / EE / H3G:	Project:	Acquisition Trial	Purpose of Issue:	Planning	Issue:	C
M003	MBNL						
Date:	03/04/2019	Revision / Upgrade Description:					
Drawn:	KD	Lease Demise areas recalculated					
Checked:	IC						
Approved:	JM						
Master:	MBNL / EE / H3G:	Project:	Acquisition Trial	Purpose of Issue:	Planning	Issue:	B
M002	MBNL						
Date:	27/03/2019	Revision / Upgrade Description:					
Drawn:	AP	Drawing updated & new ICNIRP Configuration					
Checked:	AP						
Approved:	JM						
Master:	MBNL / EE / H3G:	Project:	Acquisition Trial	Purpose of Issue:	Planning	Issue:	A
M001	MBNL						
Date:	15/01/2019	Revision / Upgrade Description:					
Drawn:	AP	First Issue					
Checked:	AP						
Approved:	JM						



Mobile Broadband Network Limited
Sixth Floor, Thames Tower, Station Road, Reading, RG1 1LX



Site Name:			FOSTERS BAKERY LTD		
Site ID:			1107974		
Address:			FOSTERS BAKERY LTD TOWNGATE MAPPLEWELL BARNSELEY S75 6AS		
Title:			265 MAX CONFIGURATION ELEVATION		
Project:			ATAP		
Purpose of Issue:			GENERAL ARRANGEMENT		
EE Cell ID: 26060		MBNL Cell ID: BAR059		3UK Cell ID: S0200	
Master Drawing No: 1107974_BAR059_26060_S0200_M003					Issue: C