




1 East Elevation As Proposed Colour
1 : 100

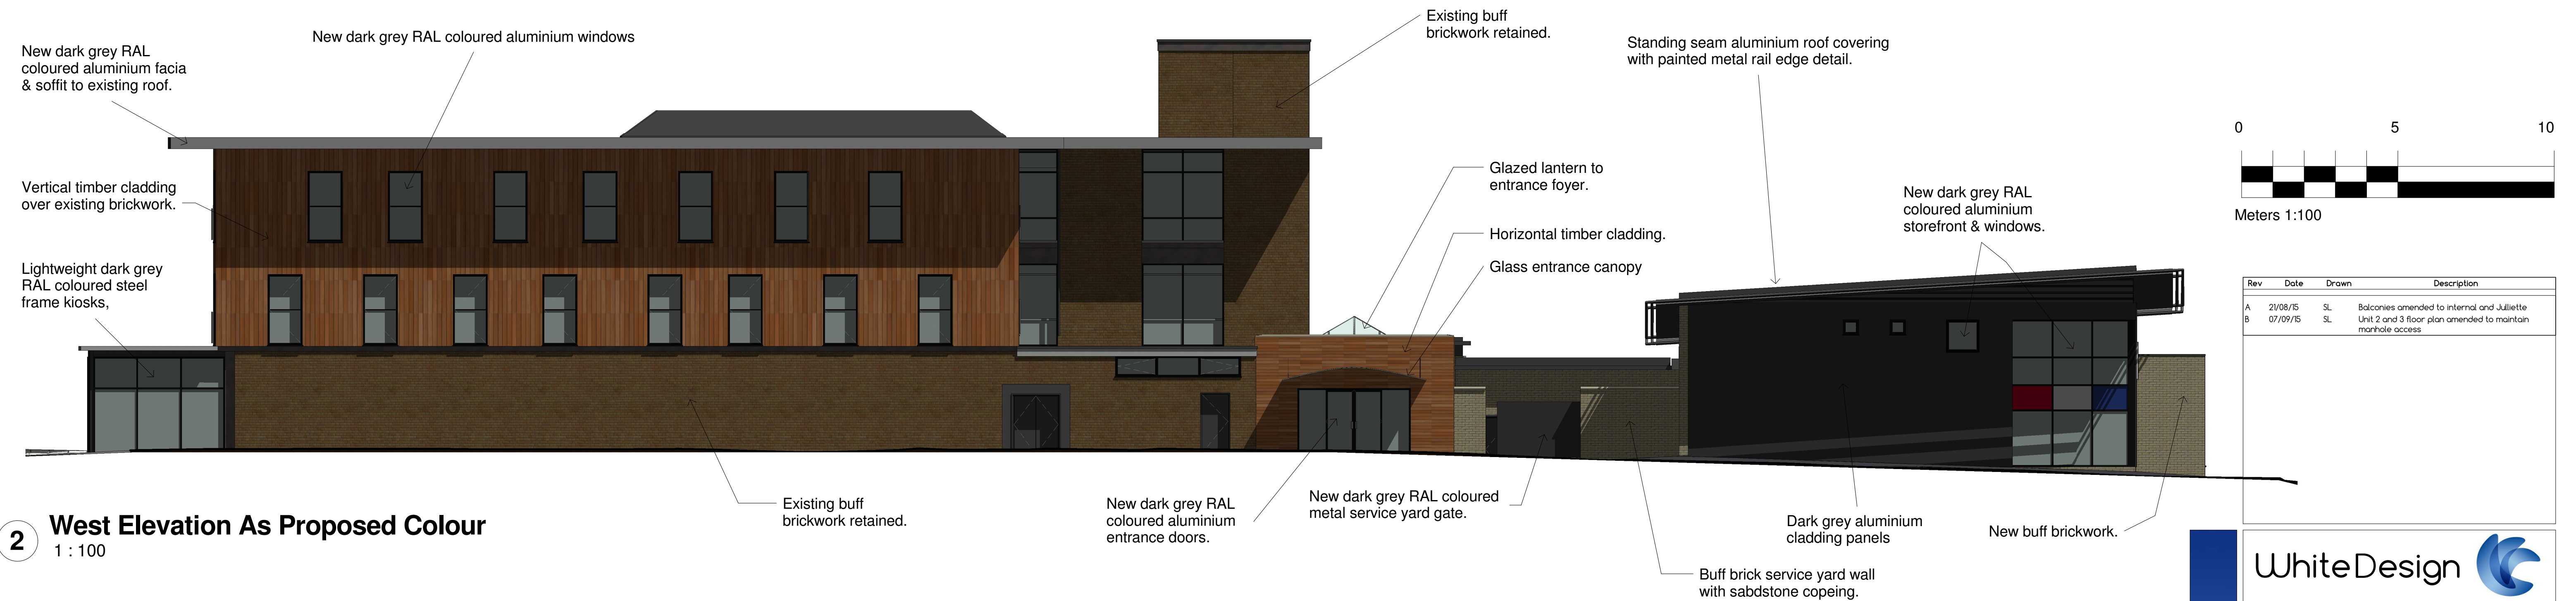

2 West Elevation As Proposed Colour
1 : 100

WhiteDesign

Client: RESILIENT

Project: HOYLAND SITE C

Title: Elevations As Proposed 2

Scales: 1:100 Drawn: SL Date: 10/09/2015 15:50:38 Checked: KU

Drawing no: 0010.13.02 128 Rev: B

The White House, 24a St Andrews Road, Sheffield, S11 9AL
T: 0114 226 0255 F: 0114 226 0256
E: office@whitedg.co.uk W: www.whitedg.co.uk