

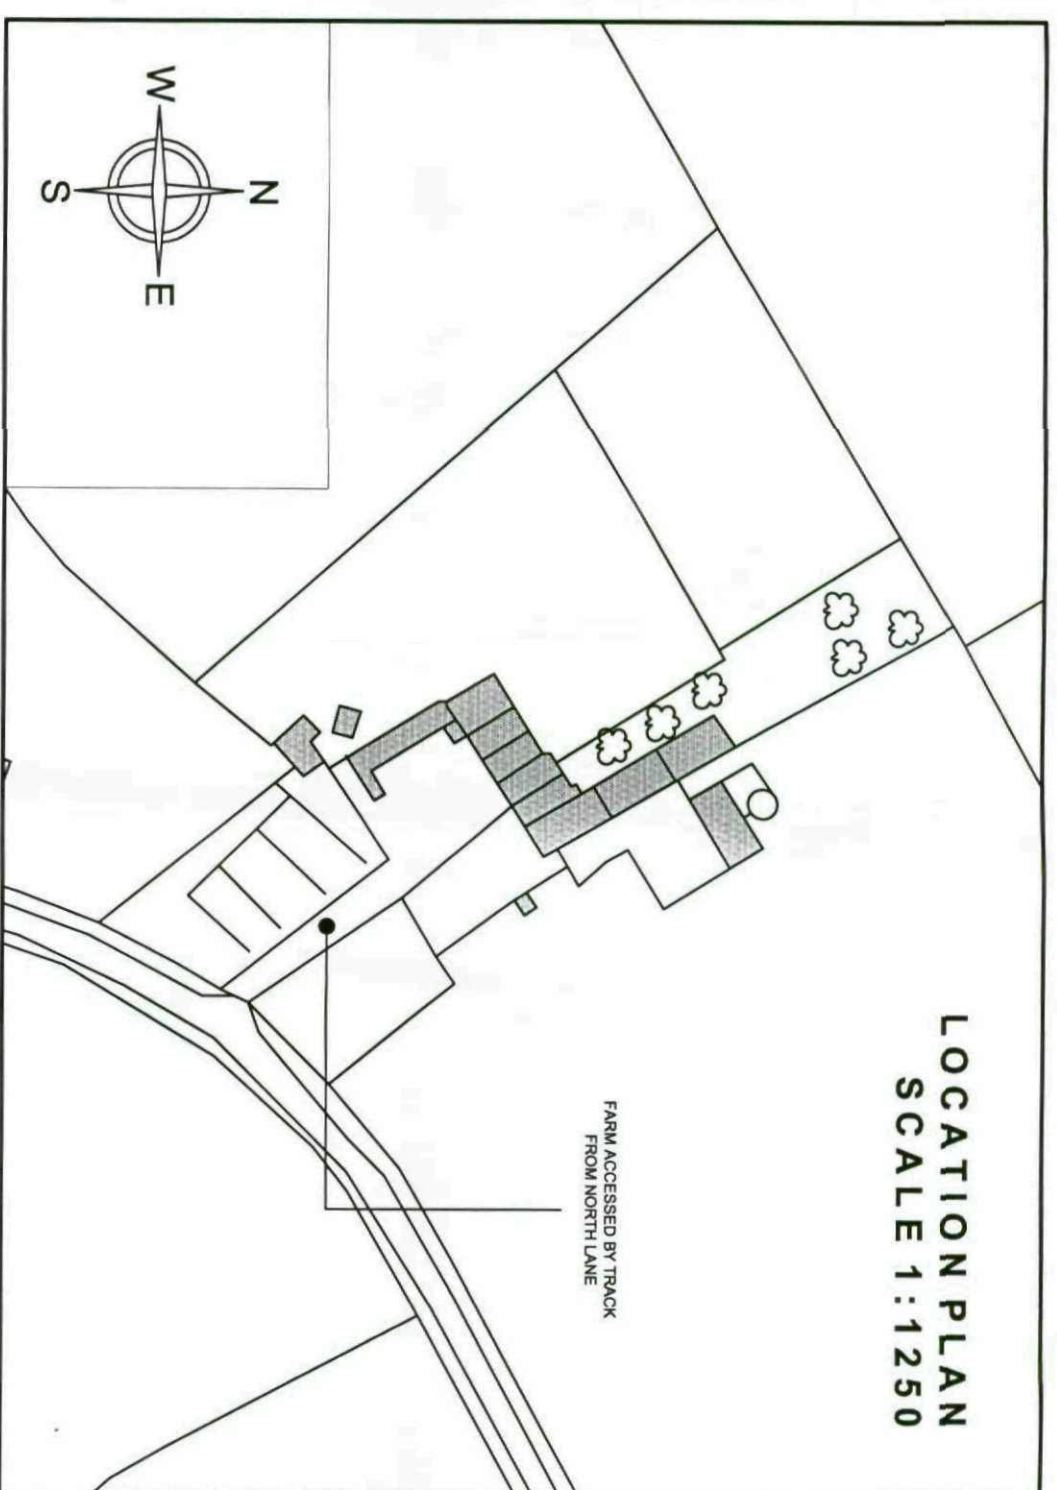


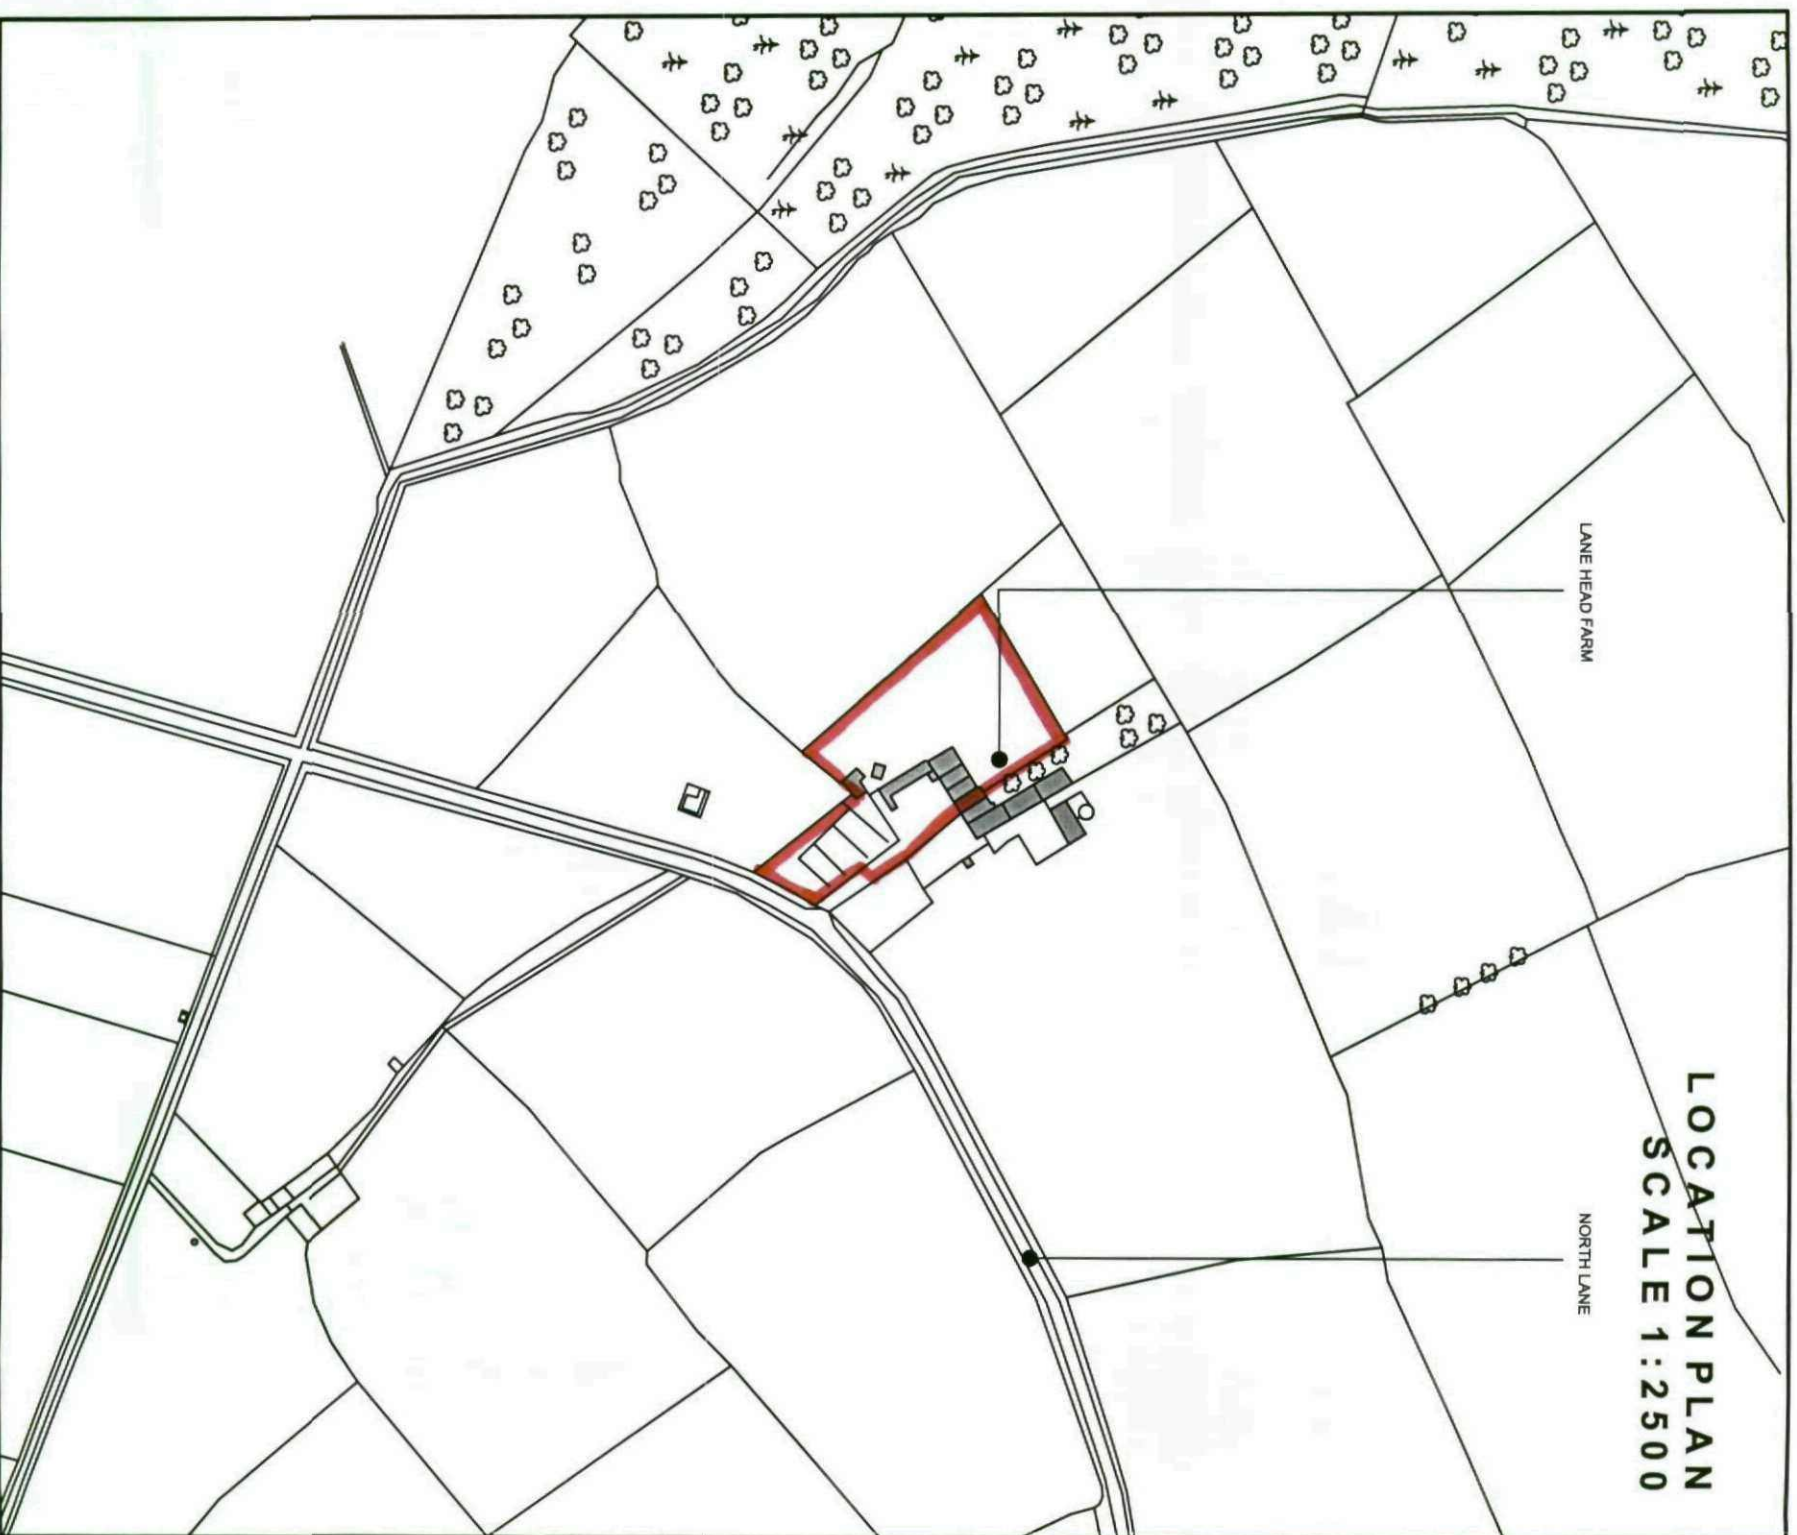

LOCATION PLANS

REFER TO INDIVIDUAL PLANS

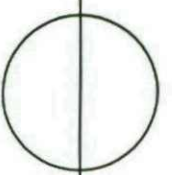

PLANNING

ROBERT NICHOLSON
LANE HEAD FARM, NORTH LANE,
CAWTHORNE, BARNSLEY


25 Queens Square Business Park
Huddersfield Road
Hemley Huddersfield
West Yorkshire HD9 6DZ

DRAWING No SCALE DATE DRAWN
H107/P/100 VARIES@A3 FEB 2011 DR

Tel 01484 303 800
Fax 01484 664 133



J + J BOLCHOVER
ARCHITECTS

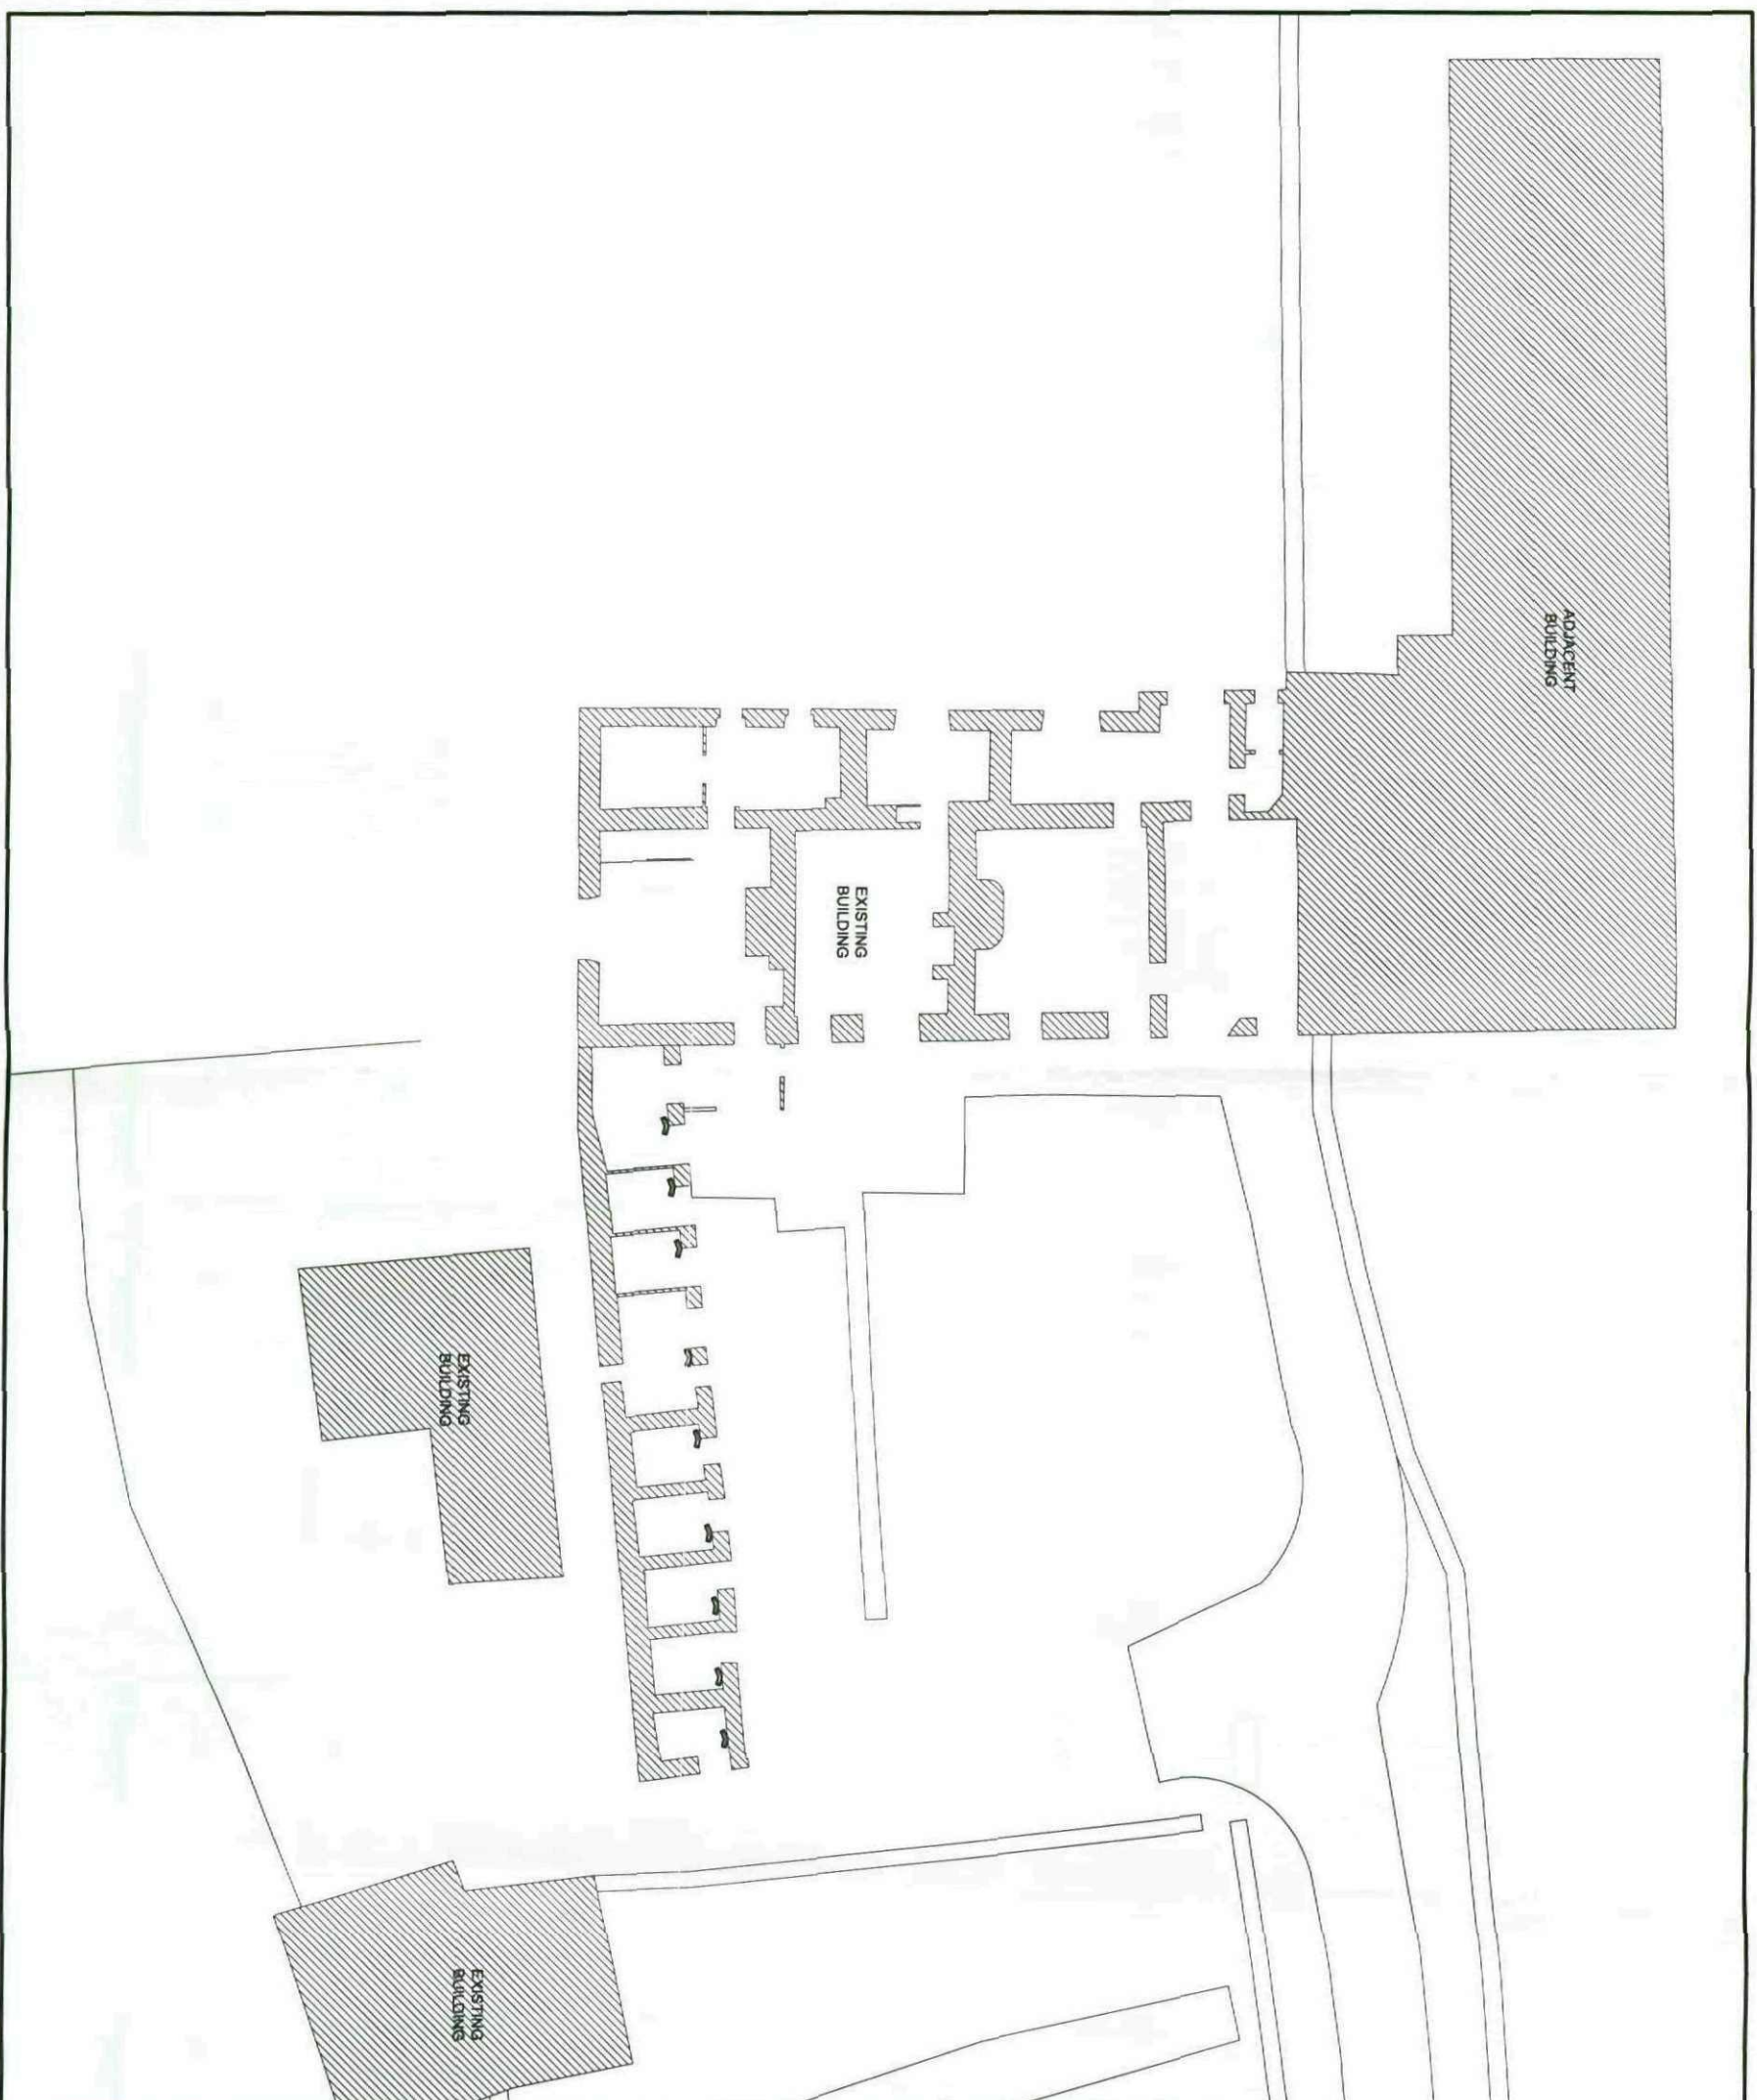

EXISTING SITE PLAN

SCALE 1:200

NOTE:
EXISTING FLOOR AREA EQUALS -
GROUND FLOOR - 174m²
STABLES - 57m²
FIRST FLOOR - 174m²
TOTAL - 405m²


PLANNING

ROBERT NICHOLSON
LANE HEAD FARM, NORTH LANE,
CAWTHORNE, BARNSLEY

DRAWING NO. SCALE DATE DRAWN
H107/P101 1:200@A3 DEC 2008 JMW

25 Queens Square Business Park
Huddersfield Road
Holley / Helmth
West Yorkshire HD9 6DZ
Tel 01484 303 800
Fax 01484 864 133

J + J BOLCHOVER
ARCHITECTS

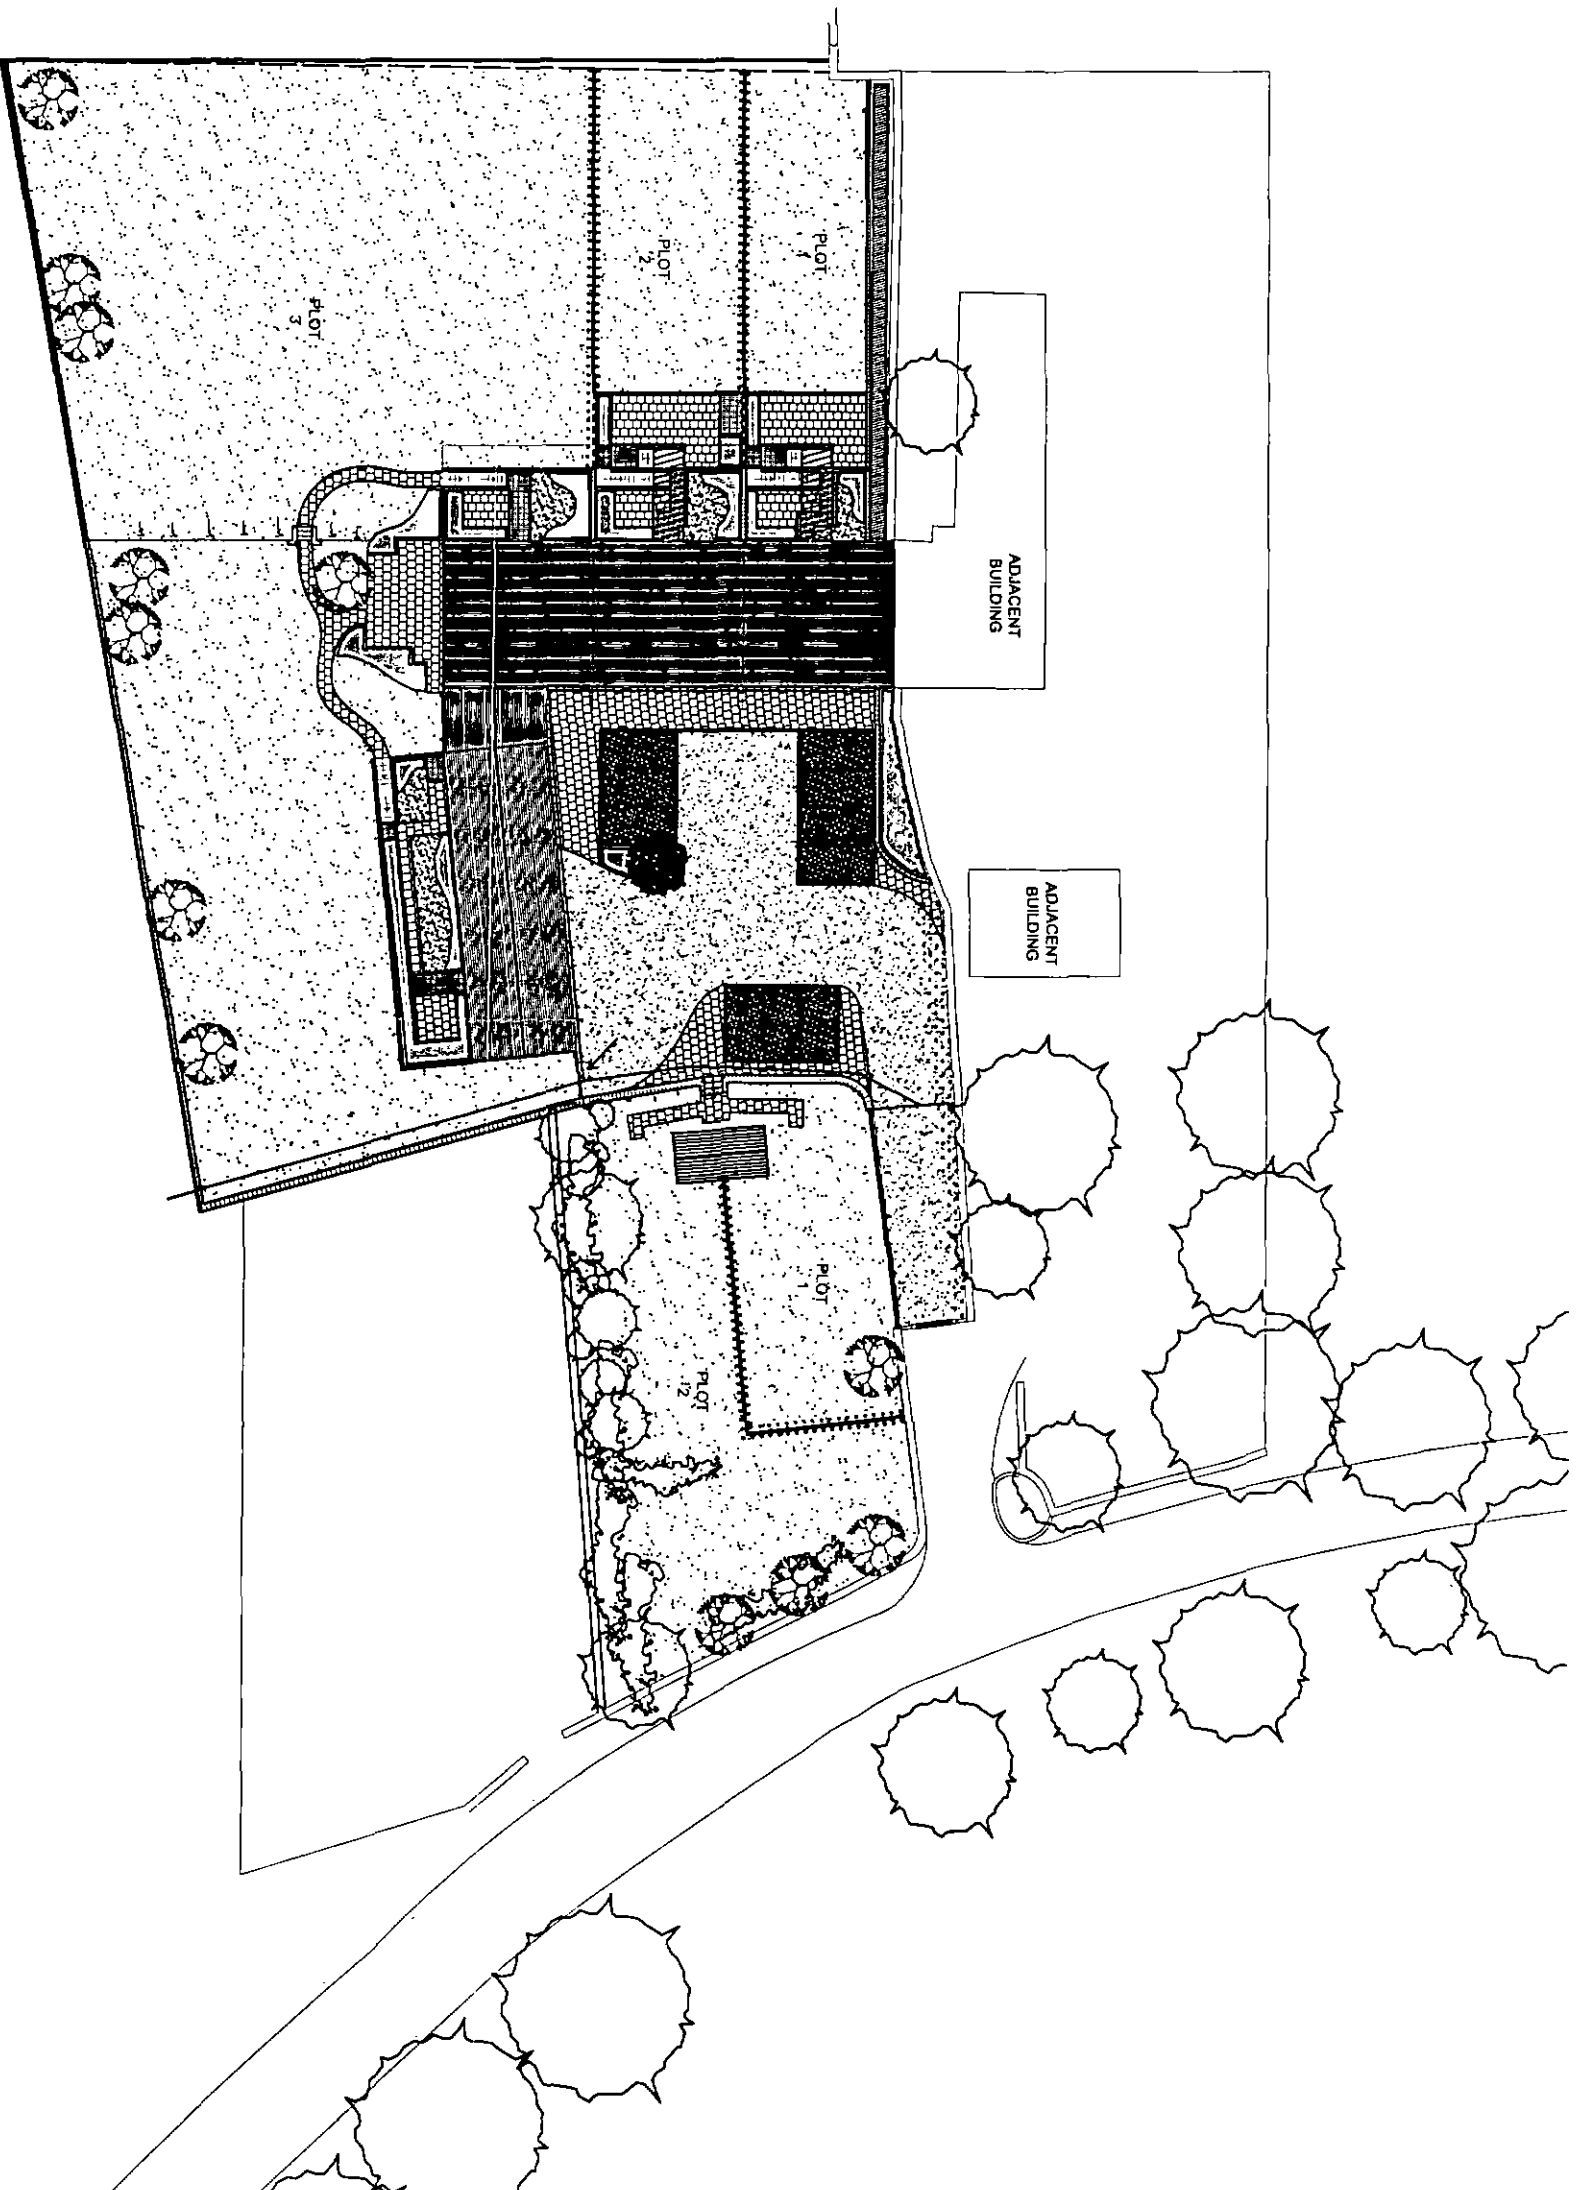

PROPOSED SITE PLAN

SCALE 1:500

PLANNING


ROBERT NICHOLSON
LANE HEAD FARM, NORTH LANE,
CAWTHORNE, BARNSLEY

DRAWING No. SCALE DATE DRAWN
H107/P/201/C 1:500@A3 DEC 2008 JMW

25 Queens Square Business Park
Huddersfield Road
Hemley, Huddersfield
West Yorkshire HD9 6DZ
Tel 01484 303 800
Fax 01484 664 133



J + J BOLCHOVER
ARCHITECTS

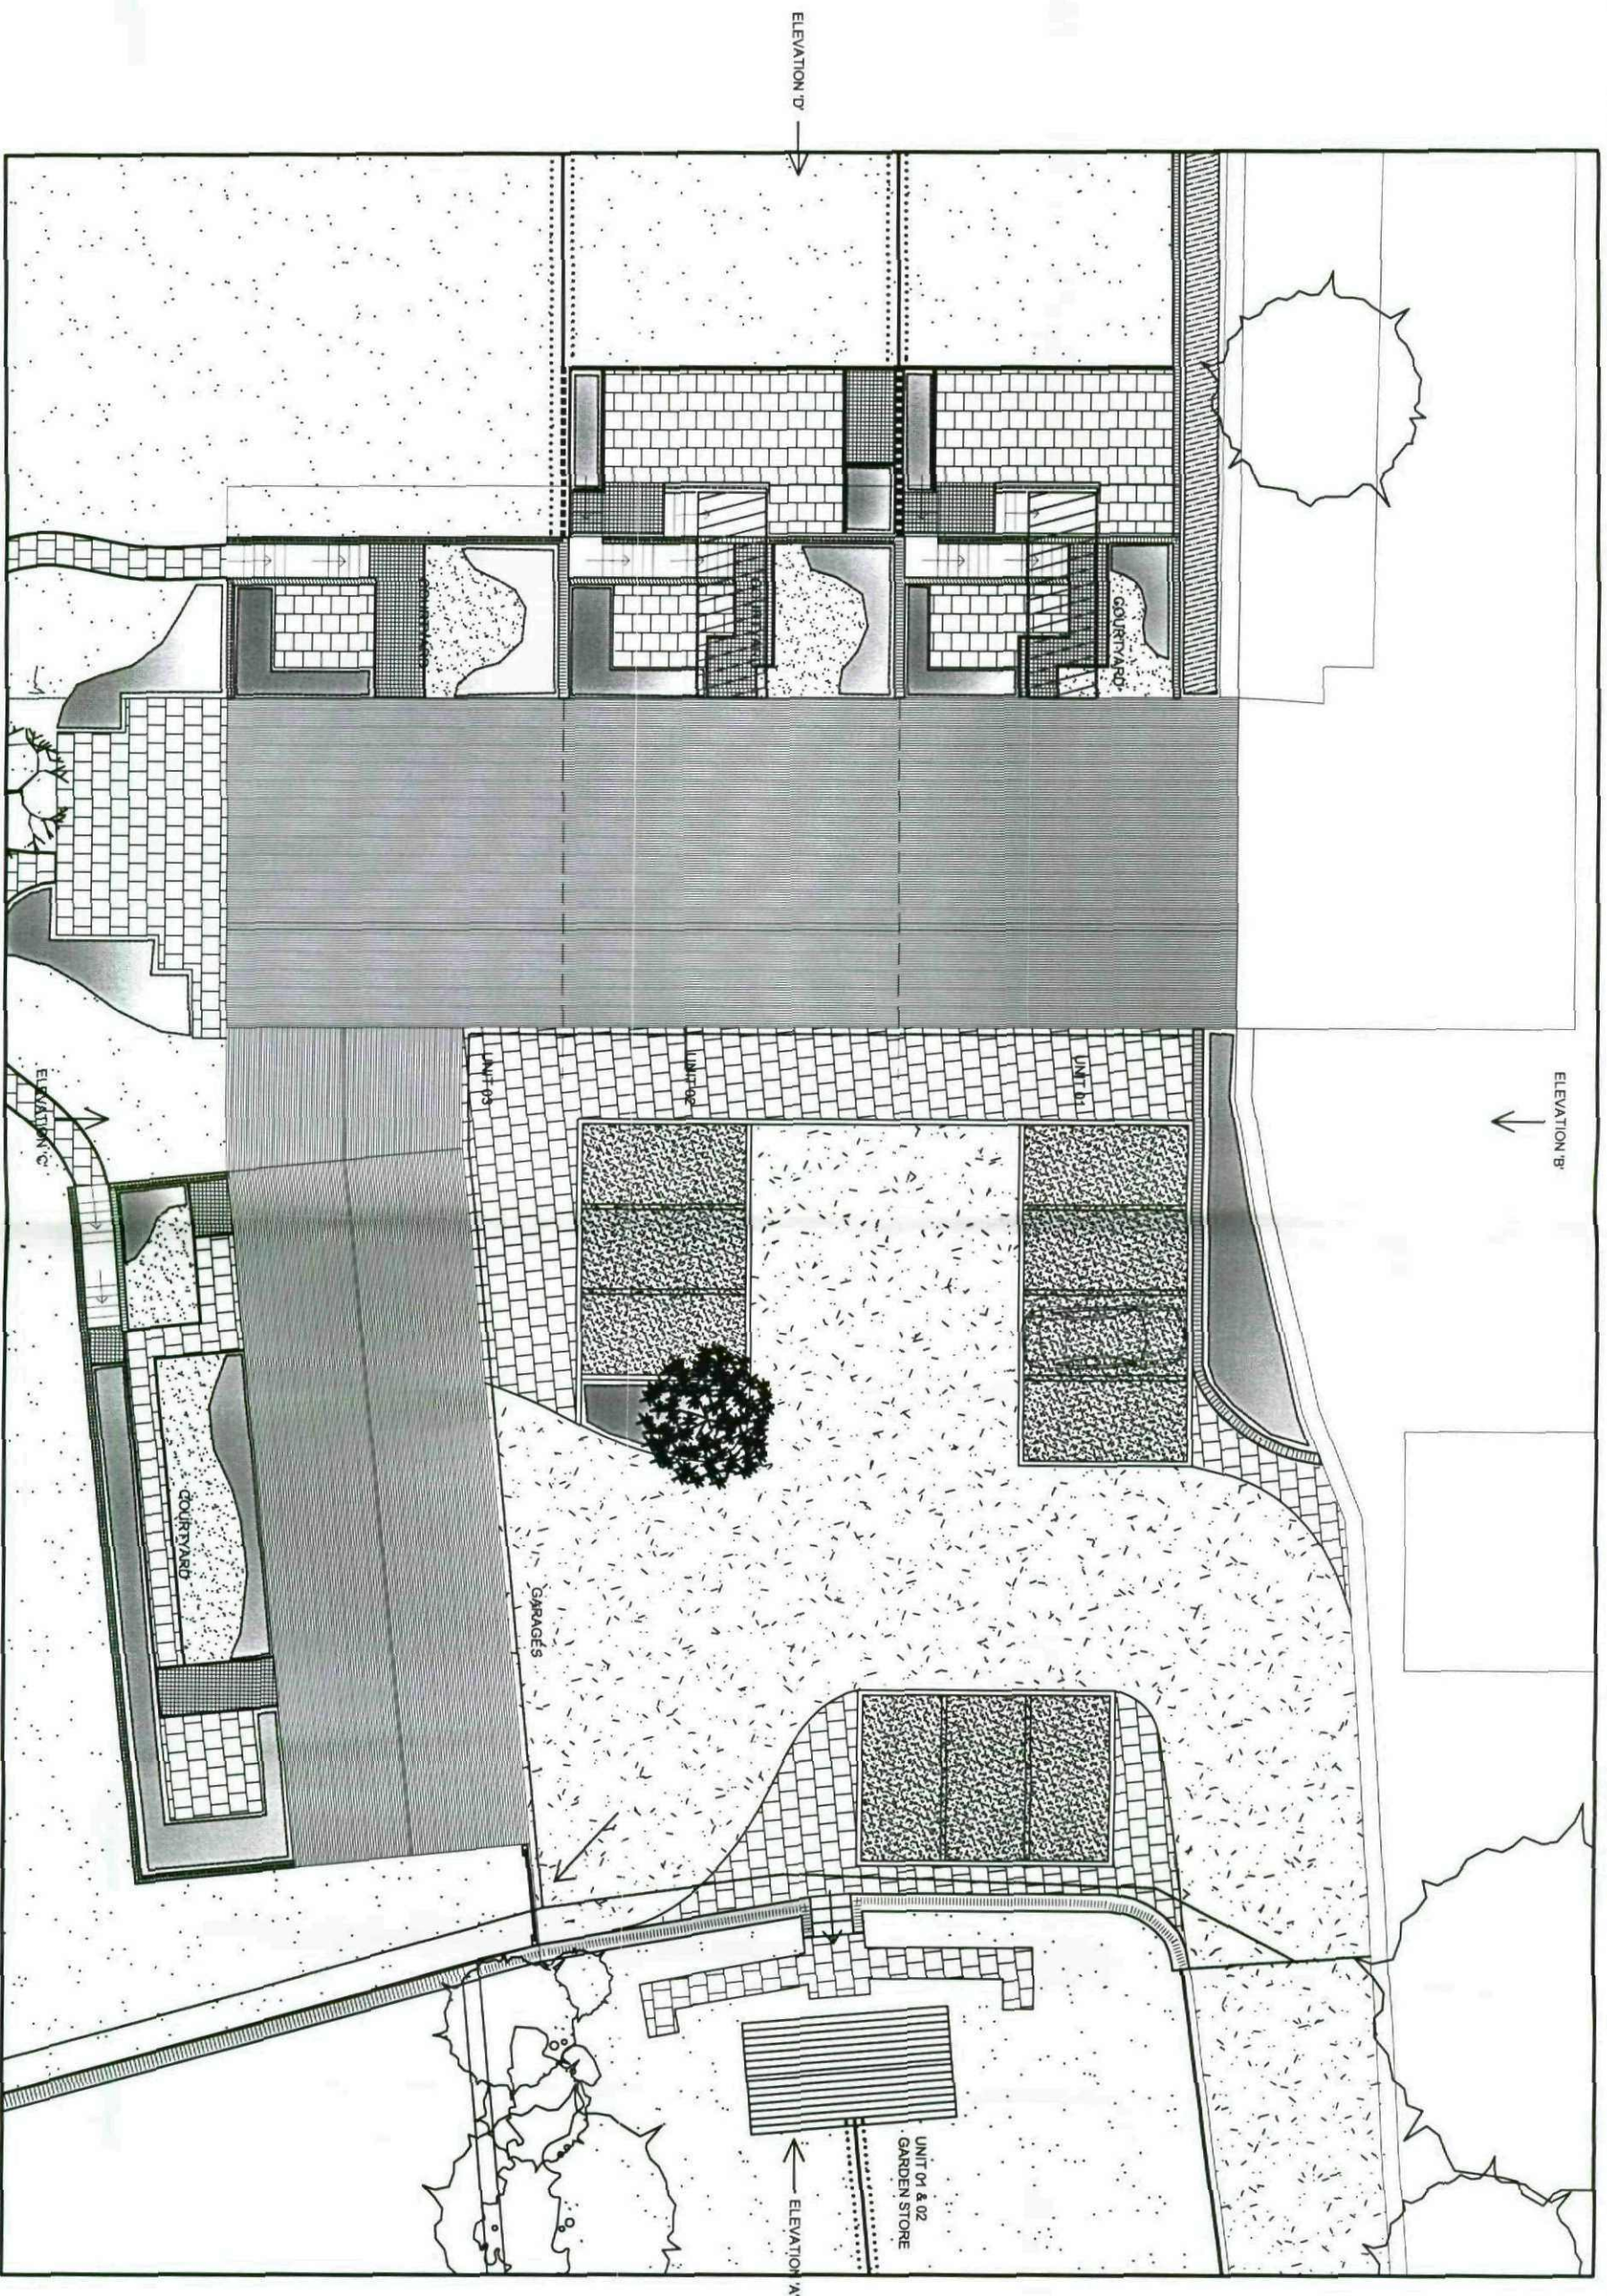

PROPOSED ROOF PLAN

SCALE 1:200

PLANNING

ROBERT NICHOLSON
LANE HEAD FARM, NORTH LANE,
CAWTHORNE, BARNSLEY


25 Queens Square Business Park
Huddersfield Road
Horley, Huddersfield
West Yorkshire HD9 6DZ

DRAWING No SCALE DATE DRAWN
H107/P1202 1:200@A3 DEC 2008 JMW

Tel 01484 303 800
Fax 01484 664 133

J + J BOLCHOVER
ARCHITECTS



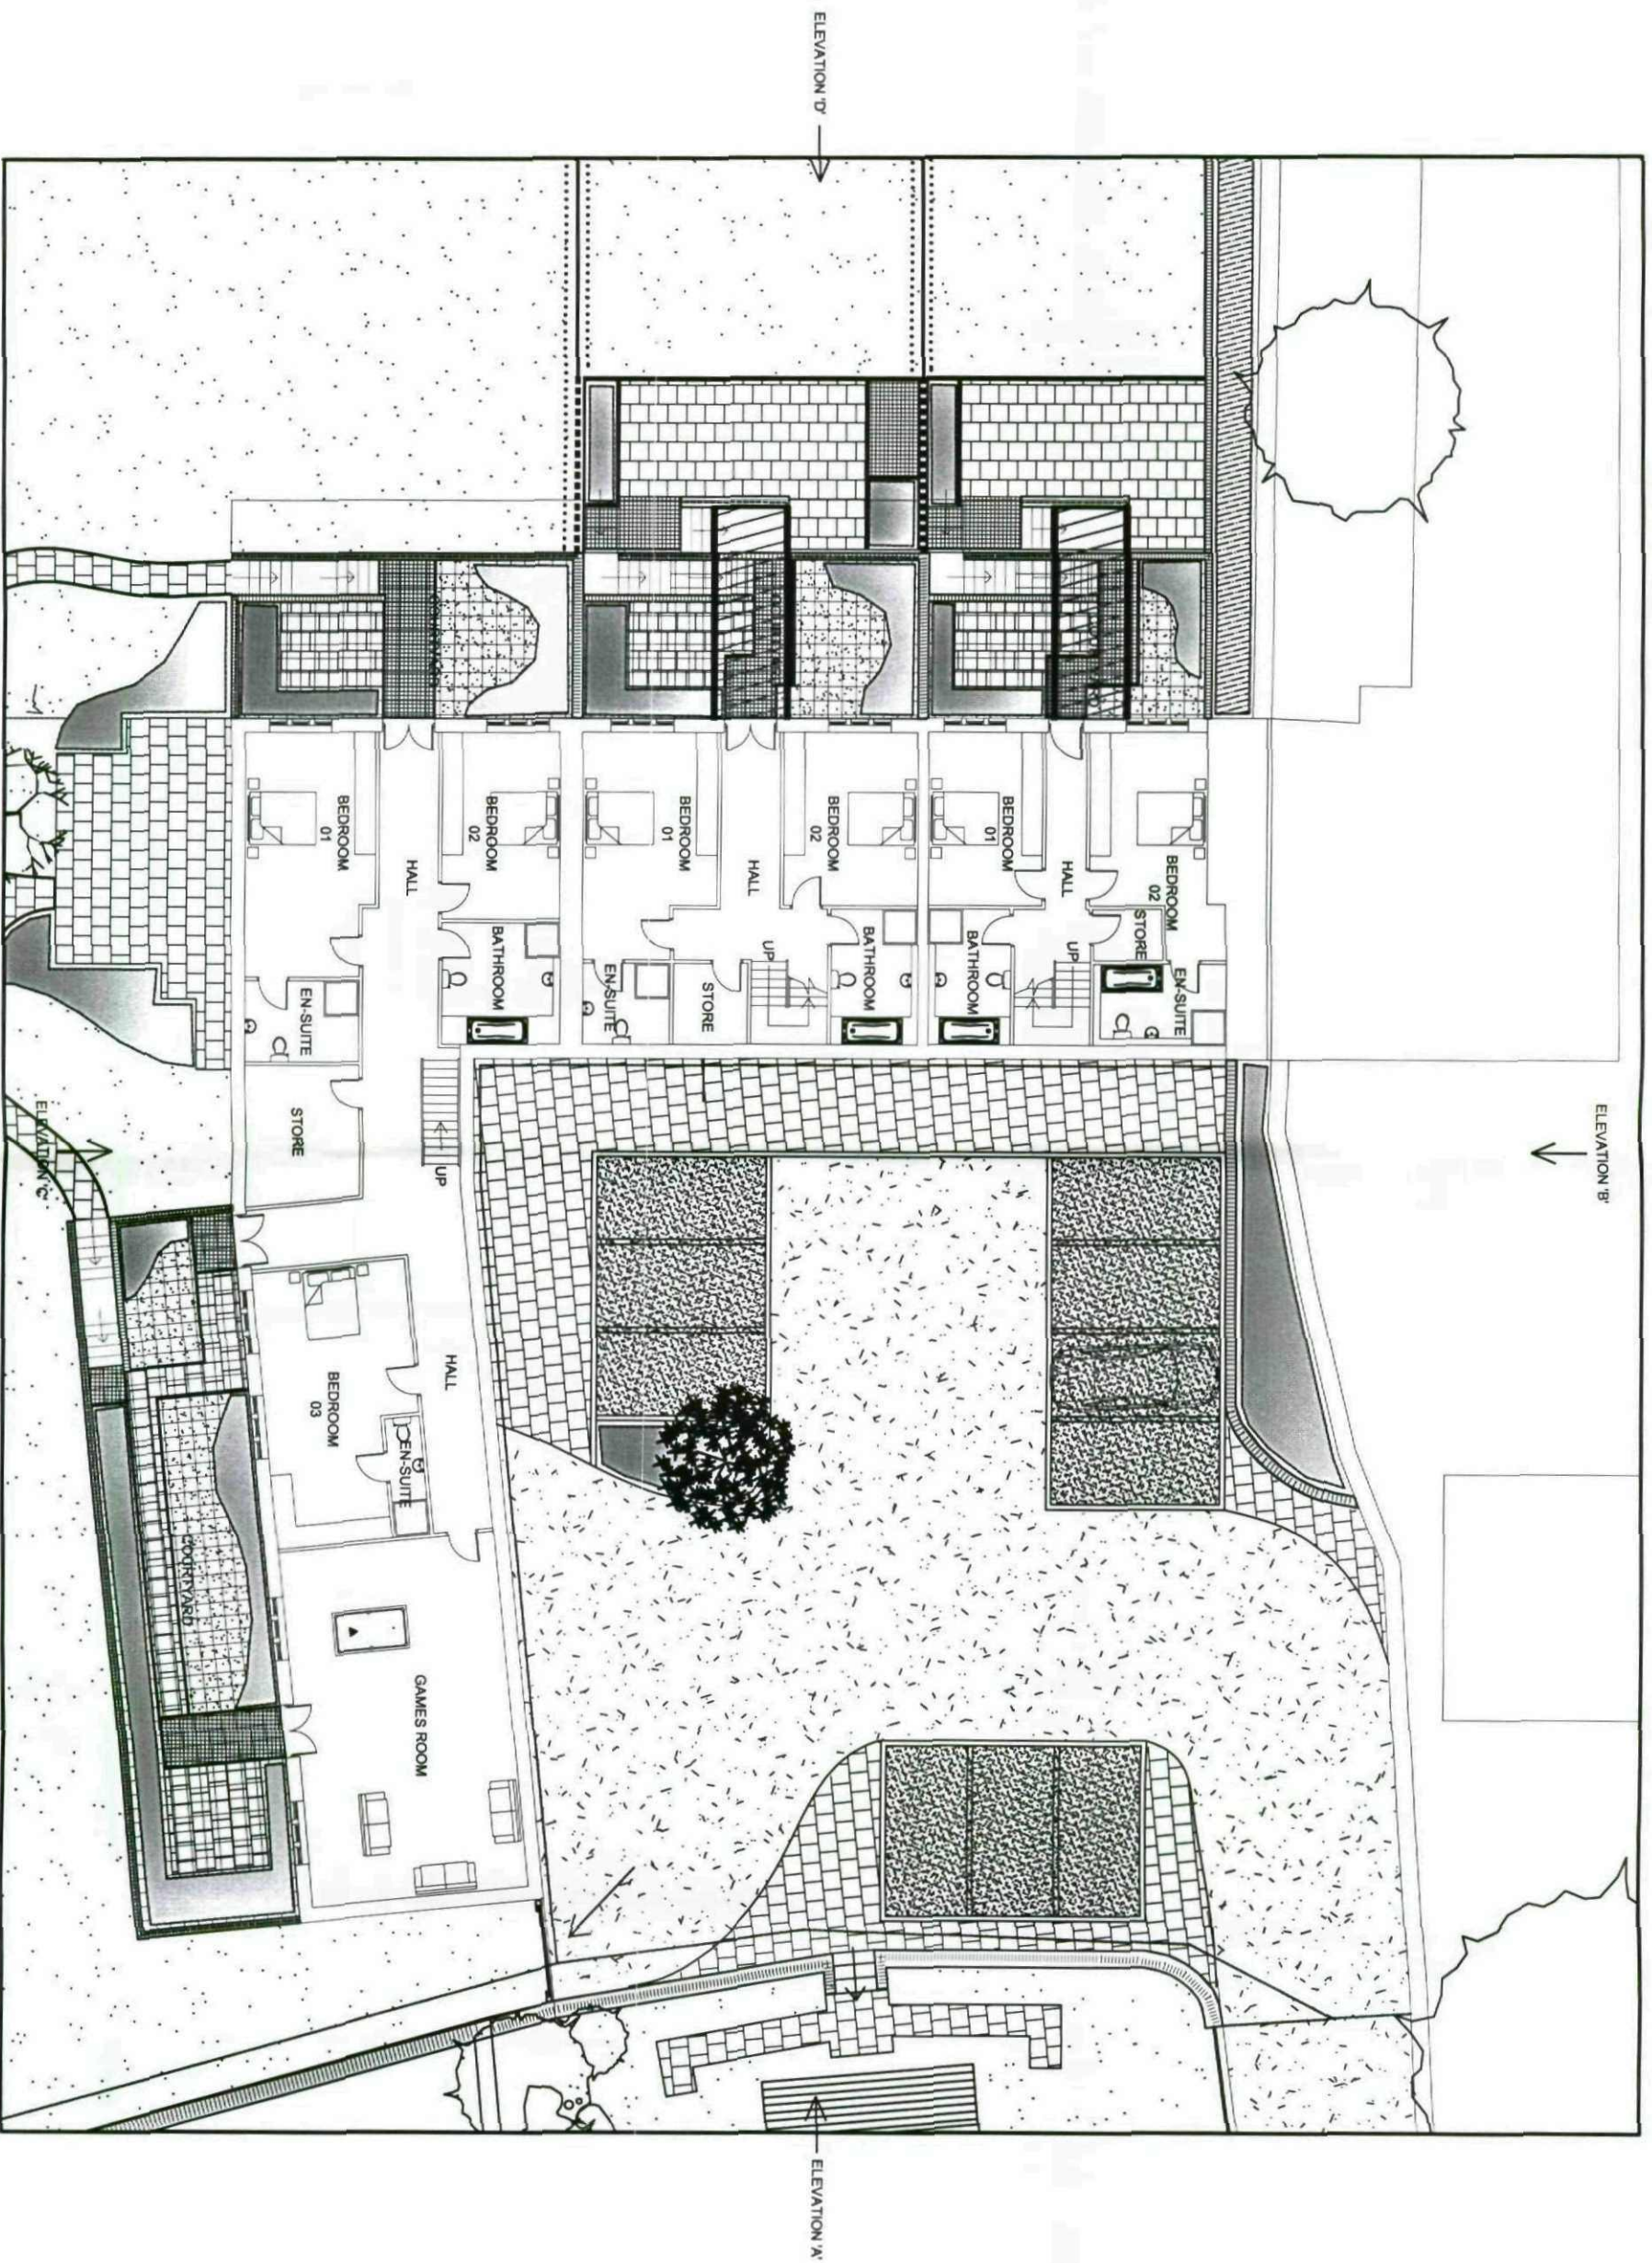

LOWER GROUND LEVEL

SCALE 1:200

NOTE:
 PROPOSED FLOOR AREA EQUALS -
 LOWER GROUND FLOOR - 372m²
 GROUND FLOOR - 253m²
 GARAGES - 123m²
 FIRST FLOOR - 120m²
 TOTAL - 868m²


PLANNING

ROBERT NICHOLSON
 LANE HEAD FARM, NORTH LANE,
 CAWTHORNE, BARNSLEY

DRAWING NO. SCALE DATE DRAWN
 H107/P/203/B 1:200@A3 DEC 2008 JMW

25 Queens Square Business Park
 Huddersfield Road
 Holley, Huddersfield
 West Yorkshire HD9 6DZ
 Tel: 01484 303 800
 Fax: 01484 664 133



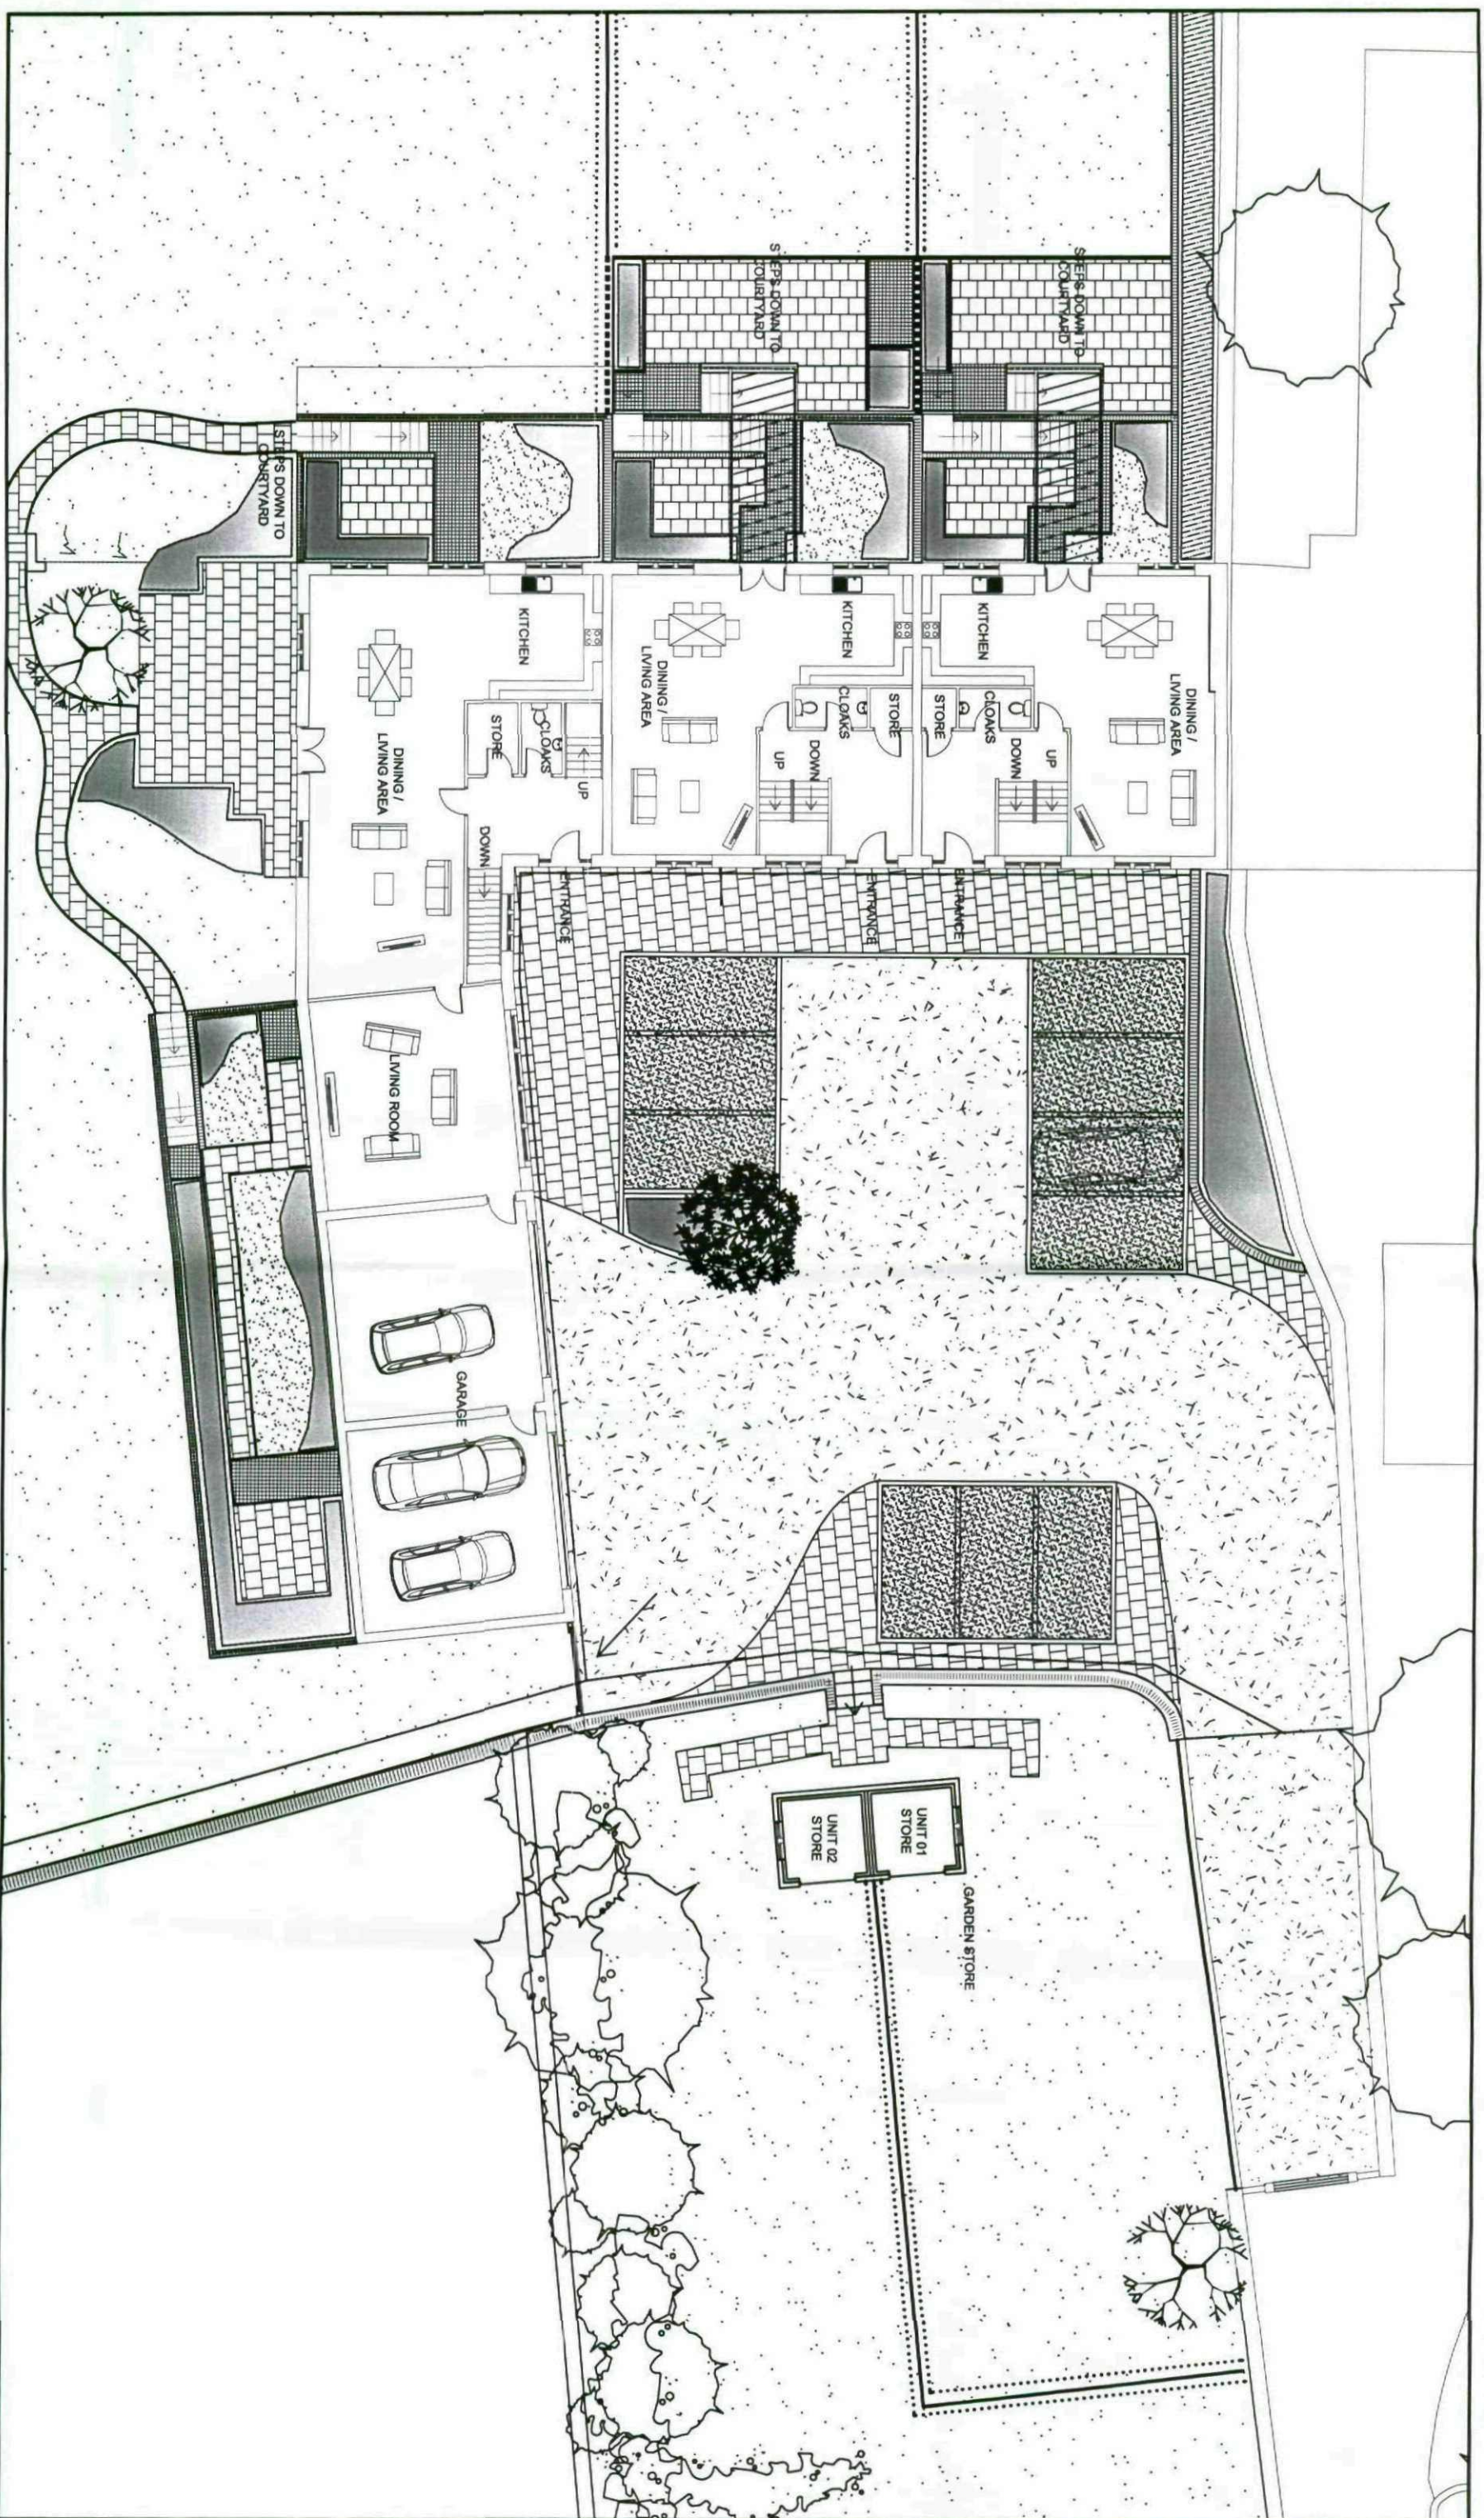

GROUND FLOOR PLAN

SCALE 1:200

NOTE:
PROPOSED FLOOR AREA EQUALS -
LOWER GROUND FLOOR - 372m²
GROUND FLOOR - 253m²
GARAGES - 123m²
FIRST FLOOR - 120m²
TOTAL - 868m²

PLANNING

ROBERT NICHOLSON
LANE HEAD FARM, NORTH LANE,
CAWTHORNE, BARNSLEY


25 Queens Square Business Park
Huddersfield Road
Horley, Huddersfield
West Yorkshire HD9 6DZ

DRAWING No SCALE DATE
H107/P/204/A 1:200@A3 DEC 2008

DRAWN
JMW

Tel 01484 303 800
Fax 01484 964 133

J + J BOLCHOVER
ARCHITECTS

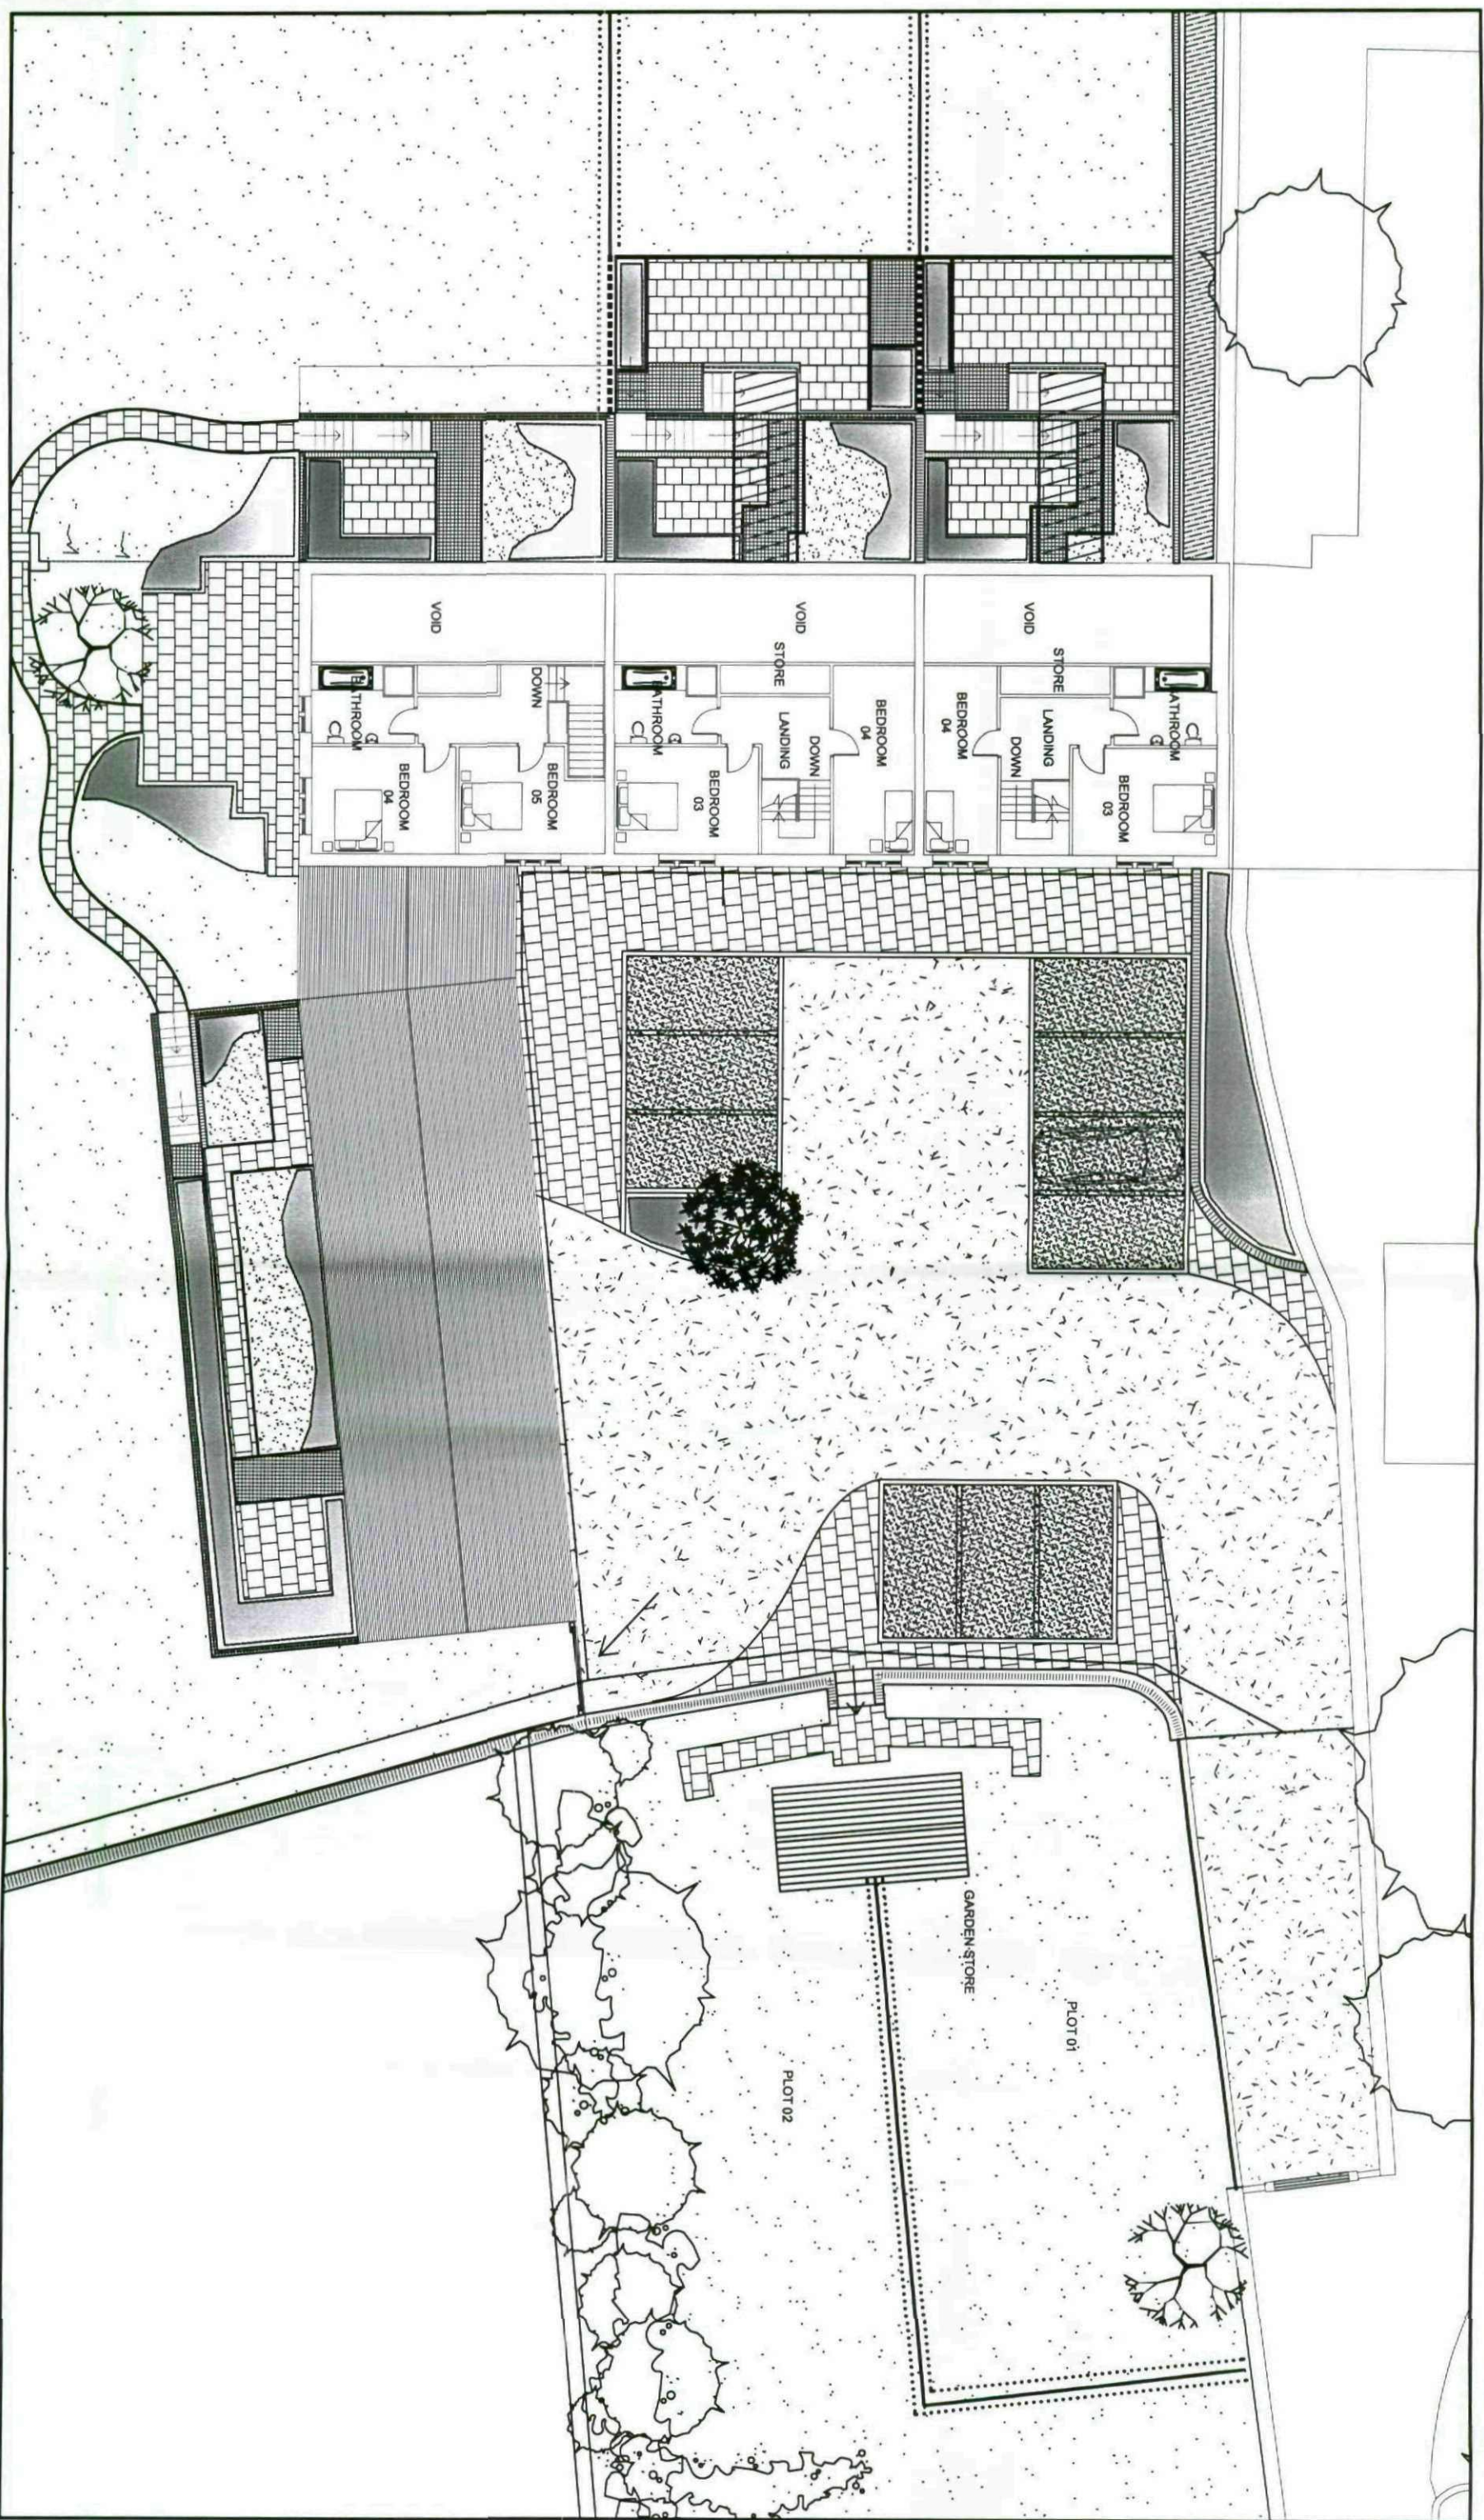

FIRST FLOOR PLAN

SCALE 1:200

NOTE:
PROPOSED FLOOR AREA EQUALS -
LOWER GROUND FLOOR - 372m²
GROUND FLOOR - 253m²
GARAGES - 123m²
FIRST FLOOR - 120m²
TOTAL - 868m²


PLANNING

ROBERT NICHOLSON
LANE HEAD FARM, NORTH LANE,
CAWTHORNE, BARNSLEY


25 Queens Square Business Park
Huddersfield Road
Horley, Huddersfield
West Yorkshire HD9 8DZ

DRAWING No. SCALE DATE DRAWN
H107/P/205/A 1:200@A3 DEC 2008 JMW


Tel 01484 303 800
Fax 01484 664 133

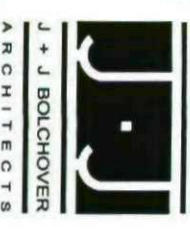

ELEVATION 'A'

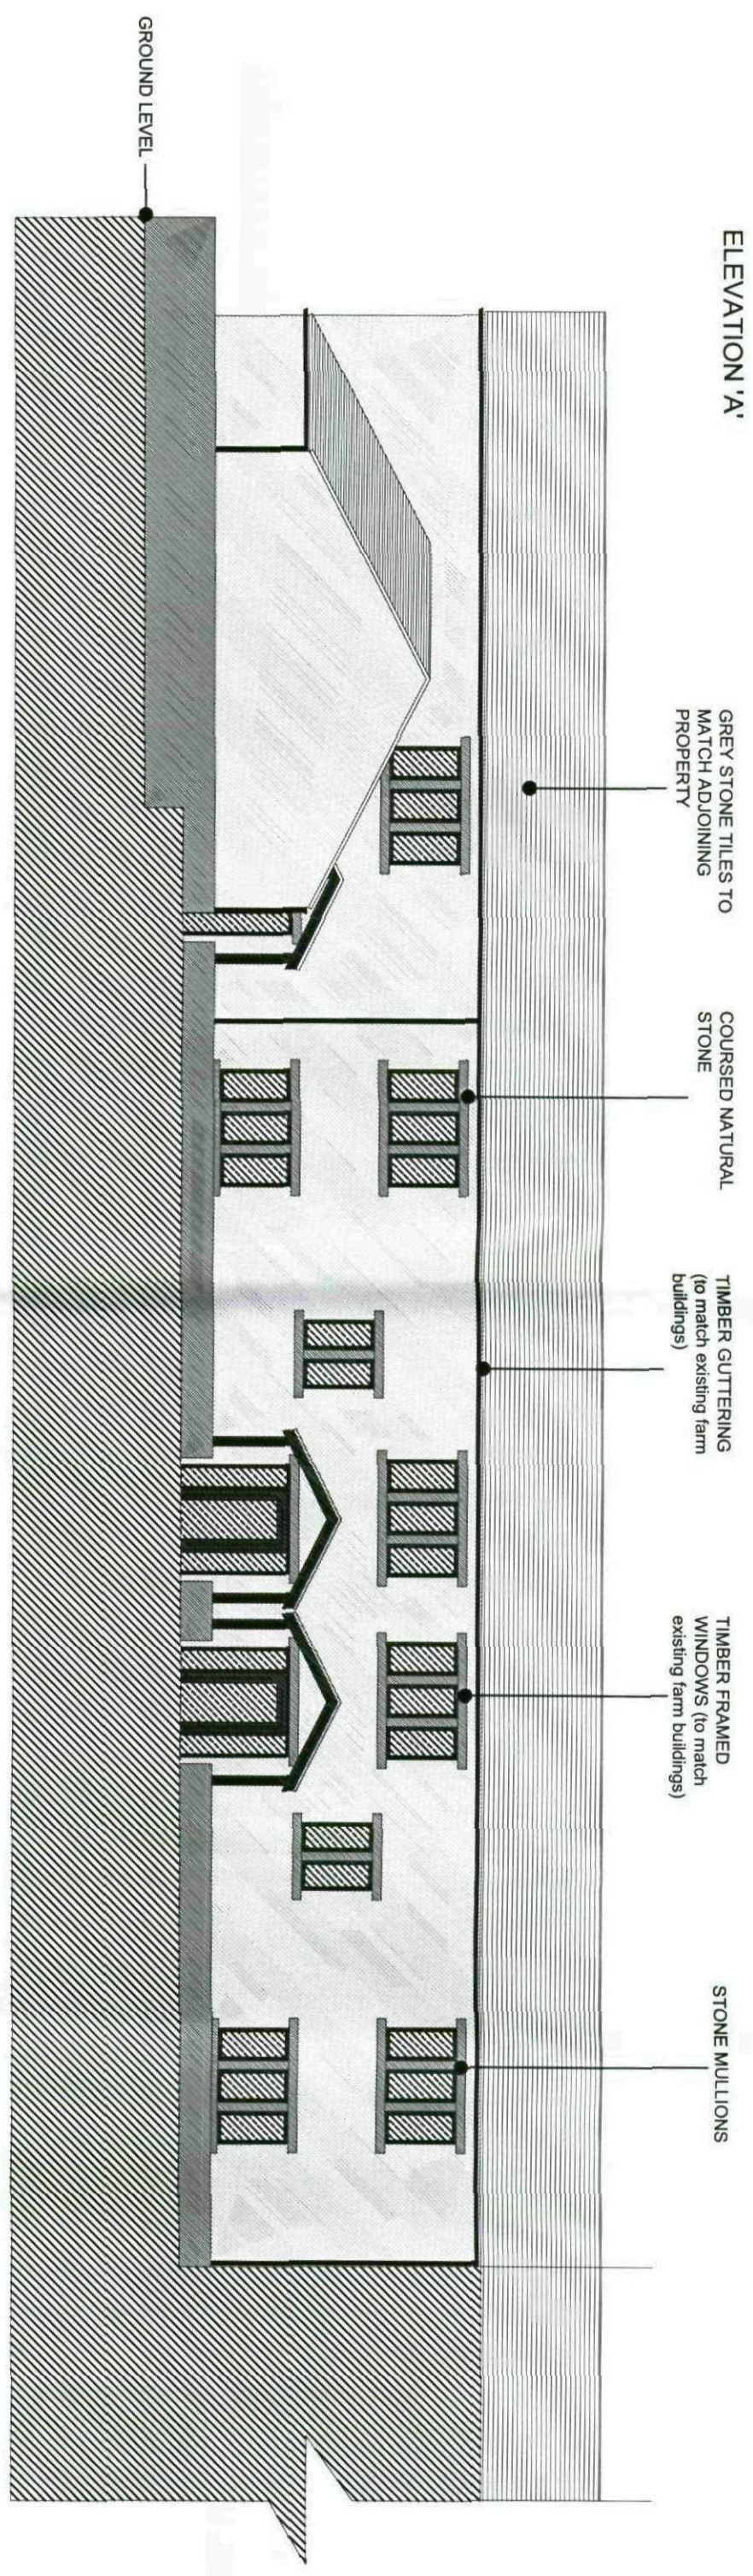

ELEVATION 'C'

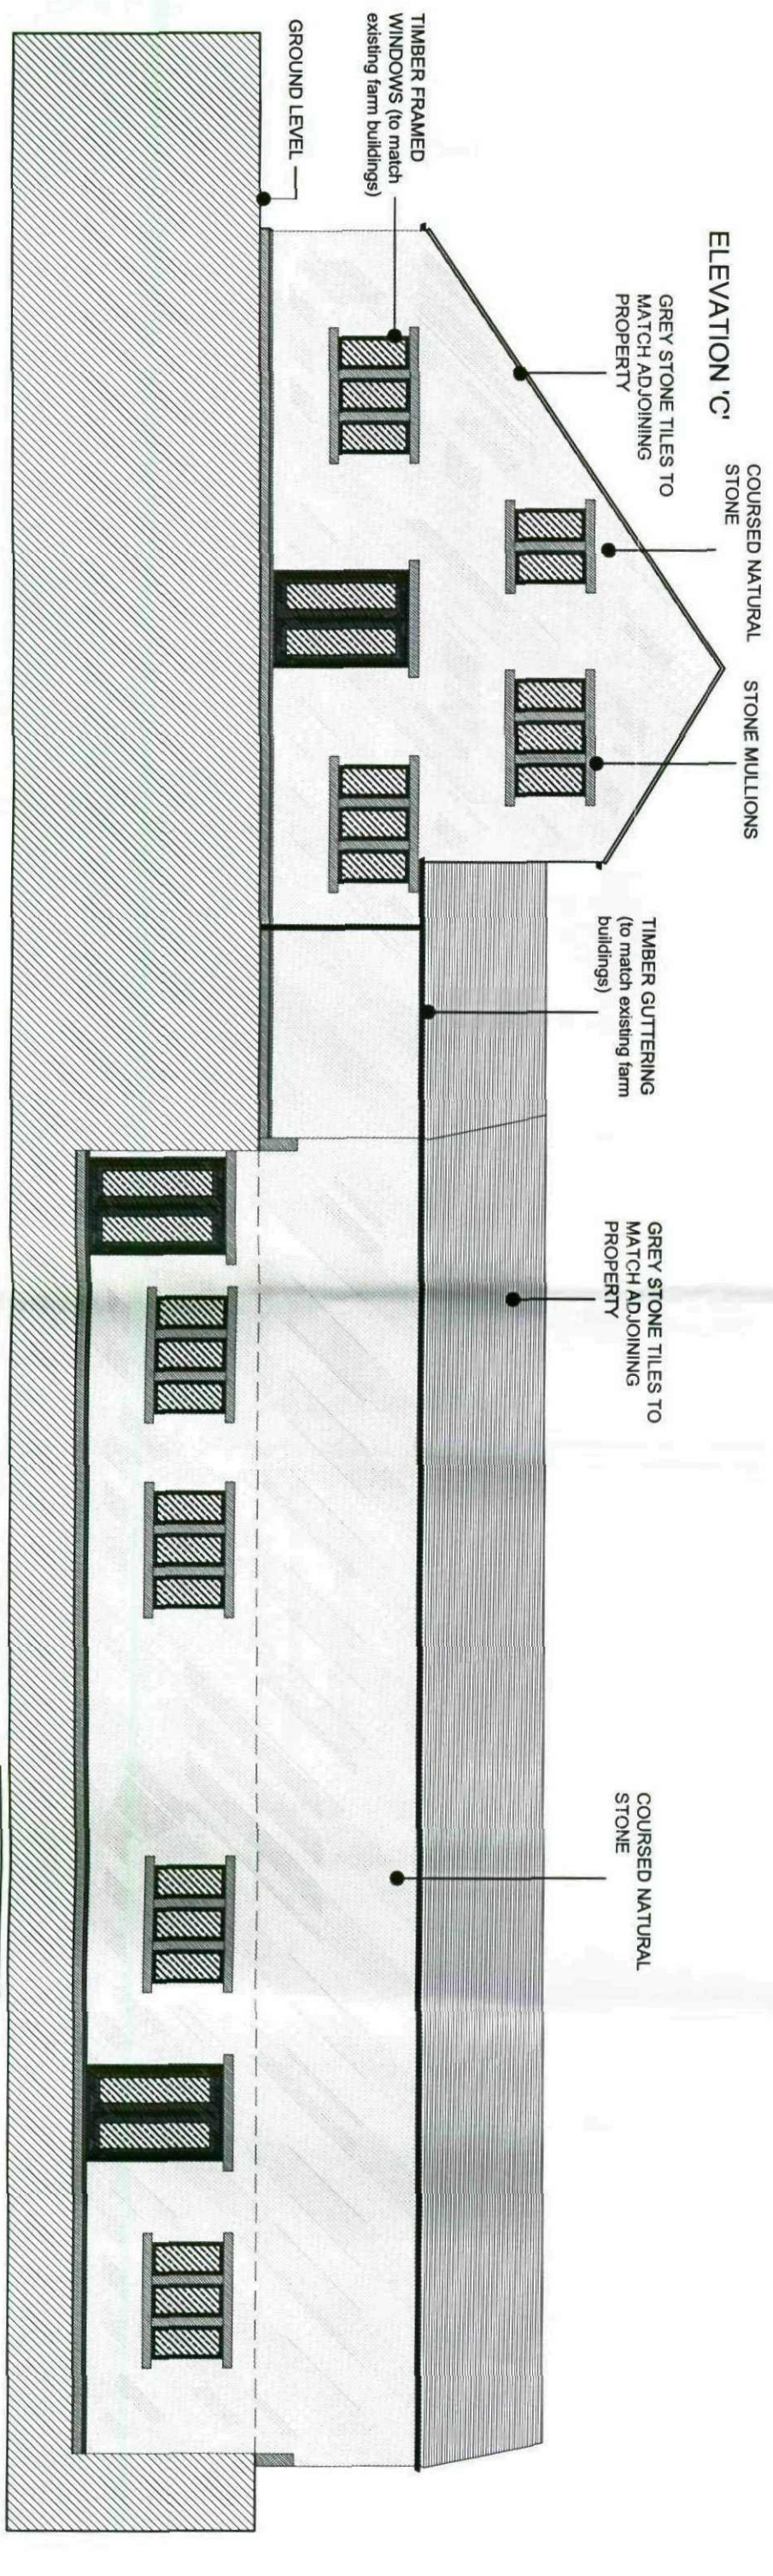

PROPOSED ELEVATIONS


SCALE 1:100

PLANNING


ROBERT NICHOLSON
LANE HEAD FARM, NORTH LANE,
CAWTHORNE, BARNSLEY

DRAWING No SCALE DATE DRAWN
H107/P/206/A 1:100@A3 DEC 2008 JMW


25 Queens Square Business Park
Huddersfield Road
Horley, Huddersfield
West Yorkshire HD9 6DZ
Tel 01484 303 800
Fax 01484 664 133

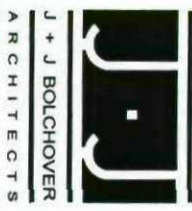

ELEVATION 'B'

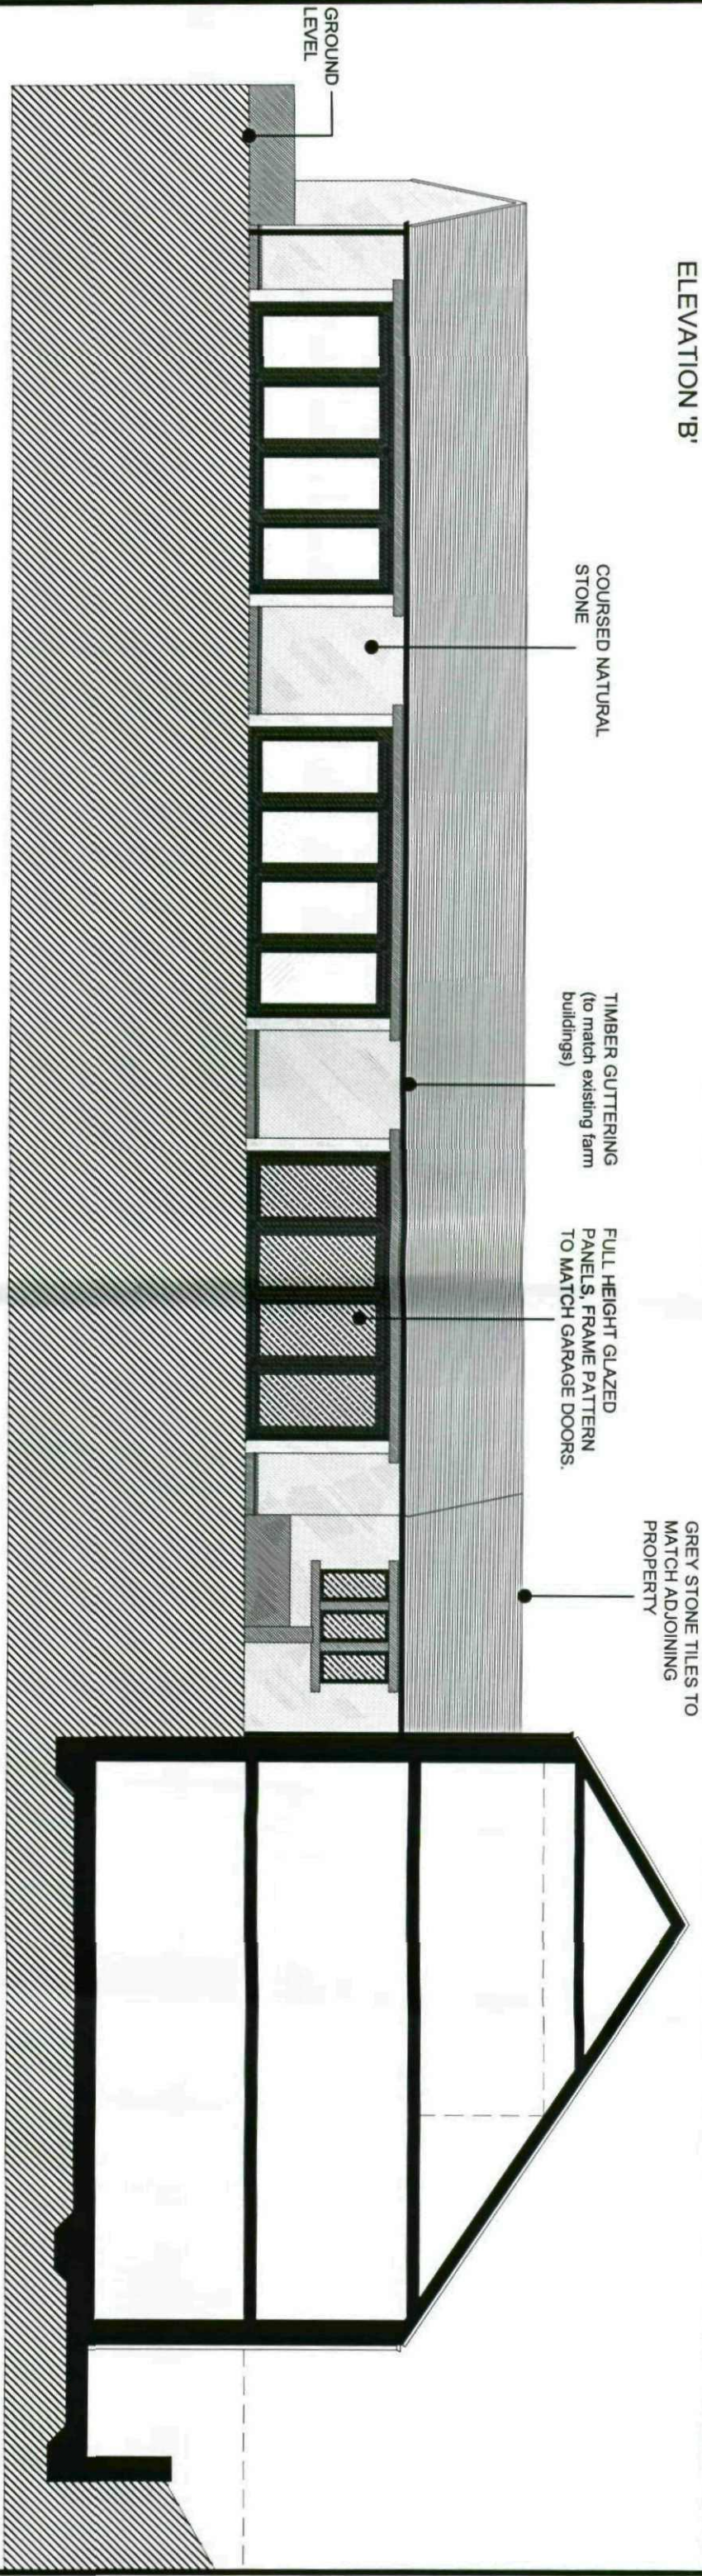

ELEVATION 'D'

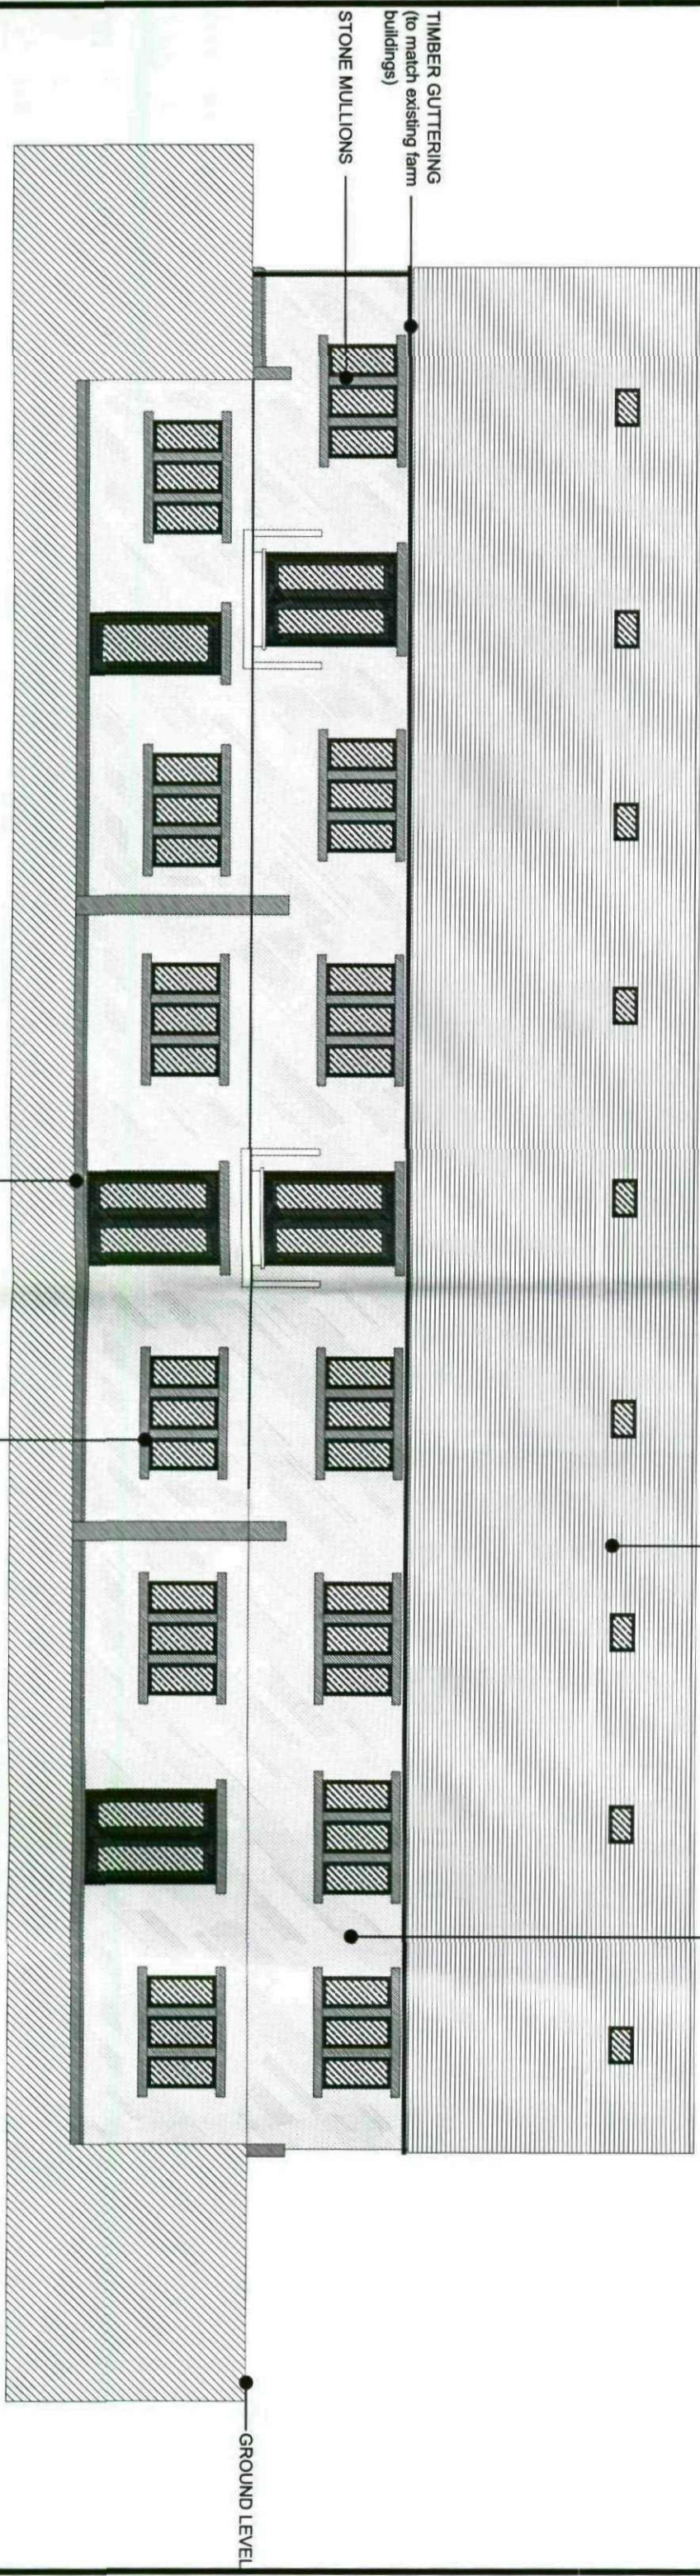

PROPOSED ELEVATIONS

SCALE 1:100

PLANNING

ROBERT NICHOLSON
LANE HEAD FARM, NORTH LANE,
CAWTHORNE, BARNSLEY

DRAWING NO. H107/P/207/A
SCALE 1:100@A3
DATE Dec 2008
DRAWN JMW


25 Queens Square Business Park
Huddersfield Road
Hemley Holmfirth
West Yorkshire H09 8DZ

Tel 01484 303 800
Fax 01484 664 133


J + J BOLCHOVER
ARCHITECTS



ELEVATION 'C'

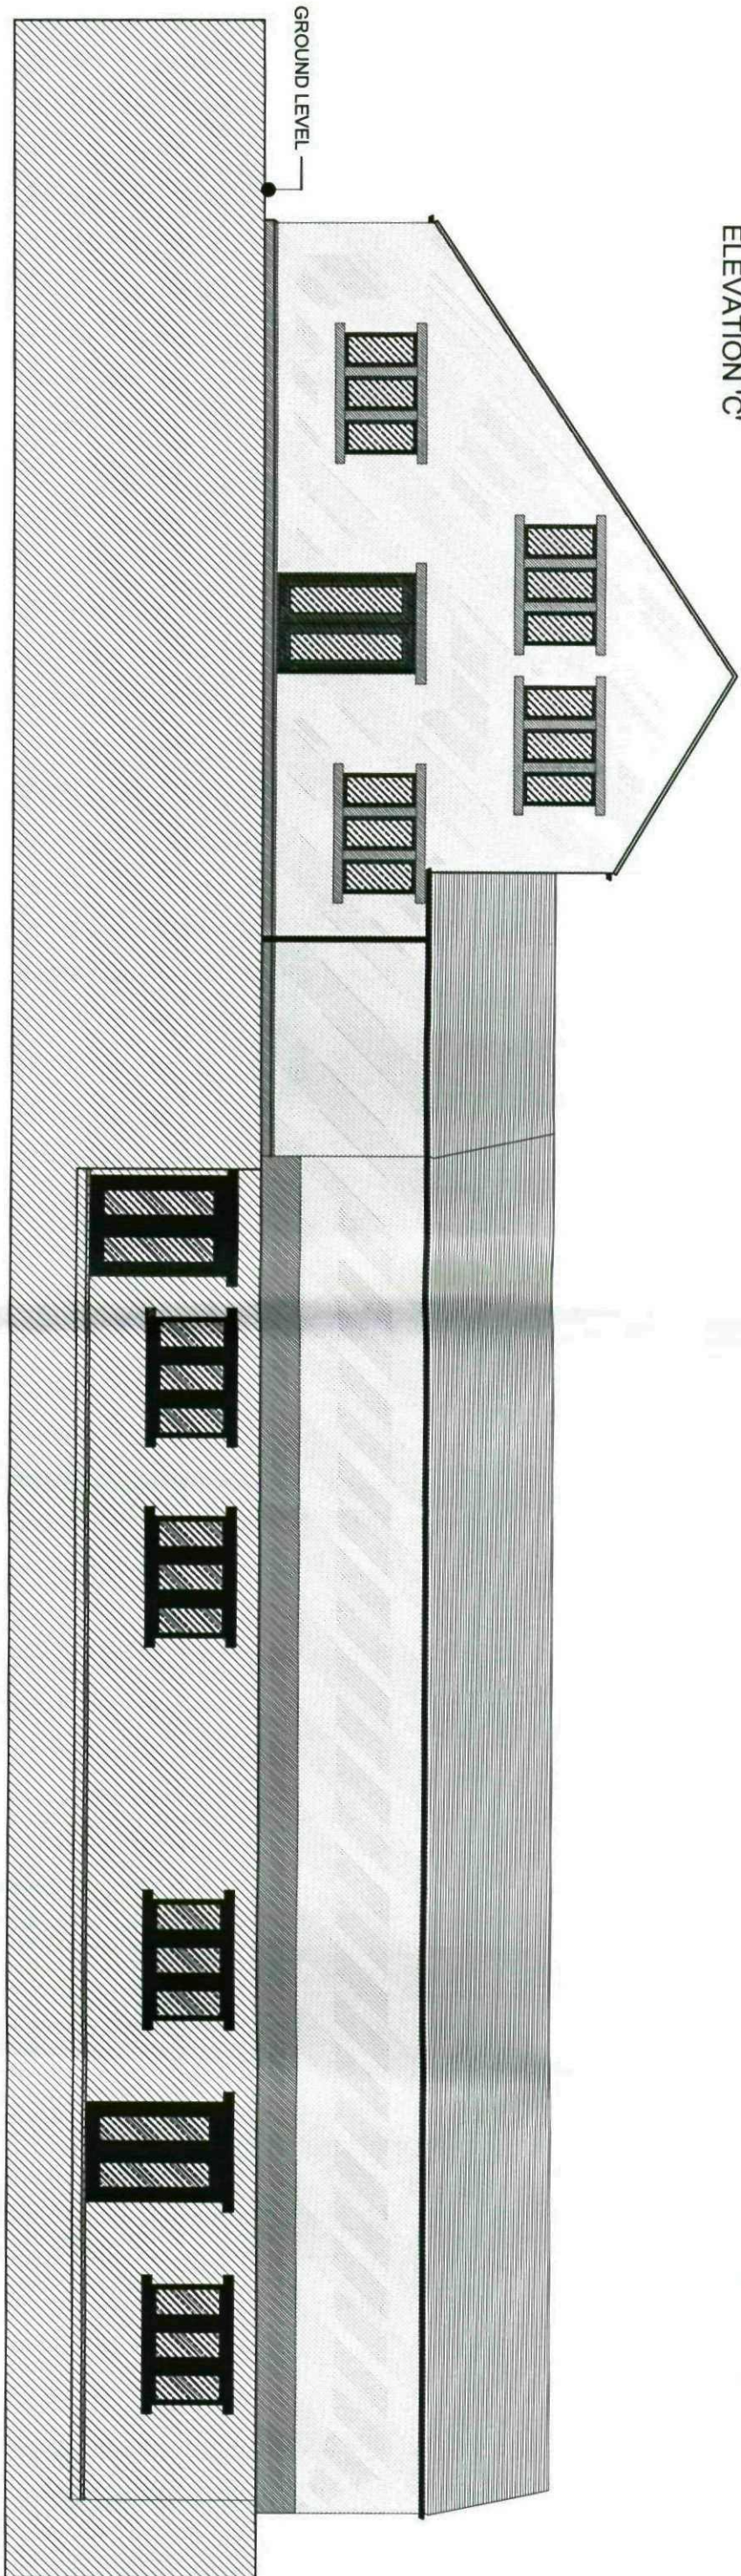

ELEVATION 'D'

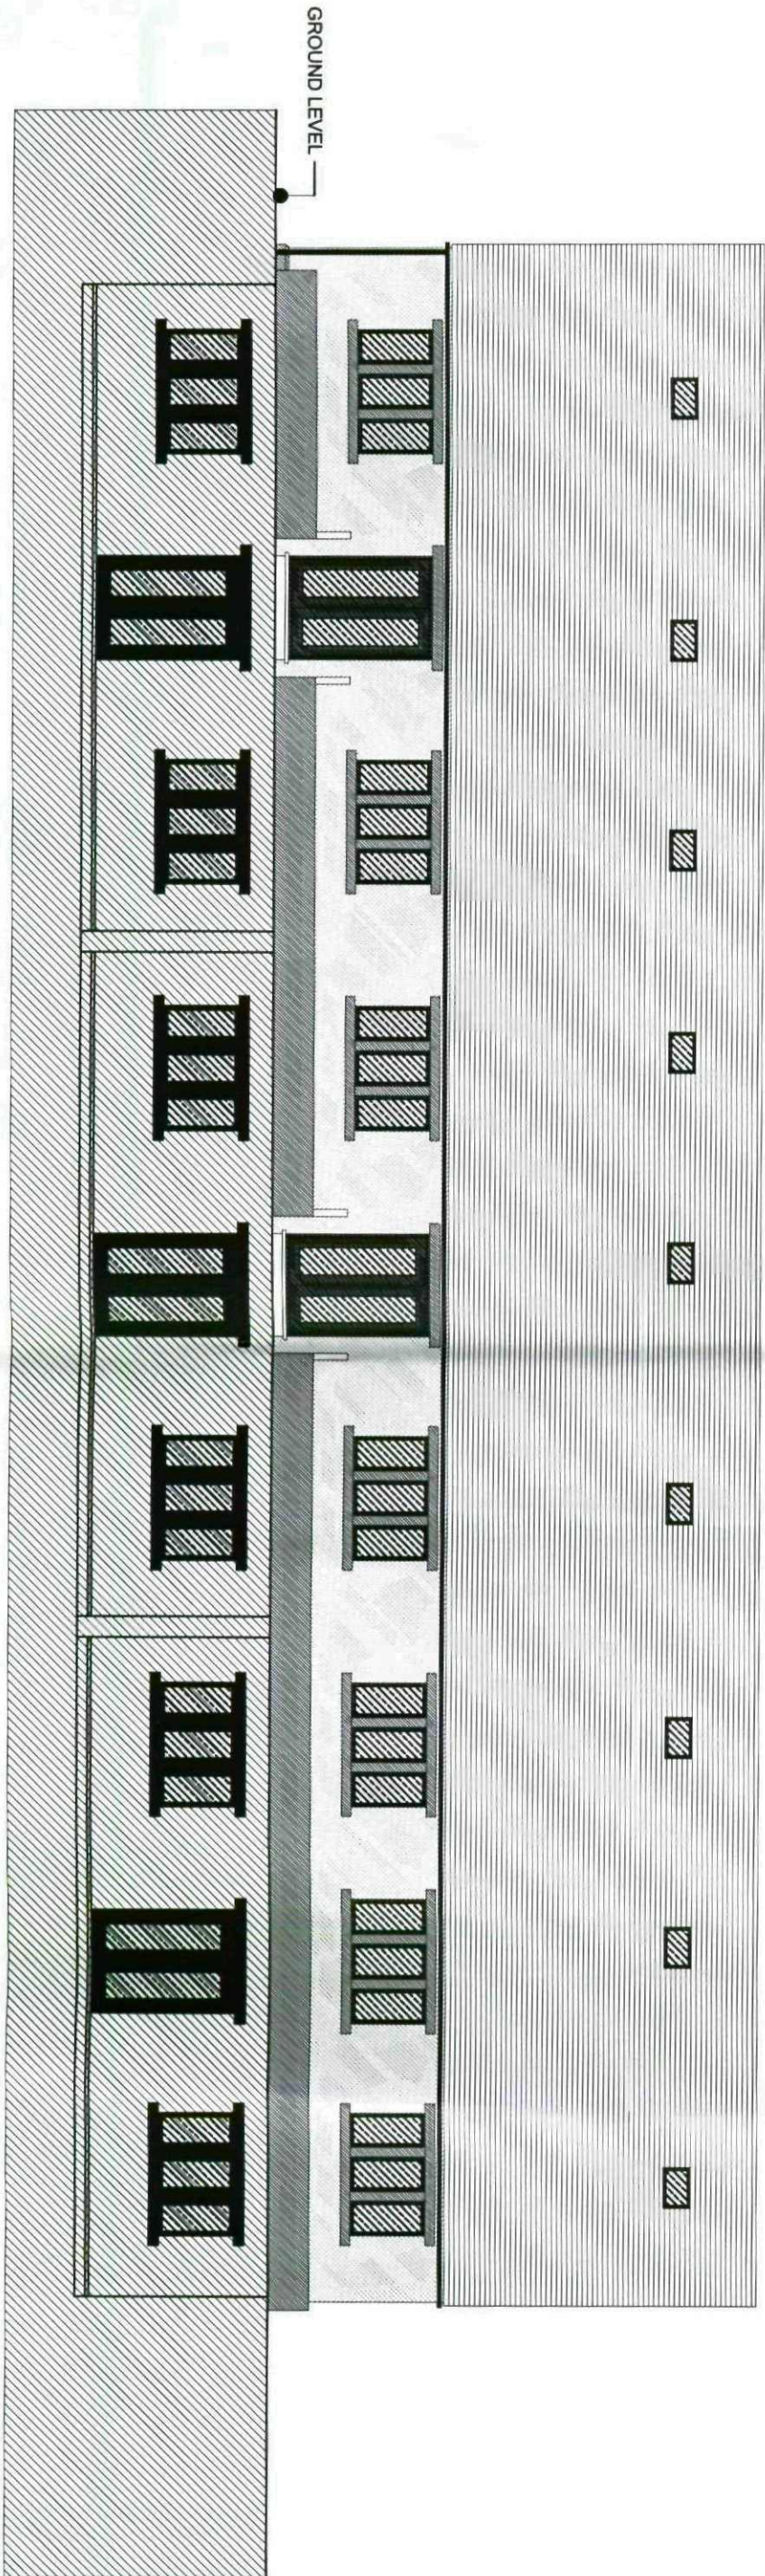

VISABLE ELEVATIONS

SCALE 1:100

PLANNING

ROBERT NICHOLSON
LANE HEAD FARM, NORTH LANE,
CAWTHORNE, BARNSLEY

DRAWING No SCALE DATE DRAWN
H107/P/208 1:100@A3 DEC 2008 JMW

25 Queens Square Business Park
Huddersfield Road
Honey Holmfirth
West Yorkshire HD9 6DZ


Tel 01484 303 800
Fax 01484 664 133

J + J BOLCHOVER
ARCHITECTS




PROPOSED STORE PLAN

SCALE 1:200

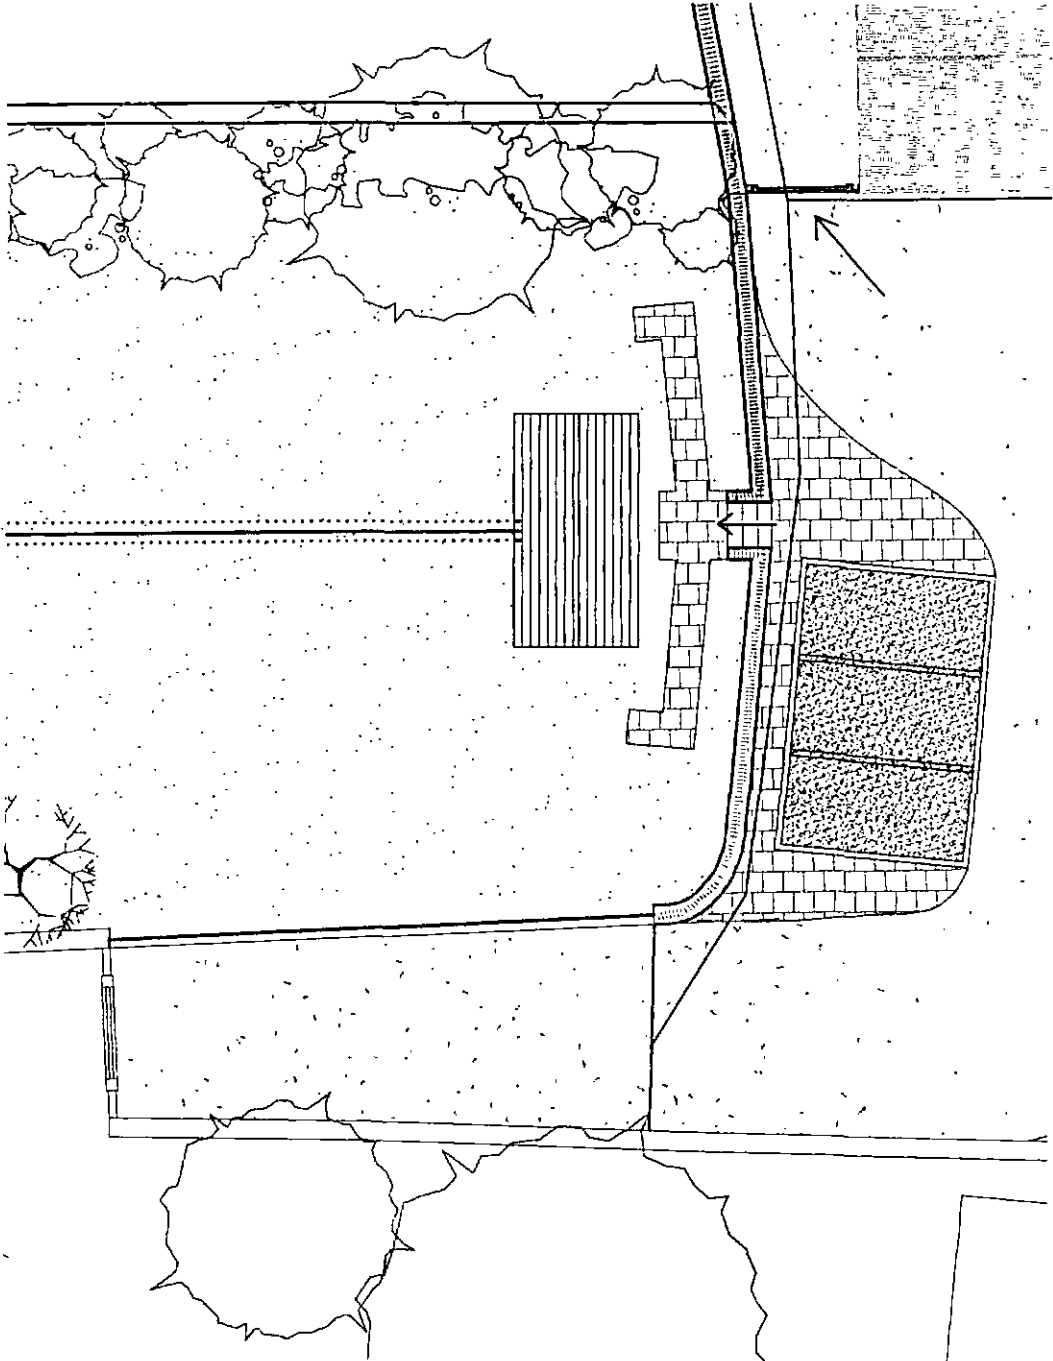



PROPOSED STORE PLAN

SCALE 1:50

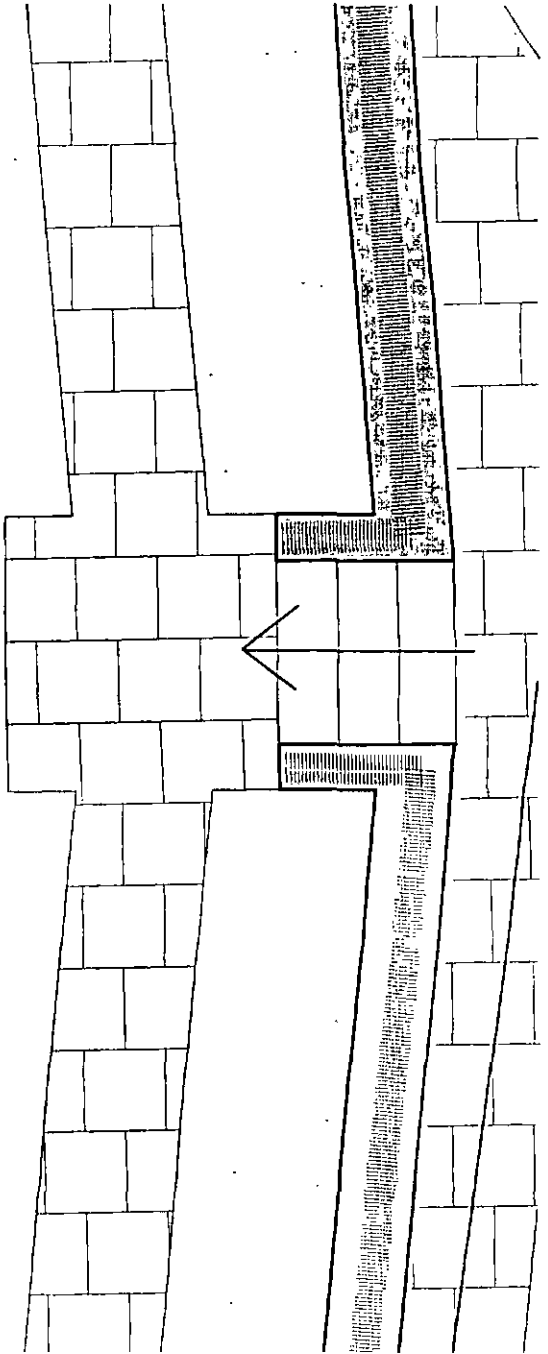

PROPOSED ELEVATIONS

SCALE 1:50

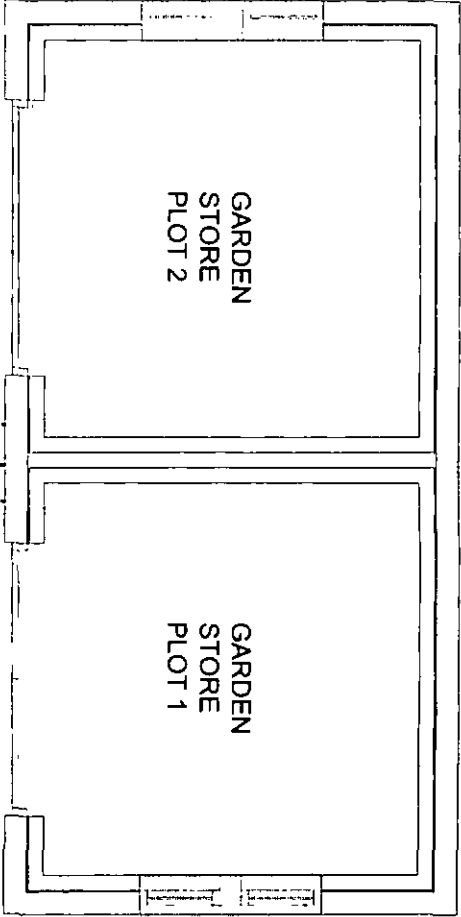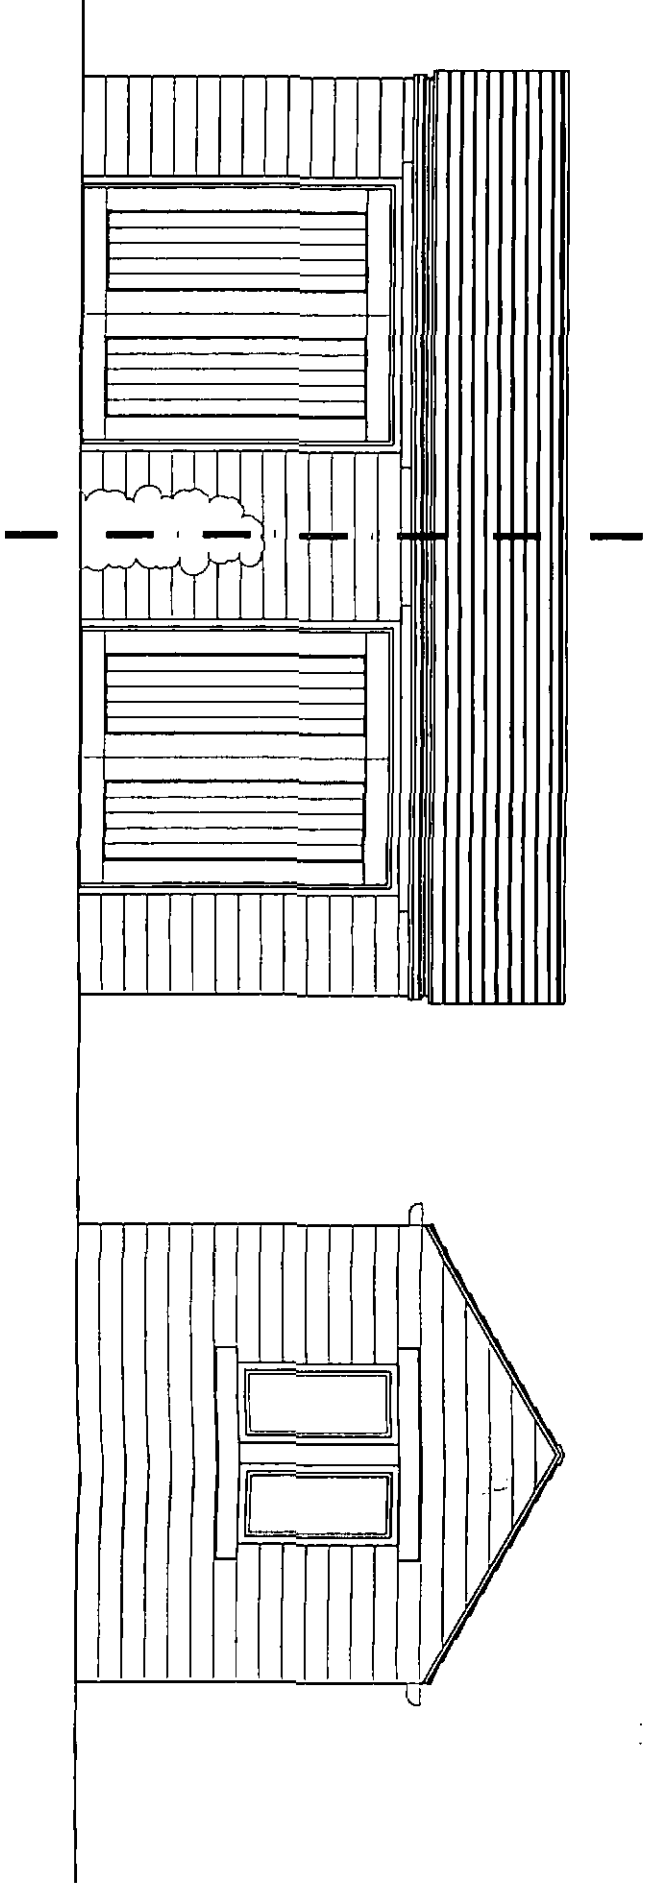

PLANNING

ROBERT NICHOLSON
LANE HEAD FARM, NORTH LANE,
CAWTHORNE, BARNSLEY

25 Queens Square Business Park
Huddersfield Road
Horley, Huddersfield
West Yorkshire HD9 8DZ

DRAWING No SCALE DATE DRAWN
H107/P/209 1:50/200@A3 FEB 2011 JMW

Tel 01484 301 800
Fax 01484 864 133



J + J BOLCHOVER
ARCHITECTS