


Contractor must verify all dimensions on site before commencing any work or shop drawings.

If this drawing exceeds the quantities taken in any way, the building designers are to be informed before the work is initiated.

Only figured dimensions to be taken from this drawing. Do not scale off this drawing.

Drawing based on Ordnance Survey and/or existing record drawings - design and drawing content subject to Site Survey, Structural Survey, Site Investigations, Planning and Statutory Requirements and Approvals.

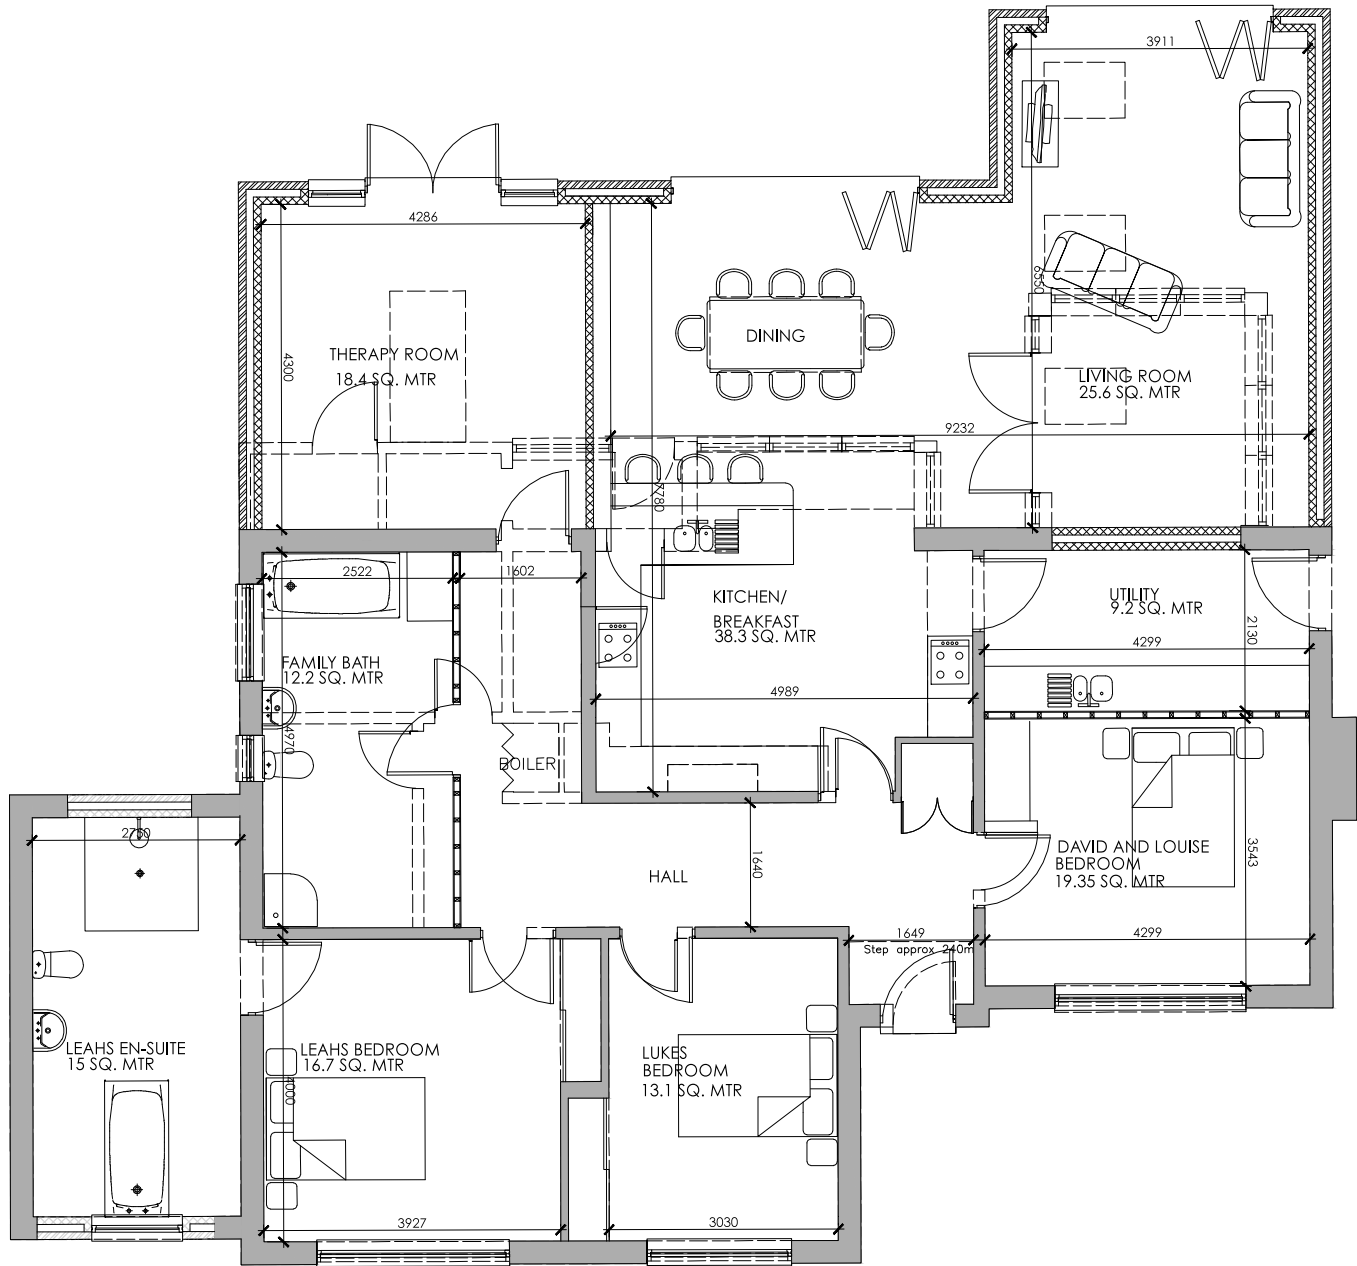

PROPOSED GF PLAN SCALE 1:100

| Rev. | Date | Details | Drawn | Checked |
|------|------|---------|-------|---------|
|------|------|---------|-------|---------|

Issued for:

## PLANNING

|                 |             |
|-----------------|-------------|
| Project/Client: | Project No: |
| 5 Limes Avenue  | 17-011      |
| Barnsley        | Dwg No:     |
| S75 2JA         | A(10)-002   |
|                 | Rev:        |

|                   |                   |
|-------------------|-------------------|
| Drawing:          | Scale:            |
| Ground Floor Plan | A/S @A3           |
| As Proposed       | Drawn By: Date:   |
|                   | s.g. May 17       |
|                   | Checked By: Date: |



THE DISABILITY PROPERTY SPECIALISTS

Southern Office: Camborne House, Courtenay Park, Newton Abbot, TQ12 2HD  
Central Office: 176 King Street, London, W6 0RA  
T: +44 (0)333 577 0809 F: +44 (0)871 733 4738  
www.plg.uk

© Plg Consultants Ltd. Contractors must work only to figured dimensions which are to be checked on site.  
Registered Office - Venture House, 27-29 Glasshouse Street, London W1B 5DF. Registered Number - 8046920