



Drawing No.	Rev No.
MAD001 -003	

DO NOT SCALE: Contractor to check all dimensions and report any omissions or errors

NOTES

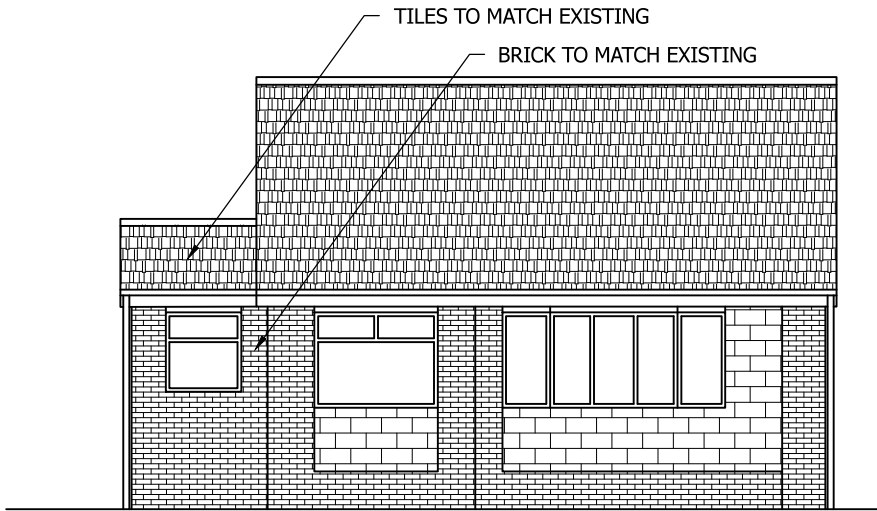


PROPOSED FRONT ELEVATION
SCALE 1:100 AT A3

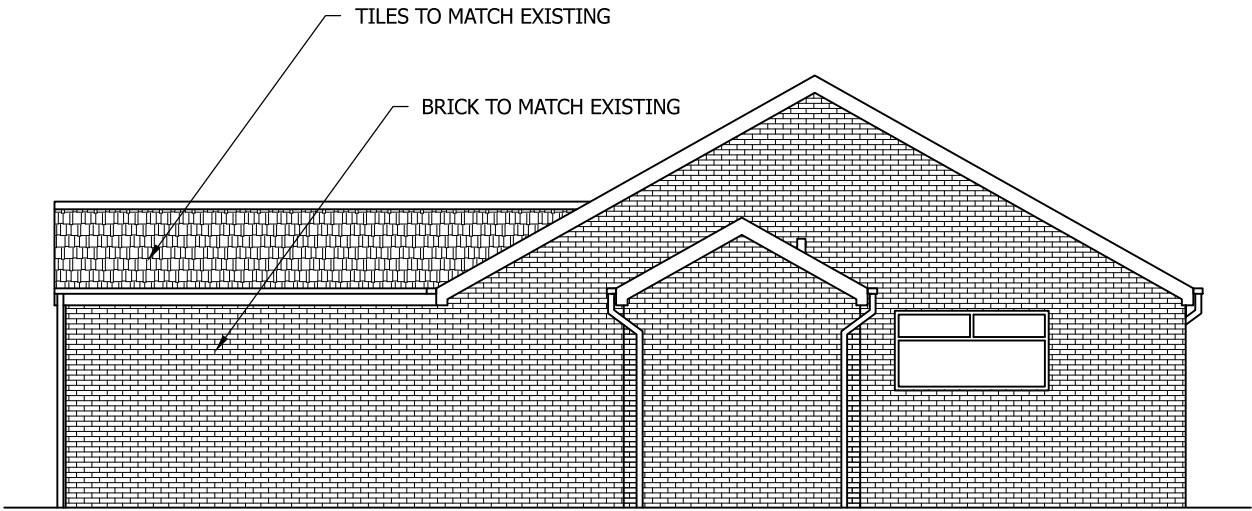

PROPOSED SIDE ELEVATION
SCALE 1:100 AT A3



PROPOSED REAR ELEVATION
SCALE 1:100 AT A3

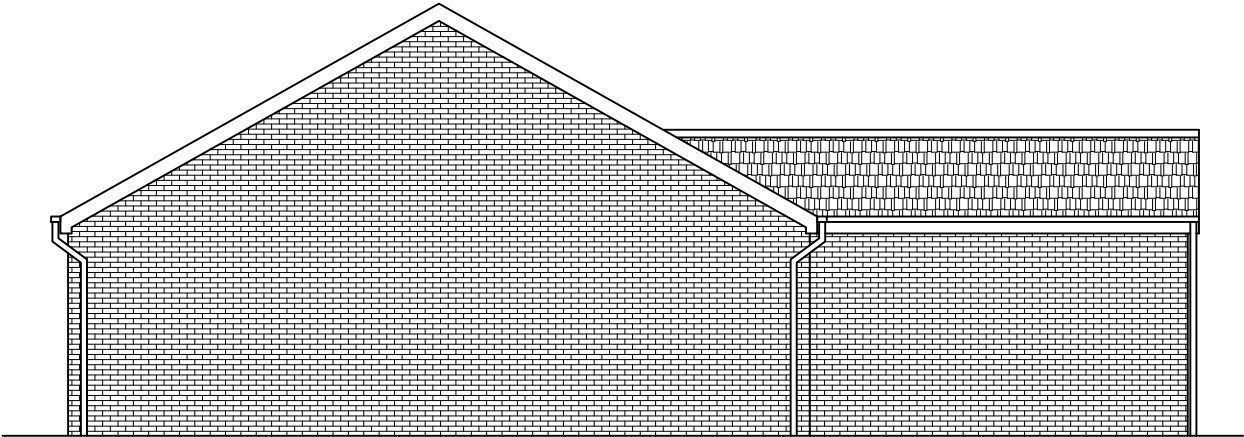

PROPOSED SIDE ELEVATION
SCALE 1:100 AT A3

Rev	Description	By	Chk	App	Date
-----	-------------	----	-----	-----	------

JRB DESIGNS Ltd
1 Saville Road
Cudworth
Barnsley
S72 8LT
Tel: 01226 383542
Fax: 01226 380078
Mob: 07970 541192
Email: john@jrbdesigns.co.uk
This drawing is copyright. © jrbdesigns Ltd.

Client

MR A DRINKWATER

Drawing Title

PROPOSED ELEVATIONS

Address

3 PENRHYN WALK
ARDSLEY
BARNLEY
S71 5DR

Project Title:

SINGLE STOREY SIDE & REAR
EXTENSION & DET GARAGE

Purpose of Issue:

PLANNING

Drawing Status

FIRST ISSUE

Scale at A3 AS SHOWN	Drawn By JRB	Date 03/12/2014	
Checked By	Date 03/12/2014	Approved By	Date 03/12/2014
Project No. MAD001	Drawing No. 003	Revision -	

APPROVAL ☒ INFORMATION ☐ TENDER ☐ CONTRACT ☐ CONSTRUCTION ☐