

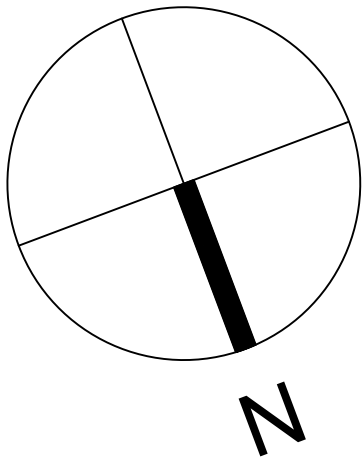



LEGEND: DO NOT SCALE

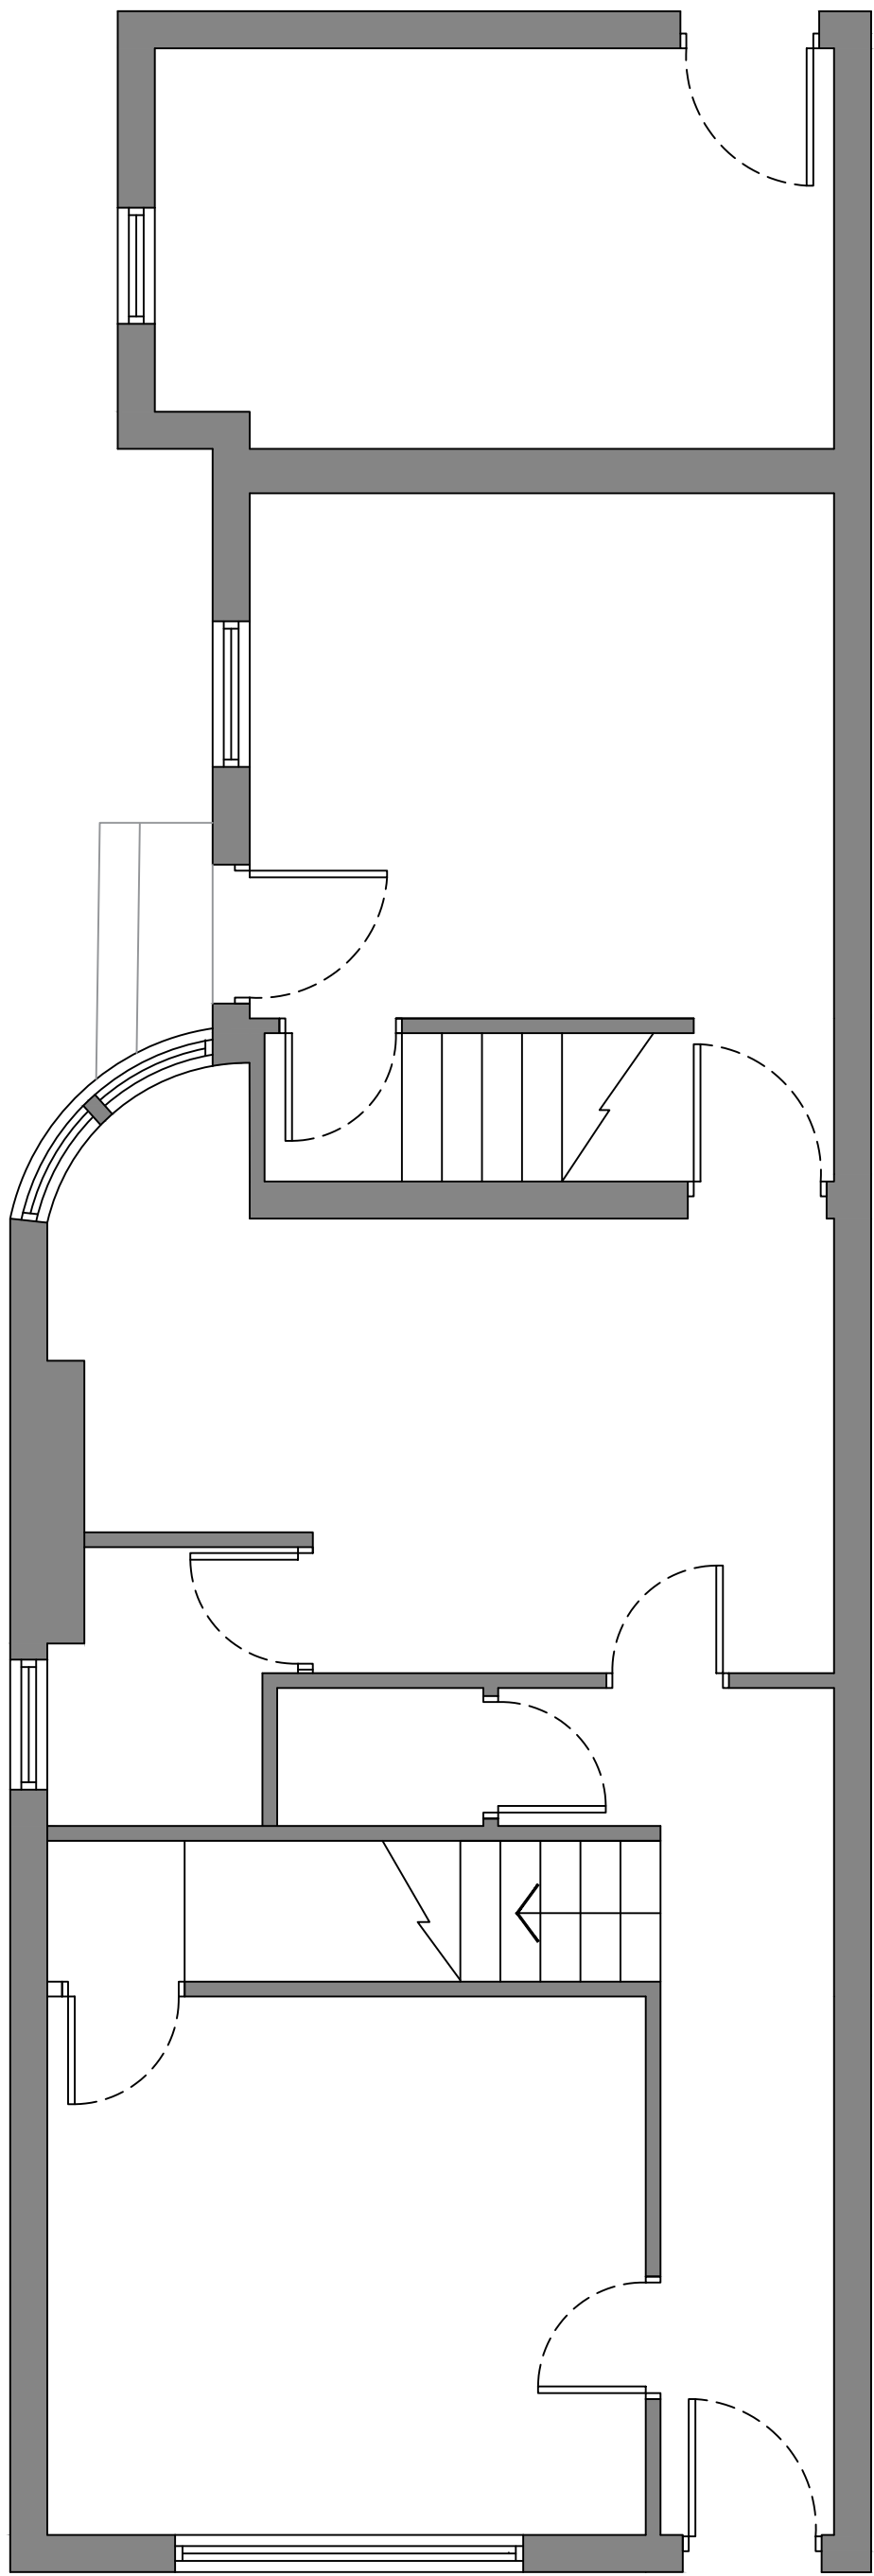


Existing Ground Floor Plan
Scale 1:50

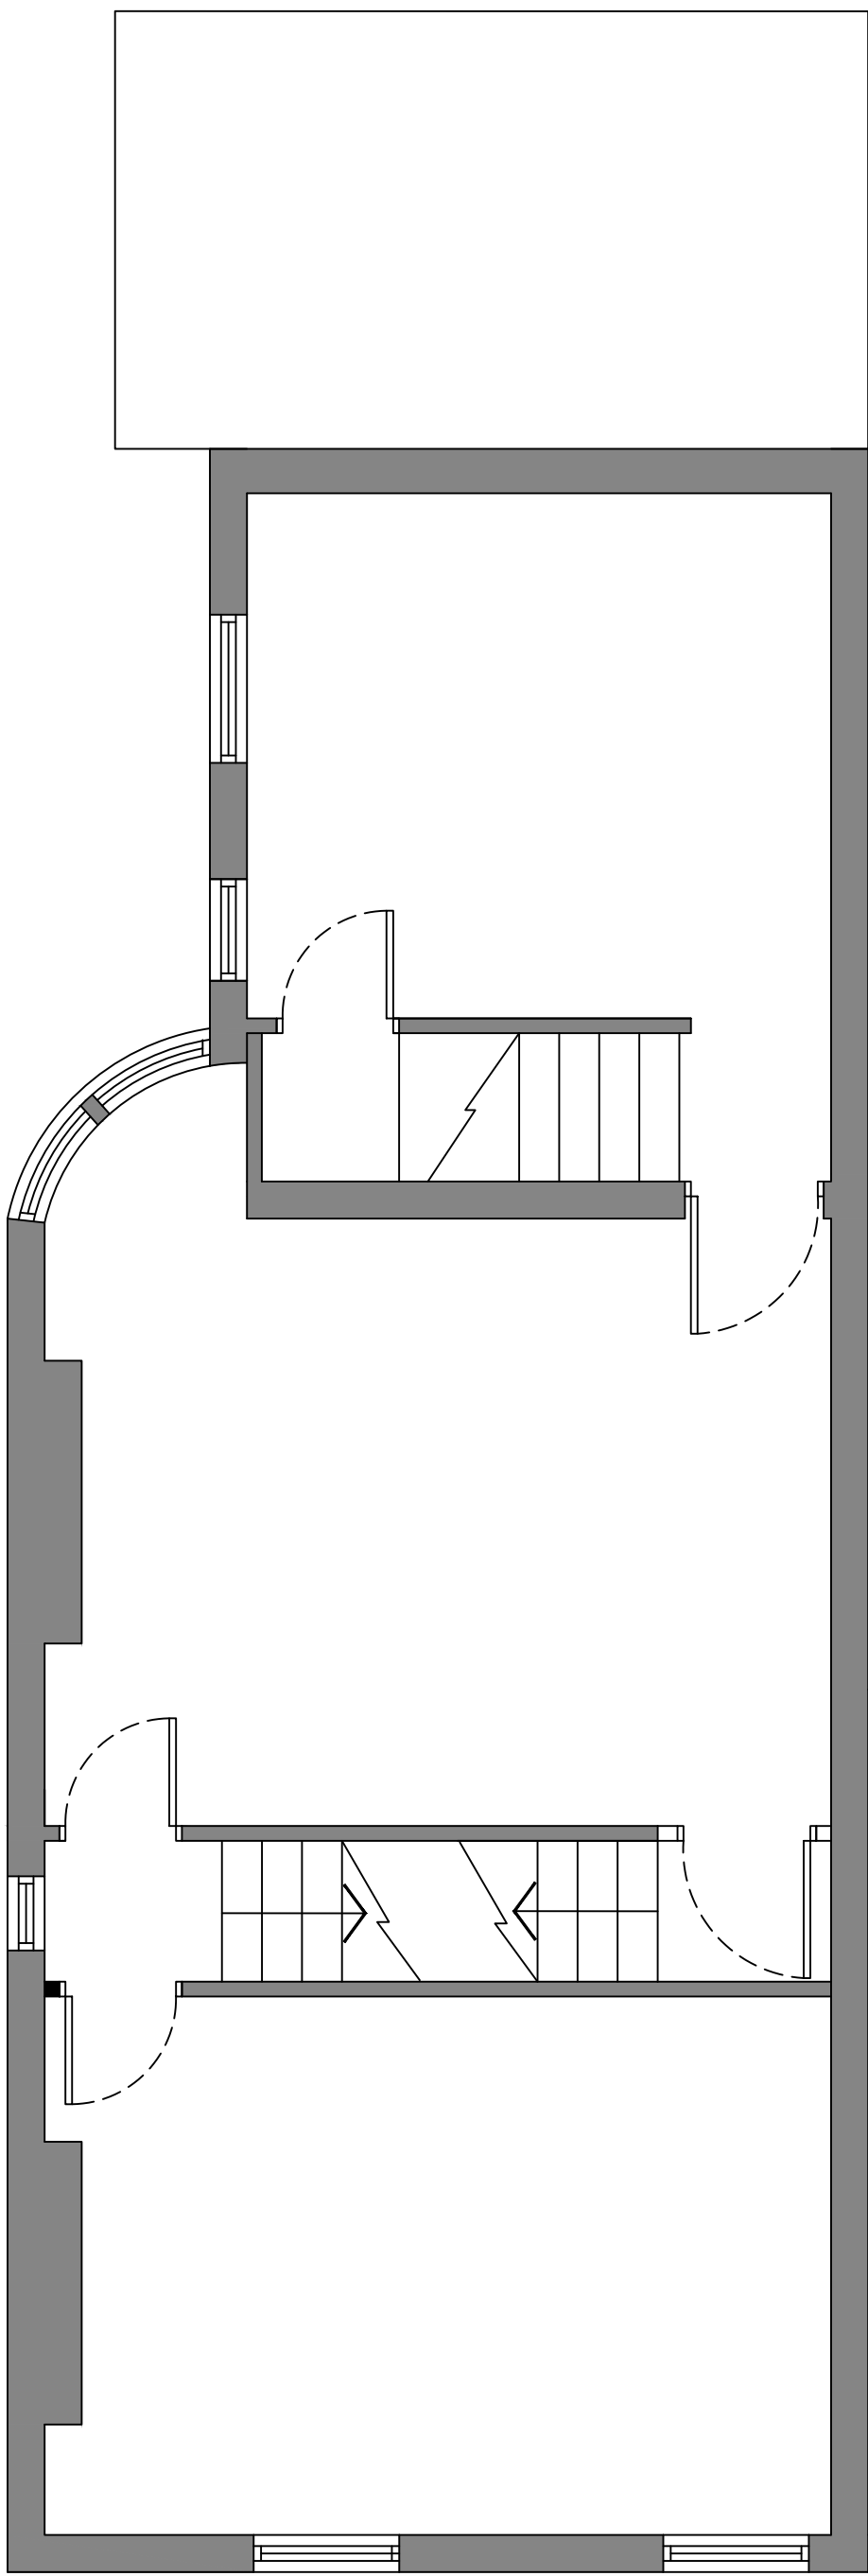

Existing First Floor Plan
Scale 1:50

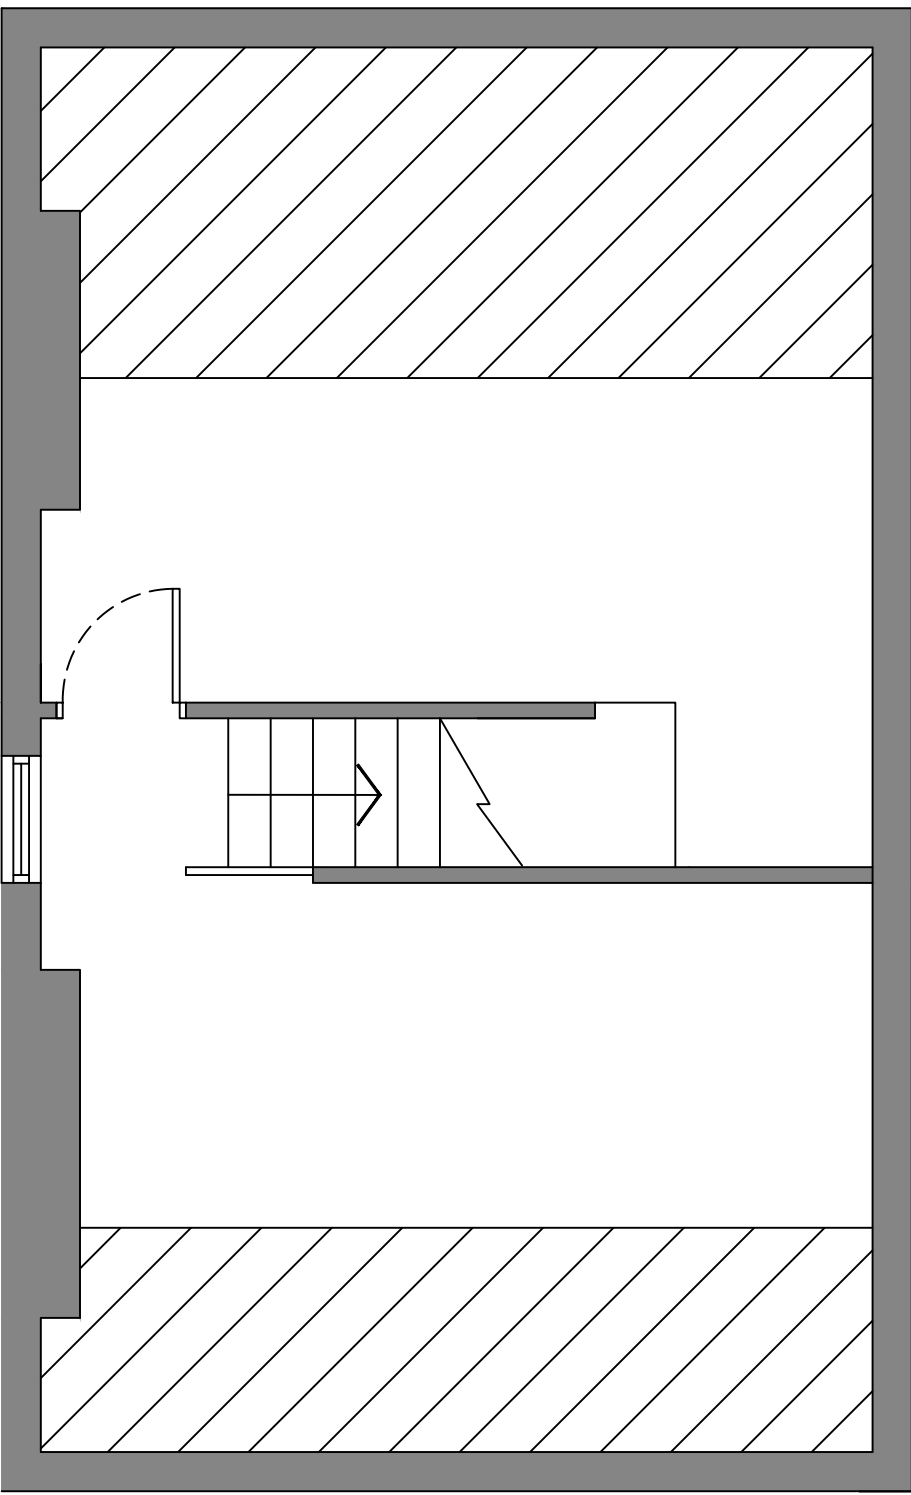

Existing Second Floor Plan
Scale 1:50

 

Revision: Date: Description: Drw: Chk:



Project: 139 Docaster Road
Barnsley
S70 1UF

Drawing Title: Existing Plans

Client:

Drawn:	Checked:	Date:	Scale:	Paper Size:
SC	SC	15.10.20	1:50	A1
Job No.:	Dwg No.:	Stage:	Revision:	
N/A	1	Planning		