


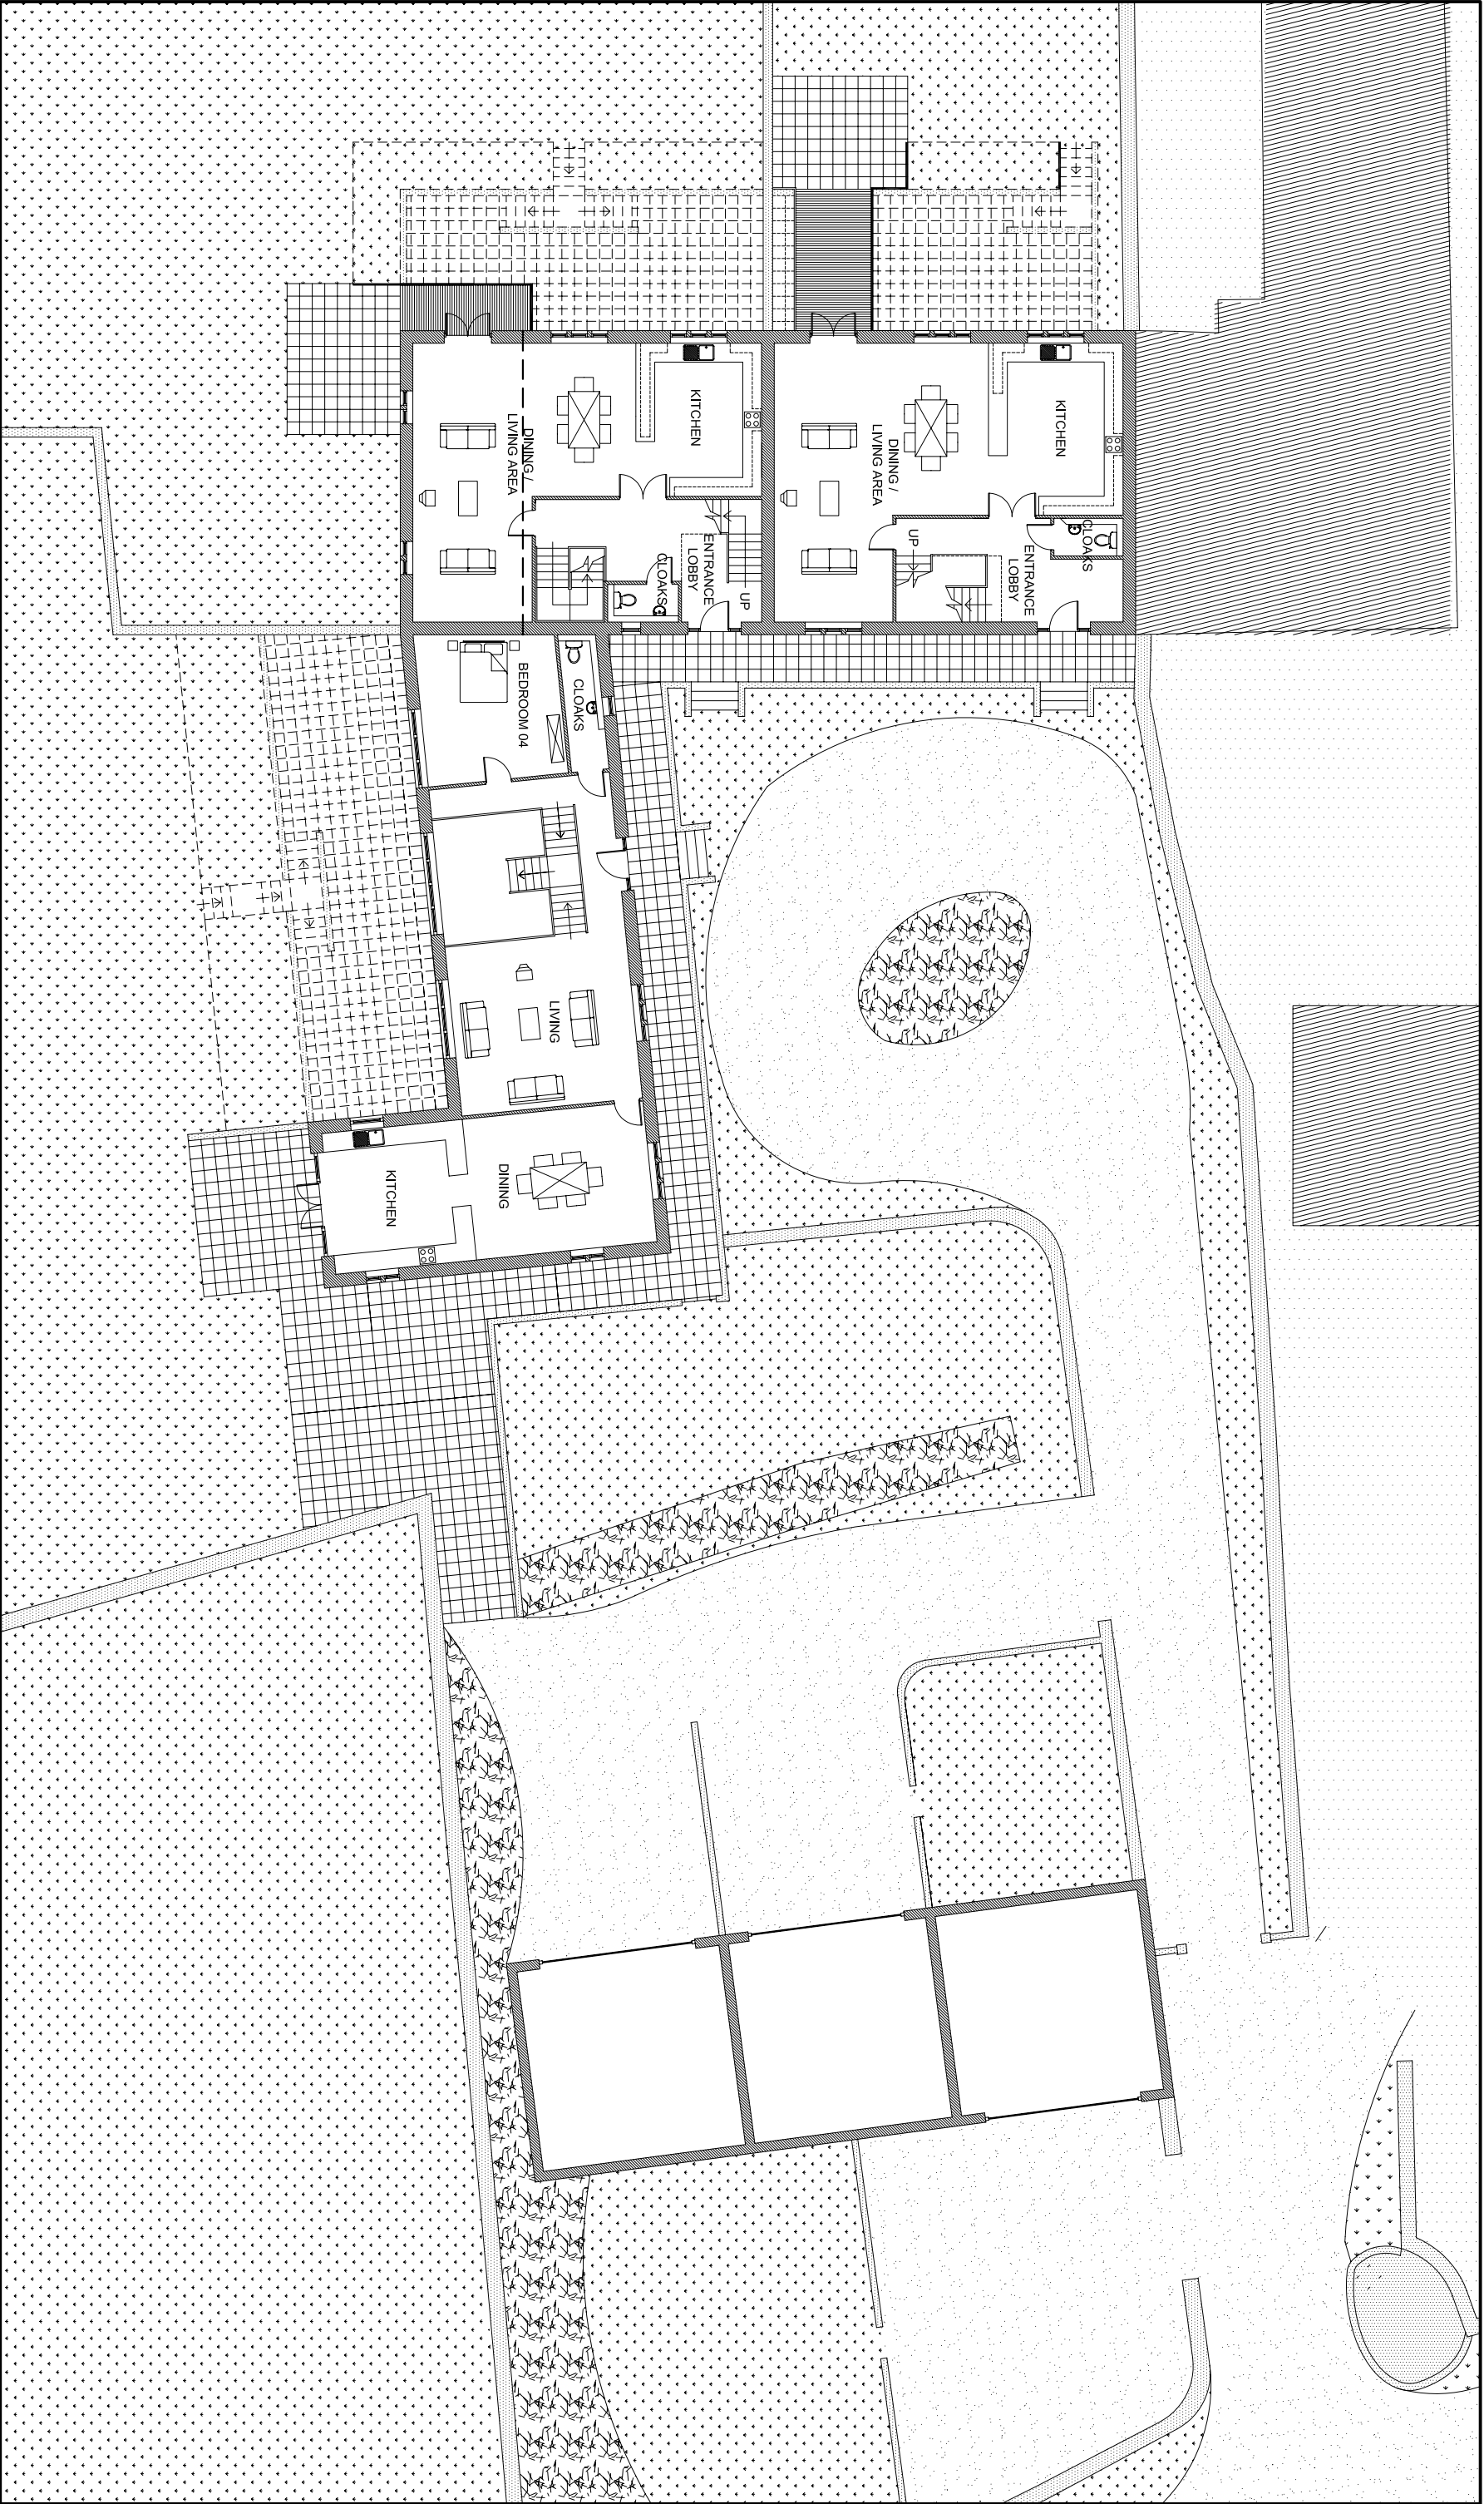

GROUND FLOOR PLAN

SCALE 1:200

PLANNING

ROBERT NICHOLSON
LANE HEAD FARM, NORTH LANE,
CAWTHORNE, BARNSLEY

25 Queens Square Business Park
Huddersfield Road
Horley, Huddersfield
West Yorkshire HD9 6QZ

DRAWING No	SCALE	DATE	DRAWN
H107/305	1:200@A3	Sept 2008	DR

Tel 01484 303 800
Fax 01484 664 133



J + J BOLCHOVER
ARCHITECTS