


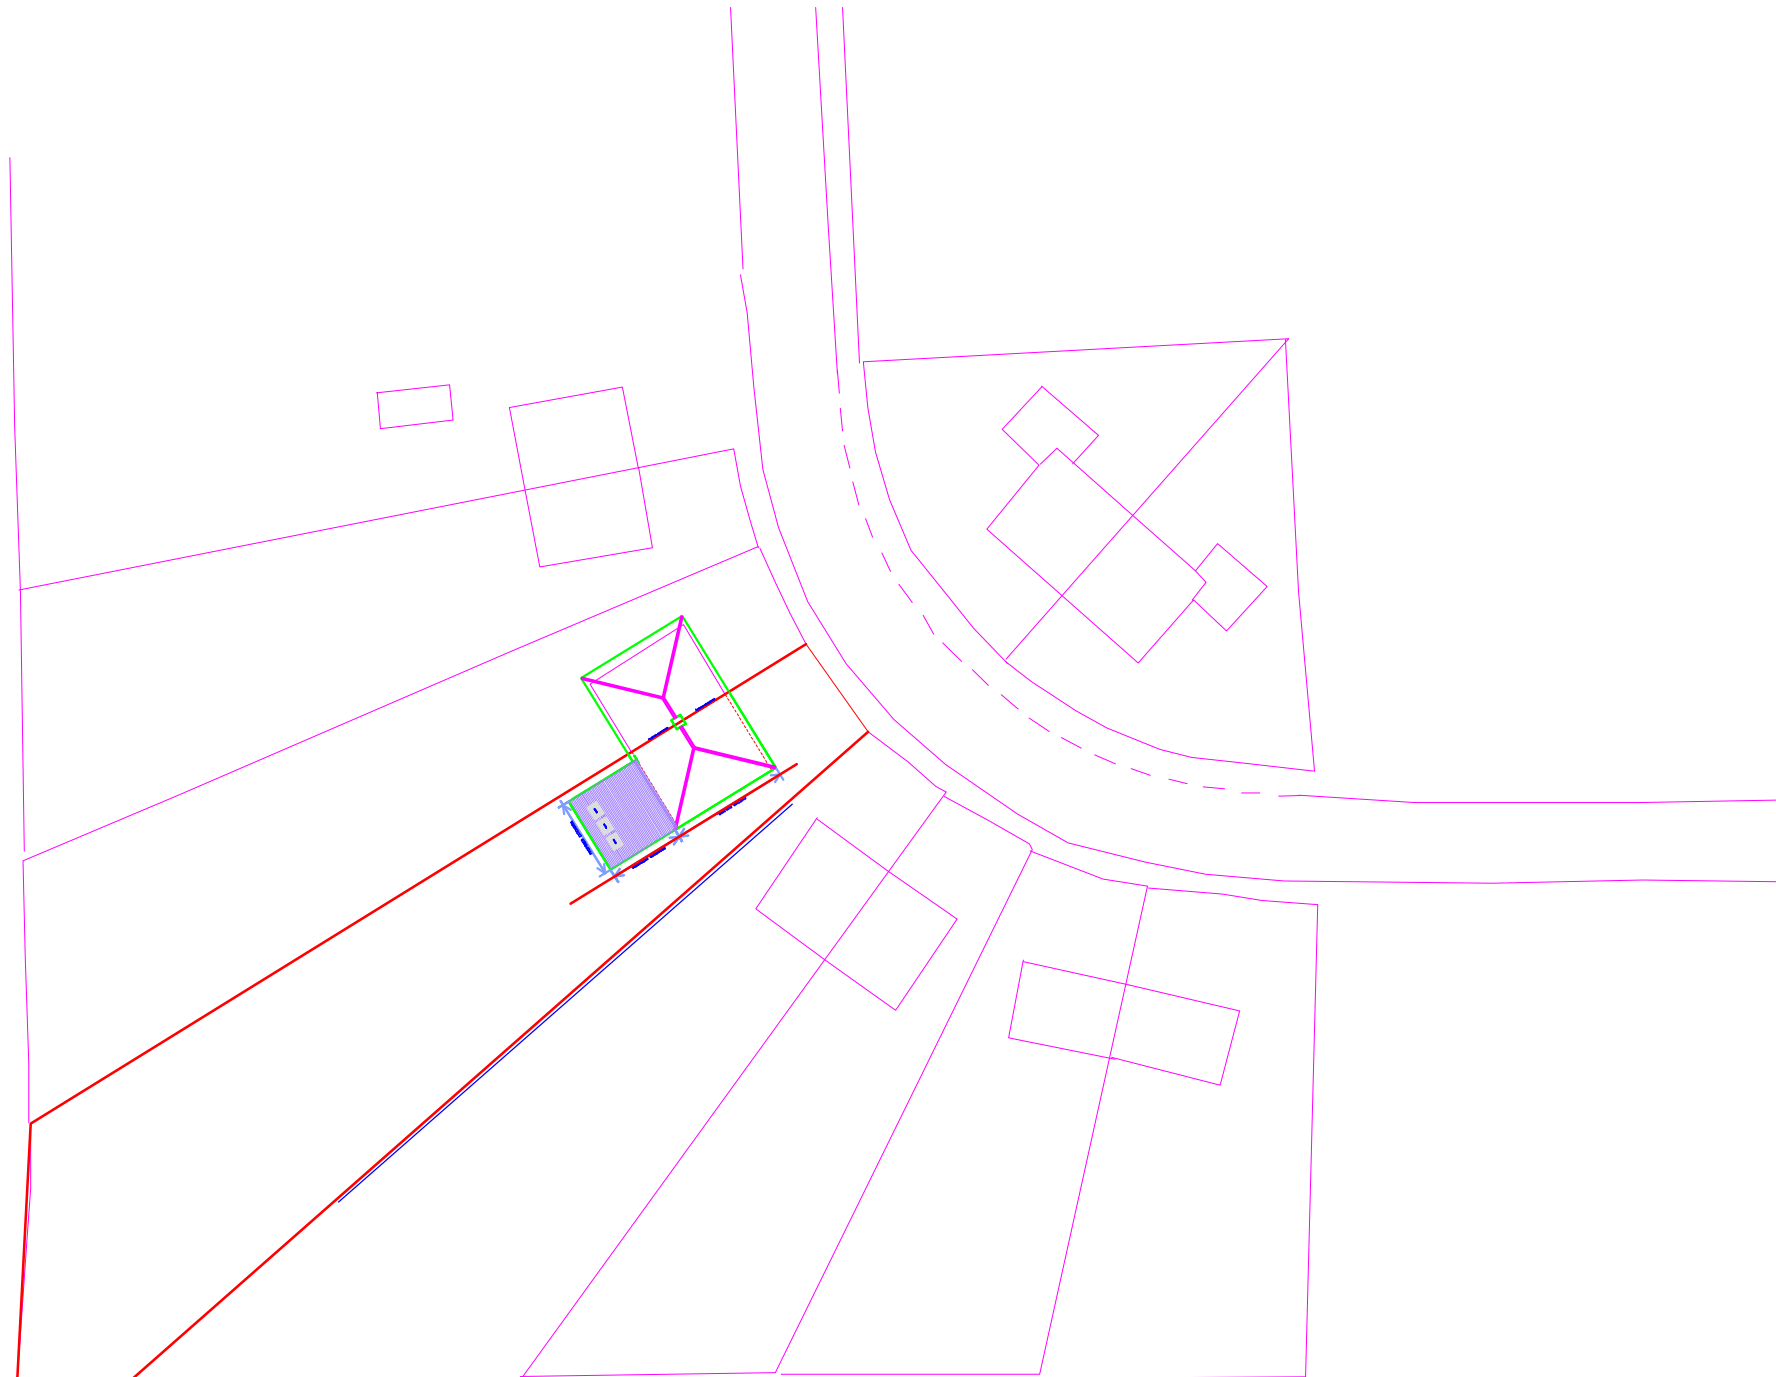

• PROPOSED BLOCK PLAN @1:500



• EXISTING LOCATION PLAN @1:1250

CLIENT MR M SPIVAK	
LOCATION 44 CALDER AVENUE, ROYCE S71 4AS	
TITLE EXISTING & PROPOSED LOCATION PLAN & SITE PLAN FOR PLANNING PURPOSES	
JOB NO.	1015
SCALE	1:1250 1:500
DRAWN BY	
DATE	12.11.2015.
DRAWING NO.	1015.001.
REVISION	
Please Note: All dimensions to be checked site prior to any ordering of materials or construction work	