




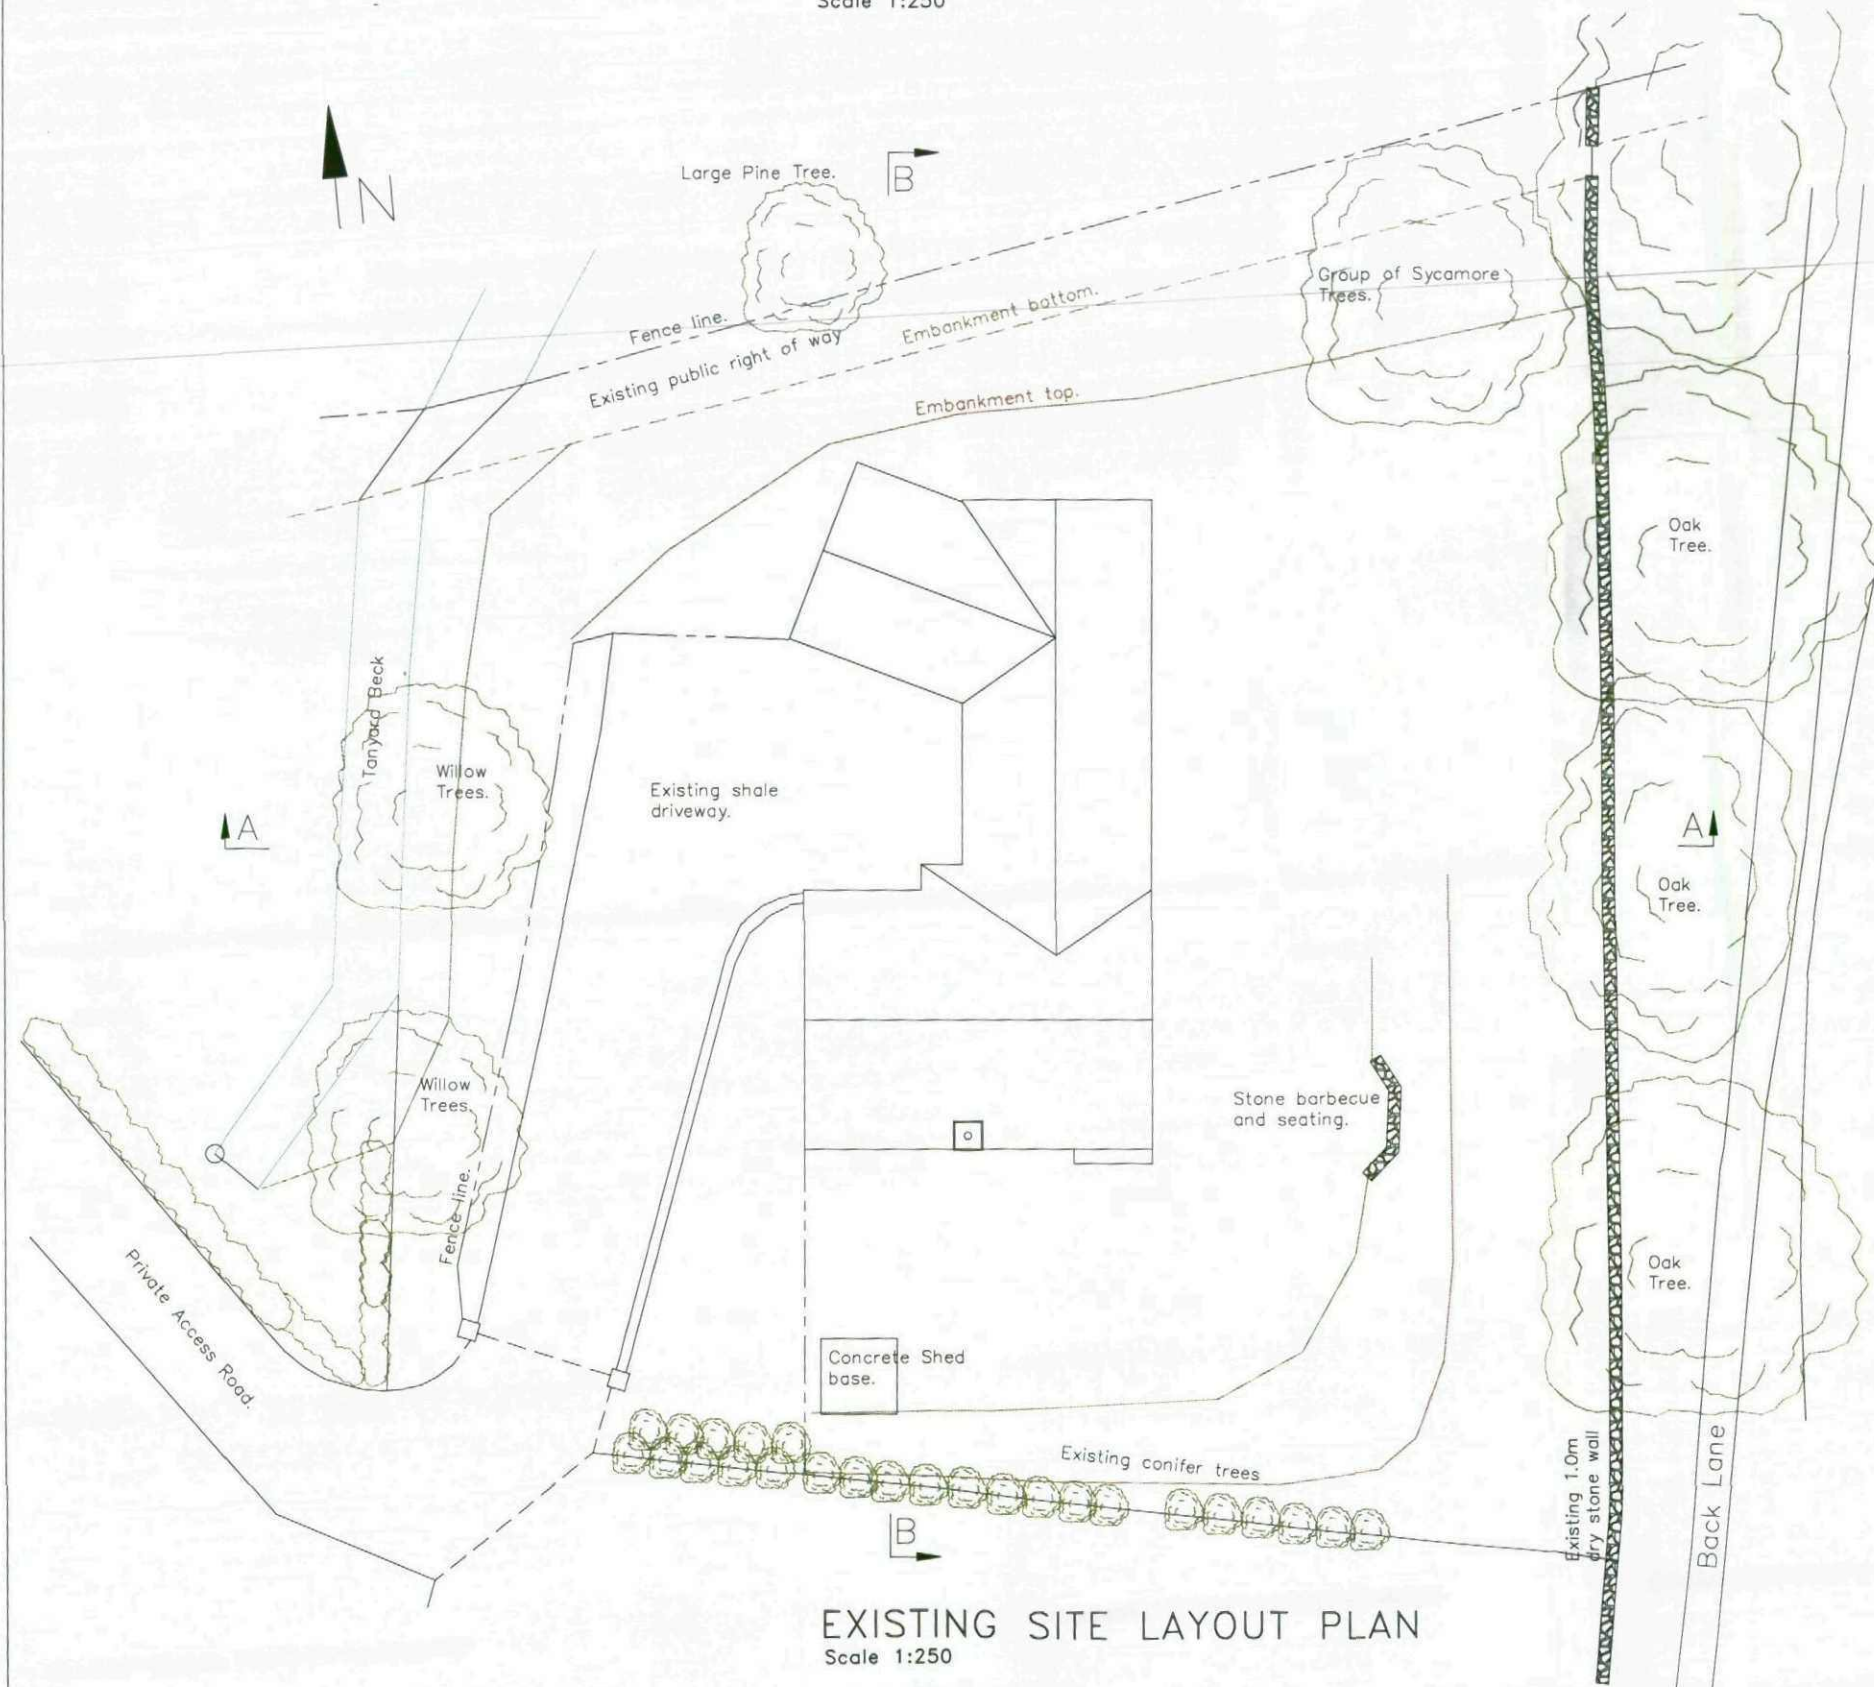


Nigel Scholes		Unit 8a Oaks Business Park Oaks Lane Stairfoot Barnsley S71 1HT Tel: 01226 294455 Fax: 01226 292266	
DETAILS Existing Site/Location Plans and Sections 35a Tivydale, Cawthorne, Barnsley.			
DRAWN BY N Scholes	INT	DRAWING NUMBER TIVY/35A/01	
CHECKED BY S Ellis	INT		
DATE 6th Oct 08			
ISSUE A	REVISIONS Amended to address BMBC issues		DATE 06/01/09
			INT NS

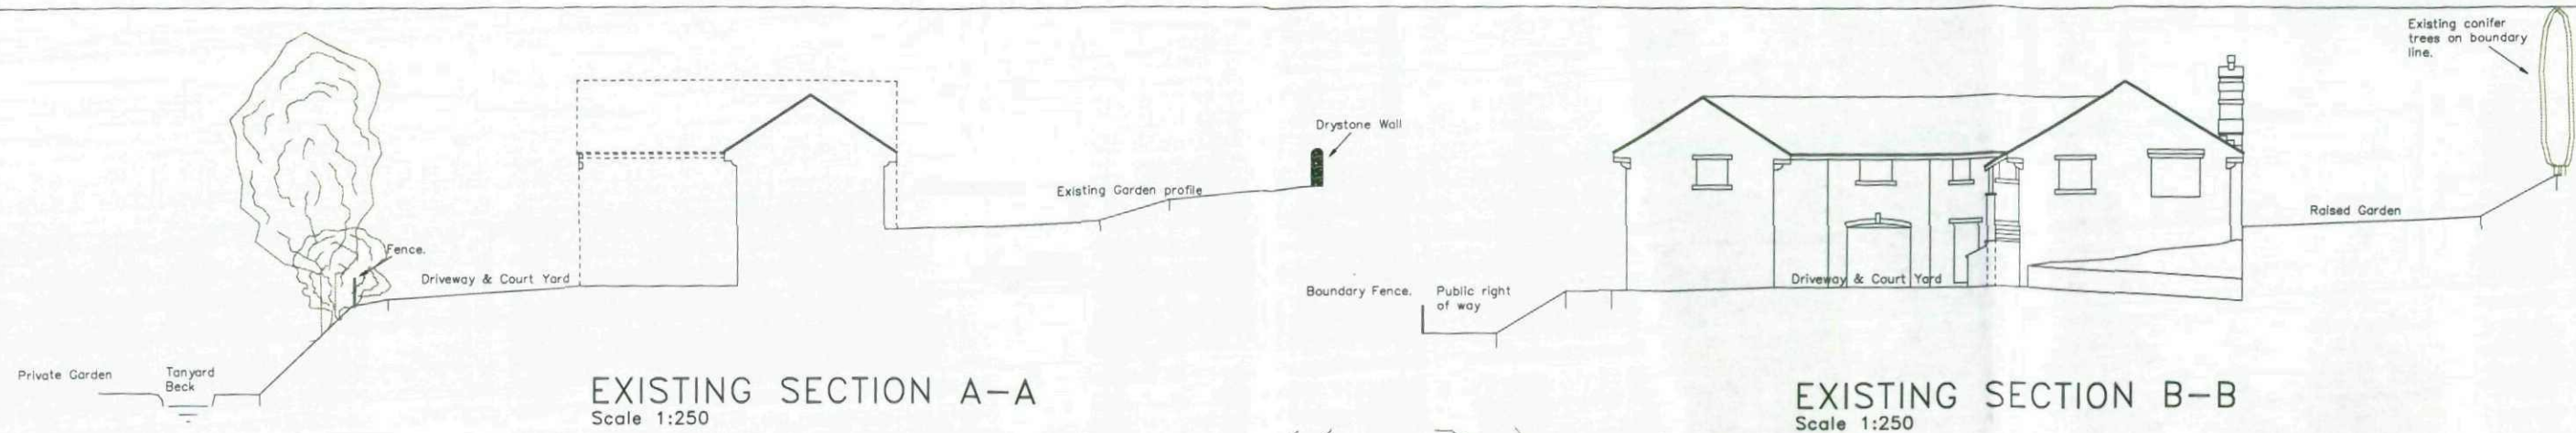

PROPOSED SECTION A-A
Scale 1:250

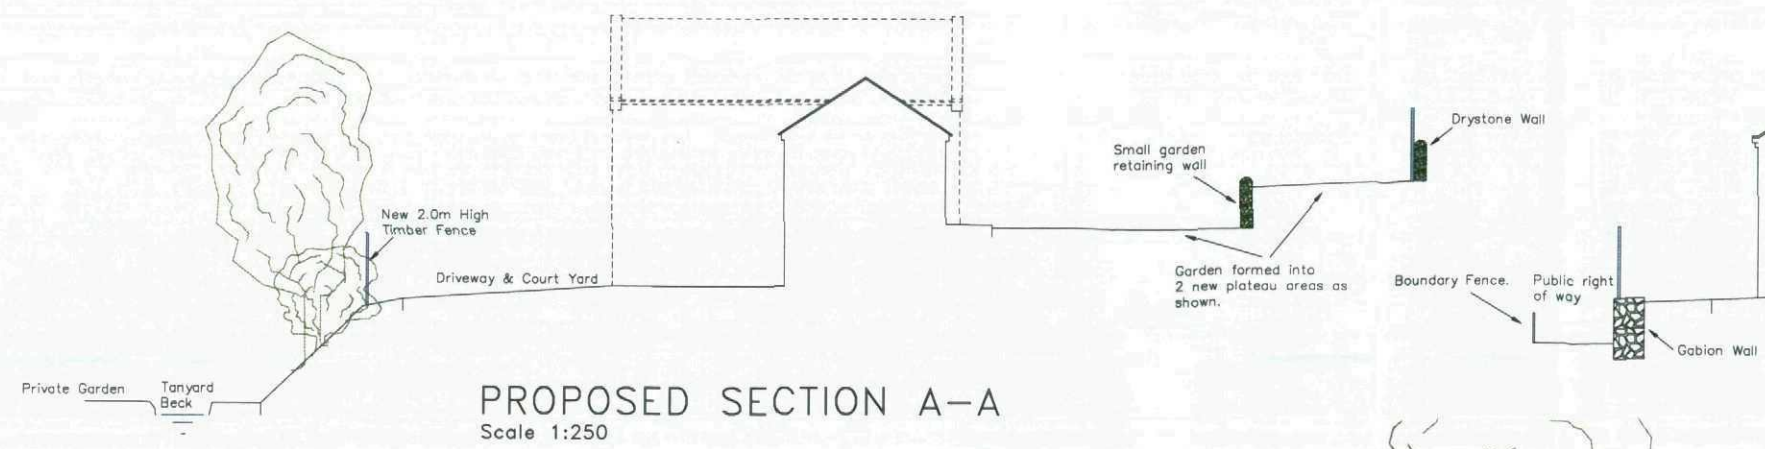


PROPOSED SECTION B-B
Scale 1:250

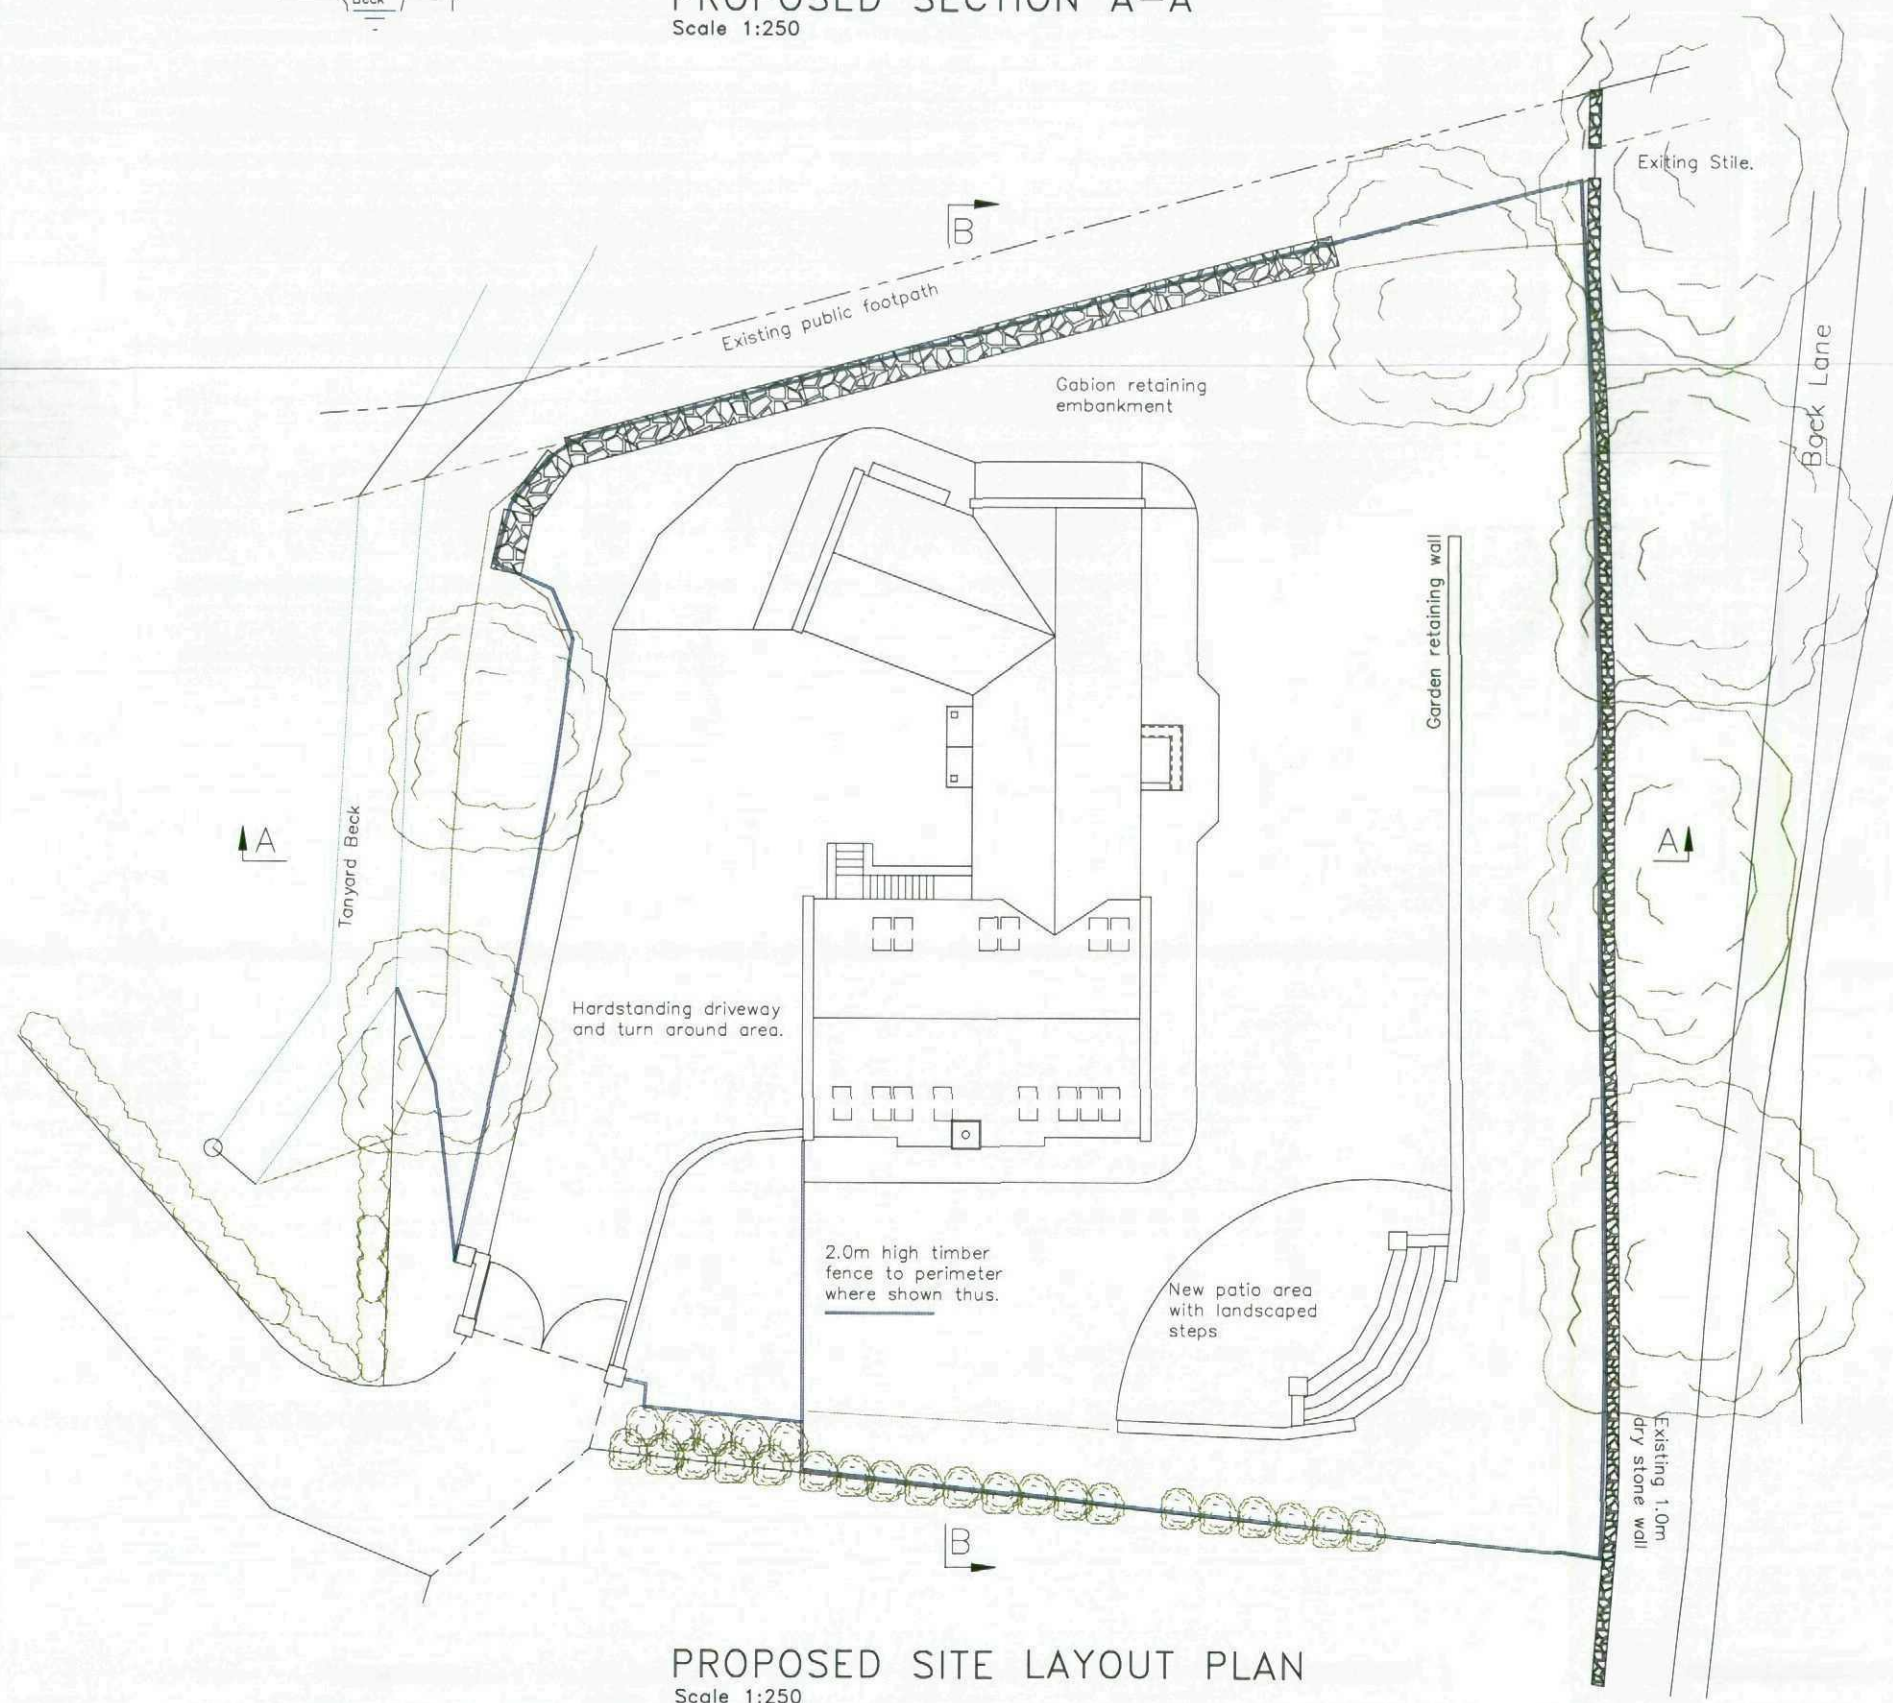


PROPOSED SITE LAYOUT PLAN
Scale 1:250

Nigel Scholes		Unit 8a Oaks Business Park Oaks Lane Stairfoot Barnsley S71 1HT Tel: 01226 294455 Fax: 01226 292266	
DETAILS Proposed Site Plan & Sections. 35a Tivydale, Cawthorne, Barnsley.			
DRAWN BY N Scholes	INT INT	DRAWING NUMBER TIVY/35A/02	
CHECKED BY S Ellis	INT INT		
DATE 6th Oct 08			
ISSUE A	REVISIONS Amended to address BMBC issues	DATE 06/01/09	INT NS

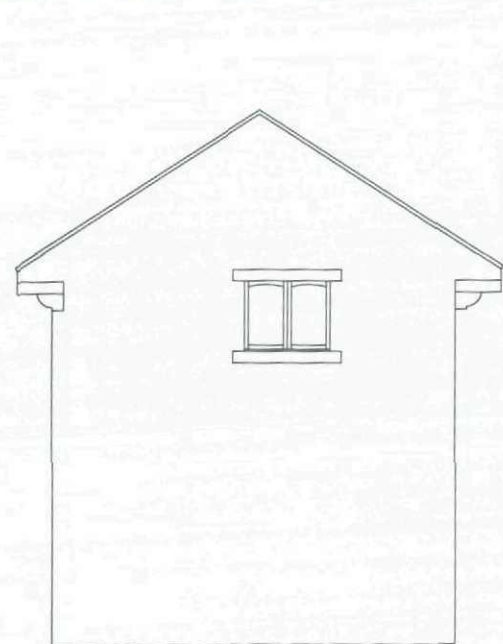


WEST ELEVATION
(North End Gable)

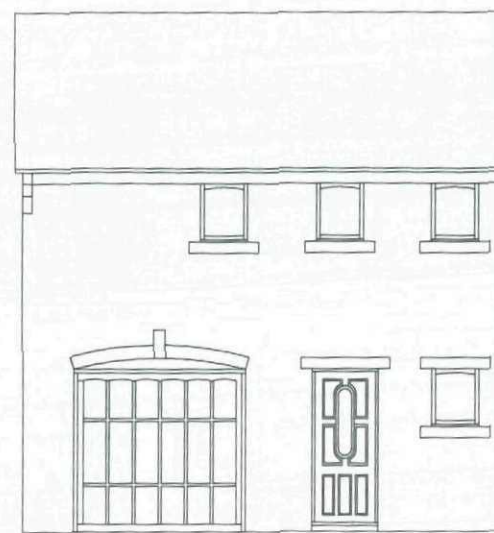

NORTH ELEVATION
(Court Yard)




WEST ELEVATION
(Court Yard/South Gable)

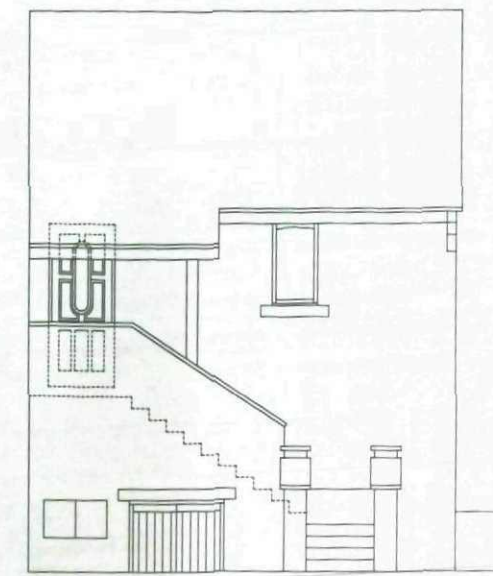

SOUTH ELEVATION
(Court Yard)

EXISTING ELEVATIONS Scale 1:100

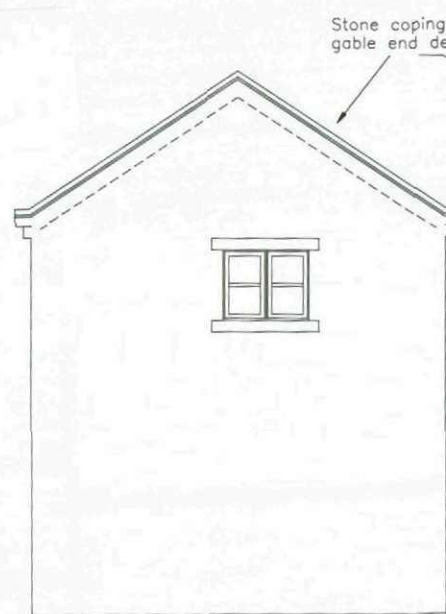



WEST ELEVATION
(North End Gable)



NORTH ELEVATION
(Court Yard)



WEST ELEVATION
(Court Yard/South Gable)

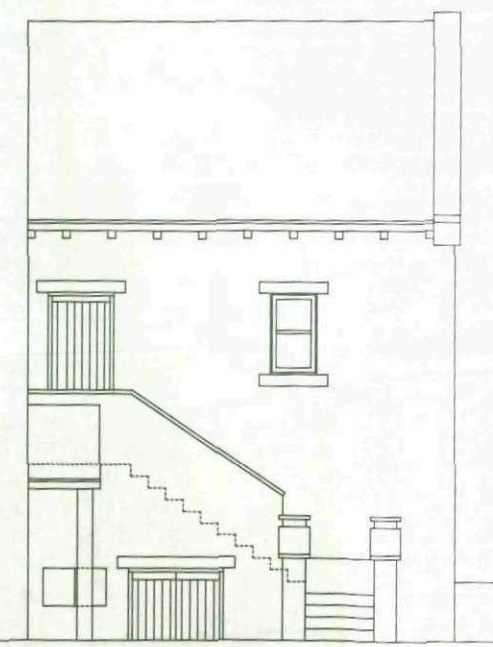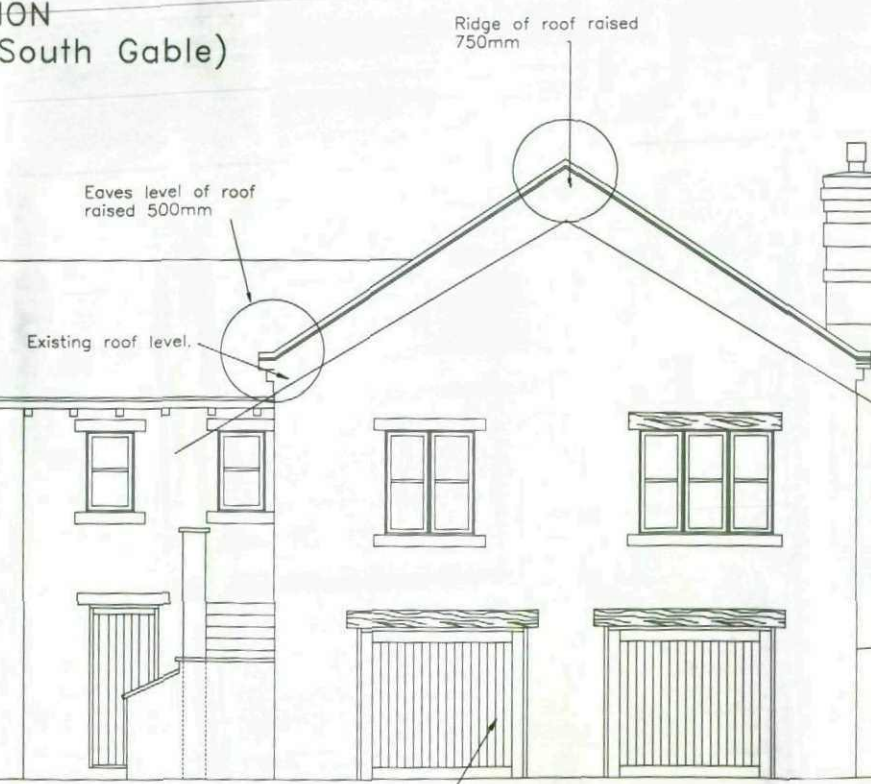

SOUTH ELEVATION
(Court Yard)

PROPOSED ELEVATIONS Scale 1:100

Nigel Scholes

Unit 8a Oaks Business Park
Oaks Lane
Stairfoot
Barnsley
S71 1HT
Tel: 01226 294455
Fax: 01226 292266

DETAILS


Existing and Proposed Elevations
35a Tivydale, Cawthorne, Barnsley.

DRAWN BY N Scholes	INT	DRAWING NUMBER
CHECKED BY S Ellis	INT	TIVY/35A/03A
DATE 6th Oct 08		

ISSUE	REVISIONS	DATE	INT
A	Amended to address BMBC issues	06/01/09	NS




EAST ELEVATION

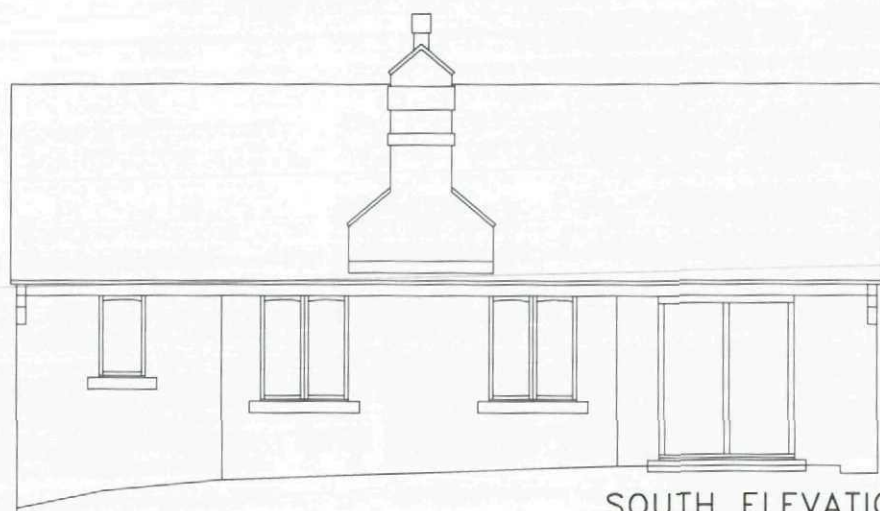


SOUTH ELEVATION



EAST ELEVATION

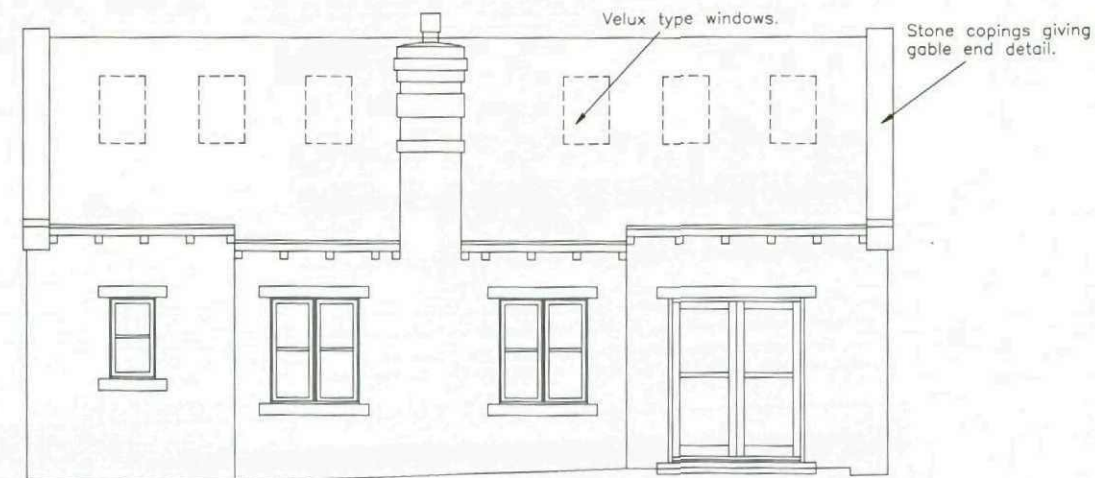


SOUTH ELEVATION

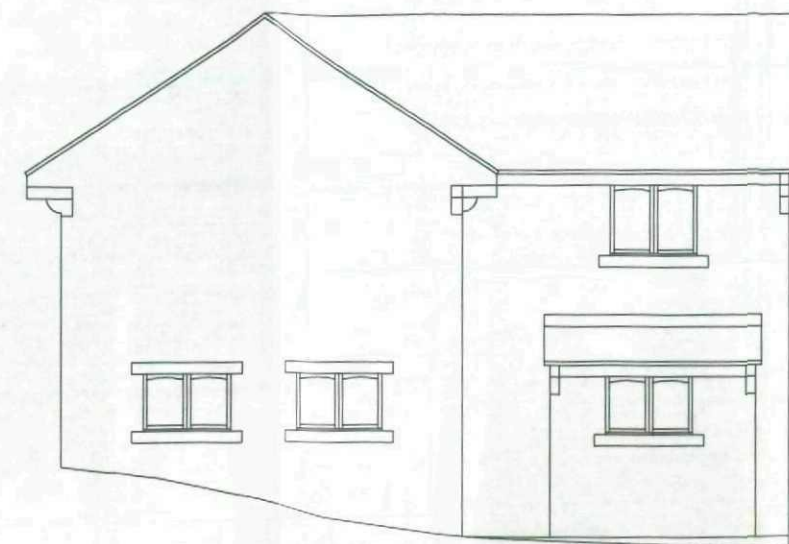

NORTH ELEVATION

EXISTING ELEVATIONS

Scale 1:100

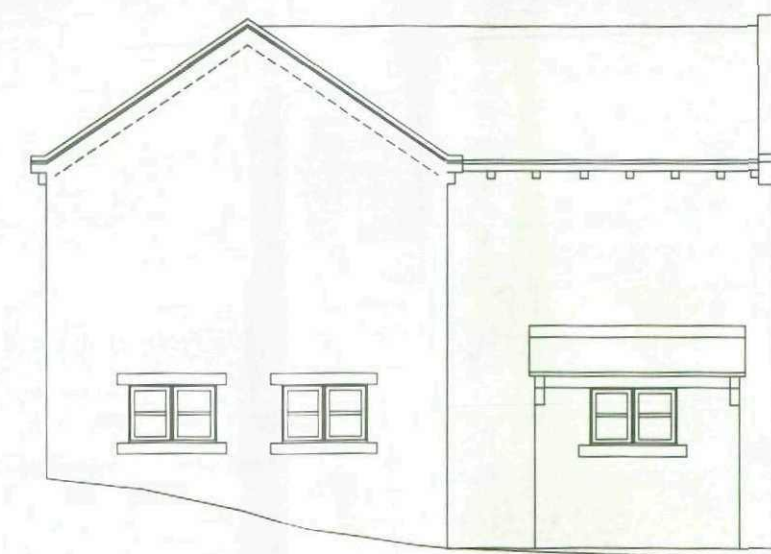

NORTH ELEVATION

PROPOSED ELEVATIONS

Scale 1:100


Nigel Scholes

Unit 8a Oaks Business Park
Oaks Lane
Stairfoot
Barnsley
S71 1HT
Tel: 01226 294455
Fax: 01226 292266


DETAILS

Existing and Proposed Elevations
35a Tivydale, Cawthorne, Barnsley.


DRAWN BY	N Scholes	INT	DRAWING NUMBER
CHECKED BY	S Ellis	INT	TIVY/35A/04A
DATE	6th Oct 08		
ISSUE	REVISIONS	DATE	INT
A	Amended to address BMBC issues	06/01/09	NS

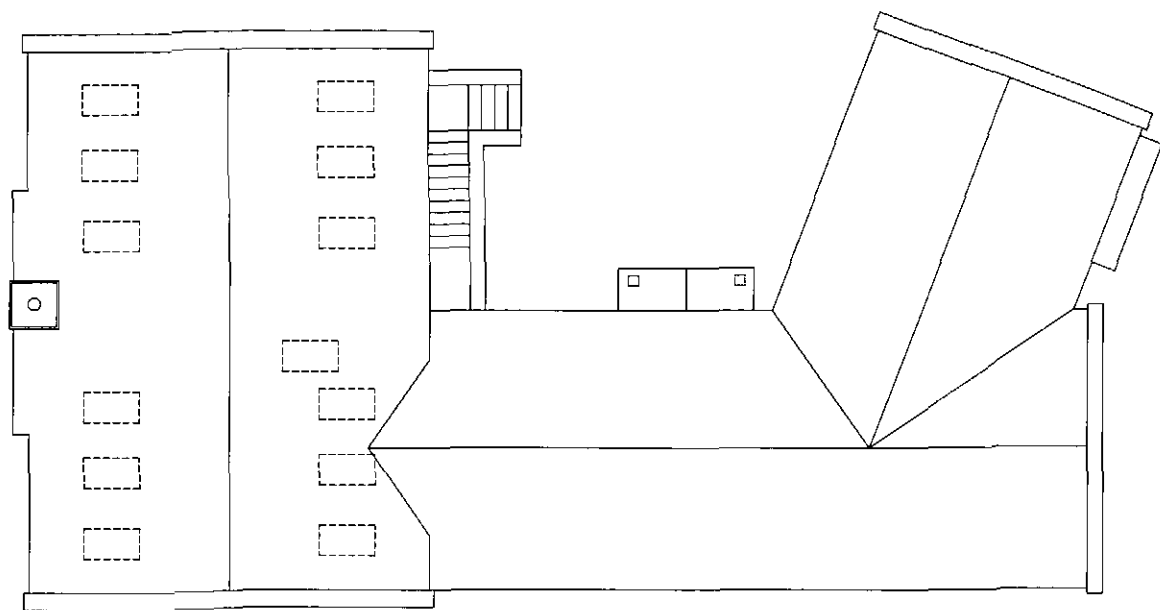


ROOF LEVEL

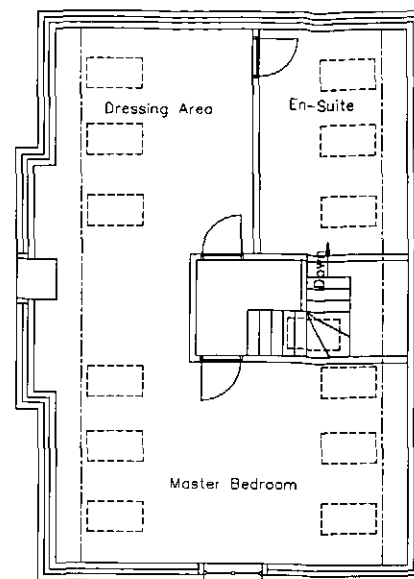


SECOND FLOOR

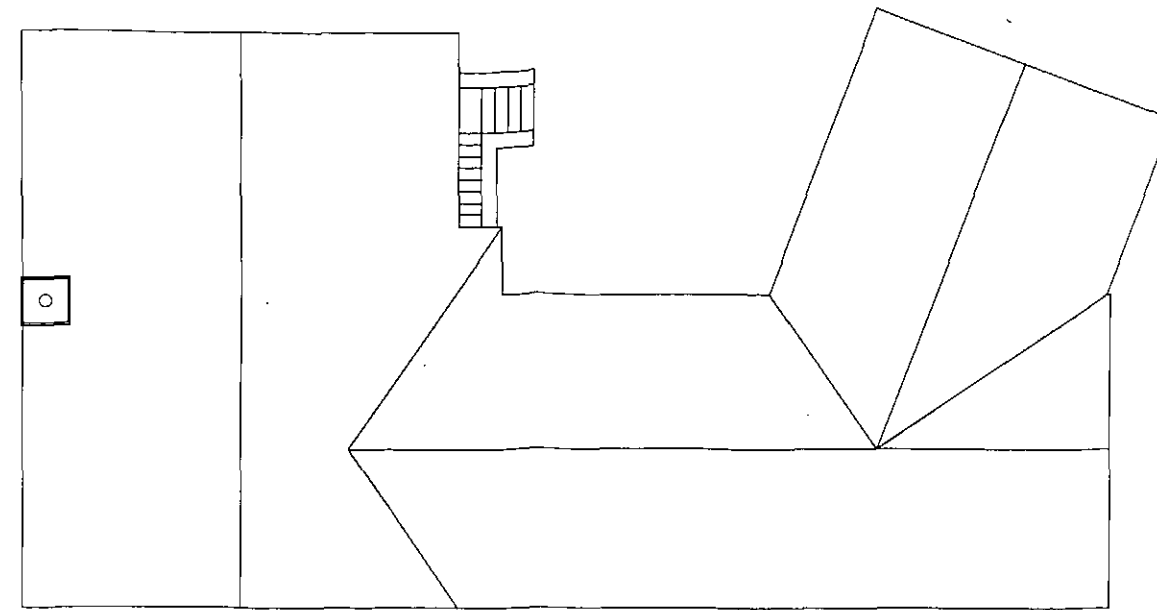


ROOF LEVEL

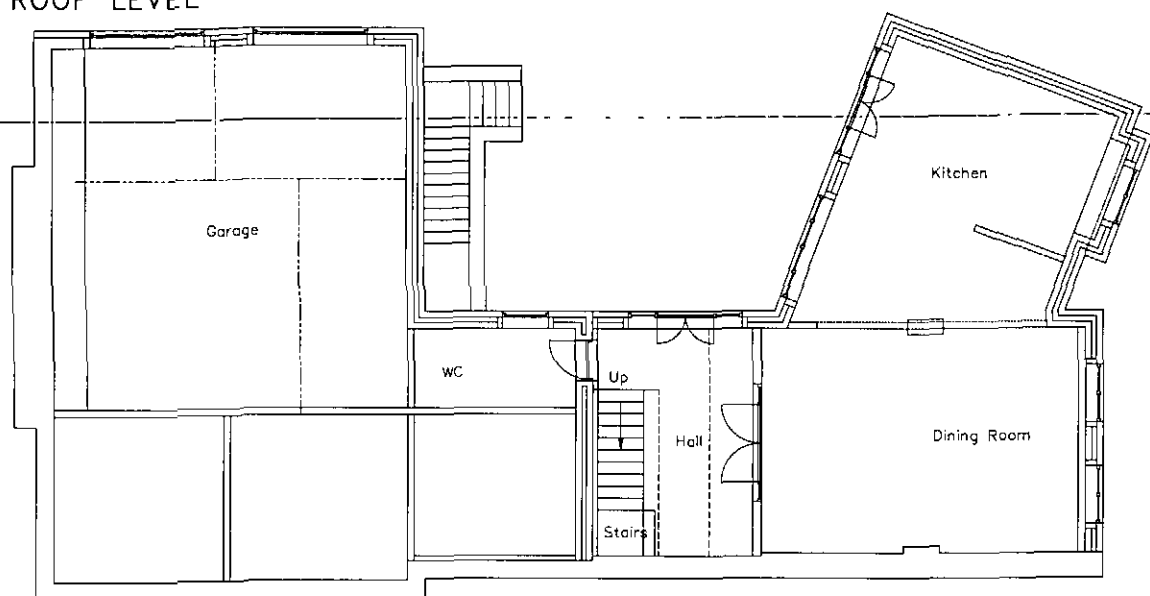


GROUND FLOOR

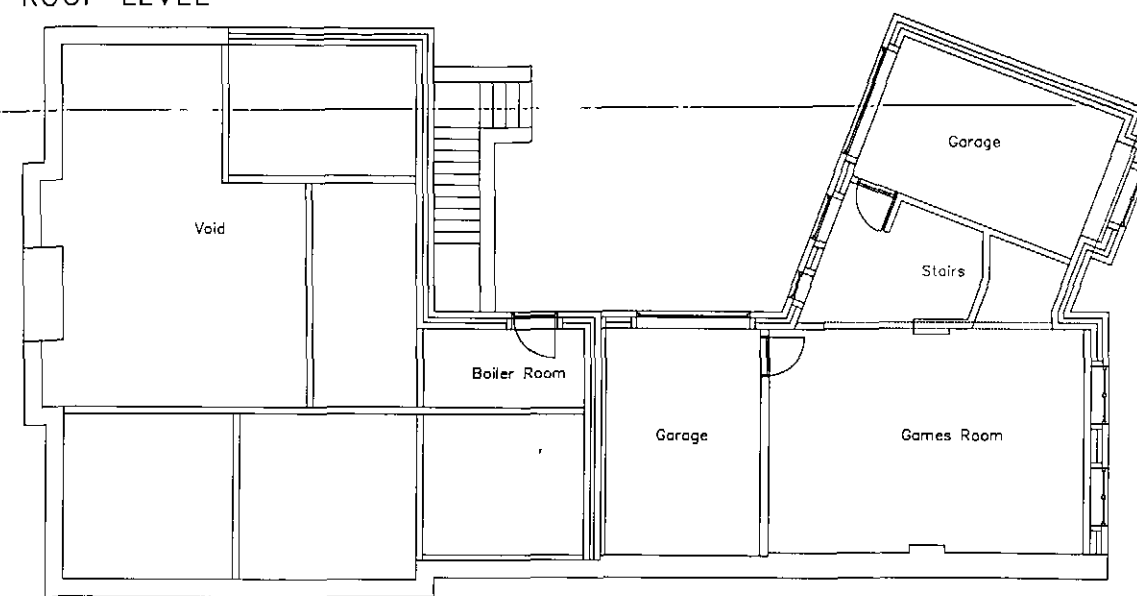

GROUND FLOOR

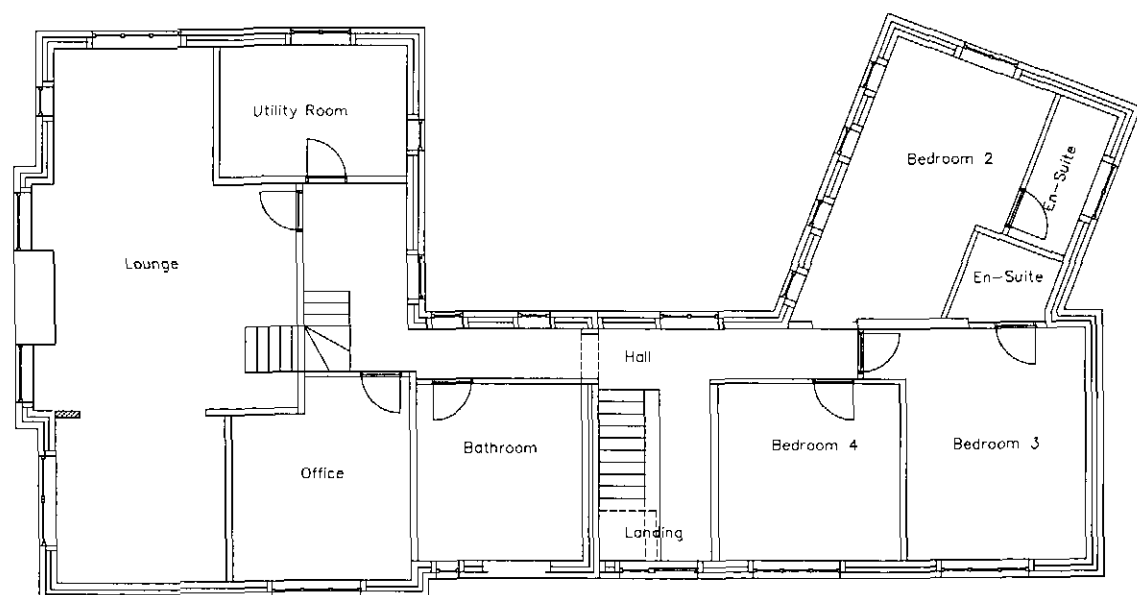

FIRST FLOOR

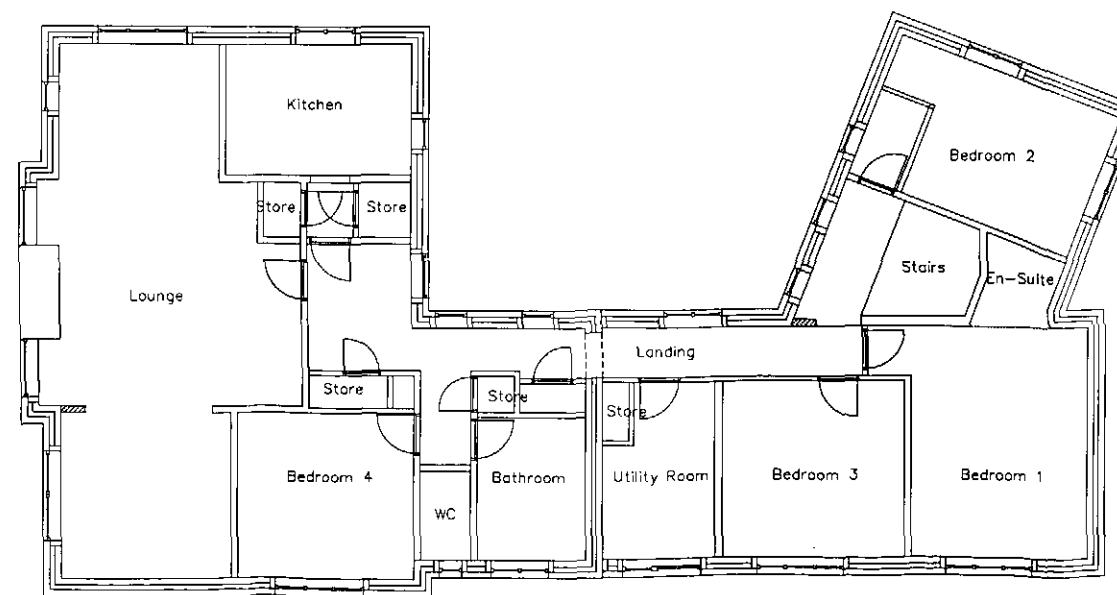

FIRST FLOOR

PROPOSED PLANS
Scale 1:150

EXISTING PLANS
Scale 1:150

Nigel Scholes		Unit 8a Oaks Business Park Oaks Lane Stairfoot Barnsley S71 1HT Tel: 01226 294455 Fax: 01226 292266		
DETAILS				
Existing and Proposed Plans. 35a Tivydale, Cawthorne, Barnsley.				
DRAWN BY N Scholes		INT	DRAWING NUMBER TIVY/35A/05A	
CHECKED BY S Ellis		INT		
DATE 6th Oct 08				
ISSUE	REVISIONS		DATE	INT
A	Amended to address BMBC issues		08/01/09	NS