

WINDOWS NOTES:

- No new windows to feature trickle vents. MEV to be specified throughout instead.
- New windows to feature colour matching drainage holes.
- Windows with sill height below 800mm to be fitted with restrictors.


GENERAL NOTES:

Drawing copywrite of DS&L Property Consulting Ltd.


Dimensions should be checked and verified on site prior to any construction or alteration.



PROPOSED NORTH ELEVATION

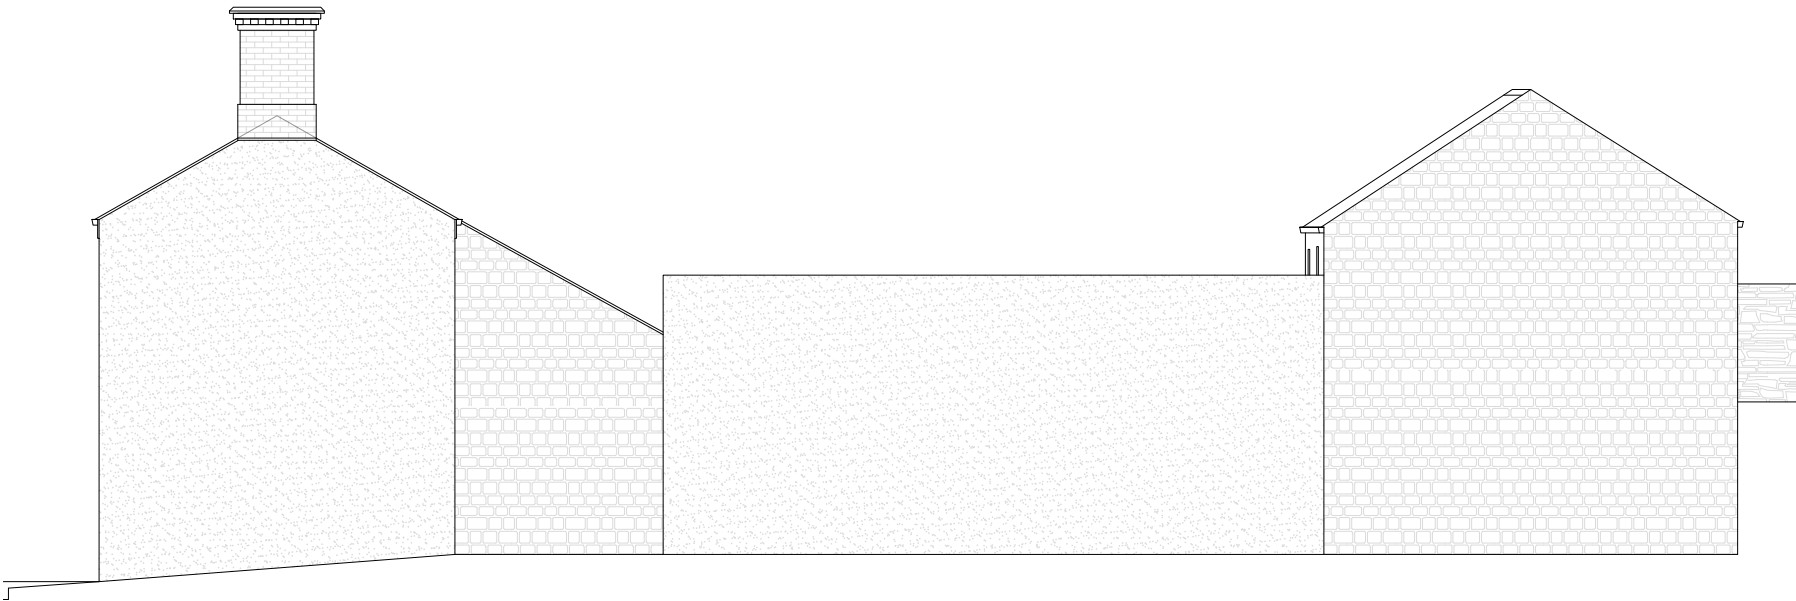

PROPOSED WEST ELEVATION

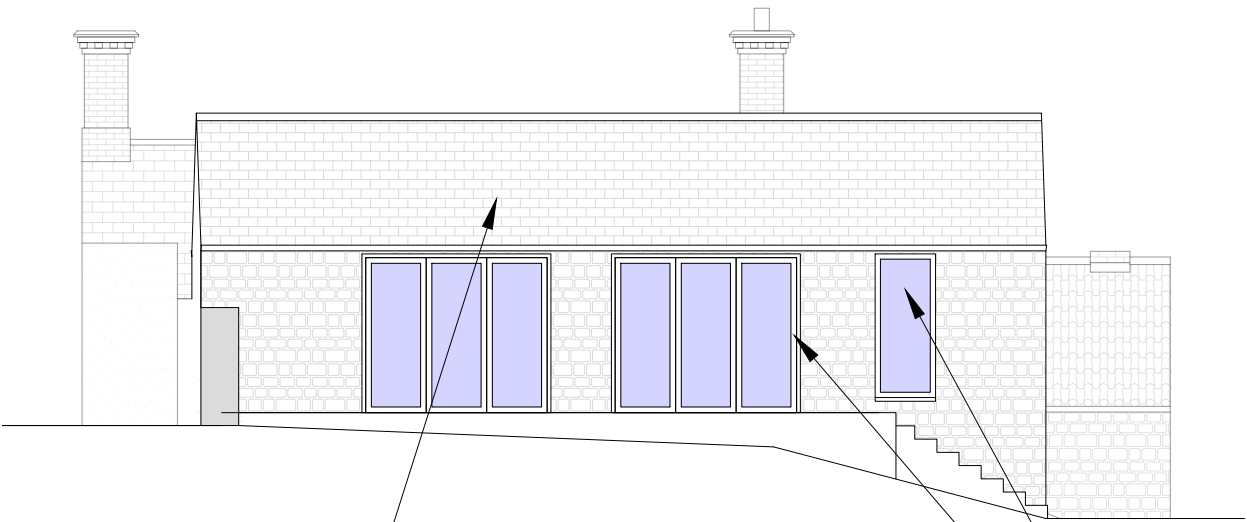

PROPOSED SOUTH ELEVATION



PROPOSED EAST ELEVATION

Where roof to be replaced/repared, roof covering to be stone tiles to match existing

New doors and windows to be SMART Cotswold aluminium - frame colour: Bibury Stream CWD003 (off-white textured finish)



Site Address:			
20 Darton Road, Cawthorne, Barnsley, S75 4HR			
Project:			
Refurbishment and Conversion of Outbuildings			
Drawing title:			
Proposed Elevations			
Status:	Date:		
Planning	May 2024		
Project no:	Drawing no:	Revision:	Scale:
FP-20DR	05	-	1:100@A3