


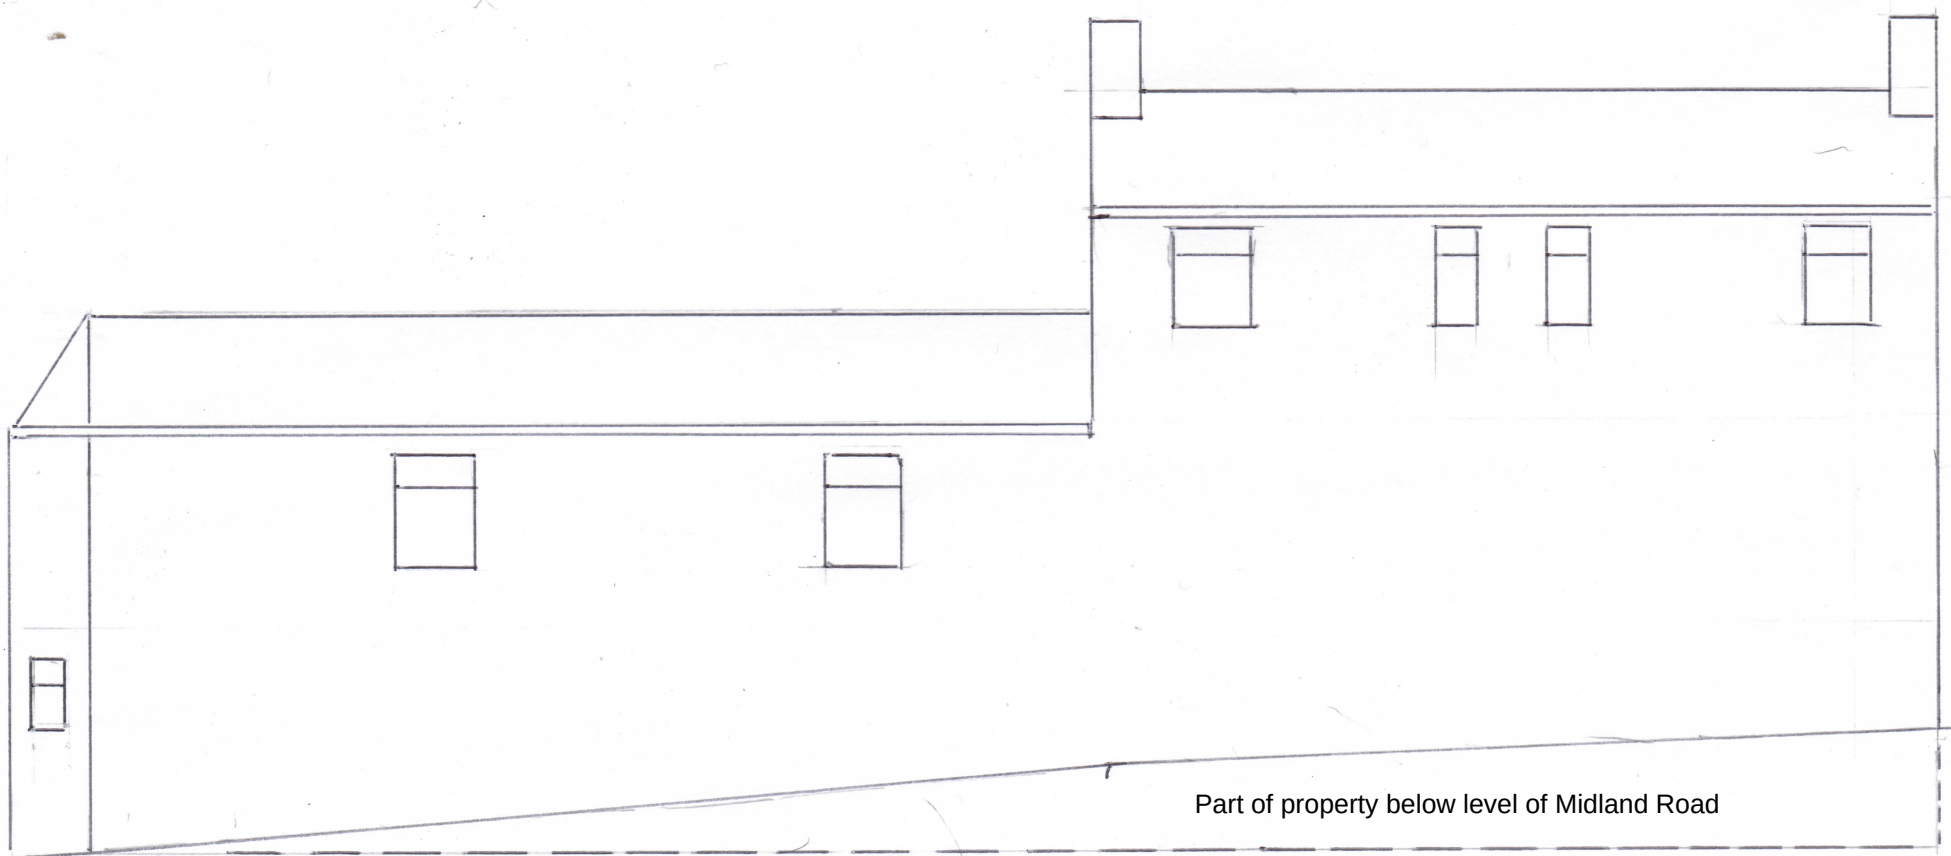


SOUTH ELEVATION

Scale 1:100



NORTH ELEVATION

Scale 1:100

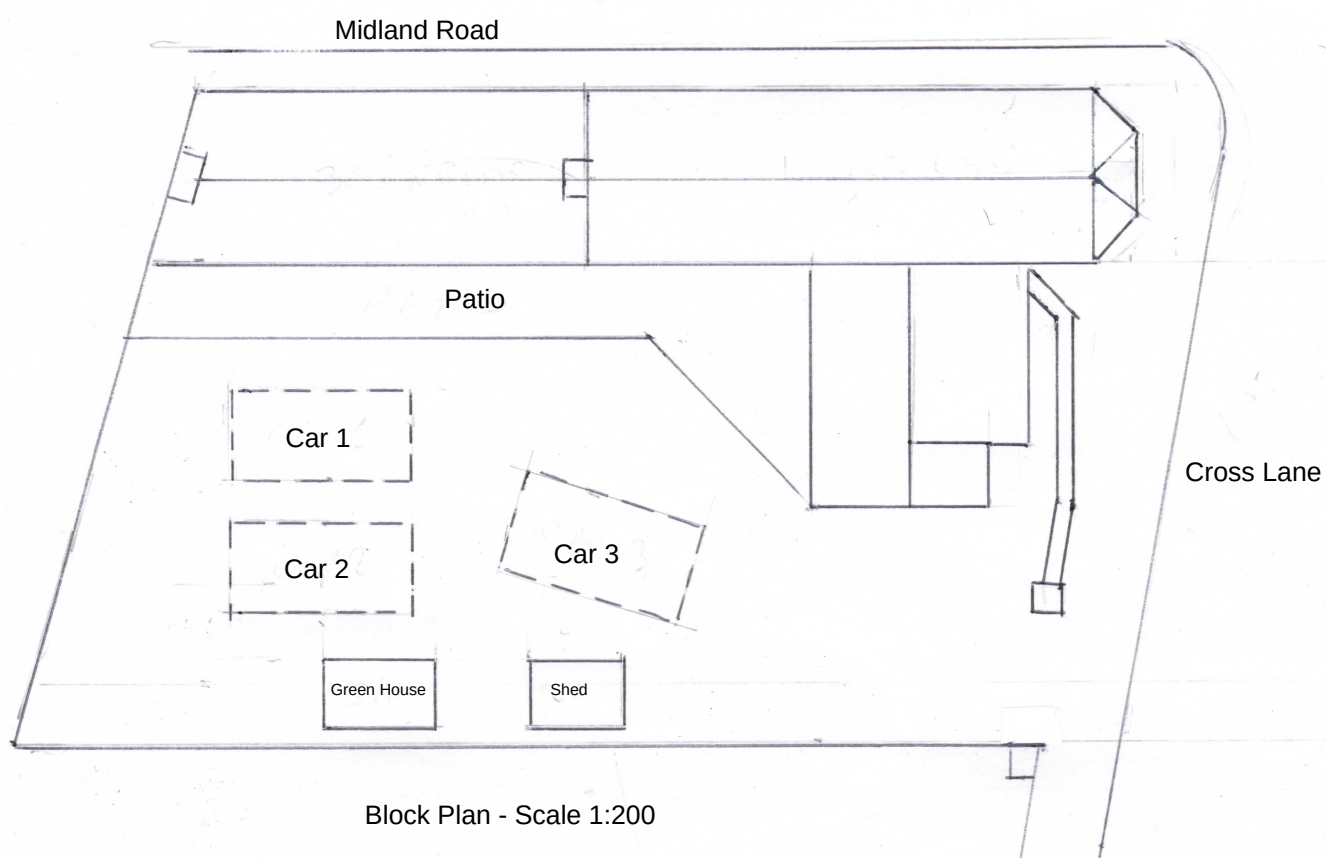

Block Plan - Scale 1:200

1 Cross Lane, Royston, Barnsley, S71 4AT

Reclassification of Former Ground Floor
Retail Areas to Domestic Living Accommodation
for P & R Sherwood

Sheet 2 of 2

December 2022