


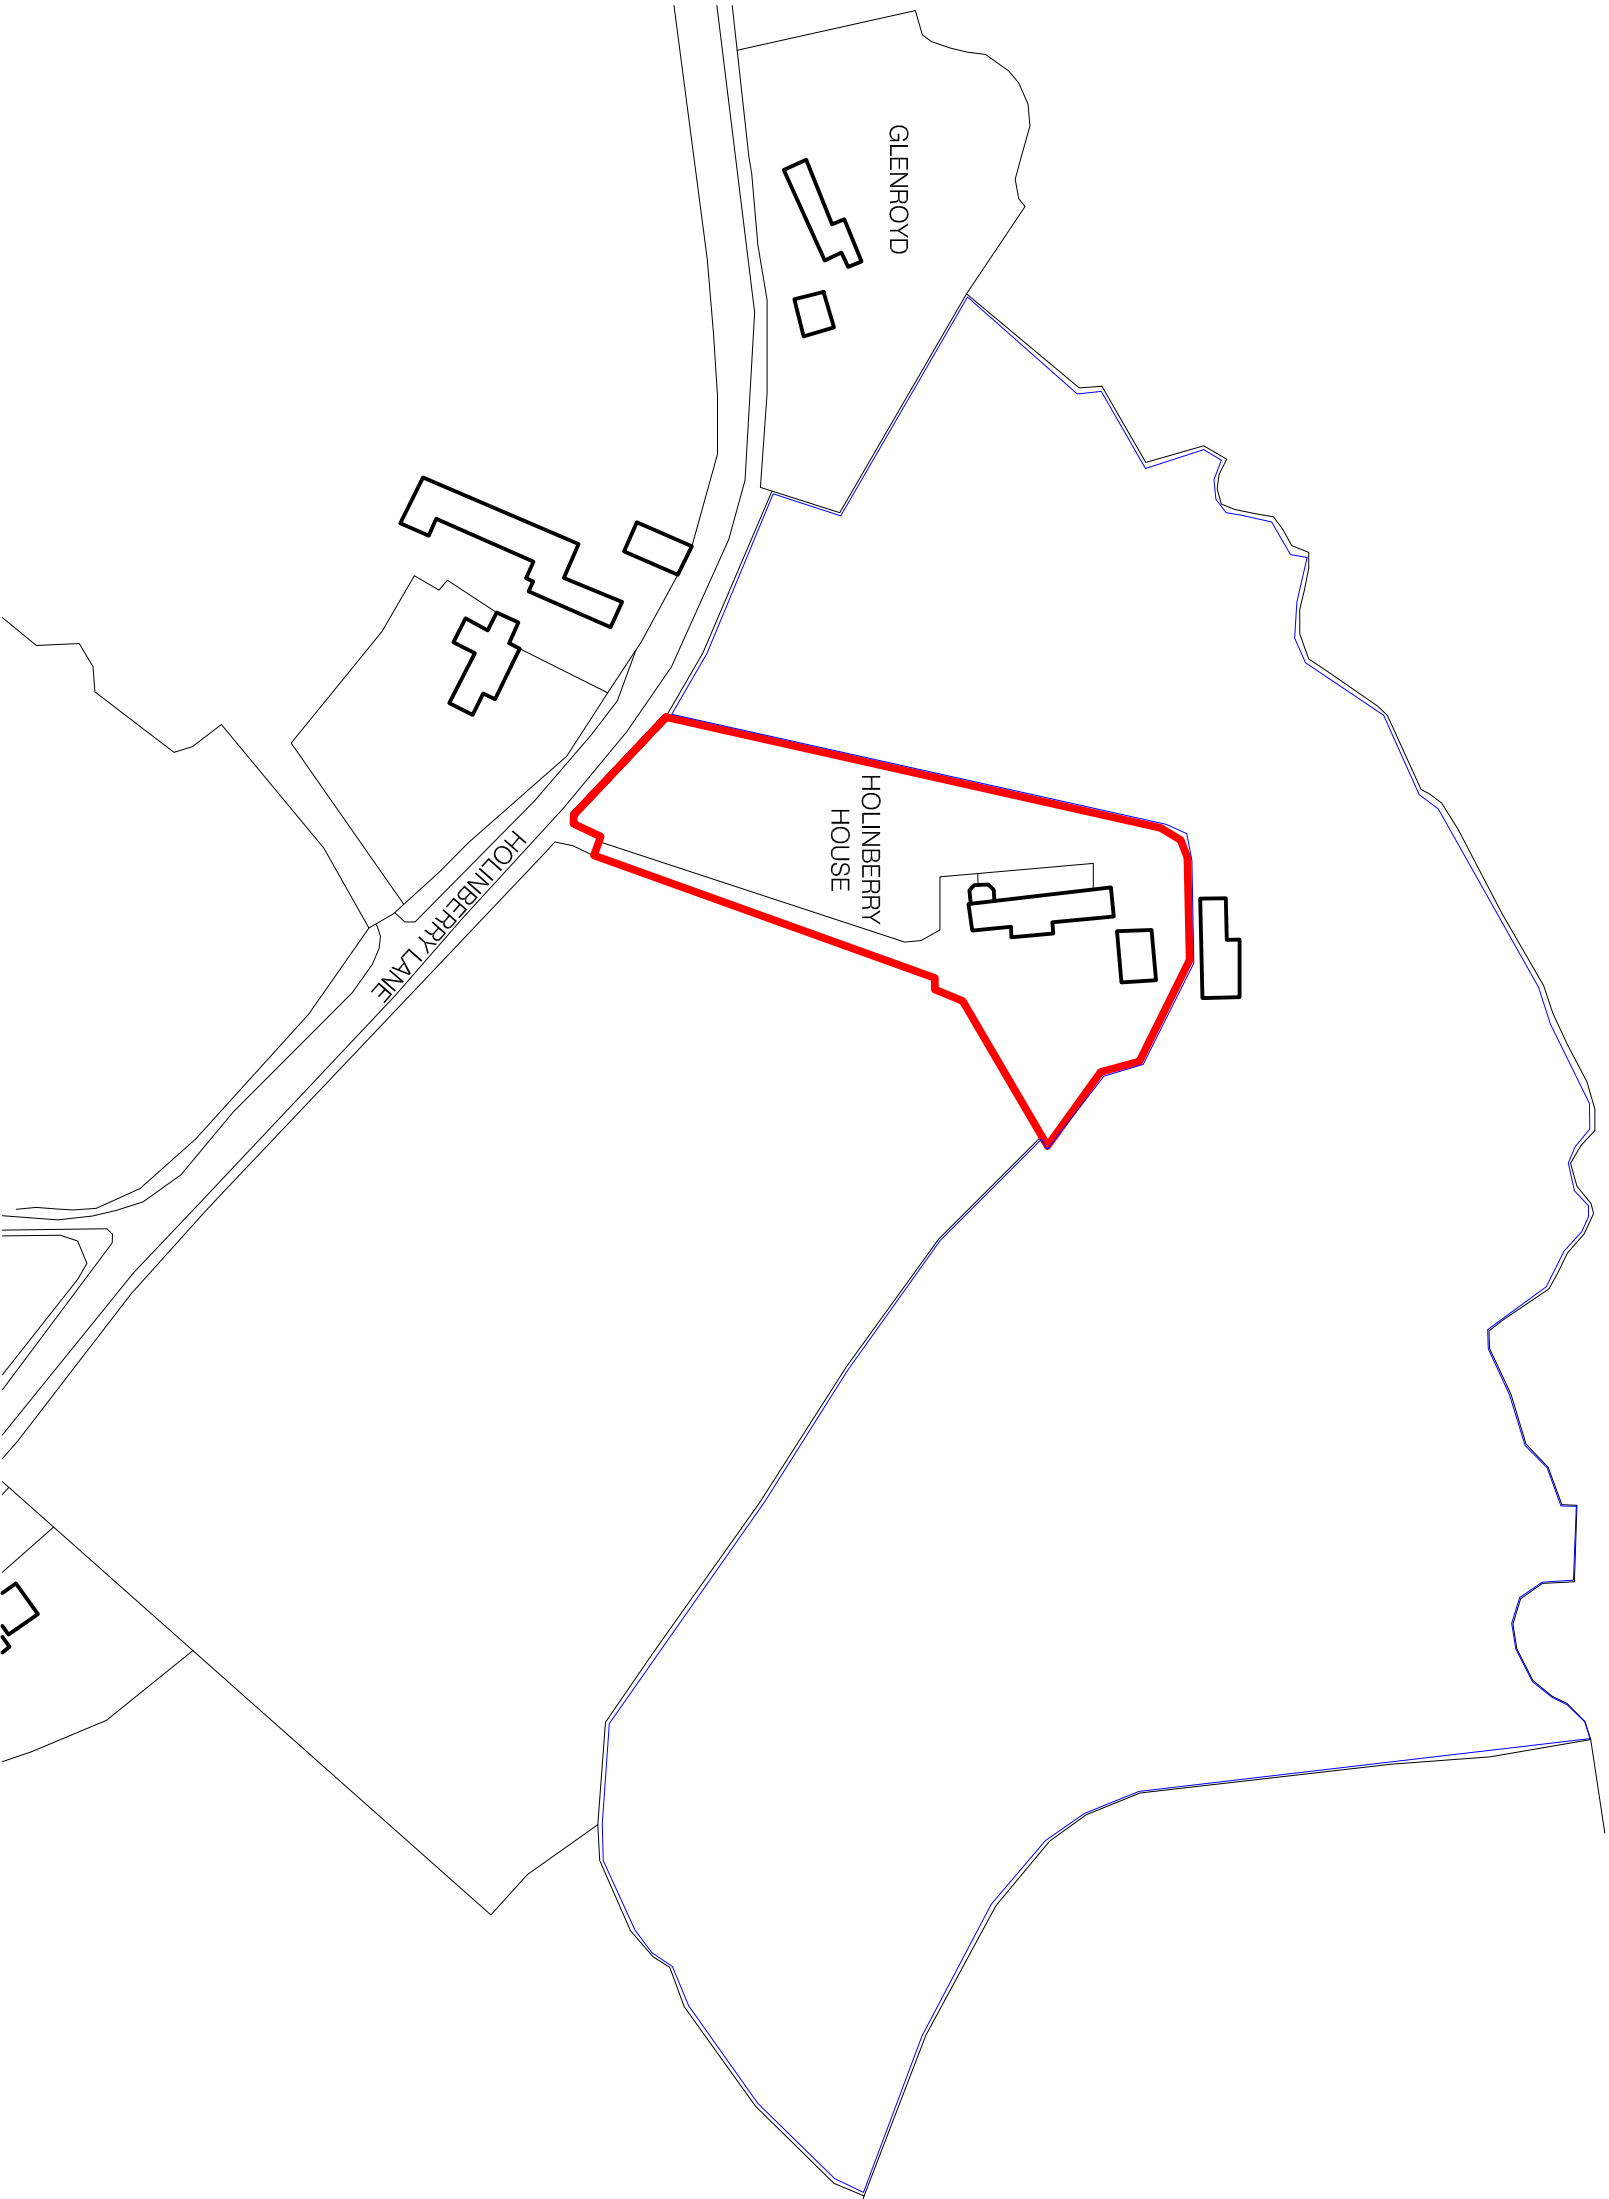

architectural**drawings** Ltd
DESIGN | DEVELOPMENT | BUILDING
44 Park Road, Barnley, S70 1YE
Tel: 01226 240351
info@architecturaldrawingsltd.co.uk
www.architecturaldrawingsltd.co.uk

REVISIONS

No. | Date

CLIENT

MR & MRS GREAVES
HOLINBERRY HOUSE
HOWBROOK

TITLE
PROPOSED EXTENSION
SITE PLAN

DRAWING STATUS

INFORMATION

SCALE **1:1250 @ A1**

DATE **JULY 2013**

JOB NO.	DRAWING NUMBER	REV
605	02	-

SITE PLAN 1:1250