


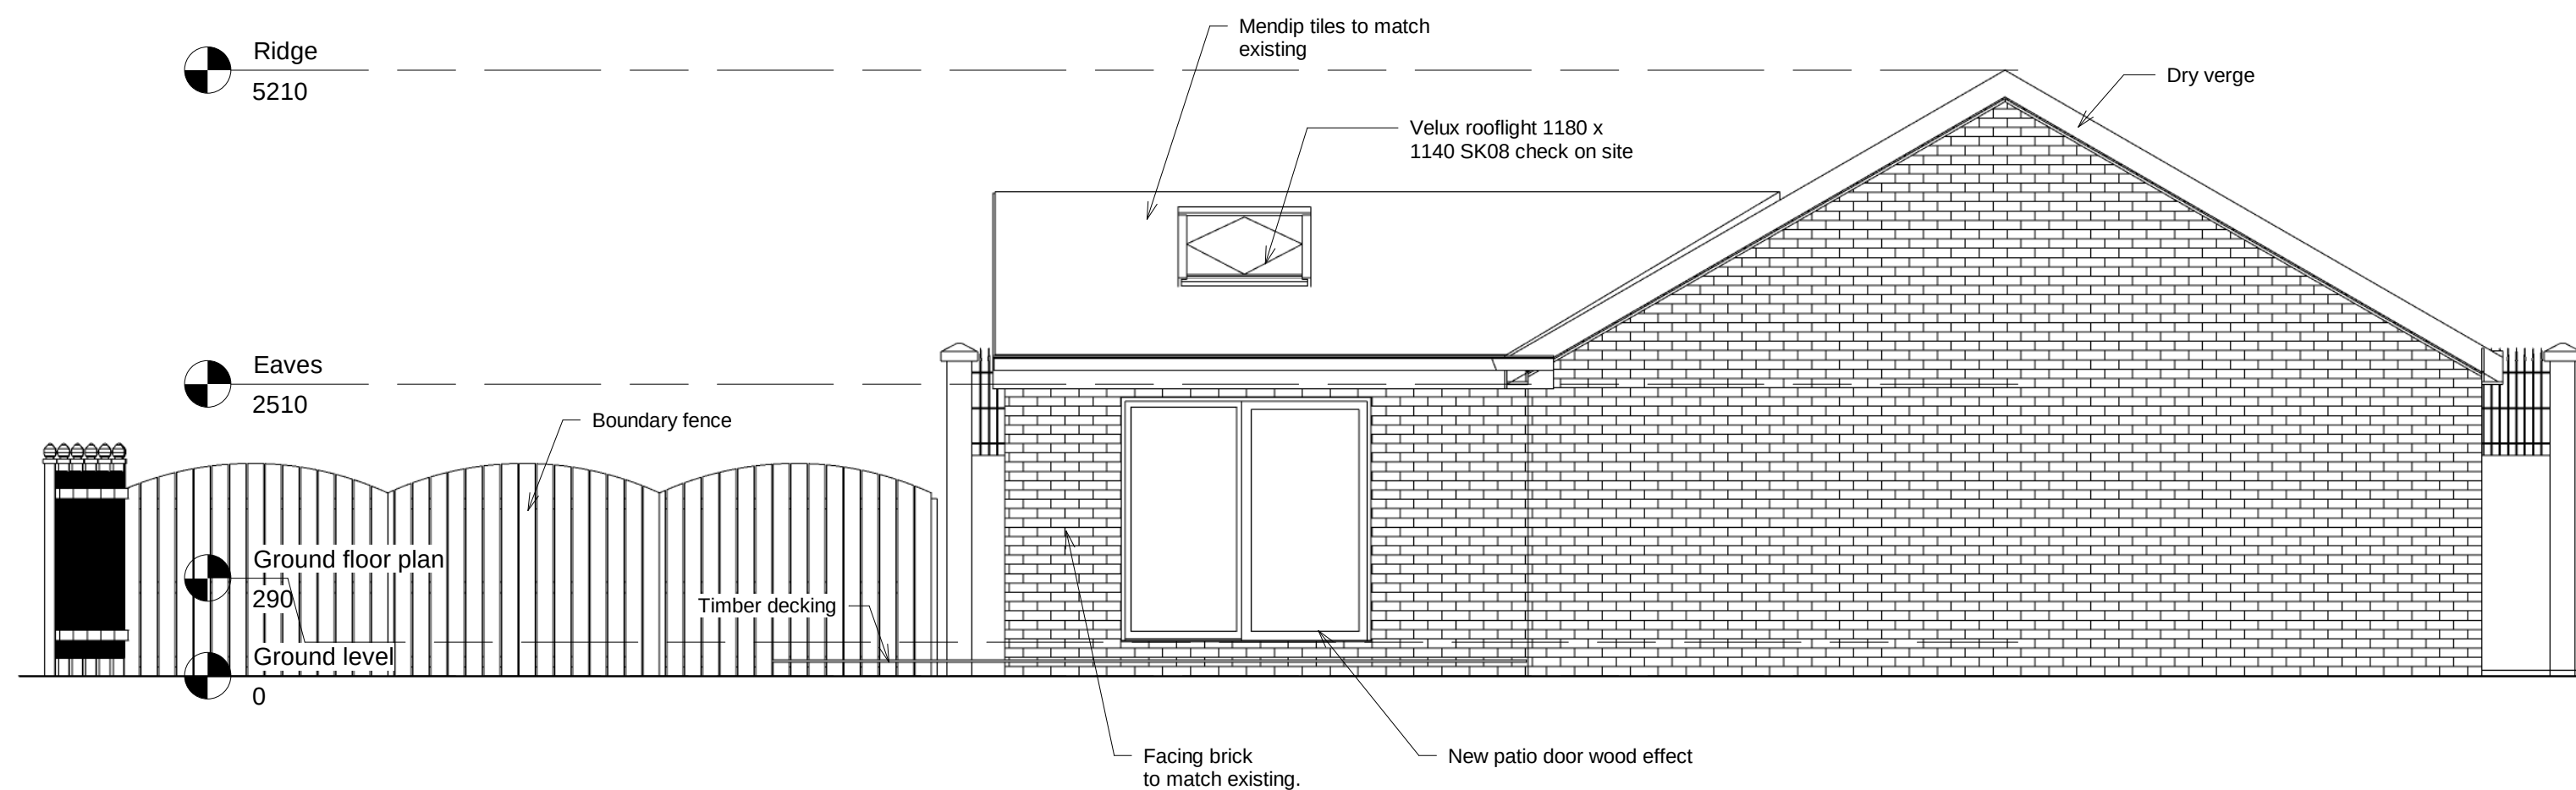

1 South east elevation
1 : 50



*Proposed single storey extension to rear
9 Russell Close Monk Bretton Barnsley
S71 2DP*
www.redboxone.co.uk
tel:07841043549
Architect@redboxone.co.uk

No.	Description	Date

Proposed elevations sheet 2

Project number	AR/2020
Date	Aug 2020
Drawn by	Author
Checked by	Checker

A102

Scale	1 : 50
-------	--------