



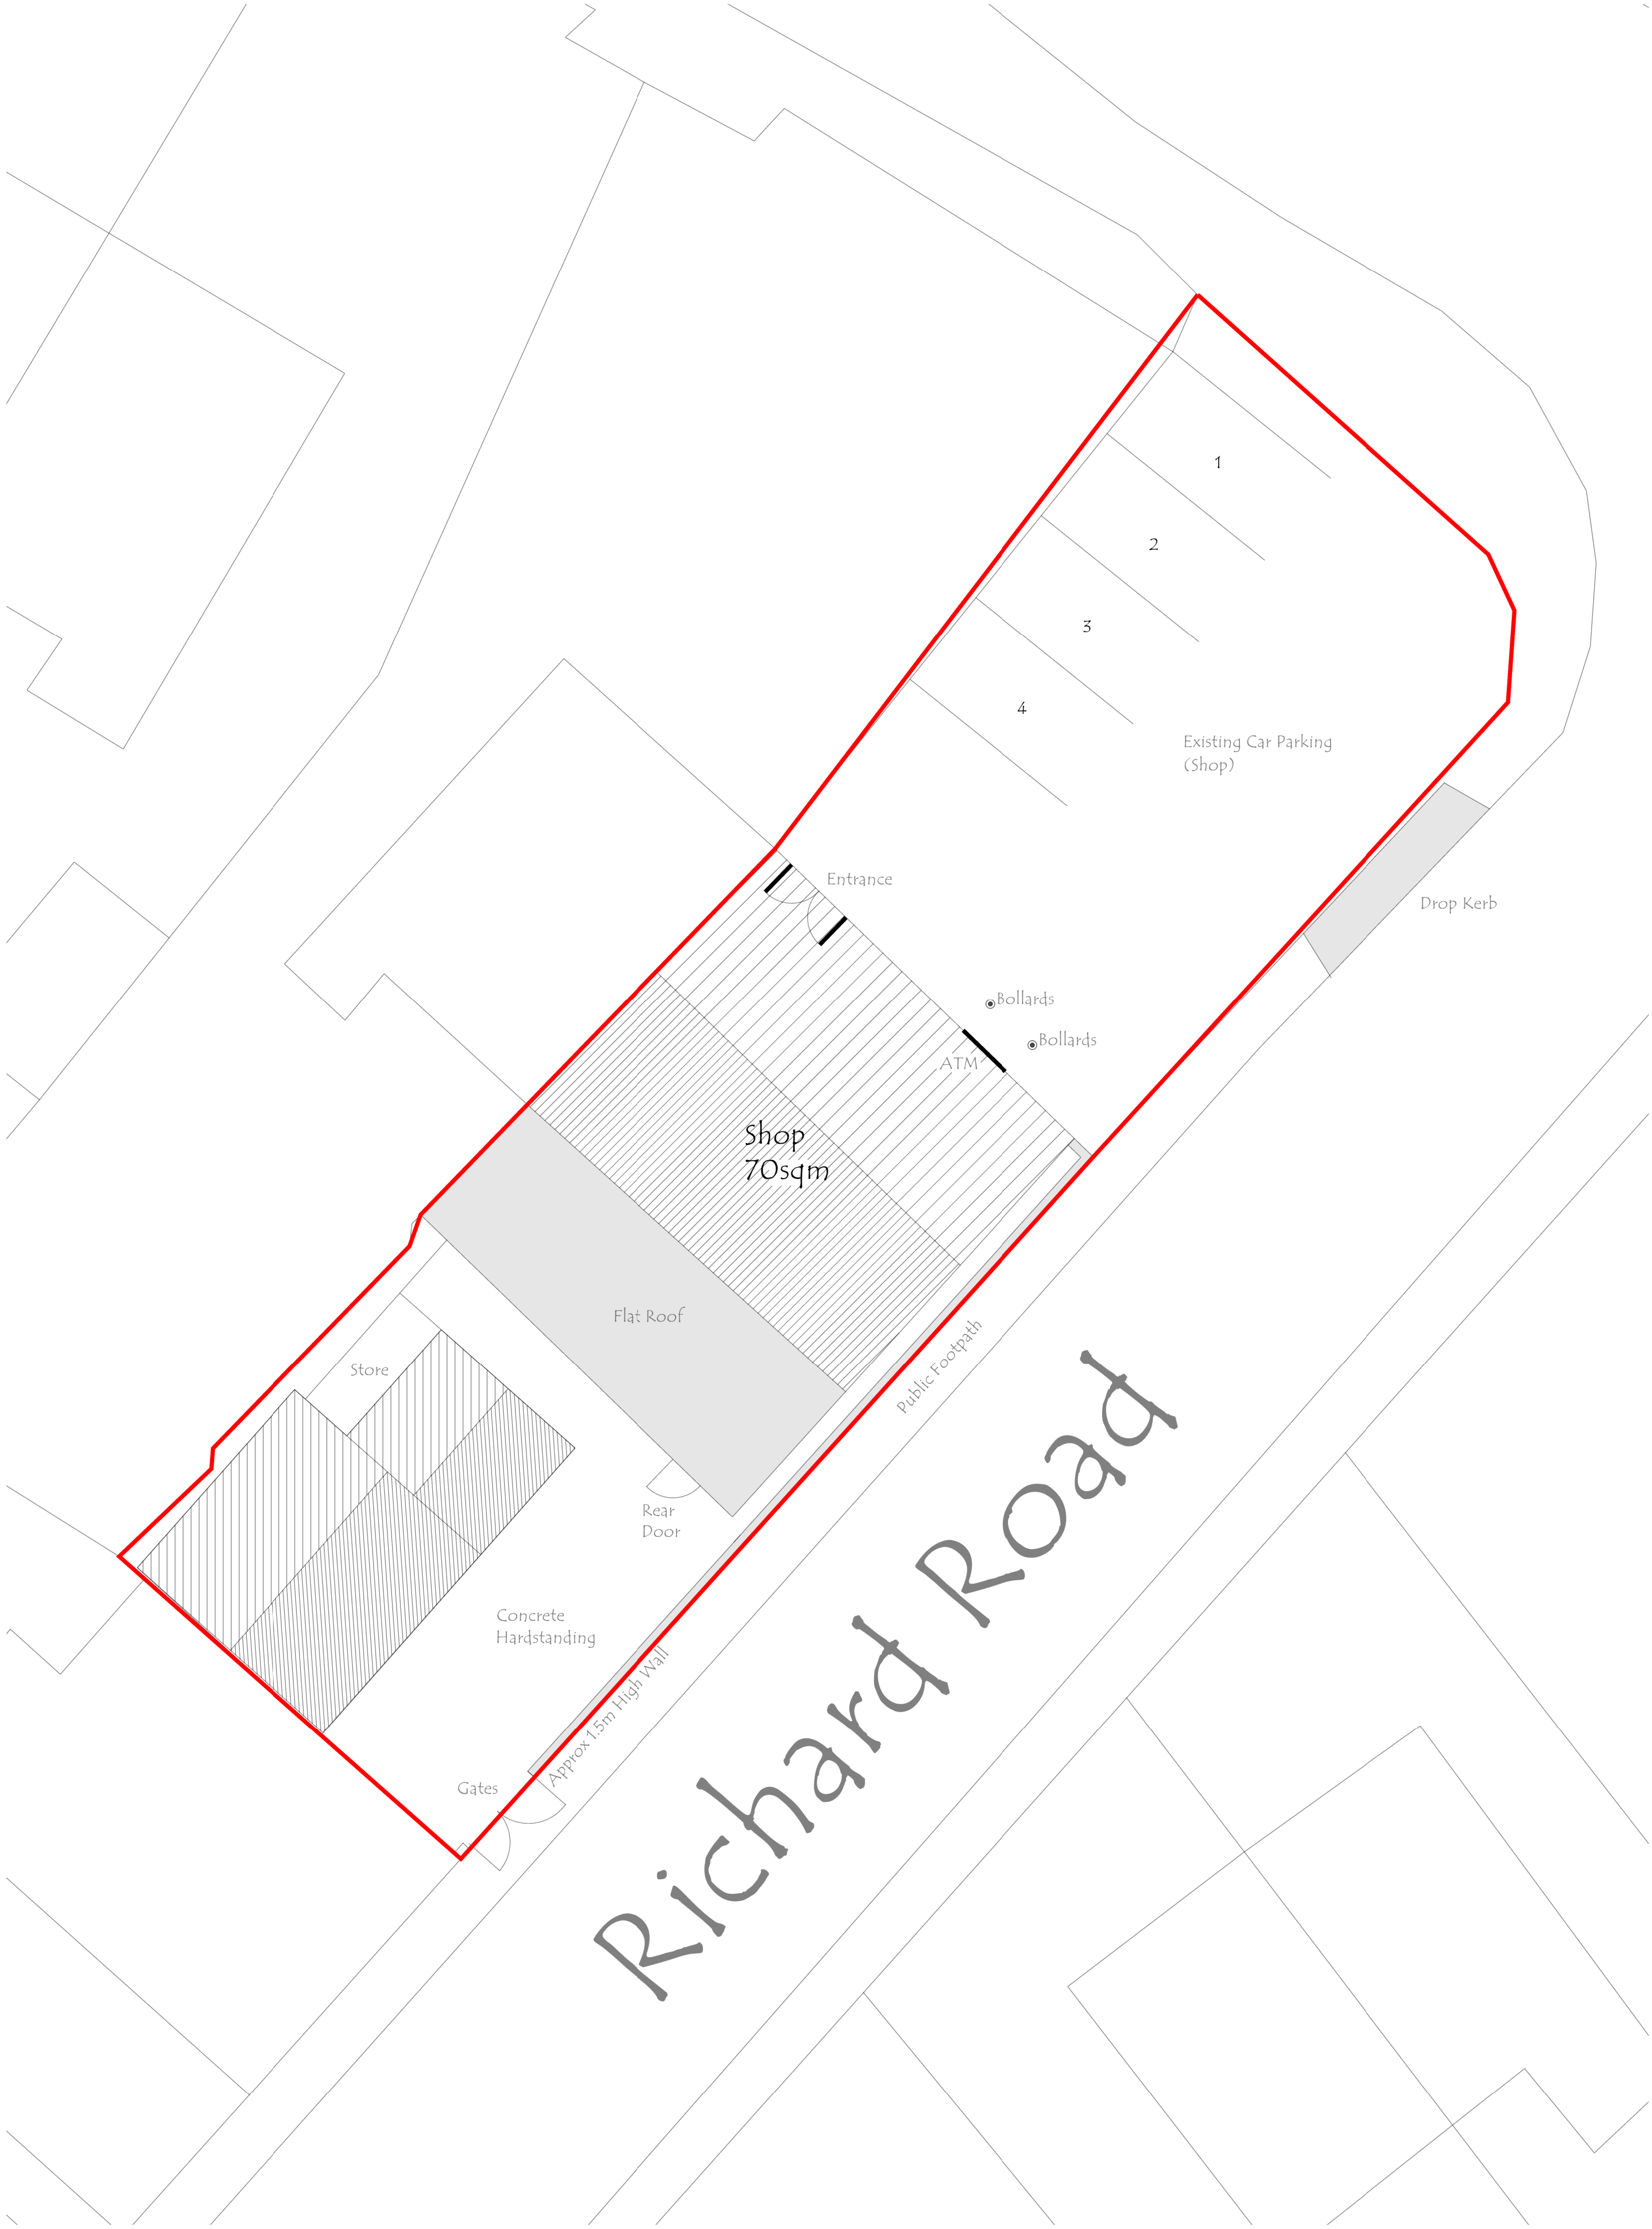

Existing Site Plan

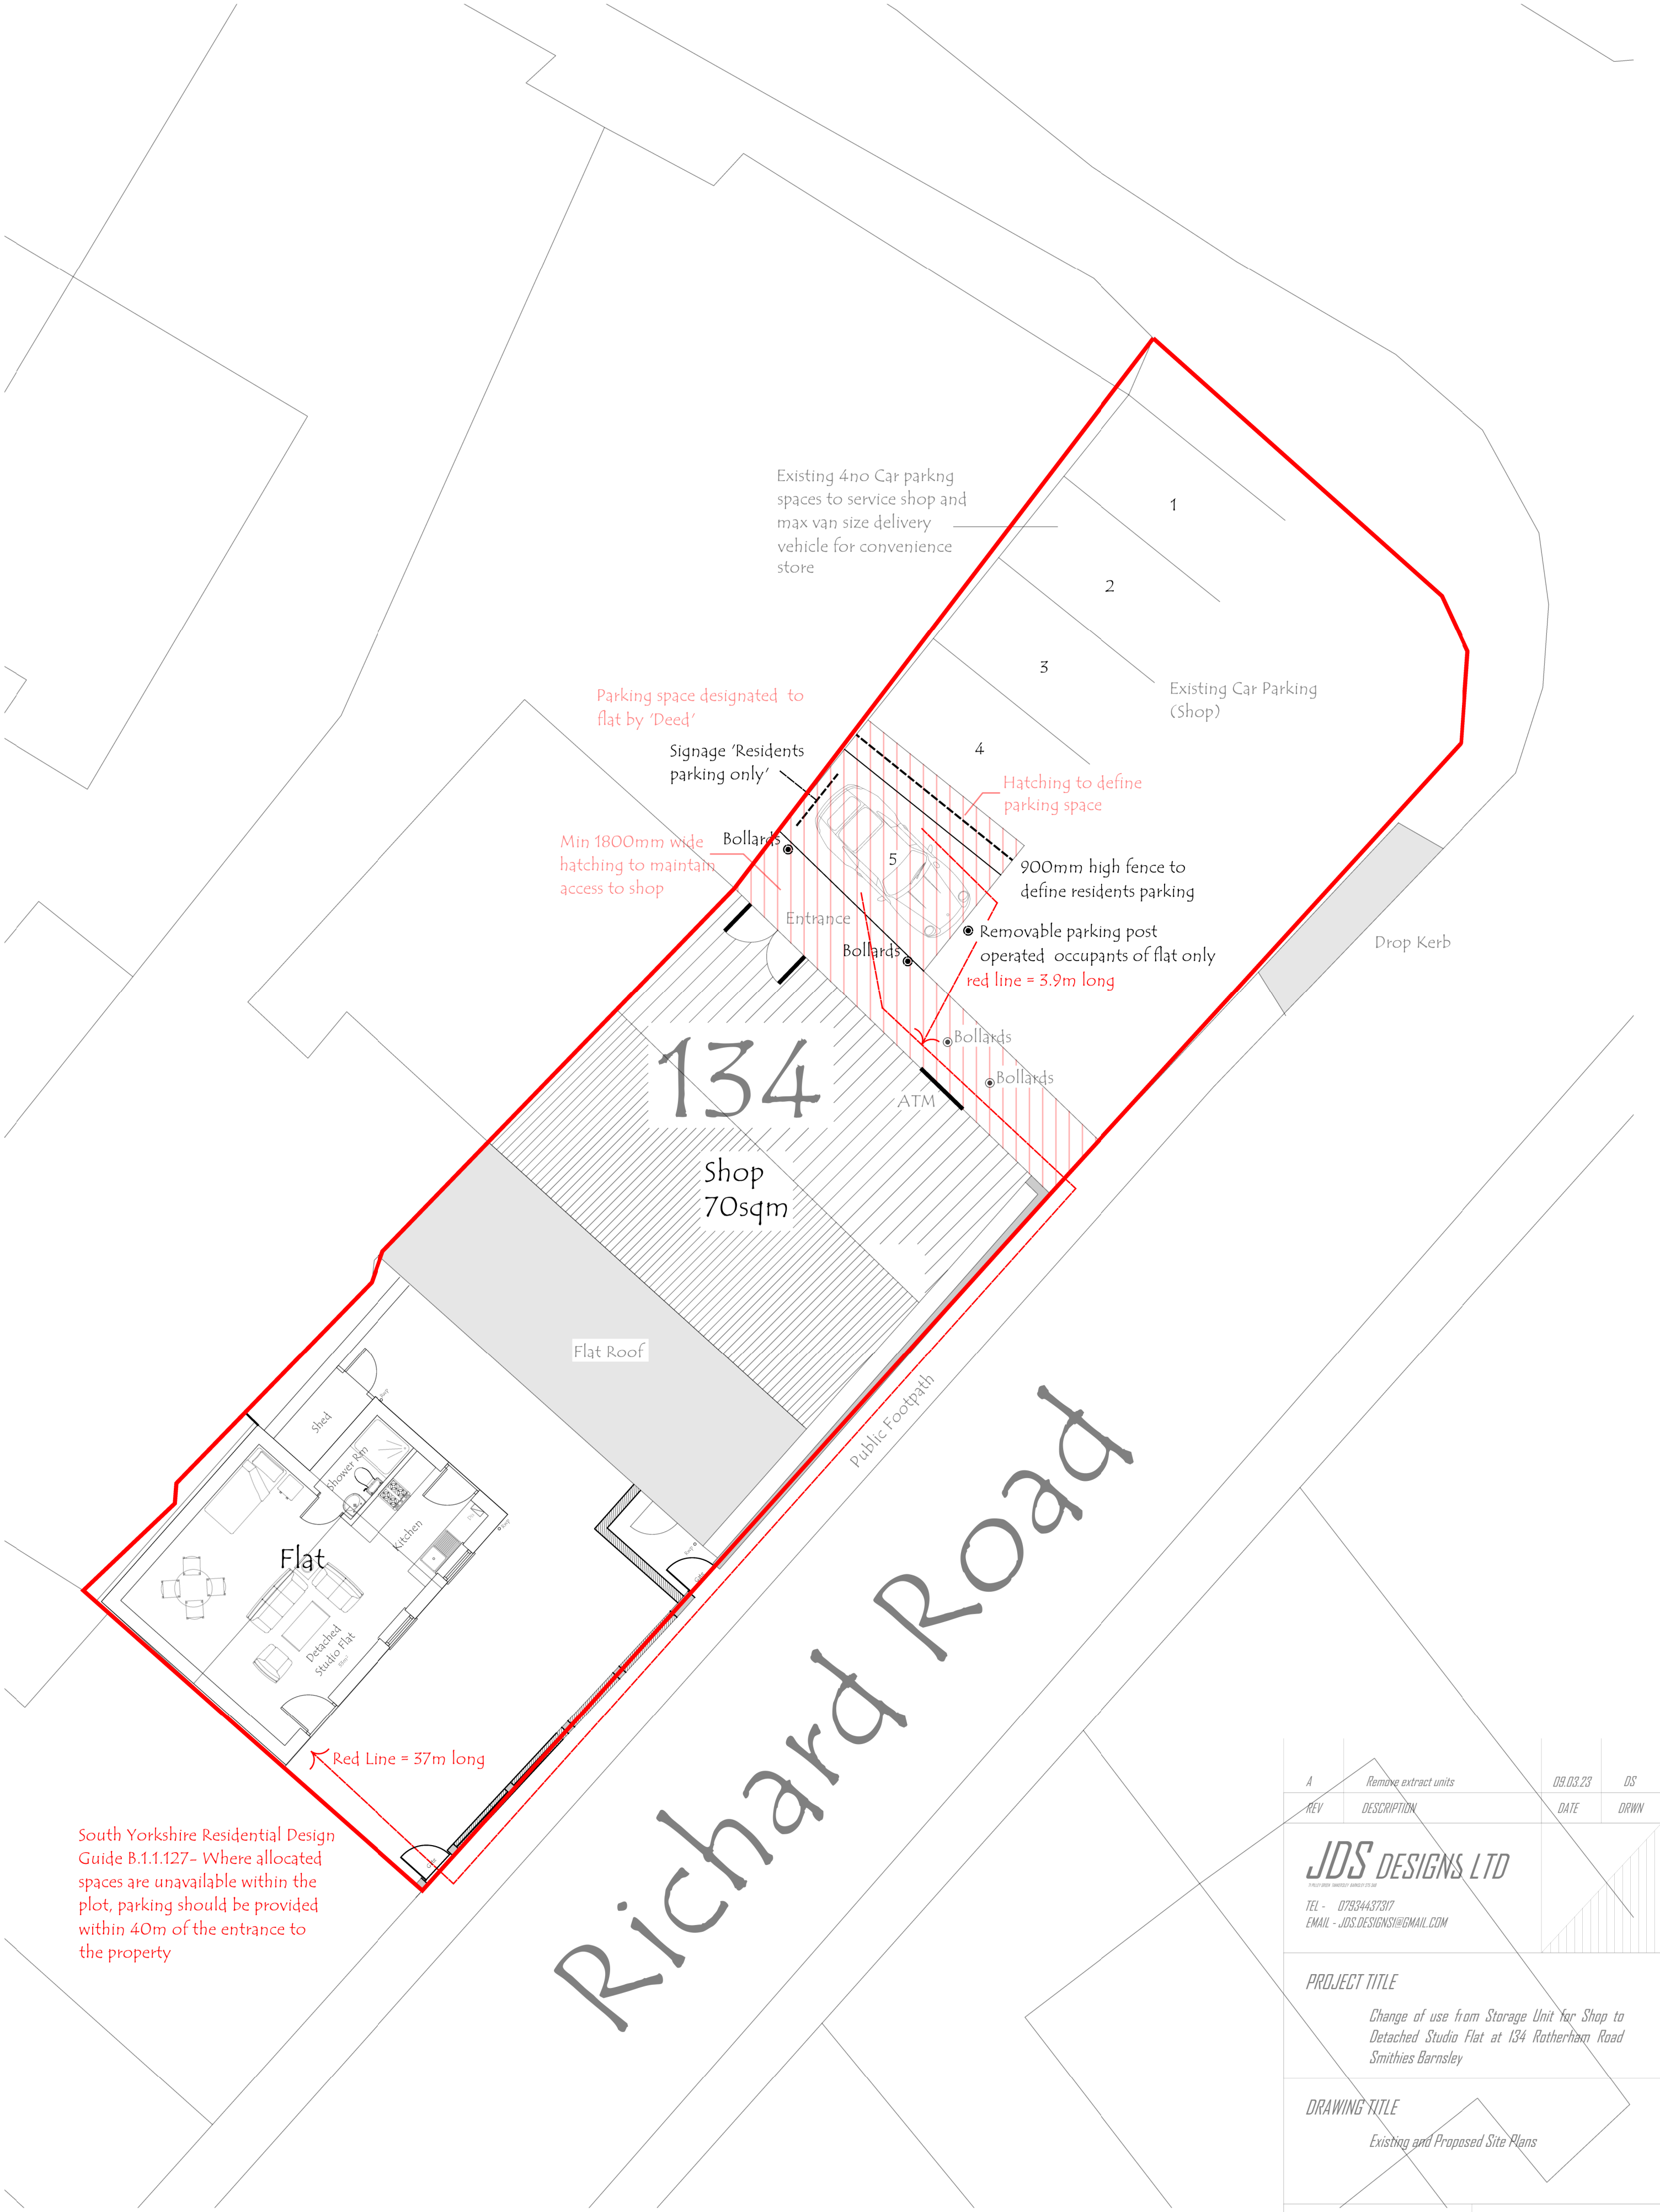

Proposed Site Plan

A	Remove extract units	09.03.23	DS
REV	DESCRIPTION	DATE	DRAWN
JDS DESIGNS LTD TEL - 07924437207 EMAIL - JDS.DESIGNS@GMAIL.COM			
PROJECT TITLE			
Change of use from Storage Unit for Shop to Detached Studio Flat at 134 Rotherham Road Smithies Barnsley			
DRAWING TITLE			
Existing and Proposed Site Plans			
PROJECT NO	2022.00440.000	DWG NO	PL003
SCALE	1:50 / 100	REV	A