



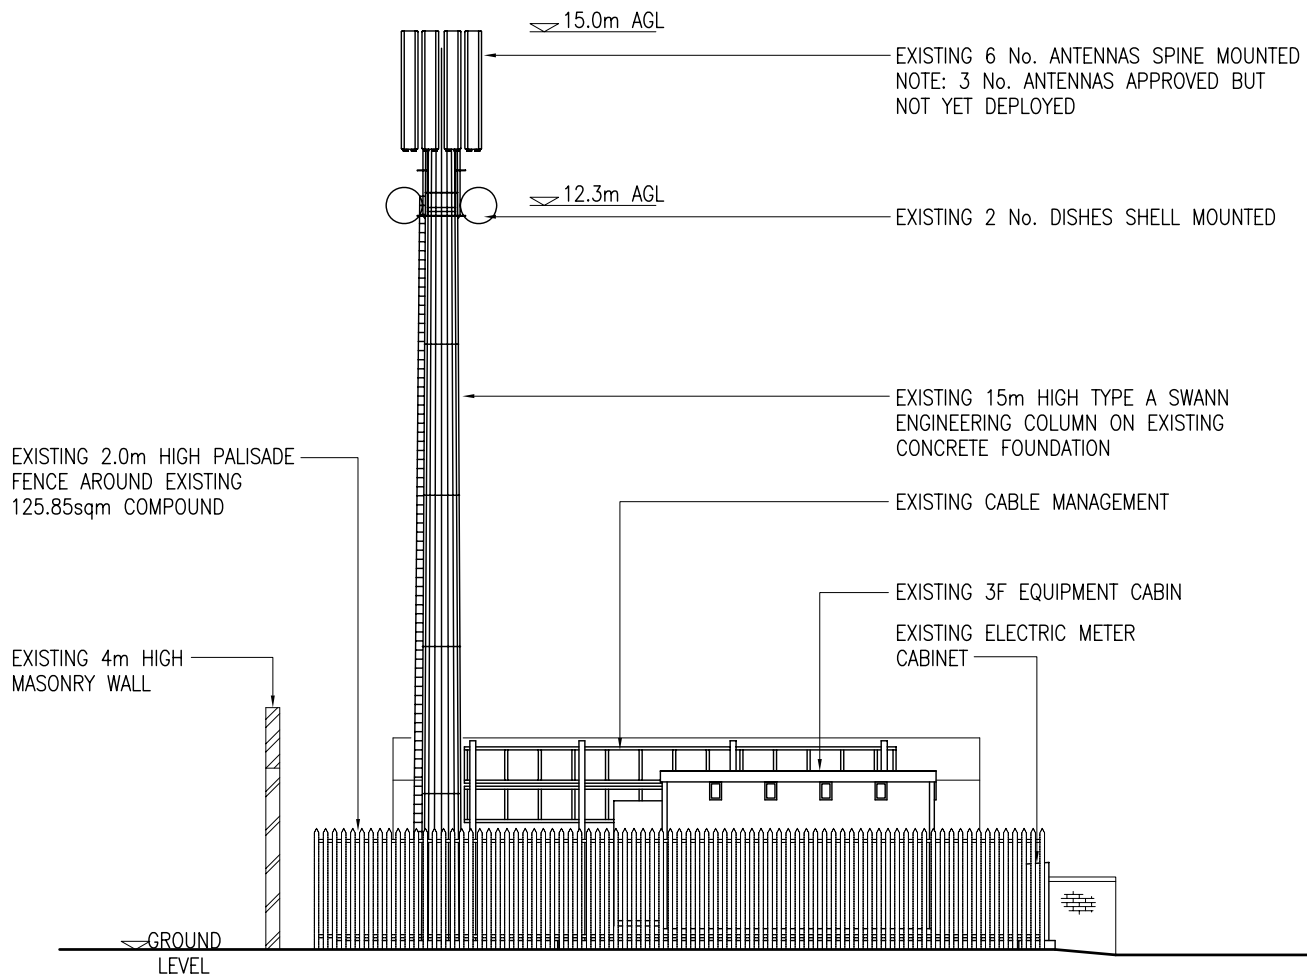

EXISTING NORTHEAST ELEVATION
SCALE 1:125

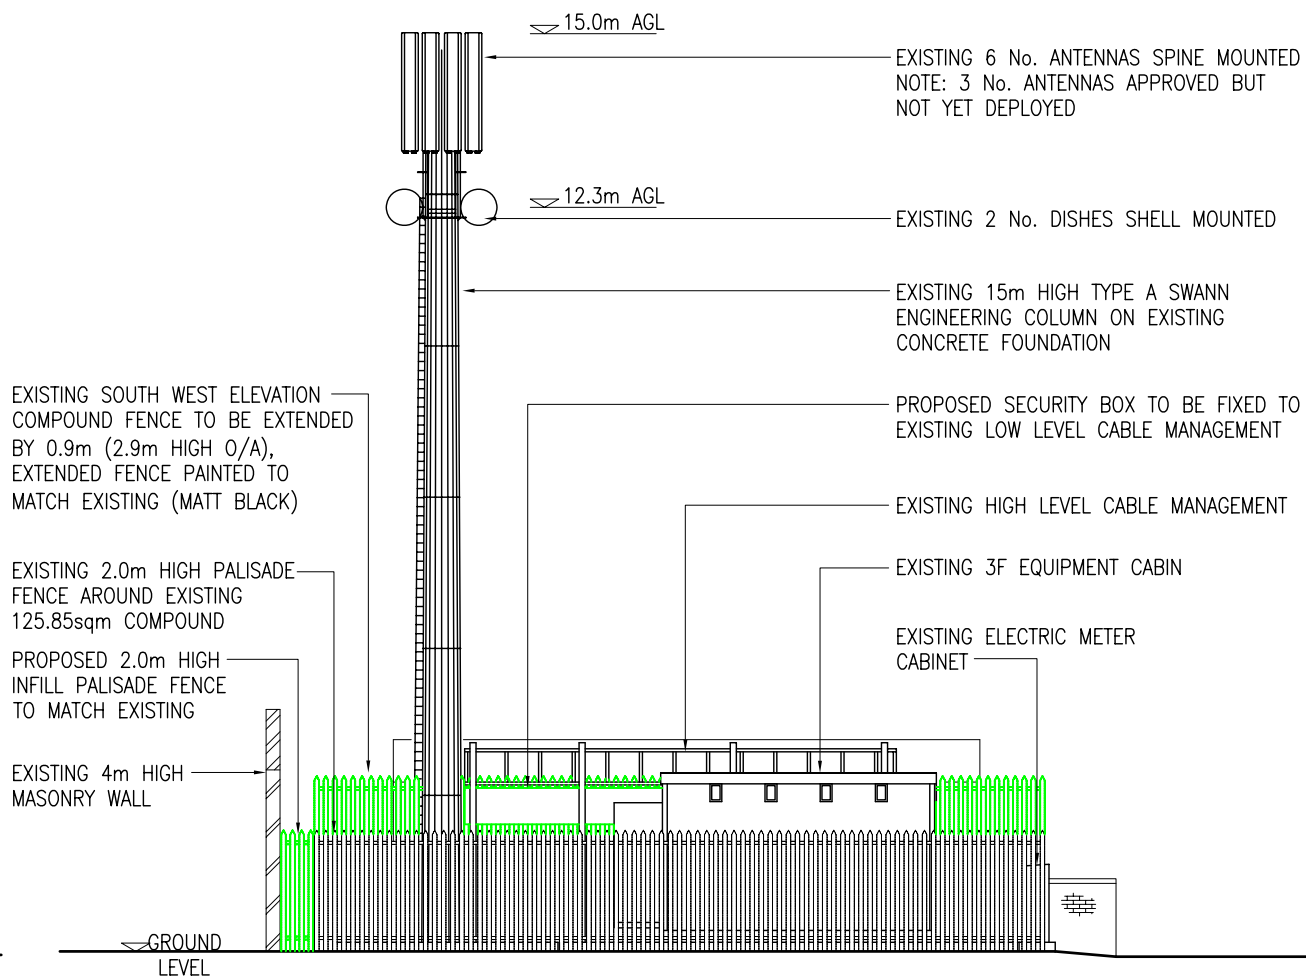

PROPOSED NORTHEAST ELEVATION
SCALE 1:125

This site has been designed to ICNIRP
compliance for 'Public Access'

COLOUR CHART (represents proposed work and not the
actual colour of Orange equipment)

Black	Text and existing buildings, structures, masts trees, Orange and other Operators equipment
Green	Proposed Orange installation
Blue	Access route
Yellow	Proposed cable routes
Red	Proposed site demise

SITE ADDRESS
HALL FARM
CHURCH STREET
BRIERLEY
SOUTH YORKSHIRE, S72 9JR

ACQUISITION CONSULTANT

HARLEQUIN

Harlequin (Acquisition) Limited
Suite L, Kirkton Business Centre
Kirk Lane, Livingston, EH54 7AY
Tel 01506 462 174 Fax 01506 462 023

CONSULTANT

HARLEQUIN Design

Harlequin (Design) Limited
Suite L, Kirkton Business Centre
Kirk Lane, Livingston, EH54 7AY
Tel 01506 462 174 - Fax 01506 462 023

CONTRACTOR

DOES THIS SITE DESIGN CONFORM TO THE FOLLOWING OPCS DOCUMENTS : PLAN 168 Ver 6.2 & SPEC 252 Ver 5.4	YES X	NO .
IF NO DETAIL THE EXCEPTIONS BELOW :		
1.		
2.		
3.		
CROWN COPYRIGHT RESERVED. MAPS REPRODUCED WITH THE PERMISSION OF THE CONTROLLER OF HM'S STATIONERY OFFICE.		
LOCATION PLAN - Digital Mapping Solutions from Dotted eyes. © Crown Copyright 2011. All rights reserved Licence number 100019918		
SITE BLOCK PLAN - Digital Mapping Solutions from Outlet User, © Crown Copyright 2011. All rights reserved Serial number 00388100		

SCALE AS SHOWN WHEN PRINTED AT A3		DRAWN imc DATE 02.02.11	CHECKED AJC DATE 02.02.11	APPROVED imc DATE 03.02.11
B FENCE EXTENDED; INFILL FENCE ADDED; C/MAN BOX ADDED		RN	04.02.11	
A FIRST ISSUE		imc	03.02.11	
REV DESCRIPTION		BY	DATE	
ALL DIMENSIONS IN mm UNLESS OTHERWISE STATED. THIS DRAWING TO BE READ IN CONJUNCTION WITH OTHER RELEVANT DRAWINGS.				

TITLE
HALL FARM
FENCE UPGRADE
UPG No: MS1: U99458682
PLANNING DRG: SHT 4 OF 4

THIRD PARTY REF.
HD201-10012

SITE CODE
SYK0155

orange

St. James Court
Great Park Road
Almondsbury Park
Bradley Stoke
BS12 4QU Bristol
Tel 01454 624600
Fax 01454 618501

OPT LETTER
-

DRG TYPE
GA

DRG No
04

REV
B