




Drawing No.	Rev No.
MAS001 -002	

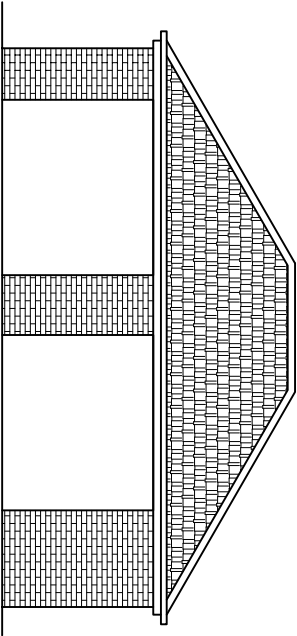


EXISTING FRONT ELEVATION
SCALE 1:100 AT A3

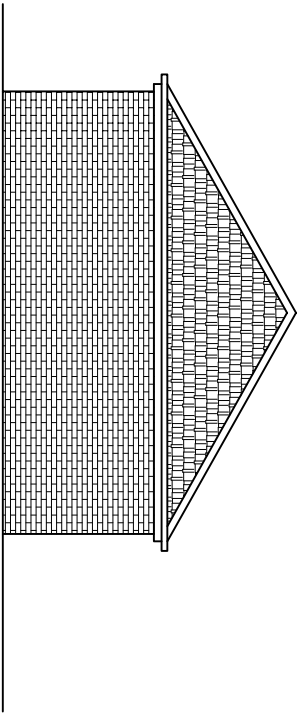

EXISTING END ELEVATION
SCALE 1:100 AT A3

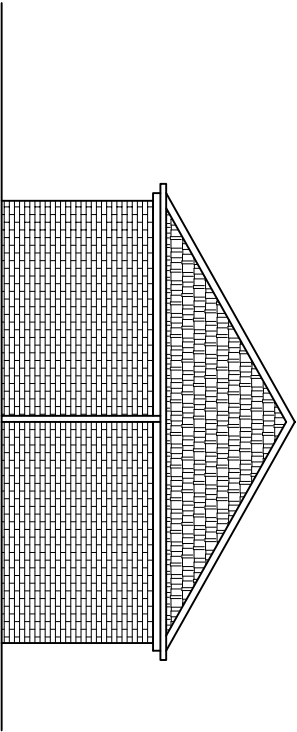

EXISTING END ELEVATION
SCALE 1:100 AT A3

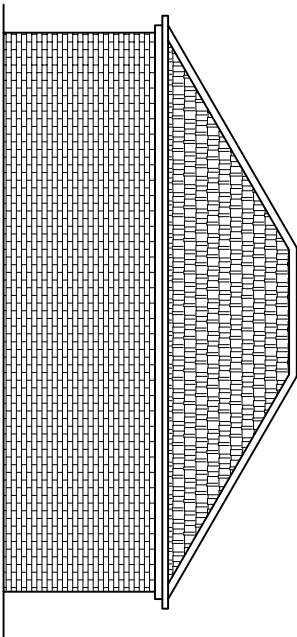

EXISTING REAR ELEVATION
SCALE 1:100 AT A3

DO NOT SCALE: Contractor to check all dimensions and report any omissions or errors

NOTES

Rev	Description	By	Chk	App	Date
-----	-------------	----	-----	-----	------

JRB DESIGNS Ltd
1 Saville Road
Cudworth
Barnsley
S72 8LT
Tel: 01226 383542
Fax: 01226 380078
Mob: 07970 541192
Email: join@jrbdesigns.co.uk
This drawing is copyright. © Jrbdesigns Ltd.

Client
MR A SHUFFLEBOTTOM

Drawing Title
EXISTING ELEVATIONS

Address
**234 HIGHAM COMMON ROAD
HIGHAM
BARNSLEY
S75**

Project Title:
**PROPOSED GARAGE
EXTENSION**

Purpose of Issue:
CONSTRUCTION

Drawing Status
FIRST ISSUE

Scale at A3	Drawn By	Date	
AS SHOWN	JRB	15/01/2013	
Checked By	Date	Approved By	Date
AS	15/01/2013	AS	15/01/2013
Project No.	Drawing No.	Revision	
MAS001	002	-	

APPROVAL ☒ INFORMATION ☐ TENDER ☐ CONTRACT ☐ CONSTRUCTION ☐