





FRONT ELEVATION




SIDE ELEVATION

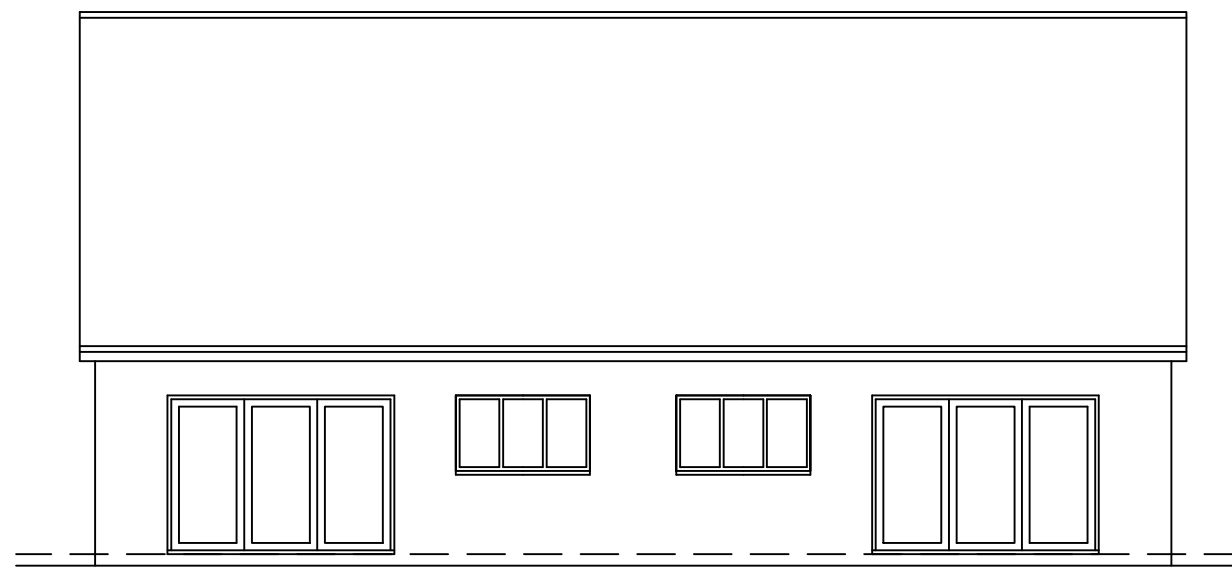


REAR ELEVATION

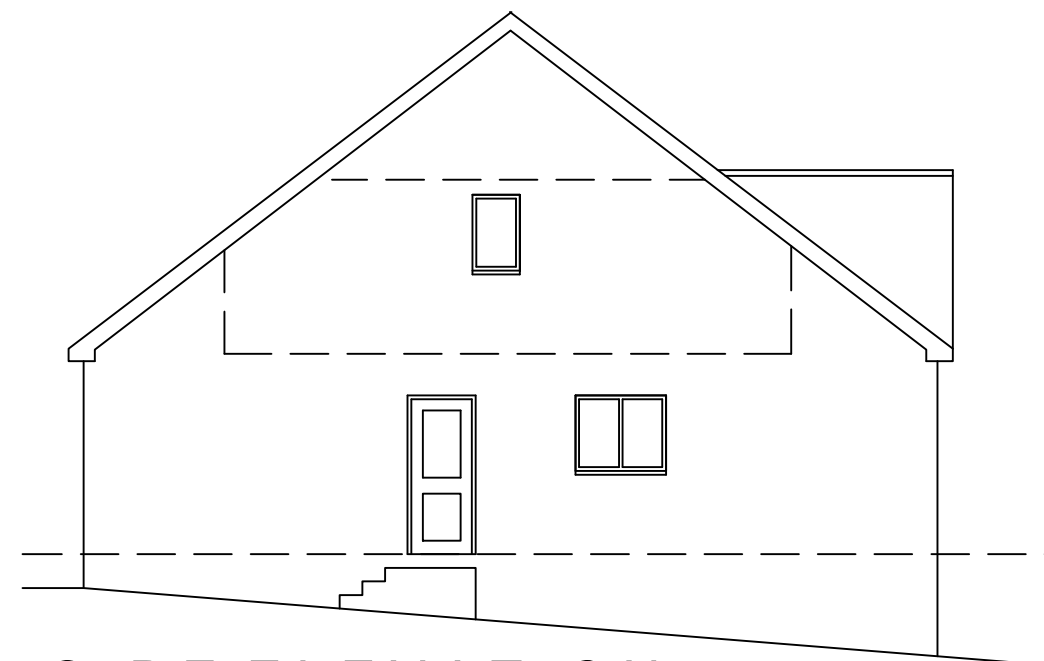

SIDE ELEVATION

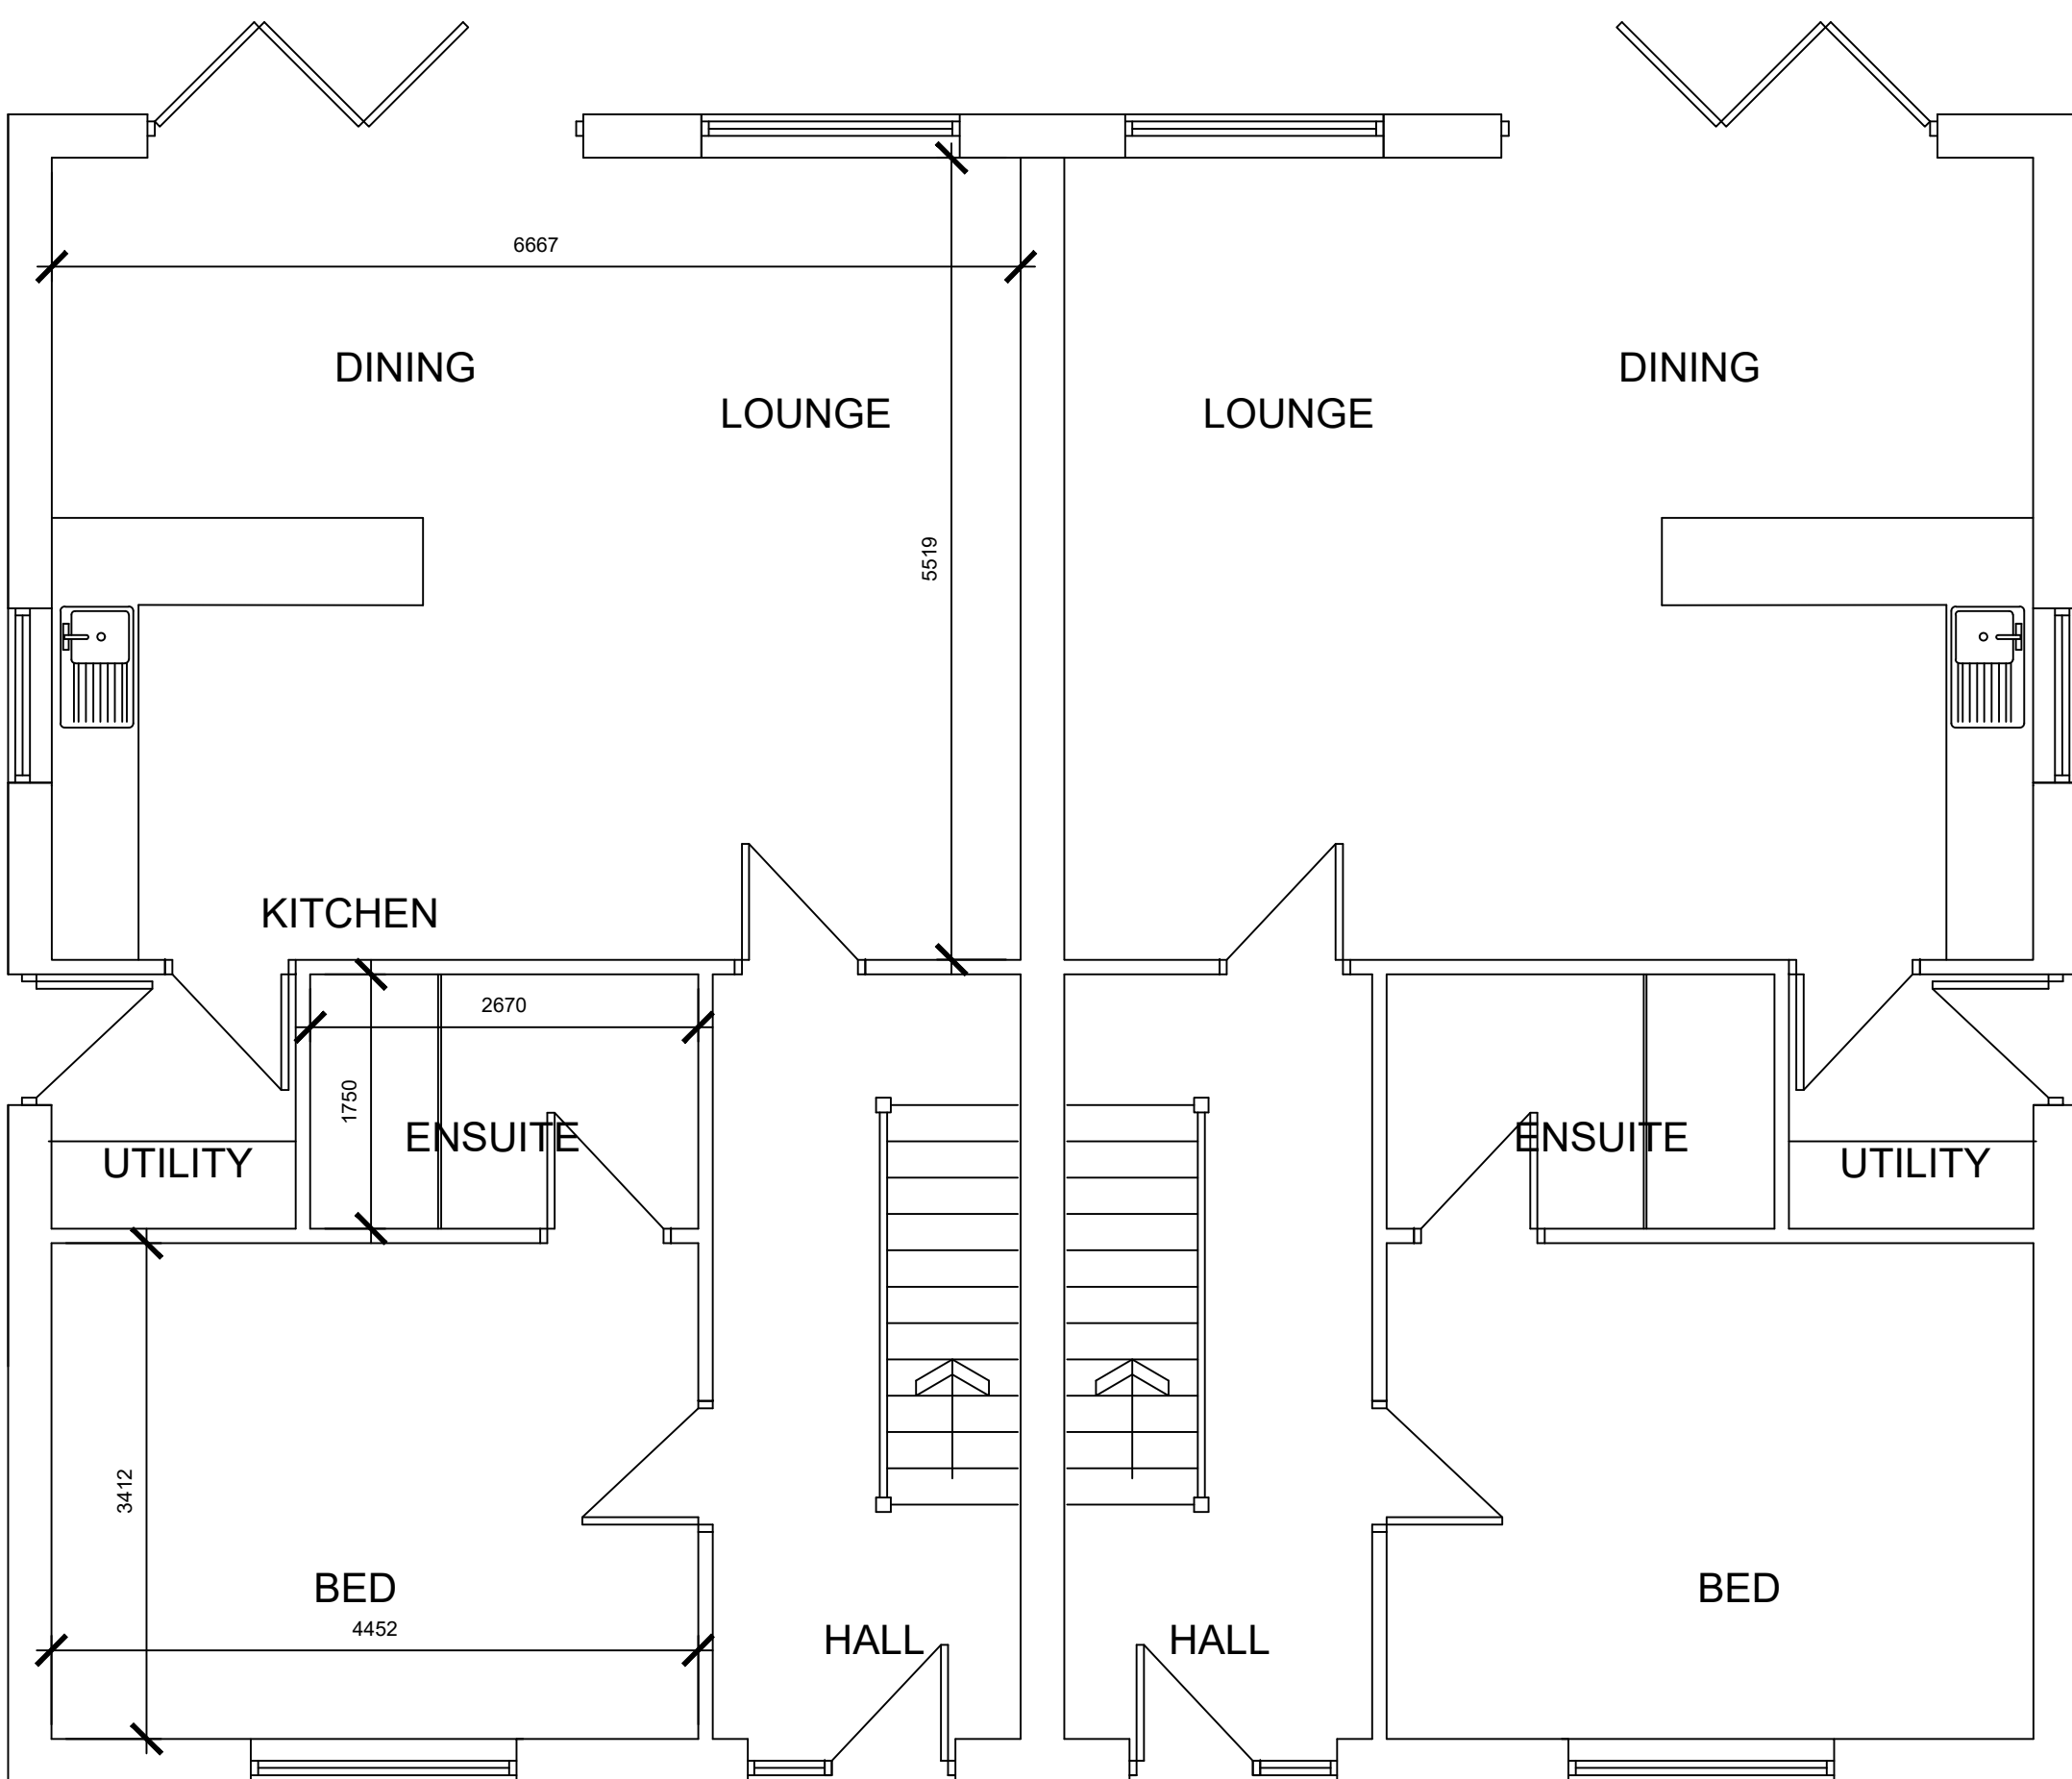

GROUND FLOOR PLAN

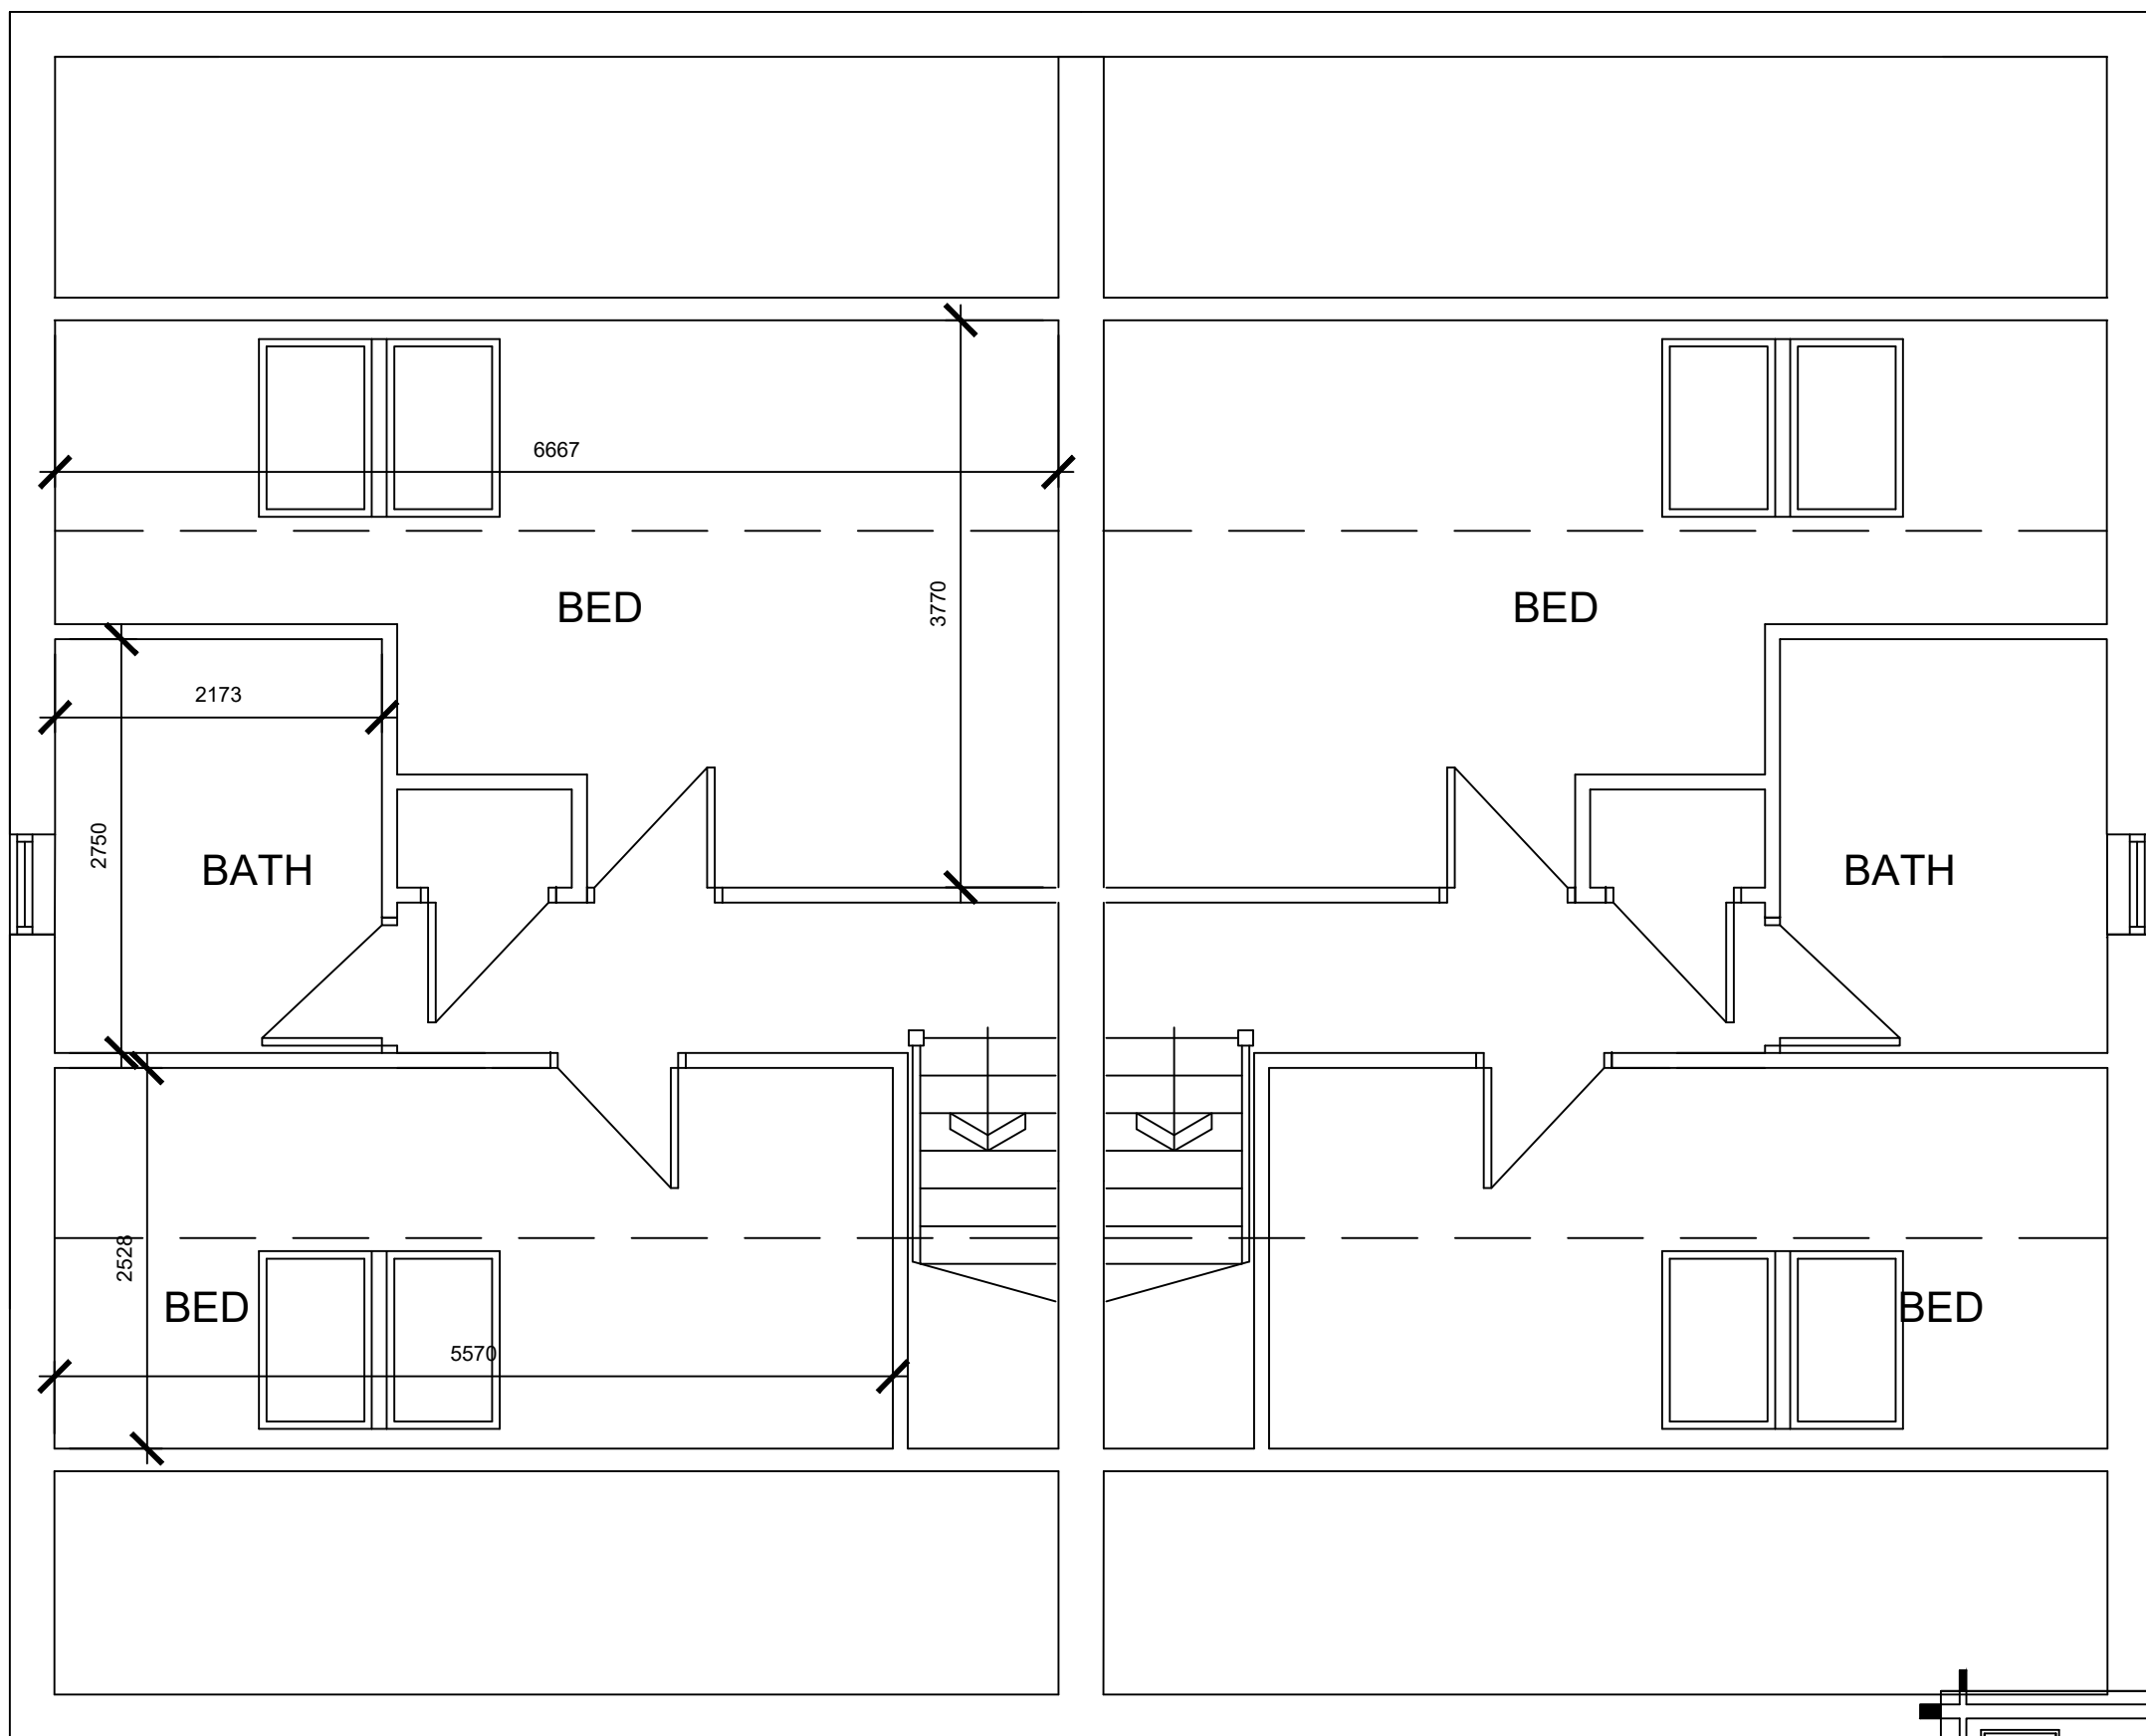

FIRST FLOOR PLAN



OFFICE ONE,
34 VICTORIA ROAD,
BARNLEY,
S70 2BU

Phone: 01226 208482

Email: info@whiteaguspартnership.co.uk
Web: www.whiteaguspартnership.co.uk

ARCHITECTURAL SERVICES

Project. PROPOSED DWELLINGS AT GRANGE LANE, BARNLEY.				Client. MRS GWEN COOPER			
Drawing Title. PLANS AND ELEVATIONS				Date. APRIL 2020	Scale. 1:50 & 1:100		
Ref. 19-146				Dwg. No. 04		Rev. A	

Date	Suffix	Description	Date	Suffix	Description
02-10-20	A	REVISED TO P.O. REQUIREMENTS			