




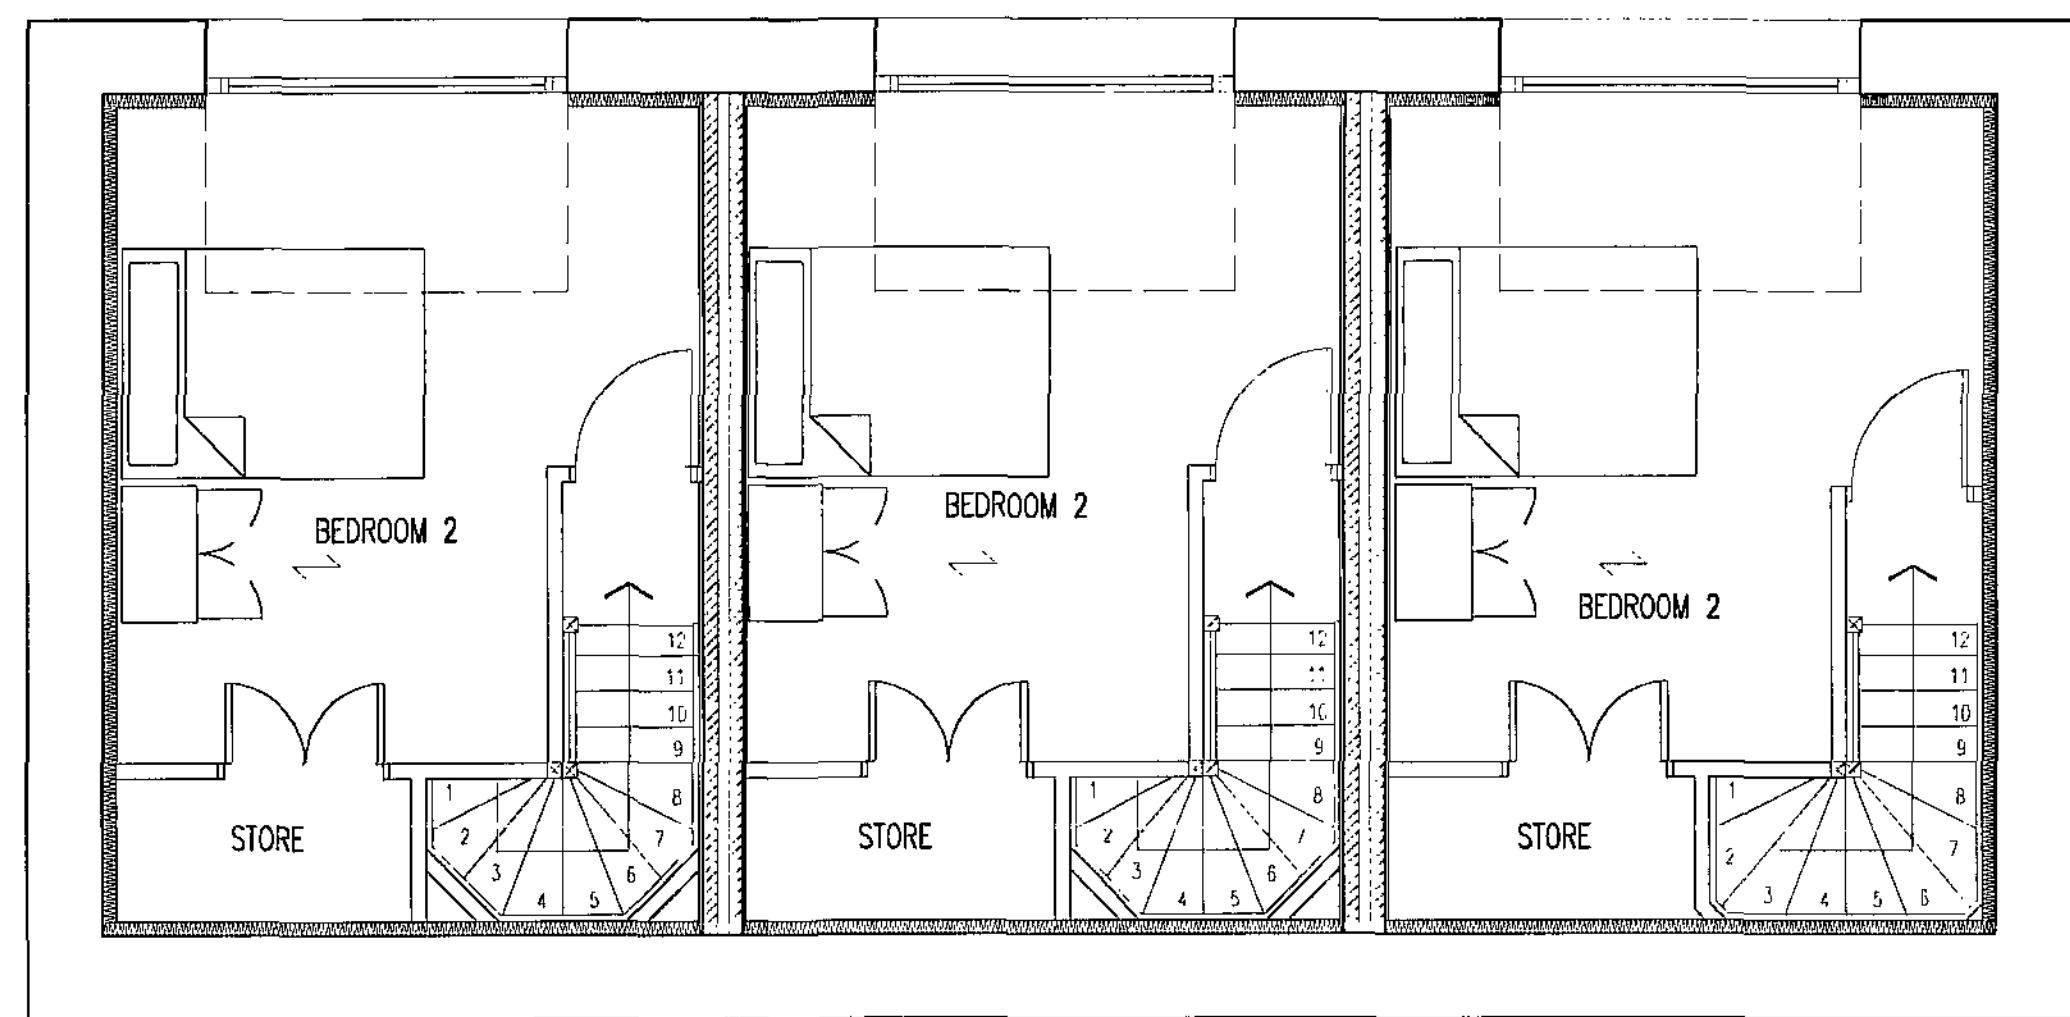

SECOND FLOOR PLAN
SCALE 1:50

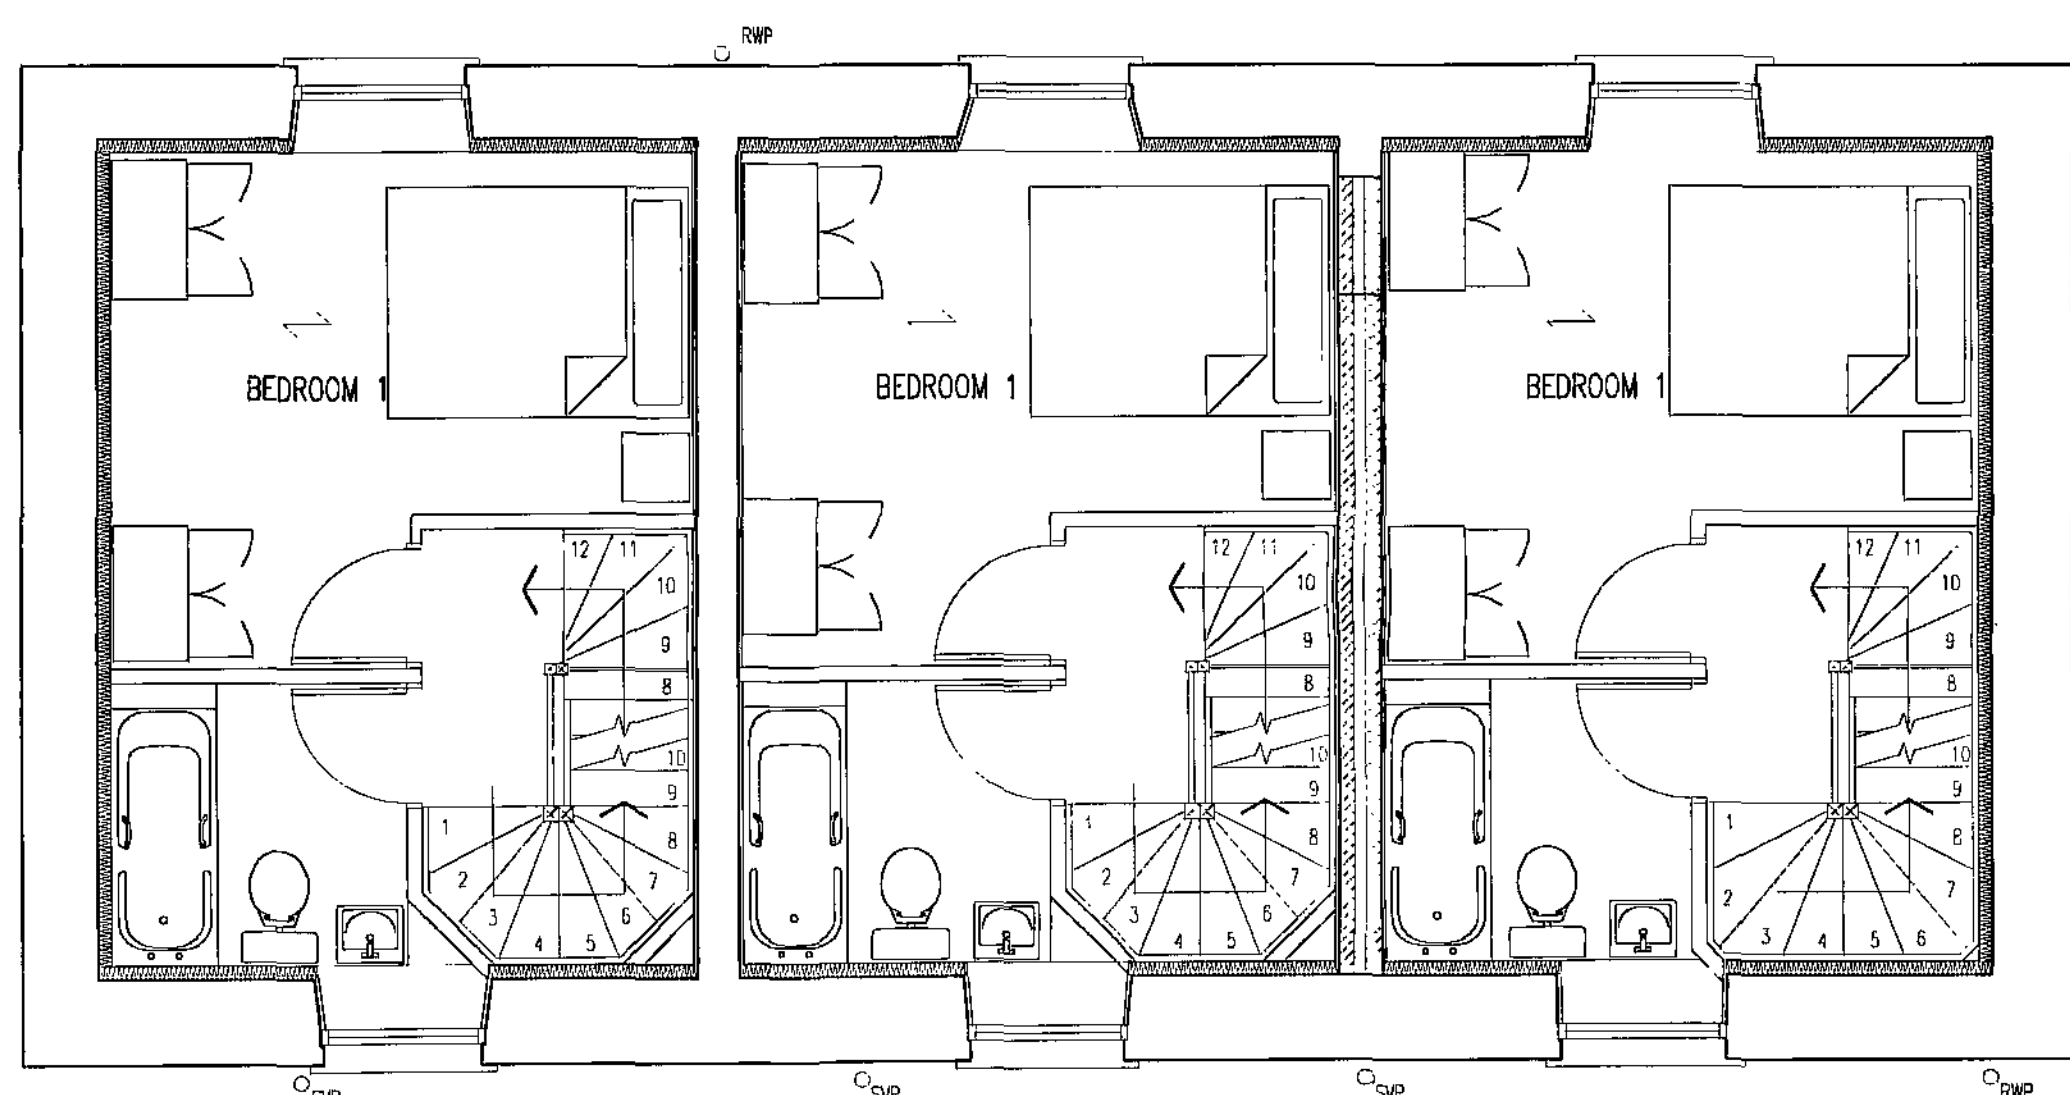


FIRST FLOOR PLAN
SCALE 1:50

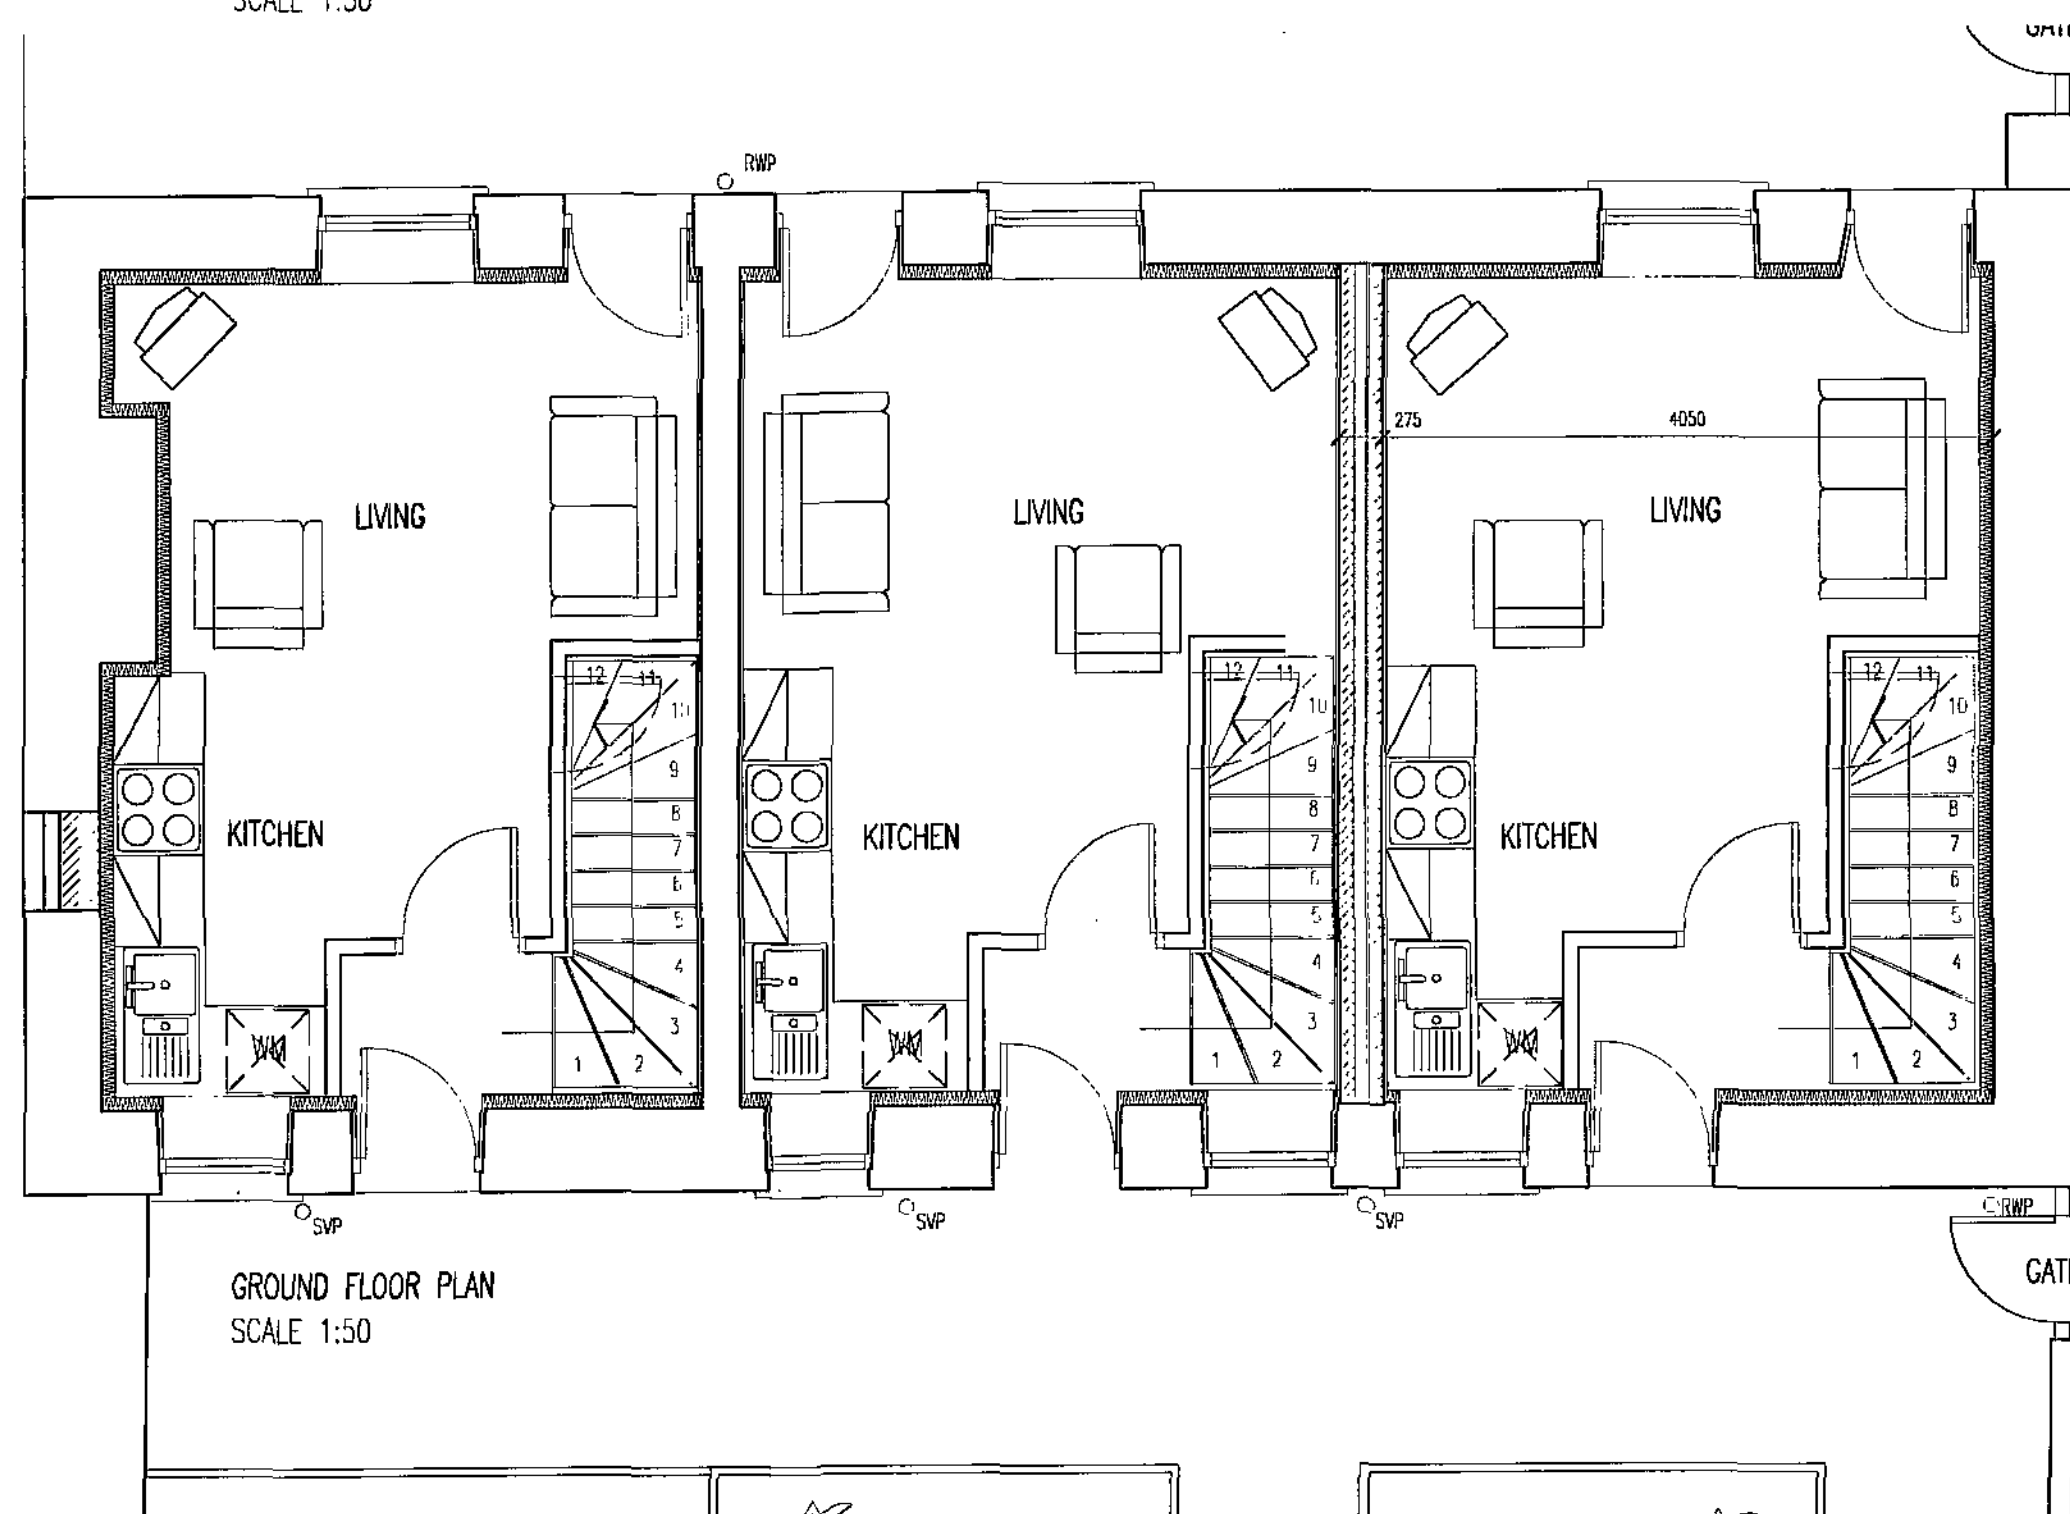

GROUND FLOOR PLAN
SCALE 1:50




FRONT ELEVATION
SCALE 1:100

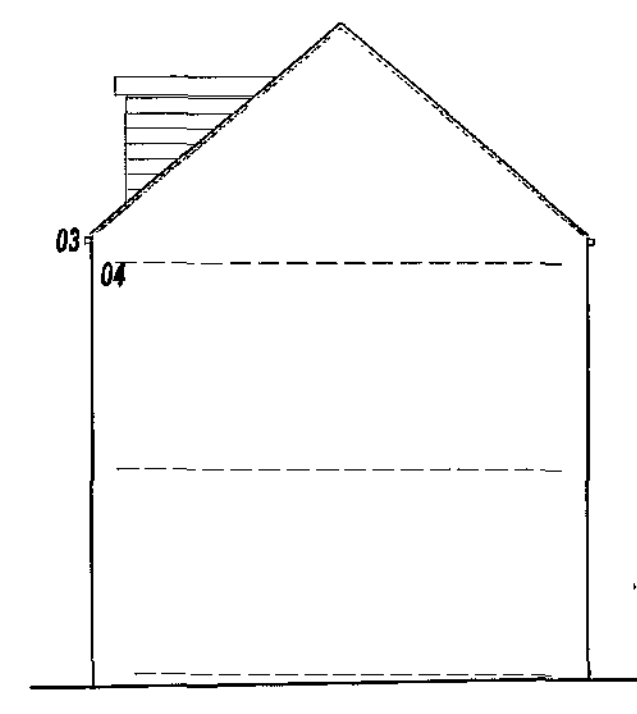


SIDE ELEVATION
SCALE 1:100



REAR ELEVATION
SCALE 1:100

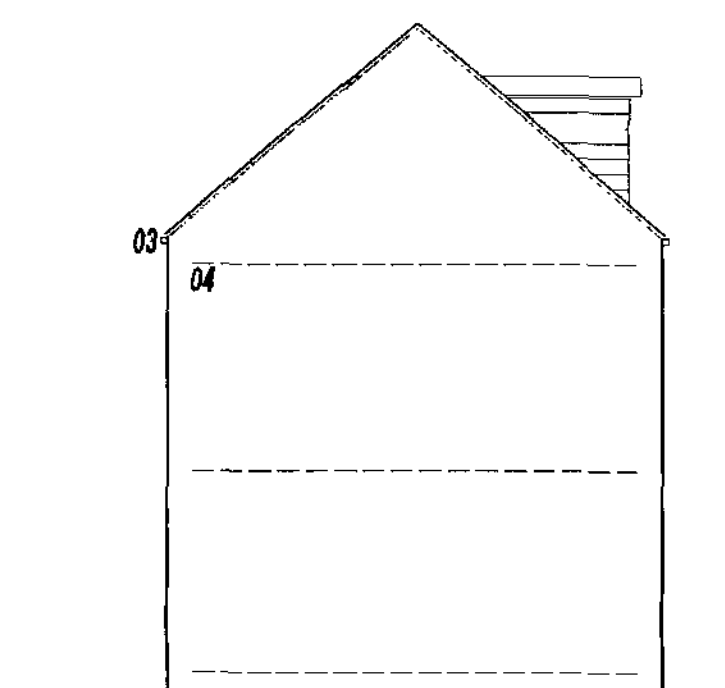


BACK ELEVATION
SCALE 1:100

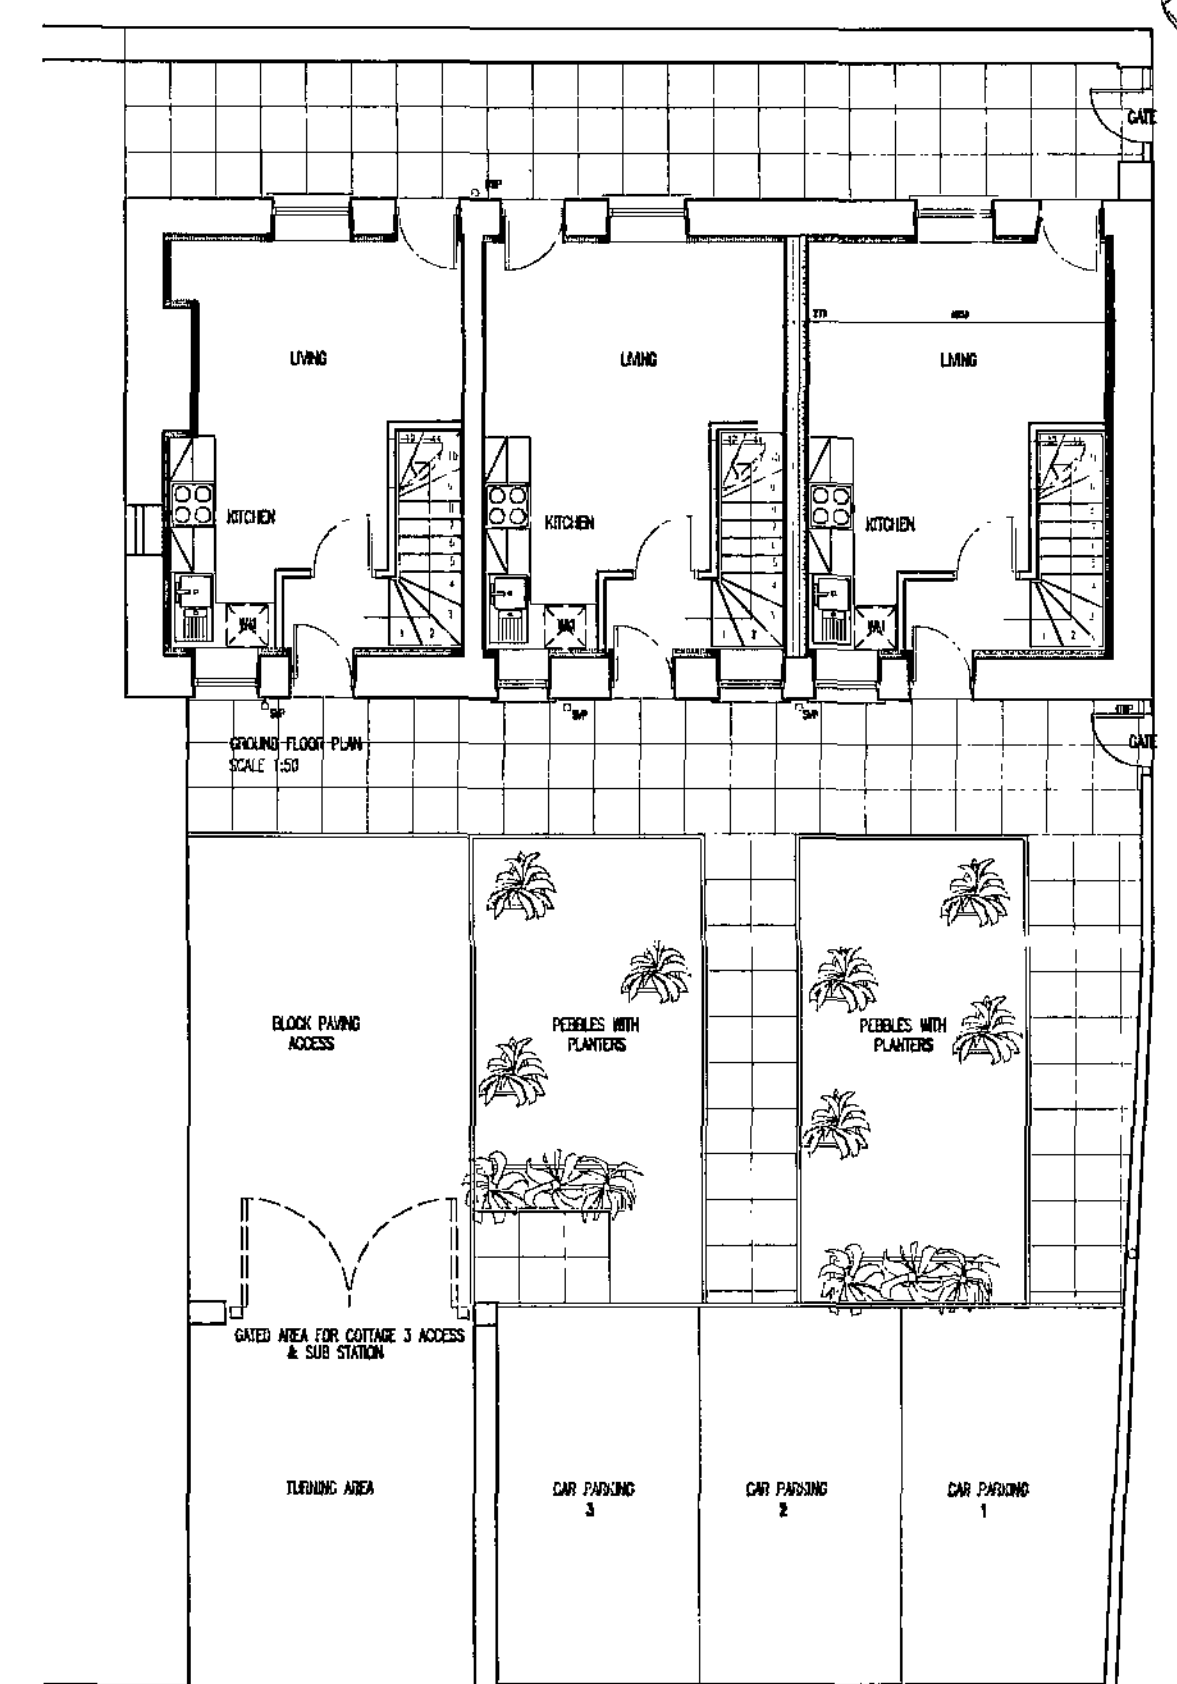

SITE PLAN 1:100

MATERIALS:


- 01 ETERNIT SLATE ROOF COVERING
- 02 BROWN UPVC WINDOWS / DOORS
- 03 BROWN UPVC GUTTERS, FASCIA & RWPS
- 04 EXISTING STONEMWORK TO BE RAKED OUT AND REPOINTED. STONE AND CHILLS TO BE CLEANED

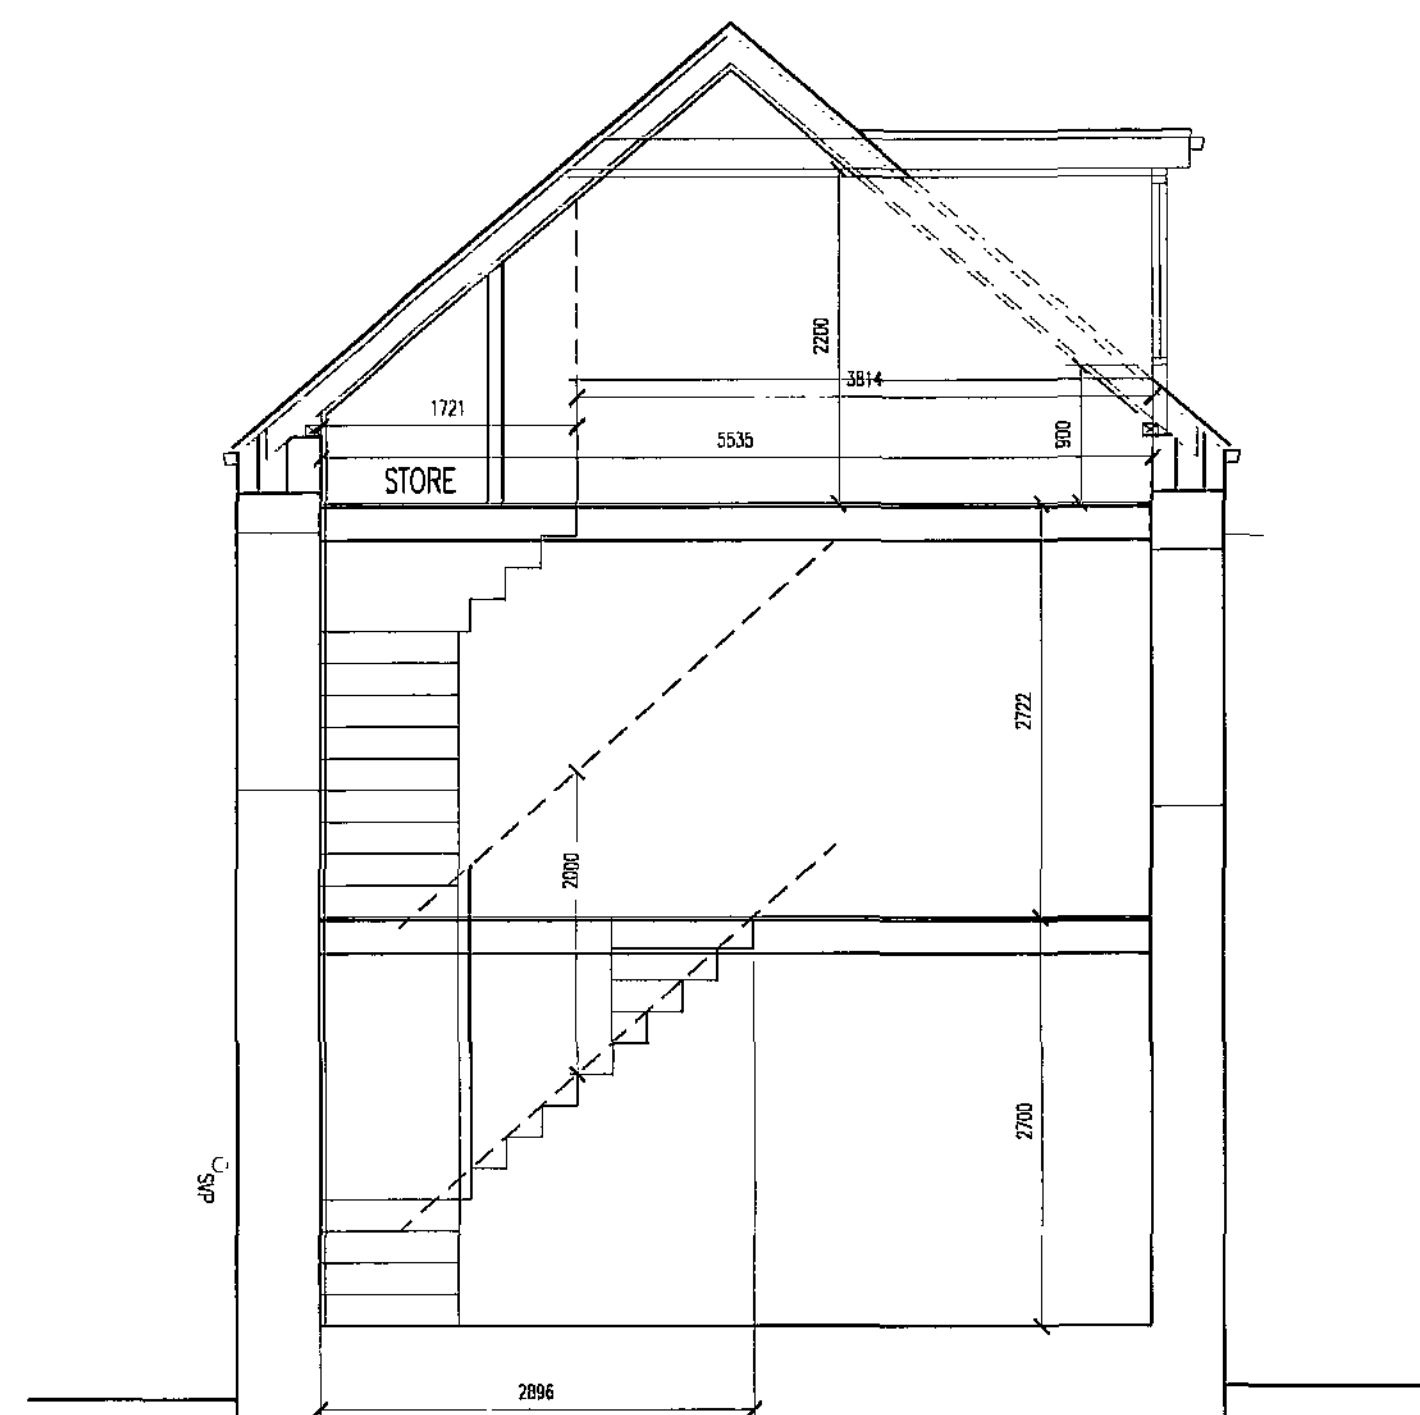


SECTION
SCALE 1:50

coda Coda Studios Ltd Hope Works, 25 Mowbray Street, Sheffield, S3 8EL t: 0870 990 3095 f: 0870 990 3096 e: information@codastudios.co.uk			
RICHARD SENIOR	Client		
REGENT GARDENS	Job		
PROPOSED PLANS, ELEVATIONS & SECTION		Title	
DRAWN	CHECKED	DATE	SCALE
LJ		06/08	A3 ISSUE: 1:100 A1 ISSUE: 1:50
REVISION	DRAWING STATUS	DRAWING NUMBER	
A	-	1651-002	


© COPYRIGHT EXISTS ON THE DESIGNS AND INFORMATION SHOWN ON THIS DRAWING. The Contractor must verify all dimensions on site before making shop drawings or commencing work of any kind. No dimensions to be scaled from this drawing. Architect to be notified of any discrepancies in dimensions immediately.

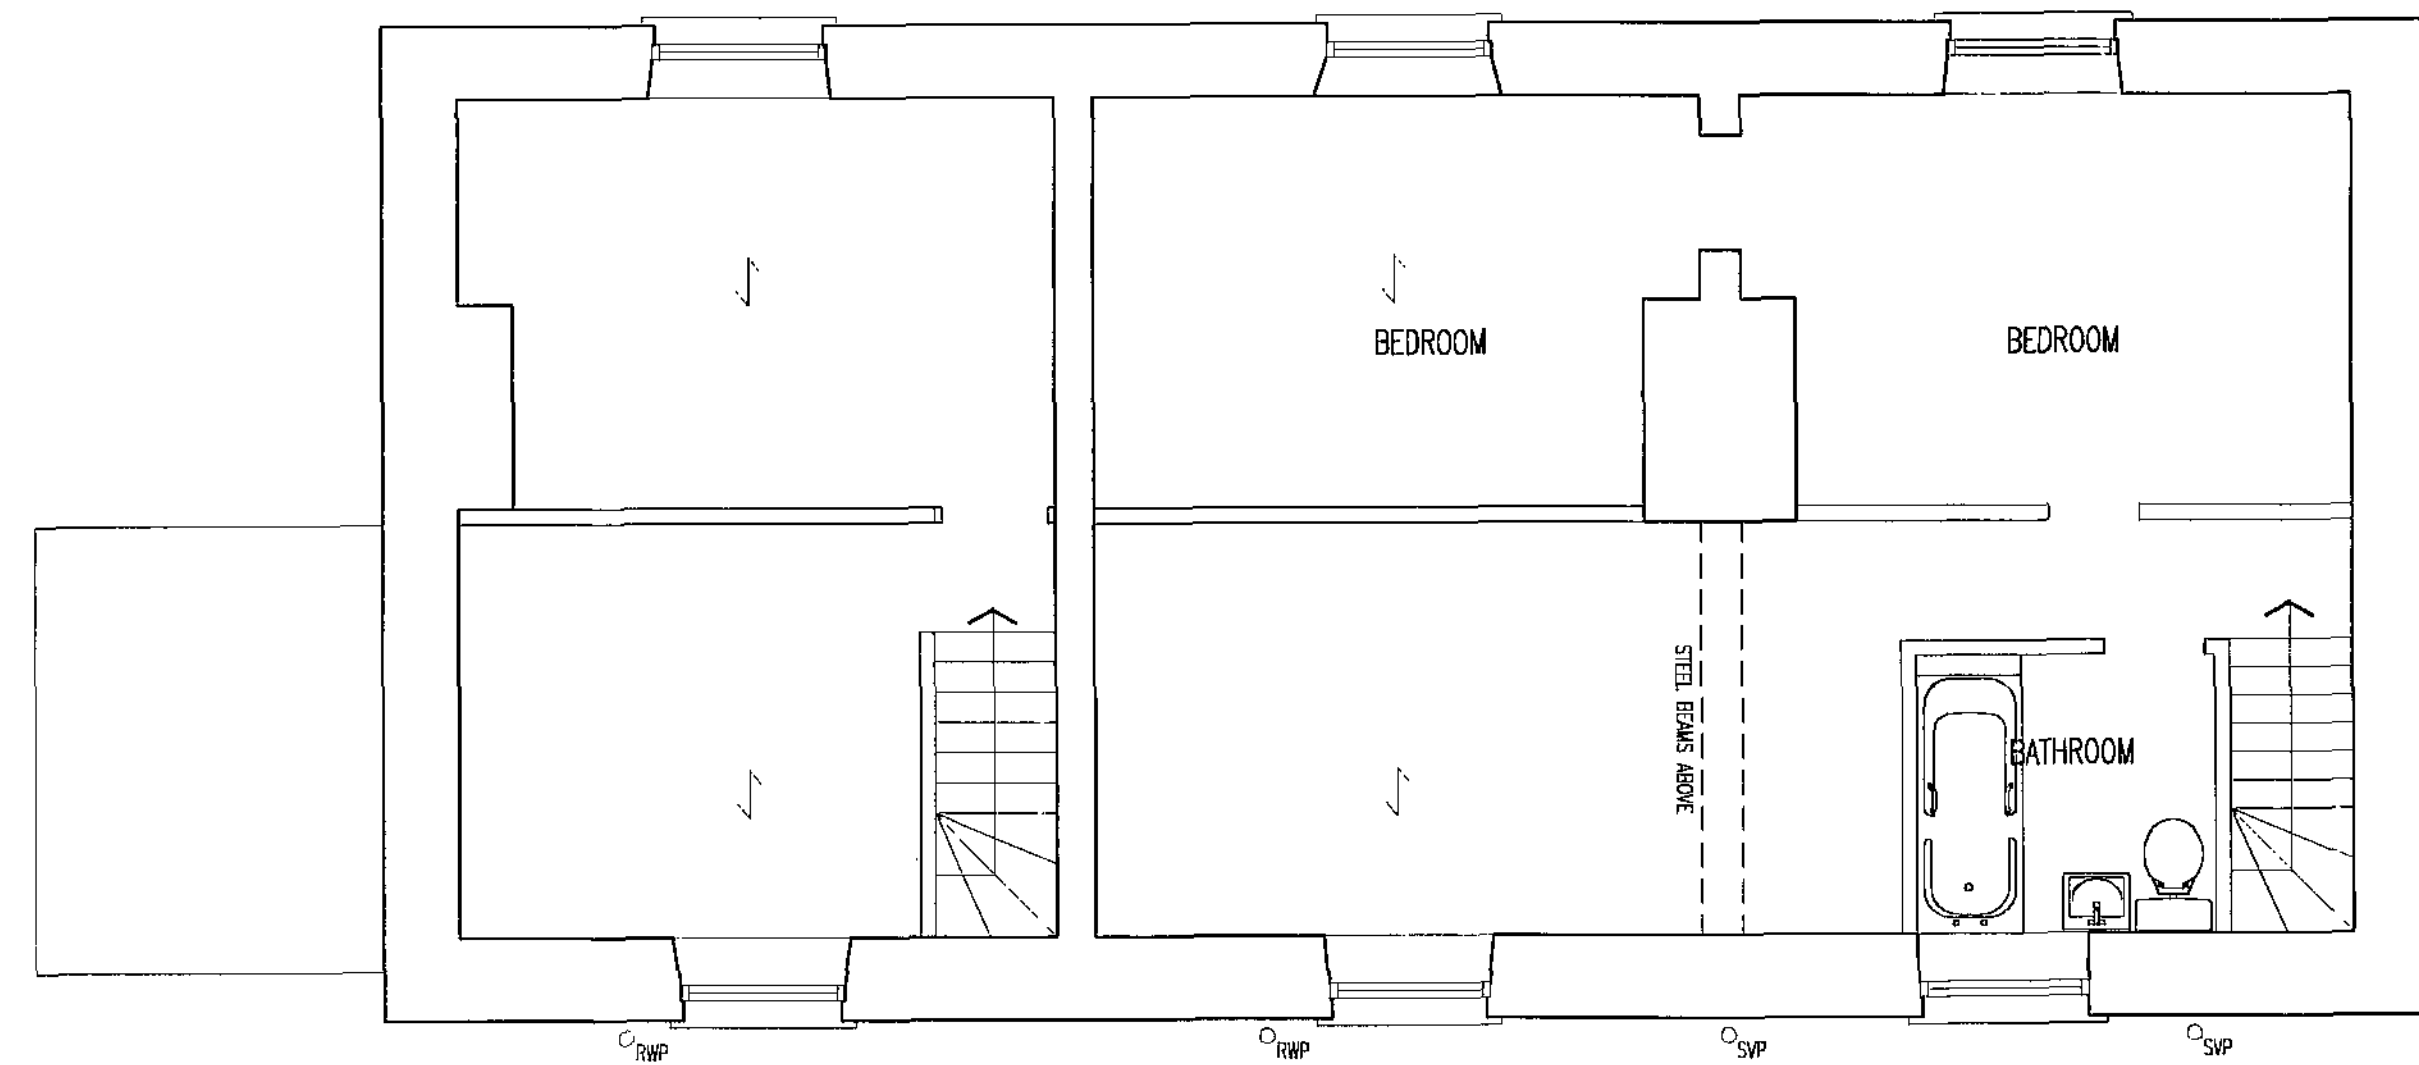


FIRST FLOOR PLAN

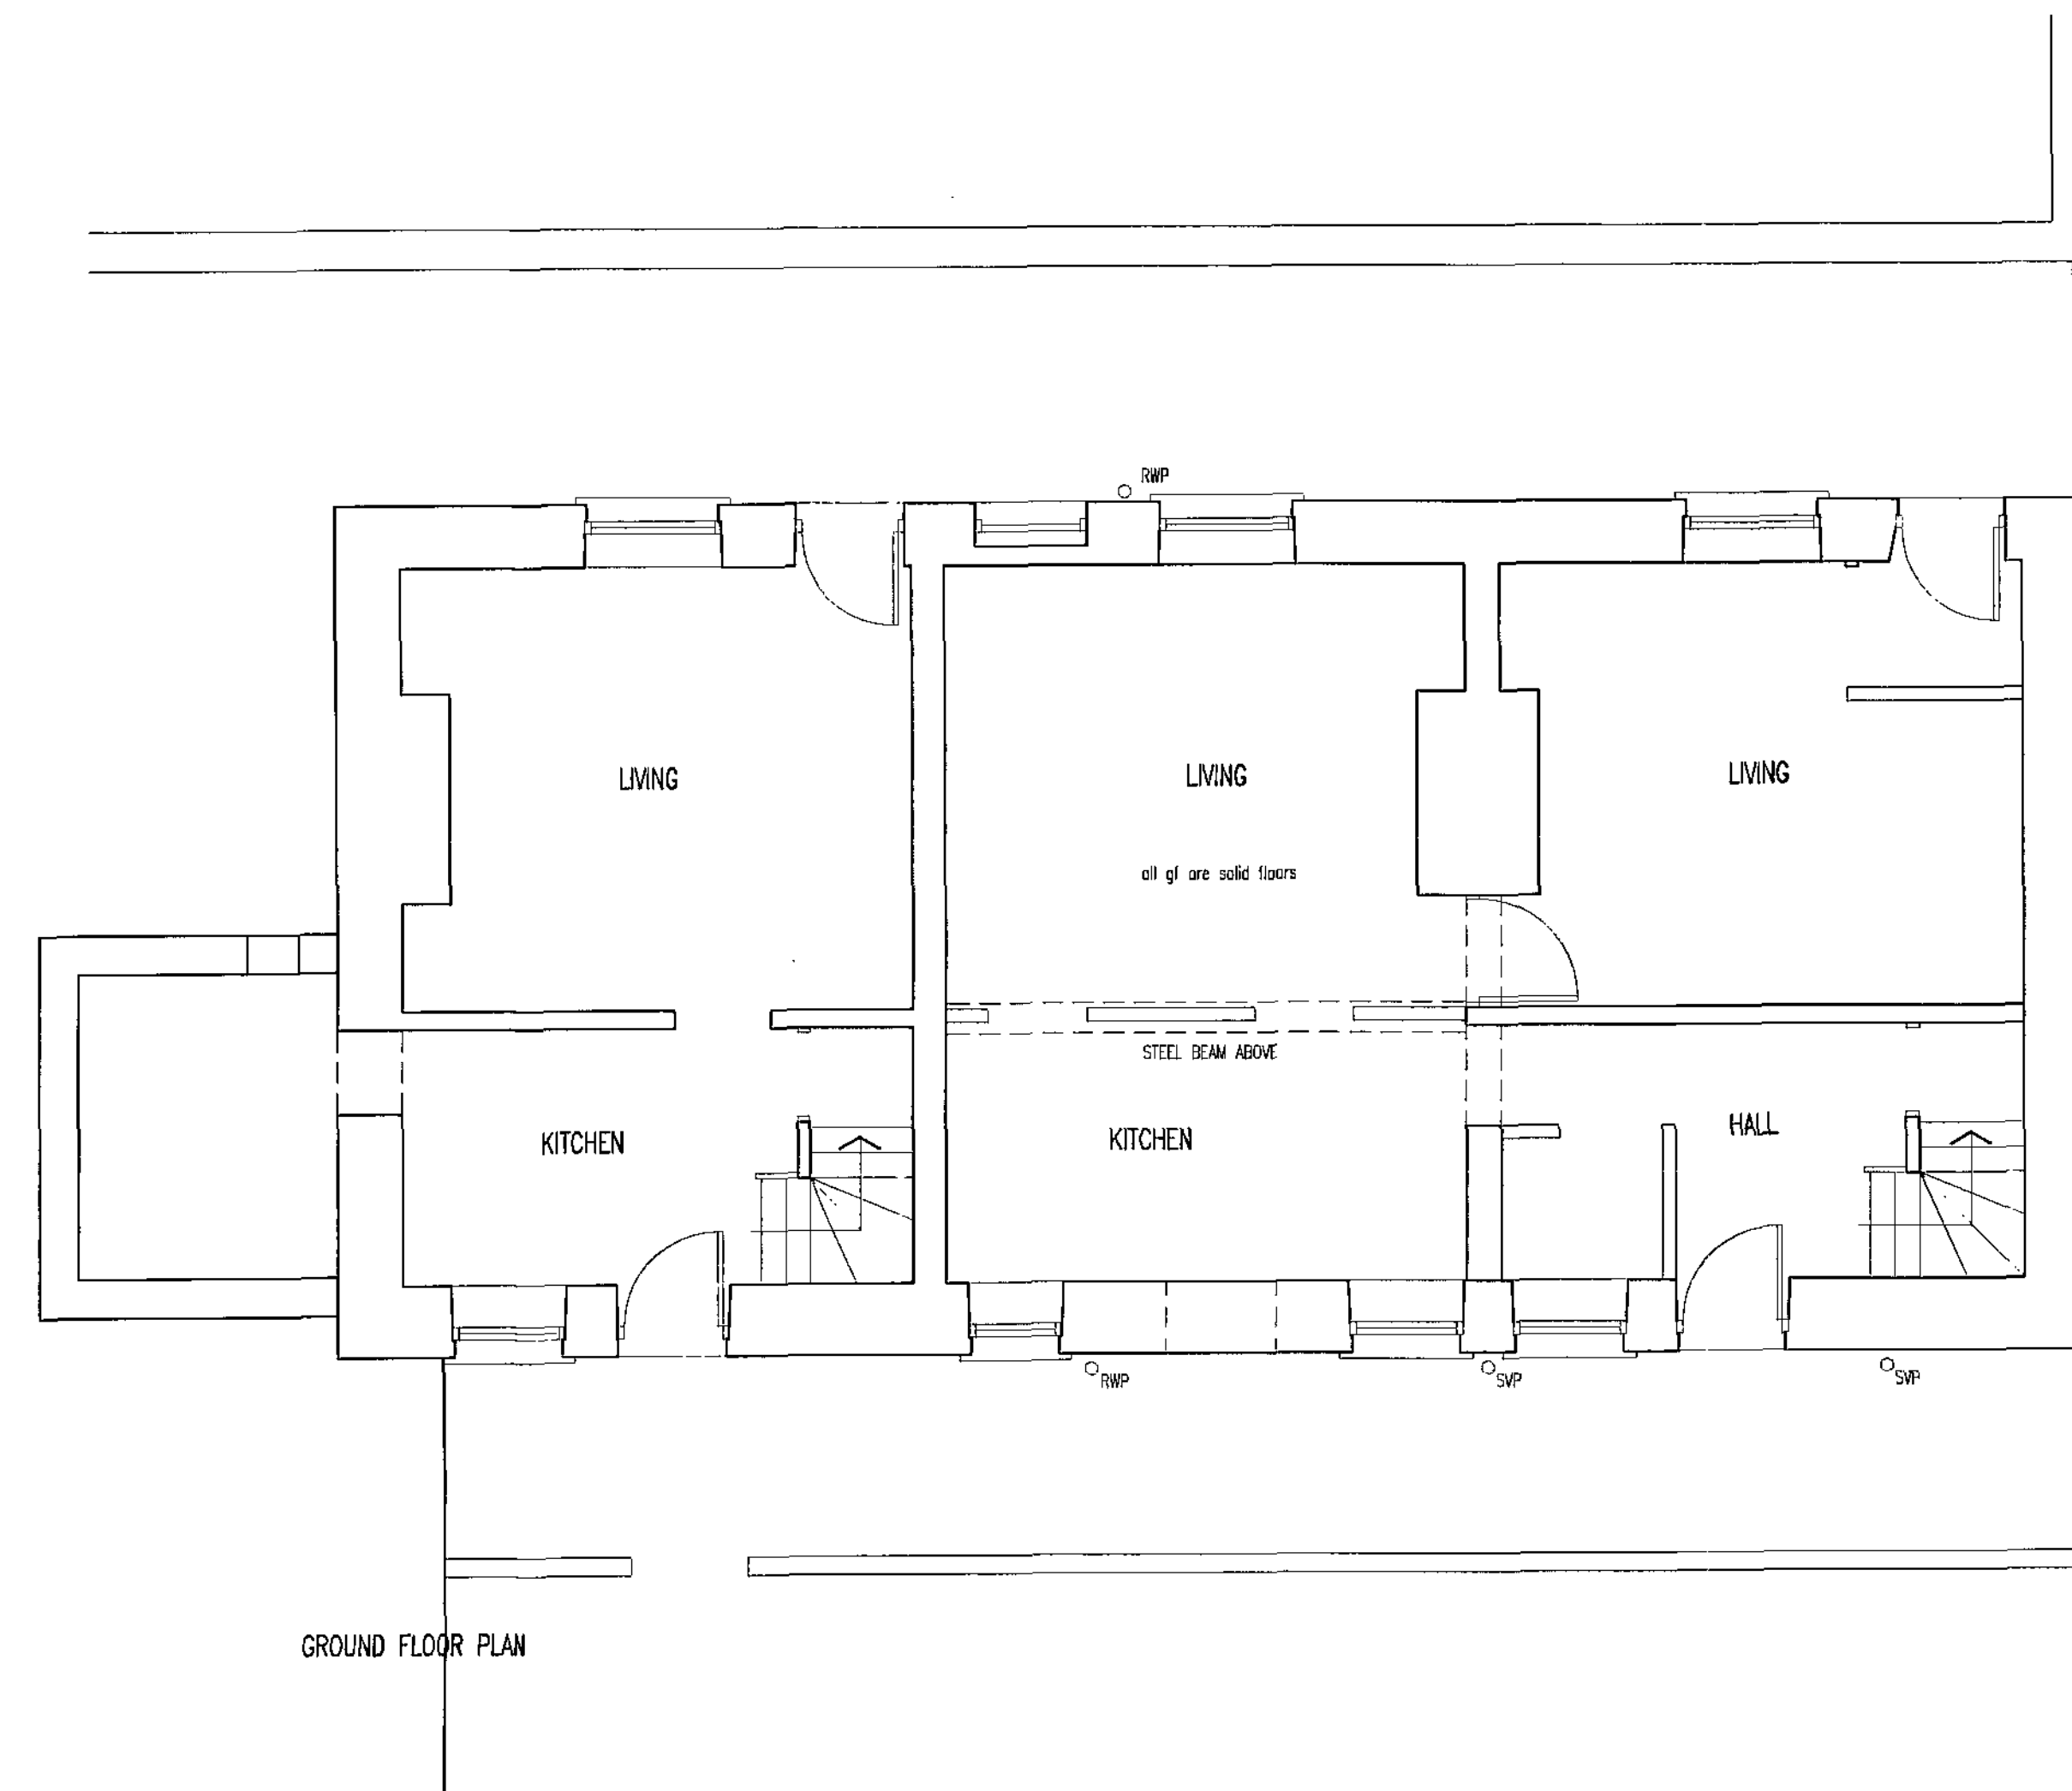


GROUND FLOOR PLAN

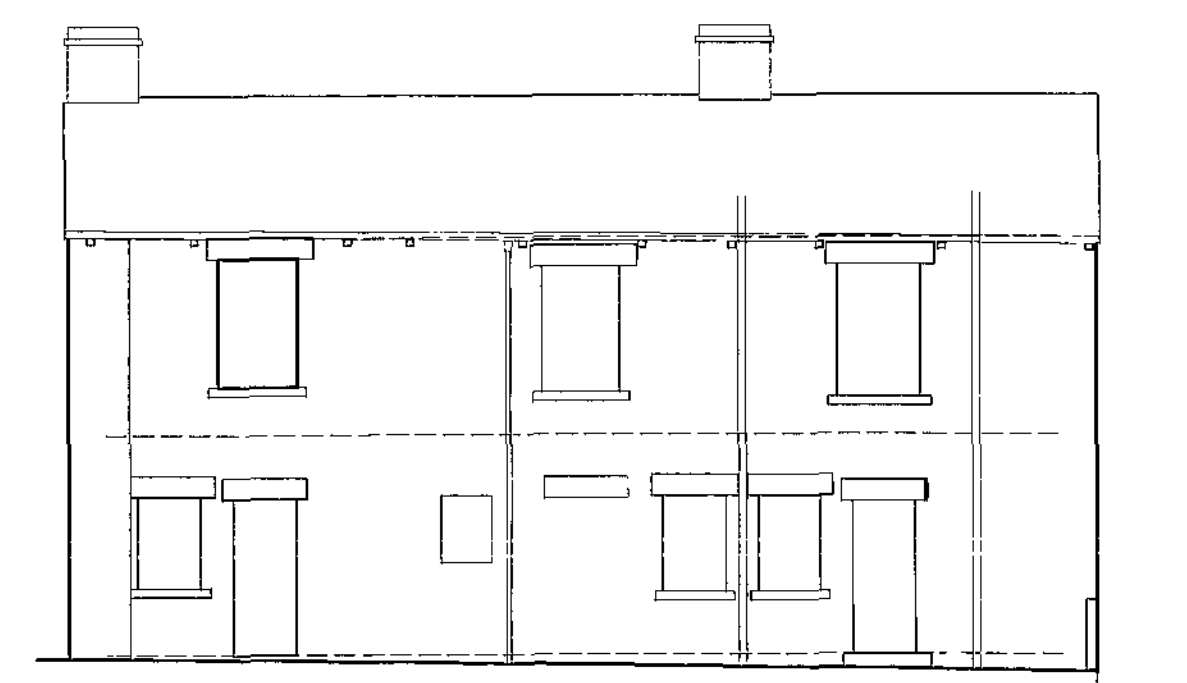


REAR ELEVATION

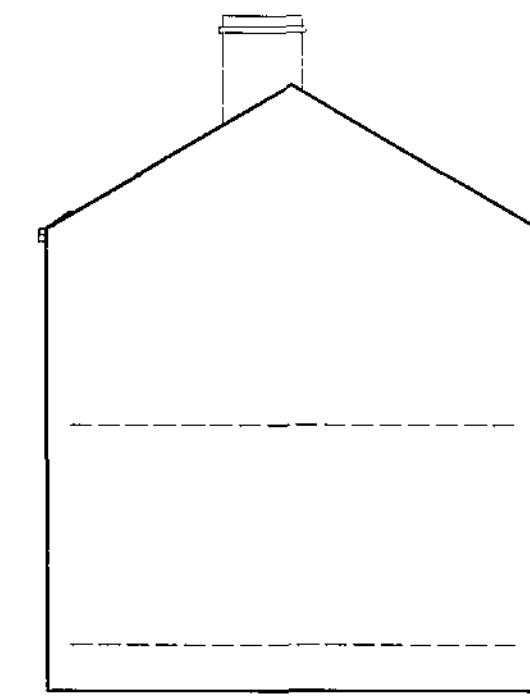

SIDE ELEVATION

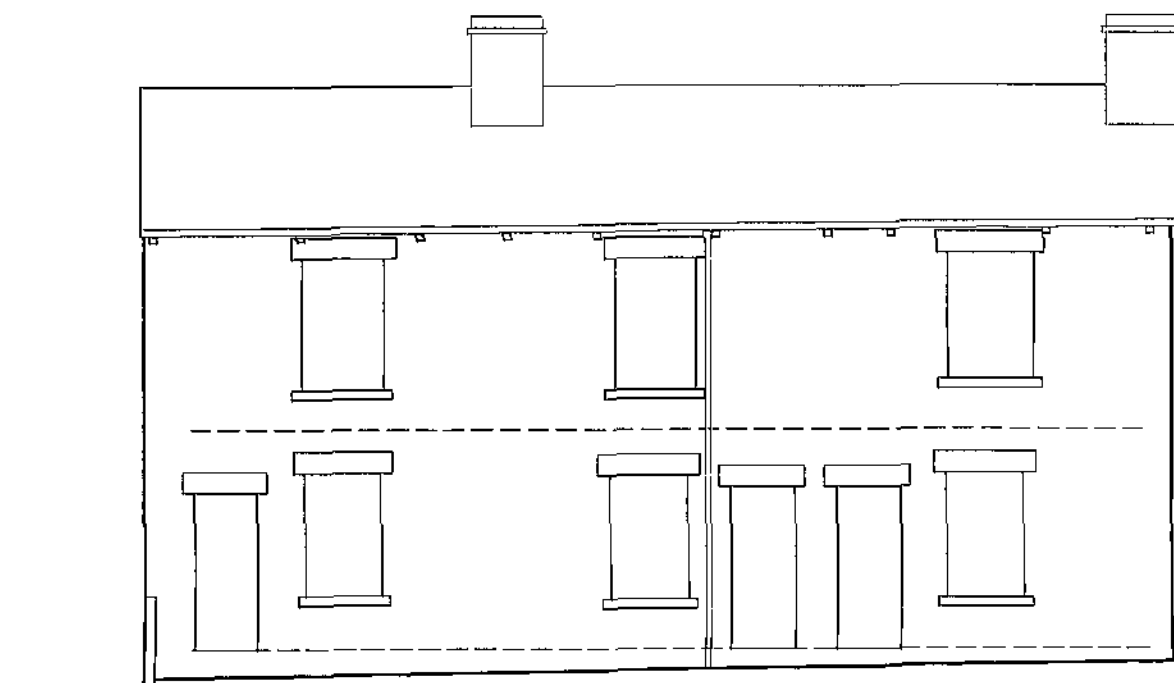

FRONT ELEVATION

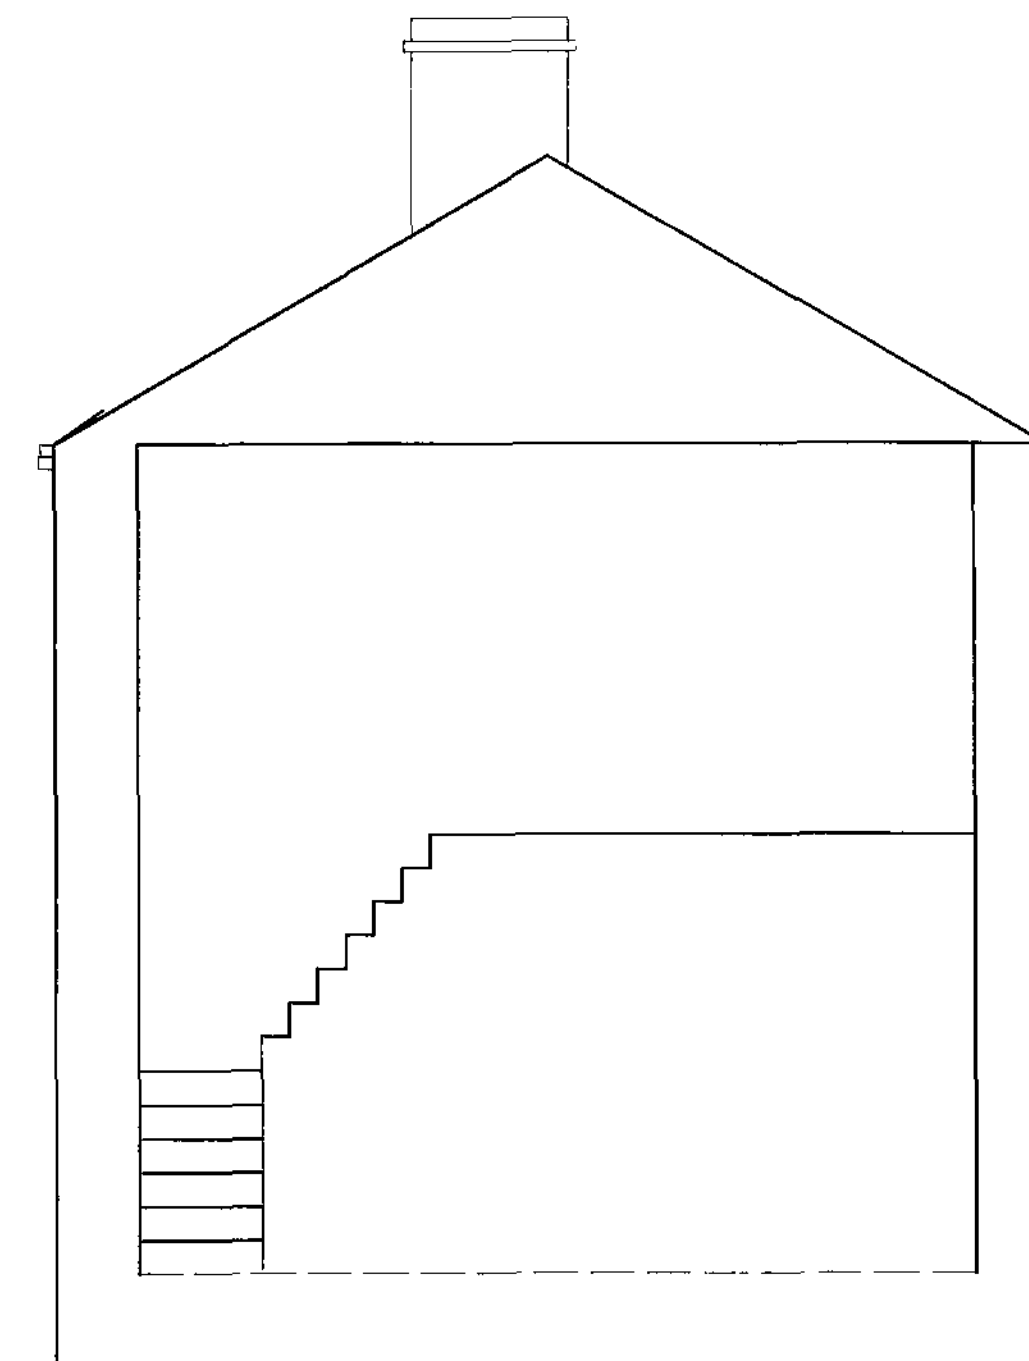

SIDE ELEVATION

Barnsley
Barou
16 JUL
Corporate

coda				
Coda Studios Ltd Hope Works, 25 Mowbray Street, Sheffield, S3 8EL t: 0870 990 3095 f: 0870 990 3096 e: information@codastudios.co.uk				
RICHARD SENIOR			Client	
REGENT GARDENS			Job	
EXISTING PLANS, ELEVATIONS & SECTION			Title	
DRAWN	CHECKED	DATE	SCALE	A1 ISSUE:
LJ		06/08	A3 ISSUE: 1:100	1:50
REVISION	DRAWING STATUS		DRAWING NUMBER	
A	-		1651-001	

© COPYRIGHT EXISTS ON THE DESIGNS AND INFORMATION SHOWN ON THIS DRAWING
The Contractor must verify all dimensions on site before making shop drawings
or commencing work of any kind. No dimensions to be scaled from this drawing.
Architect to be notified of any discrepancies in dimensions immediately.