



Ordnance Survey, (c) Crown Copyright 2013. All rights reserved. Licence number 100022432


Site Location Plan as existing 1:500

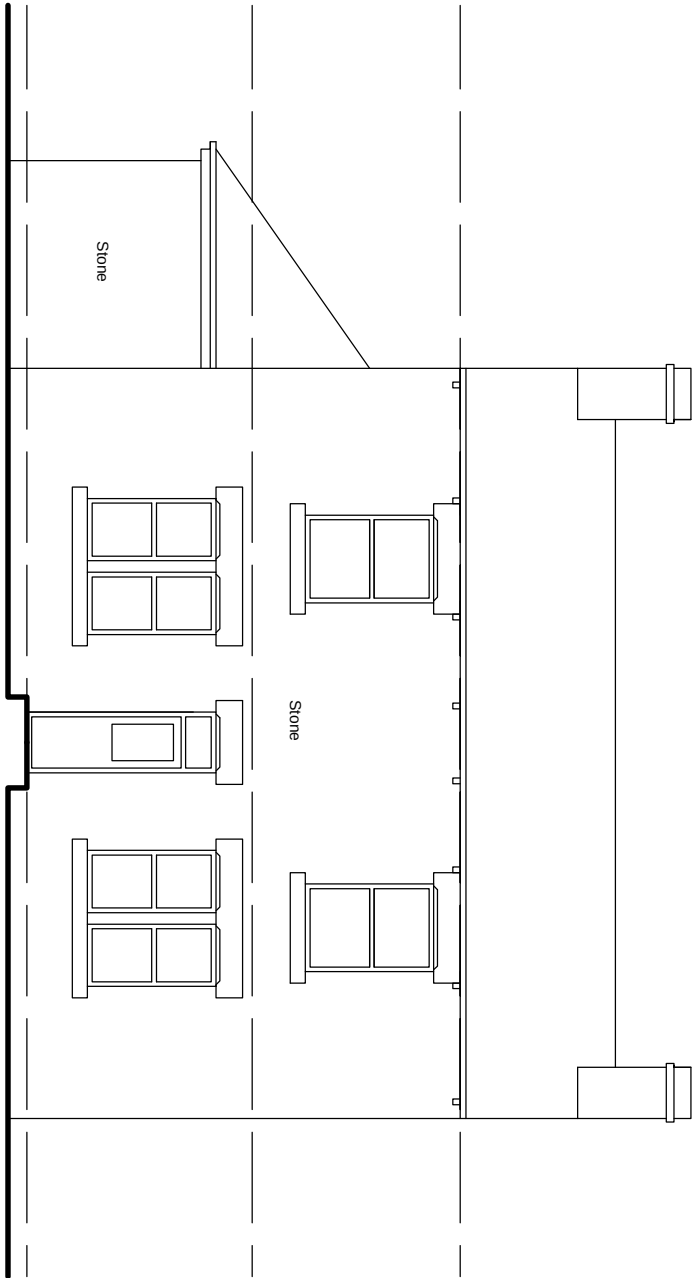


Front Elevation as existing 1:100

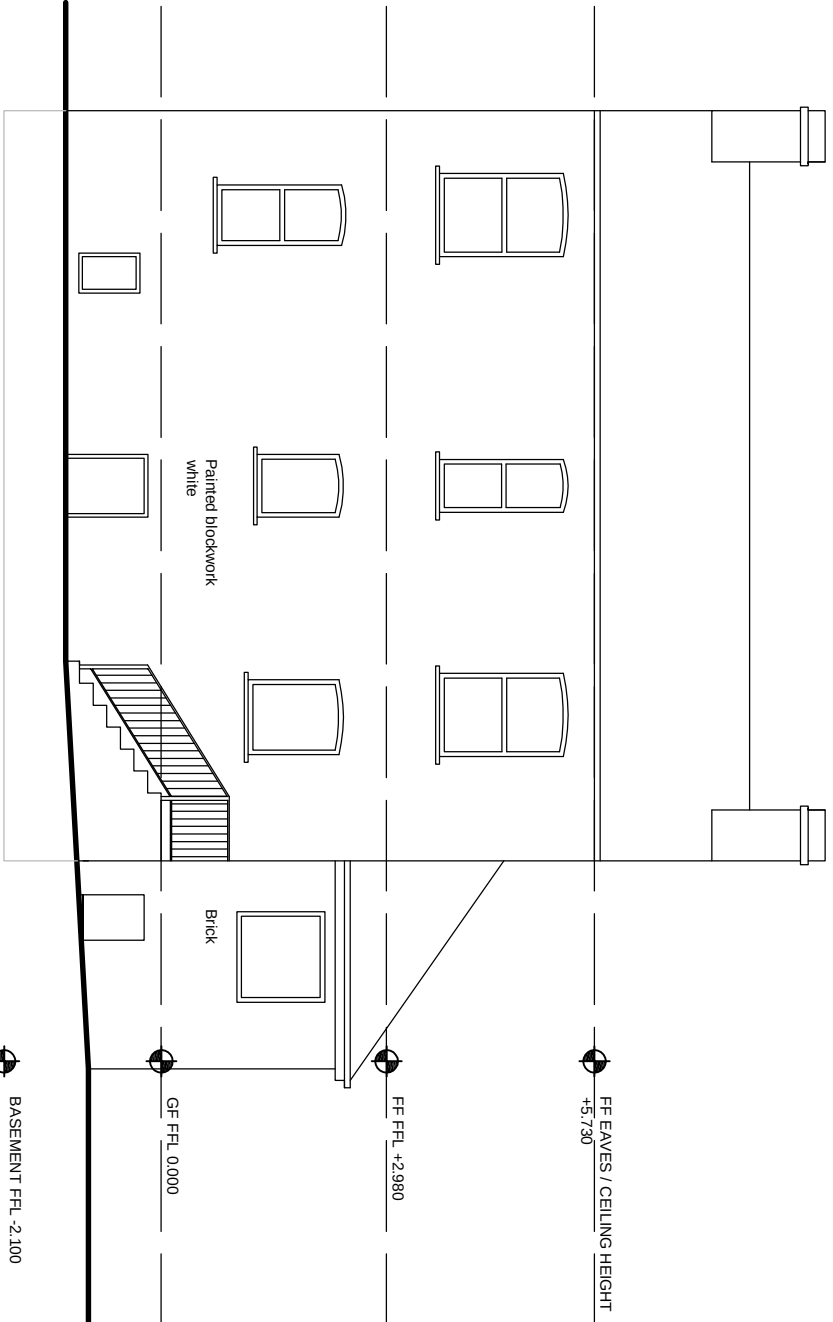


Rear Elevation as existing 1:100

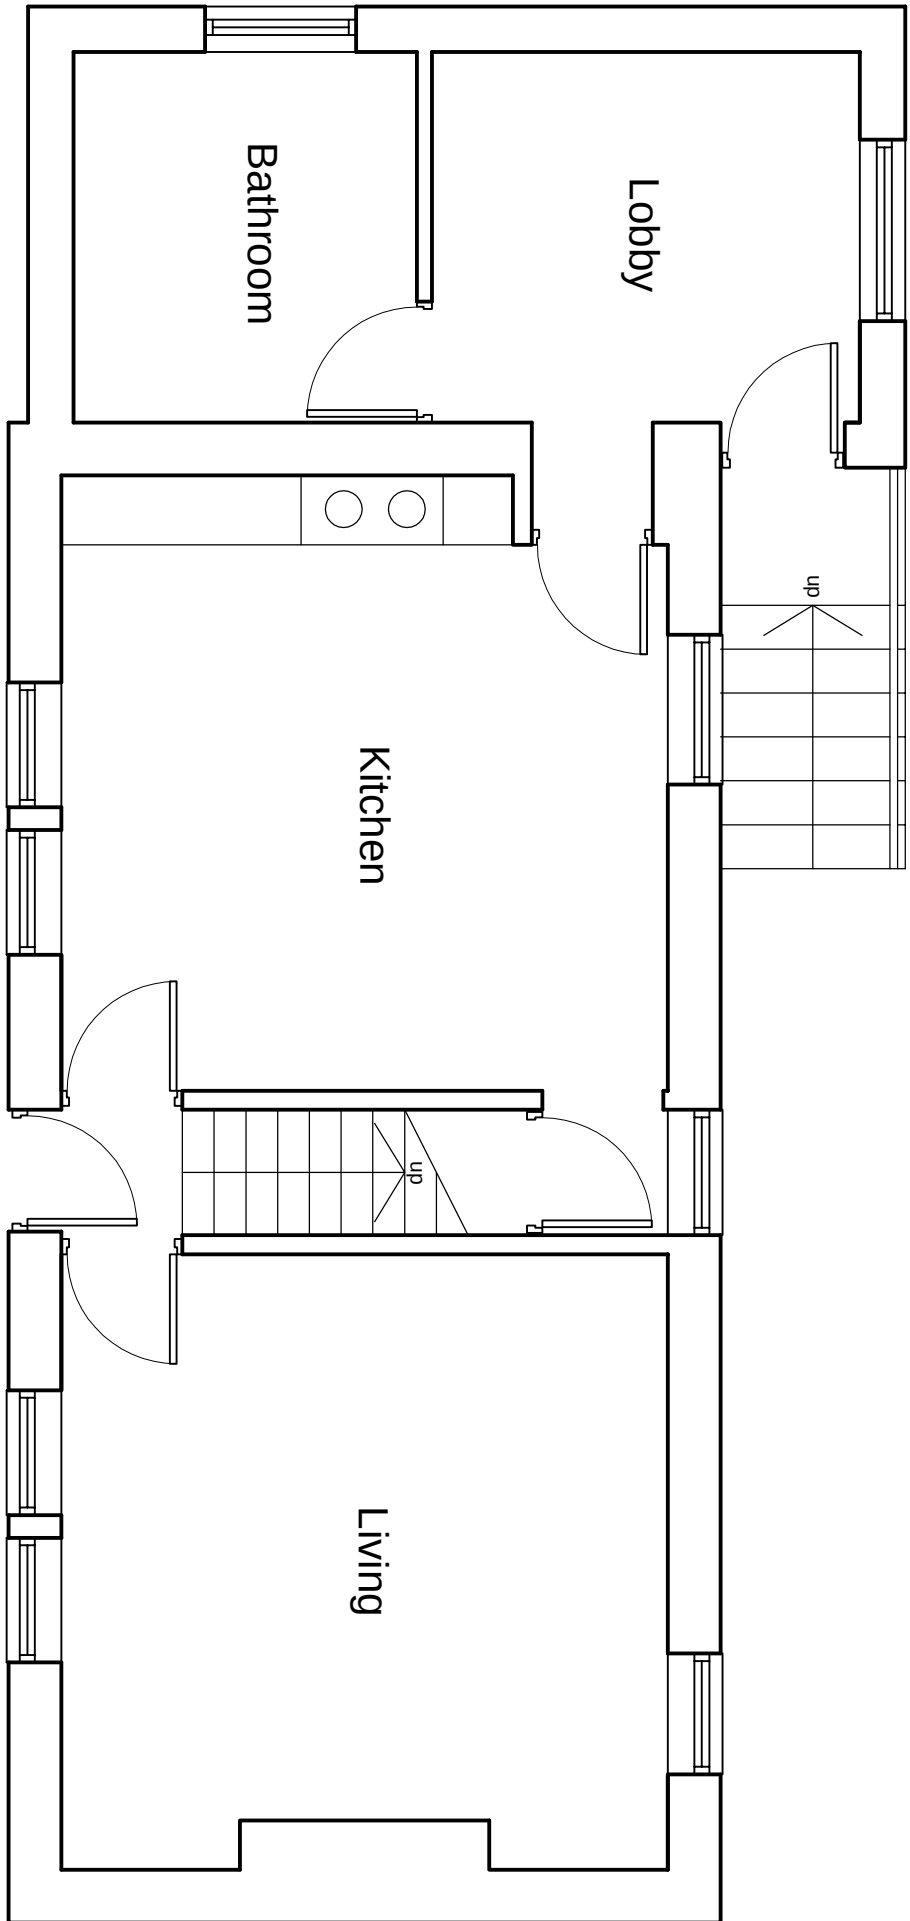

Ground Floor Plan as existing 1:50

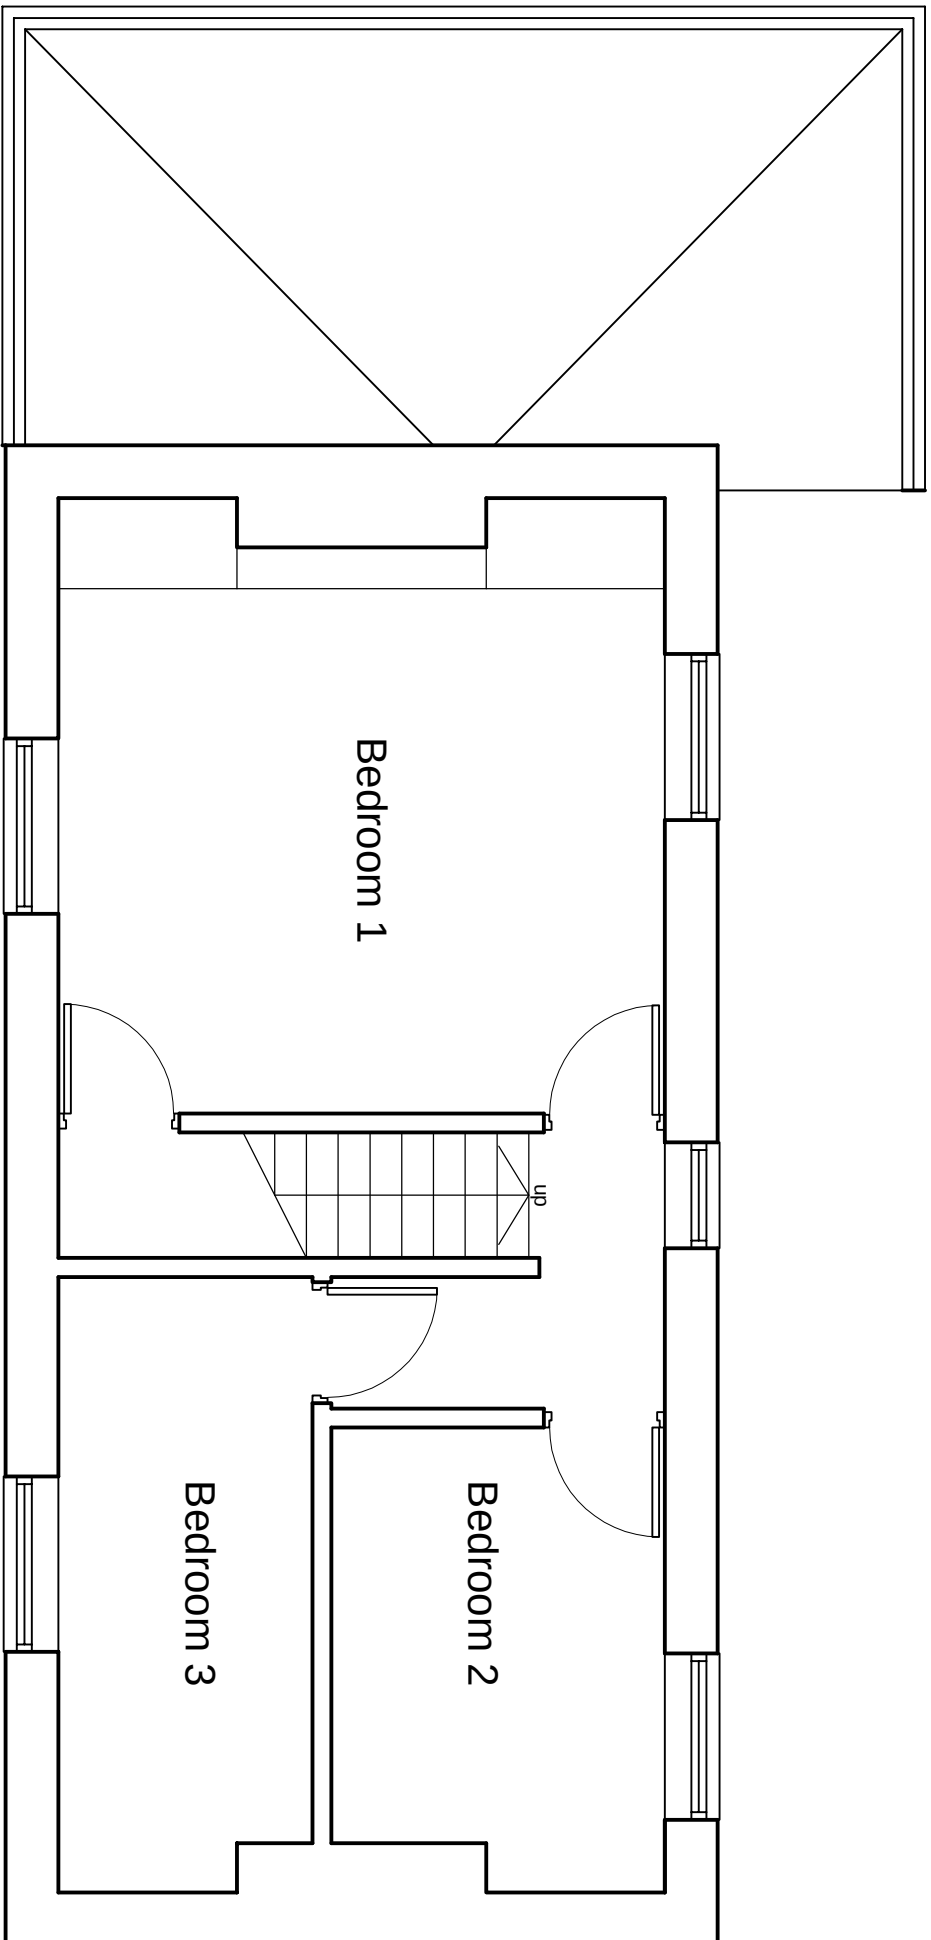

First Floor Plan as existing 1:50

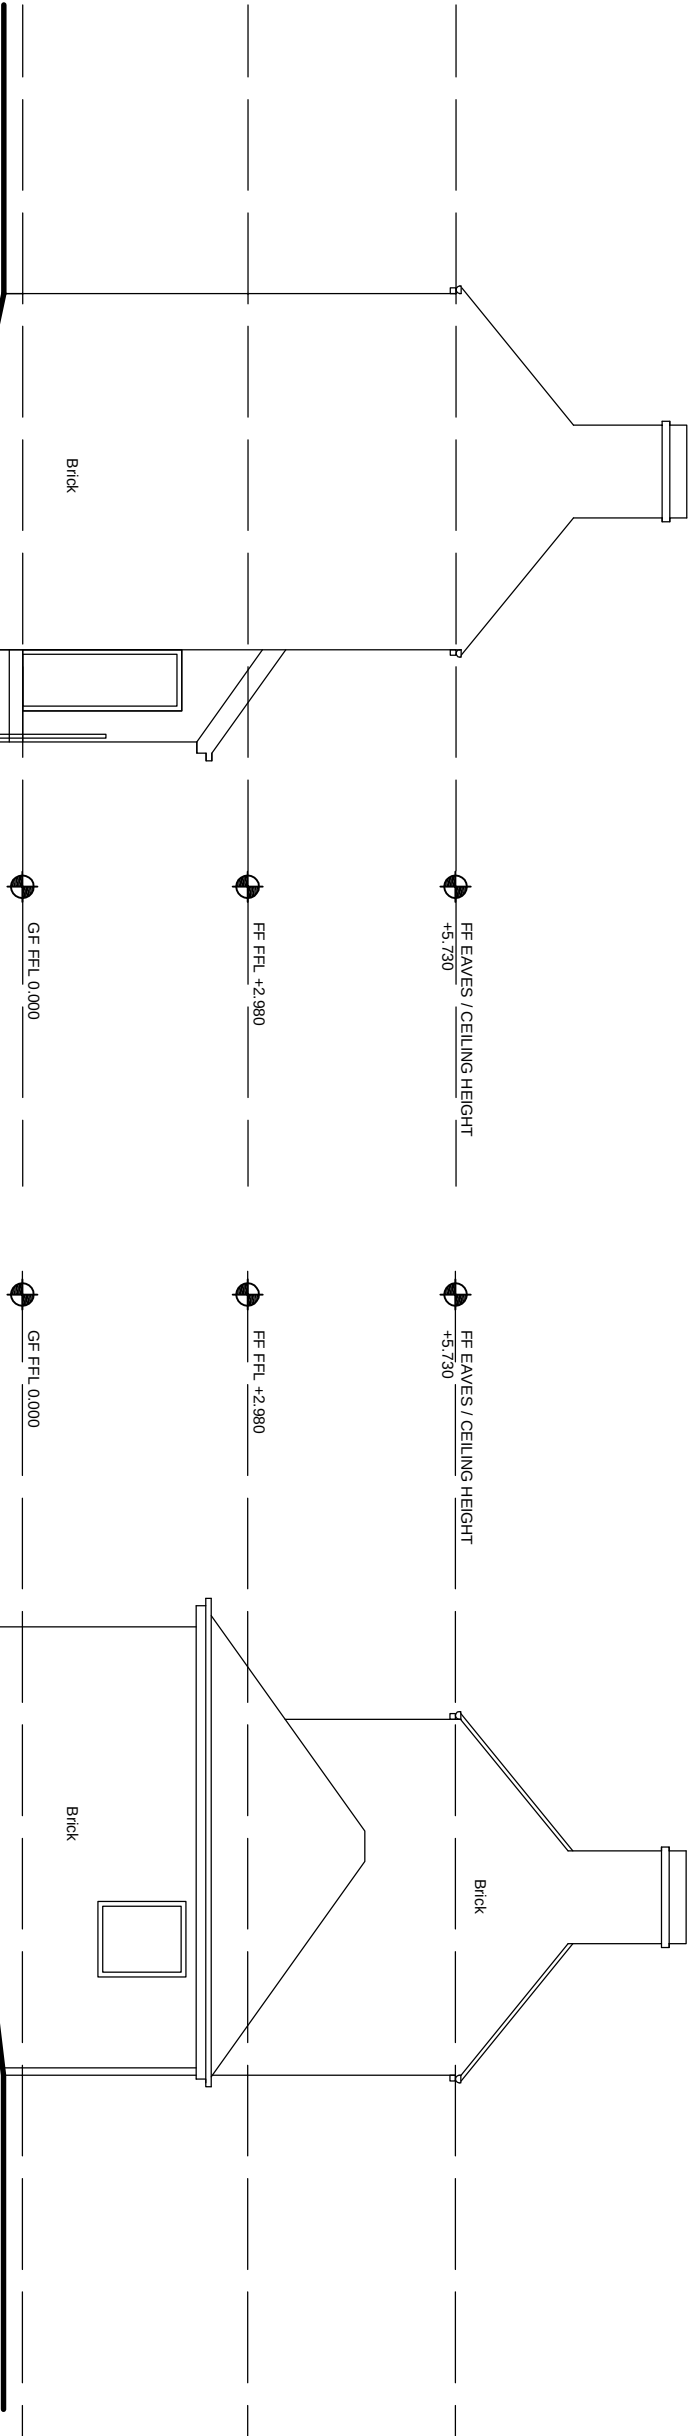


Side Elevation as existing 1:100

REVISIONS			
PROJECT			
Proposed House Extension			
46 Sackup Lane			
Darton			
Barnsley			
CLIENT			
Mr D Watson			
SCALE			
1:50 / 1:100			
DATE			
Aug 2013			
DWG. NO.			
151/01			
STATUS / DRAWING PURPOSE			
Planning			
DRAWING			
Plans & Elevations as Existing			

DO NOT SCALE FROM THIS DRAWING.
ALL DIMENSIONS ARE TO BE CHECKED ON SITE AND CONFIRMED TO AUTHOR.
PLEASE NOTIFY ANY DISCREPANCIES OR VARIATIONS BEFORE WORK ON THE
RELEVANT SECTION COMMENCES.
THE AUTHOR / CONTRACTOR IS RESPONSIBLE FOR SETTING OUT
COORDINATION OF THE WORKS AND FOR COMPLYING WITH STATUTE
THIS DRAWING SHALL BE READ IN CONJUNCTION WITH ALL RELEVANT
CONSULTANTS AND / OR SPECIALISTS DRAWINGS / DOCUMENTS
THE MATERIALS AND WORKMANSHIP OF ALL RELEVANT TENDERS AND BUILDING
OPERATIONS SHALL COMPLY WITH THE RECOMMENDATIONS OF CURRENT
BRITISH STANDARDS AND CODES OF PRACTICE.
STRUCTURAL CALCULATIONS TAKE PRECEDENCE OVER THE DRAWINGS.
IF IN DOUBT, ASK.
NOTES

Drawing Scale (unless otherwise noted)

1:50 @ A1 size OR 1:100 @ A3 size

 

All trees and vegetation drawn are shown indicative only and
may not represent actual trees in or around the site.