


NOTES

[illegible]


Standard 12 Future Through Floor Lifts: The design should incorporate a) provision for a future stair lift b) an identified space for a potential through-the-floor lift

[illegible]

Drawing Status:
PLANNING
1:100 @ A1

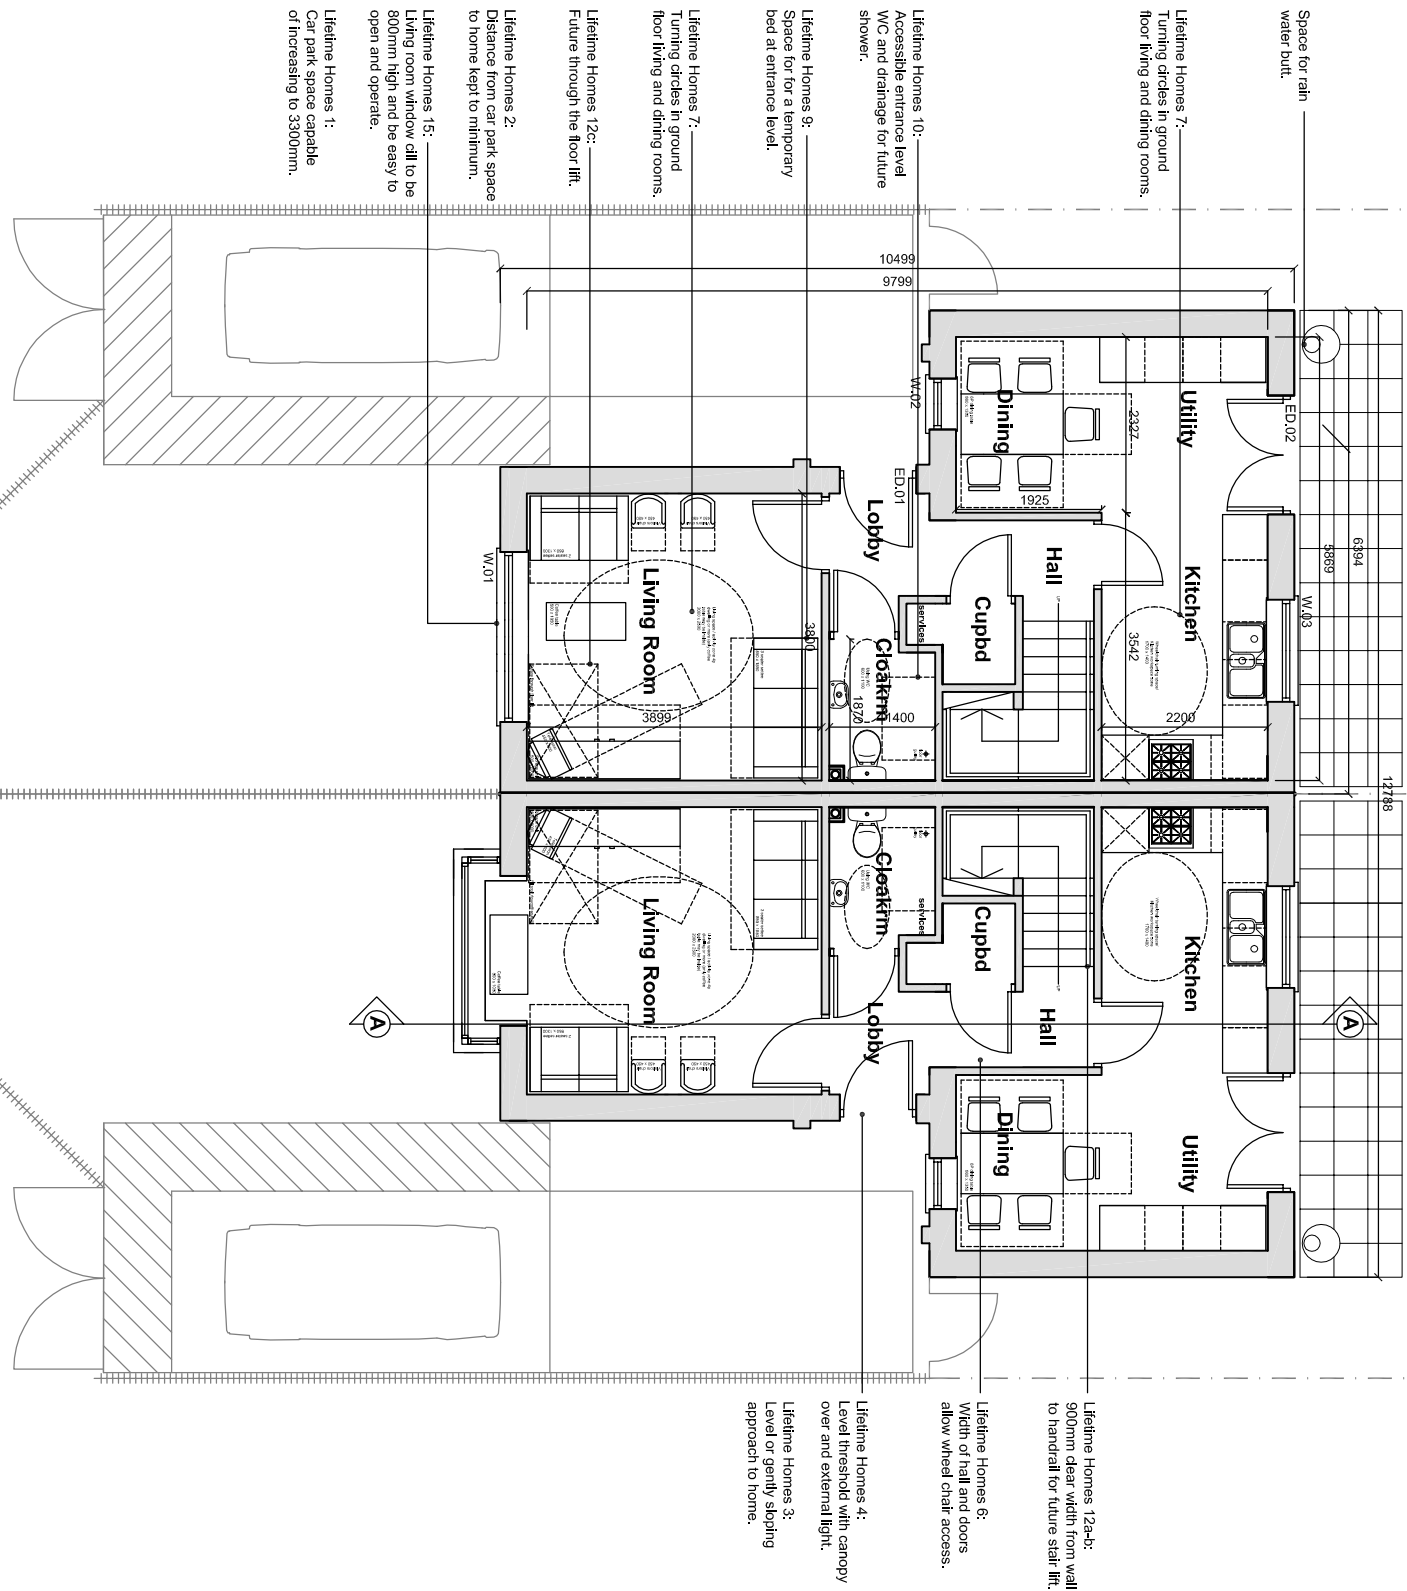


Proposed Semi-Detached Ground Floor - Type A.

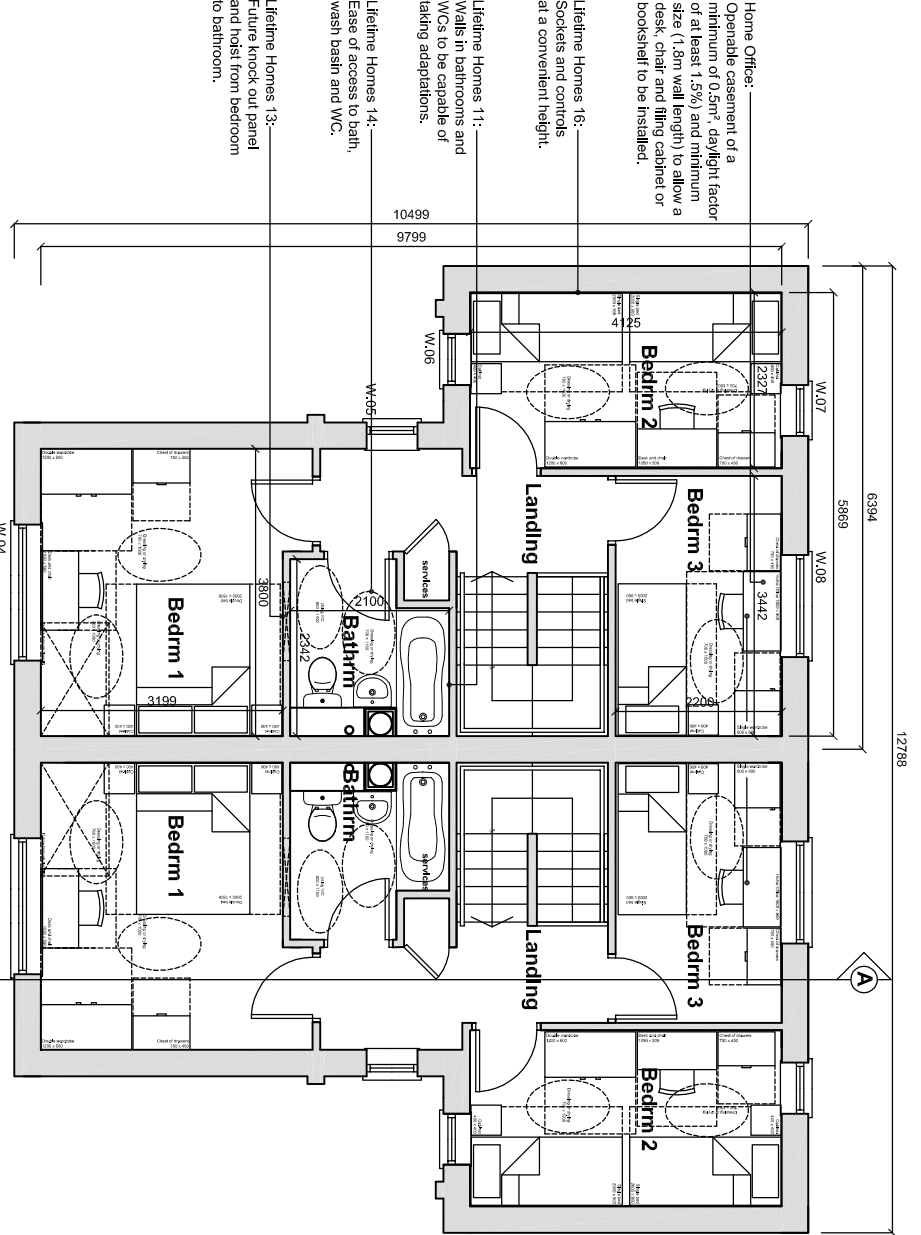

Proposed Semi-Detached First Floor - Type A.




Proposed Front Elevation

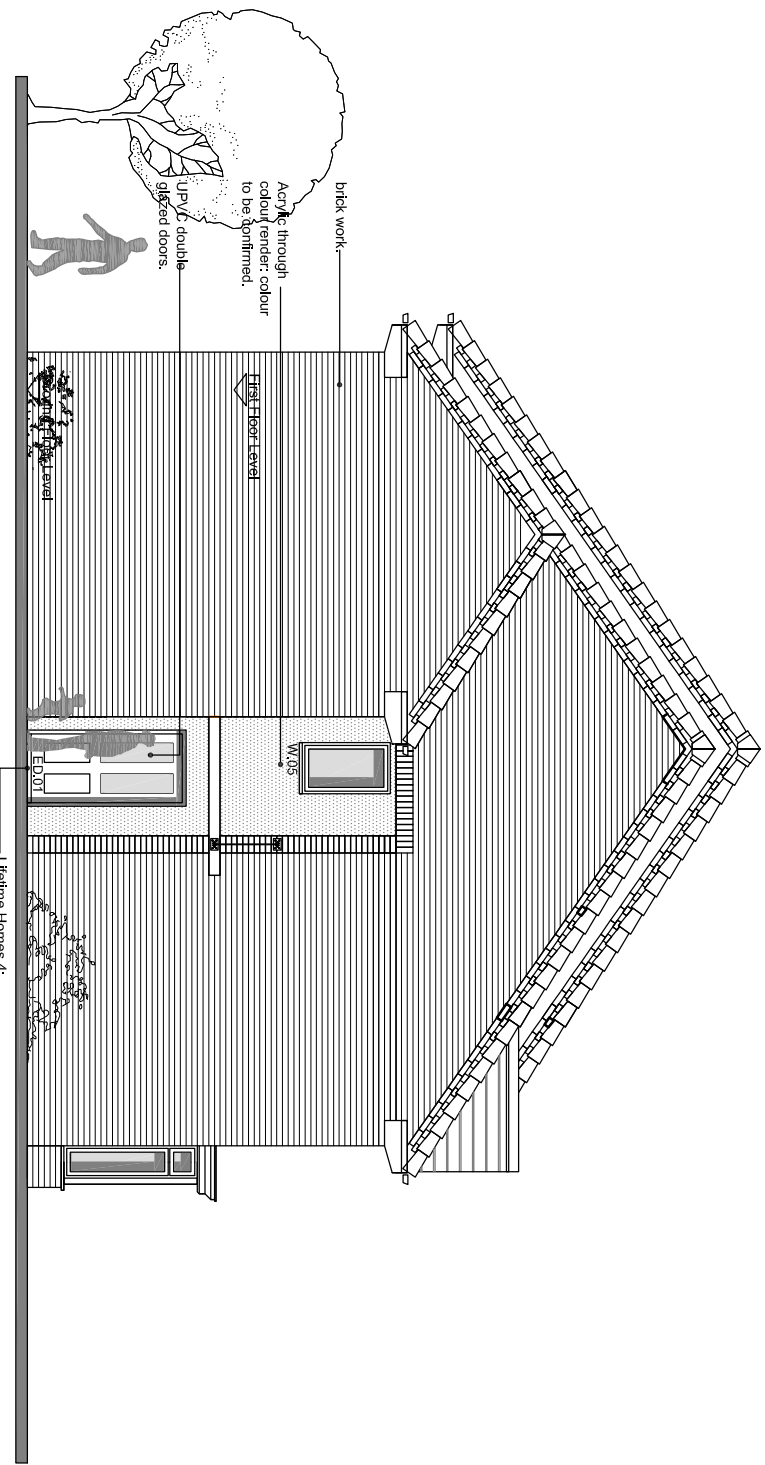


Proposed Side Elevation




Proposed Rear Elevation

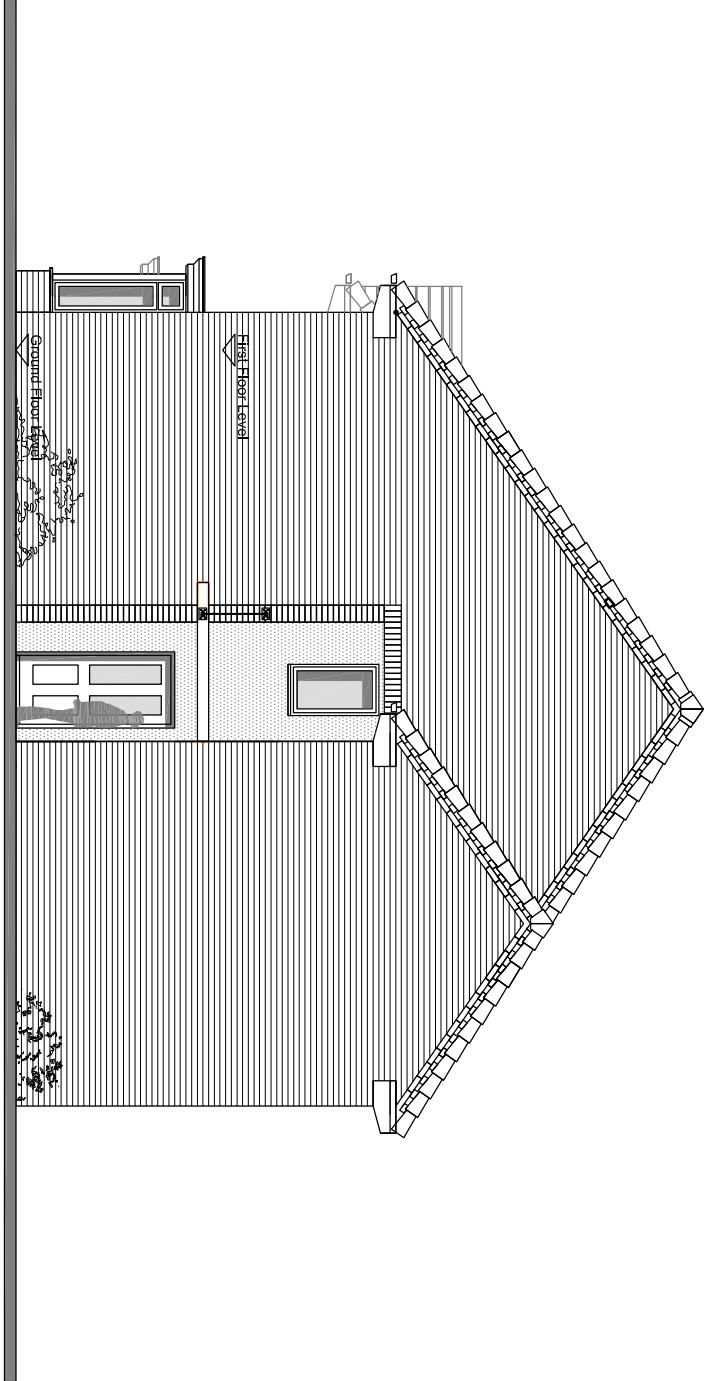

Proposed Side Elevation

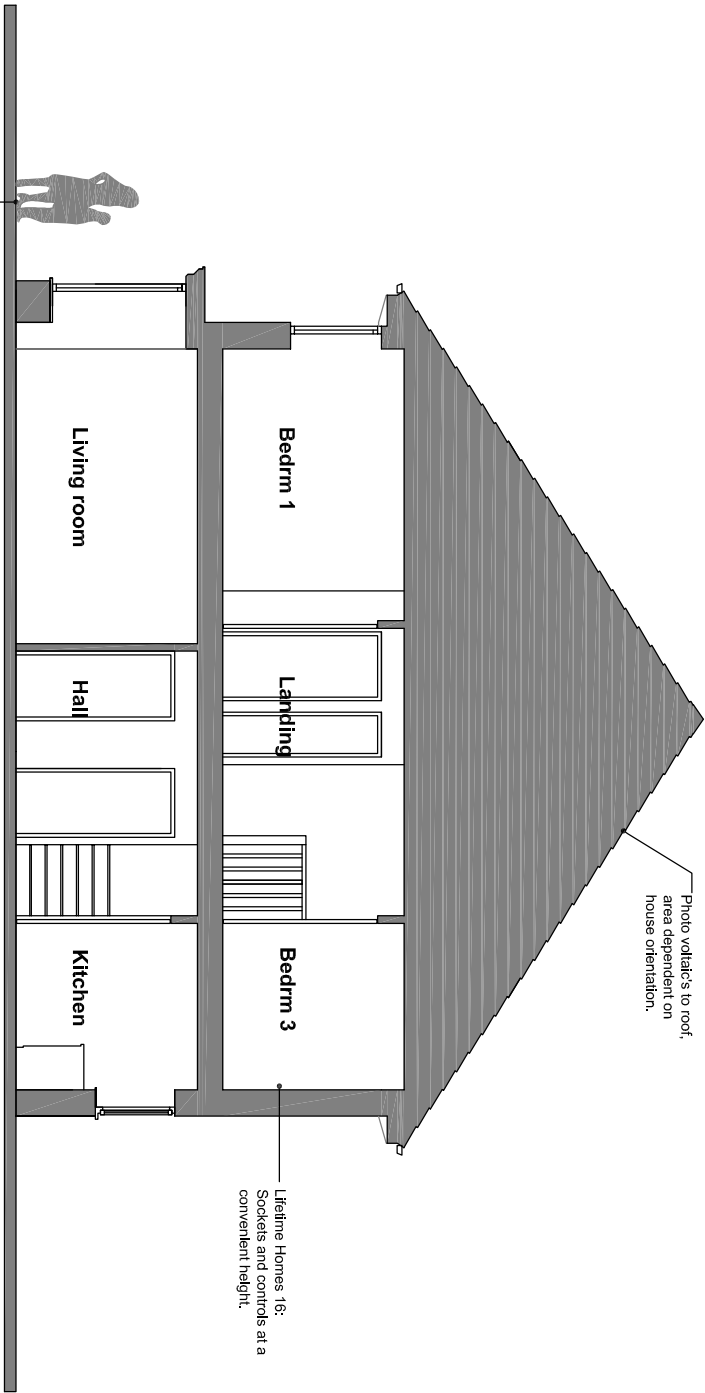

Proposed Section A - A

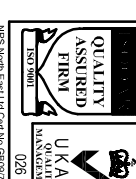DATE	DESCRIPTION	REV		
	The contract is to provide all services with the current Building Regulations and it is noted all the dimensions and levels. Do not scale from the drawings, use written dimensions. To be used in conjunction with the printed version. E&S/NP/17 Planning/Section 004.docx Source Survey map(s) reproduced by permission of WMDCC Controller of HM Stationery Office Crown Copyright. WMDCCS referred to LUTHERIAN			
 nps/north east ltd MARSHALL HOUSE WYNDHAM ROAD, EASTLEIGH ROAD WIMBORNE DT97 3SSBQ DORSET TEL: 01797 323200 FAX: 01797 325051 EMAIL: info@nps-northeast.co.uk FINDUS OFFICE 100-102 CHICHESTER AVENUE, ST ANDREW'S INDUSTRIAL PARK, NORTHAMPTON NN4 7JH TEL: 01202 730022 FAX: 01202 730033 CHICHESTER OFFICE: 100-102 CHICHESTER AVENUE, ST ANDREW'S INDUSTRIAL PARK, NORTHAMPTON NN4 7JH  BREITLING INSURED BY ASSURANCE SURETY 0800 077 7777 www.breitling.com				
PROJECT	SUBJECT	CLIENT		
Proposed New Housing Bellinorke Avenue, Dartford, Barnsley	Proposed Elevations & Sections Type C	Barneshall Homes		
SCALE	DATE	REVISION	DRAWN	CHECKED
1:100	16.12.09	REV	MIL	
PROJECT NR.	DRAWING NR.	AG.09.163	PL008	