





FRONT ELEVATION AS PROPOSED

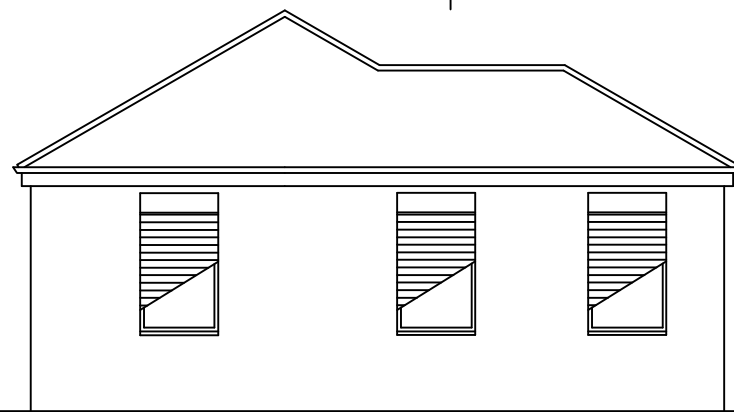


SIDE ELEVATION AS PROPOSED



LOCATION PLAN SCALE 1:1250

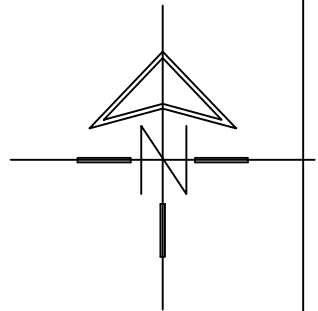

SITE PLAN SCALE 1:500

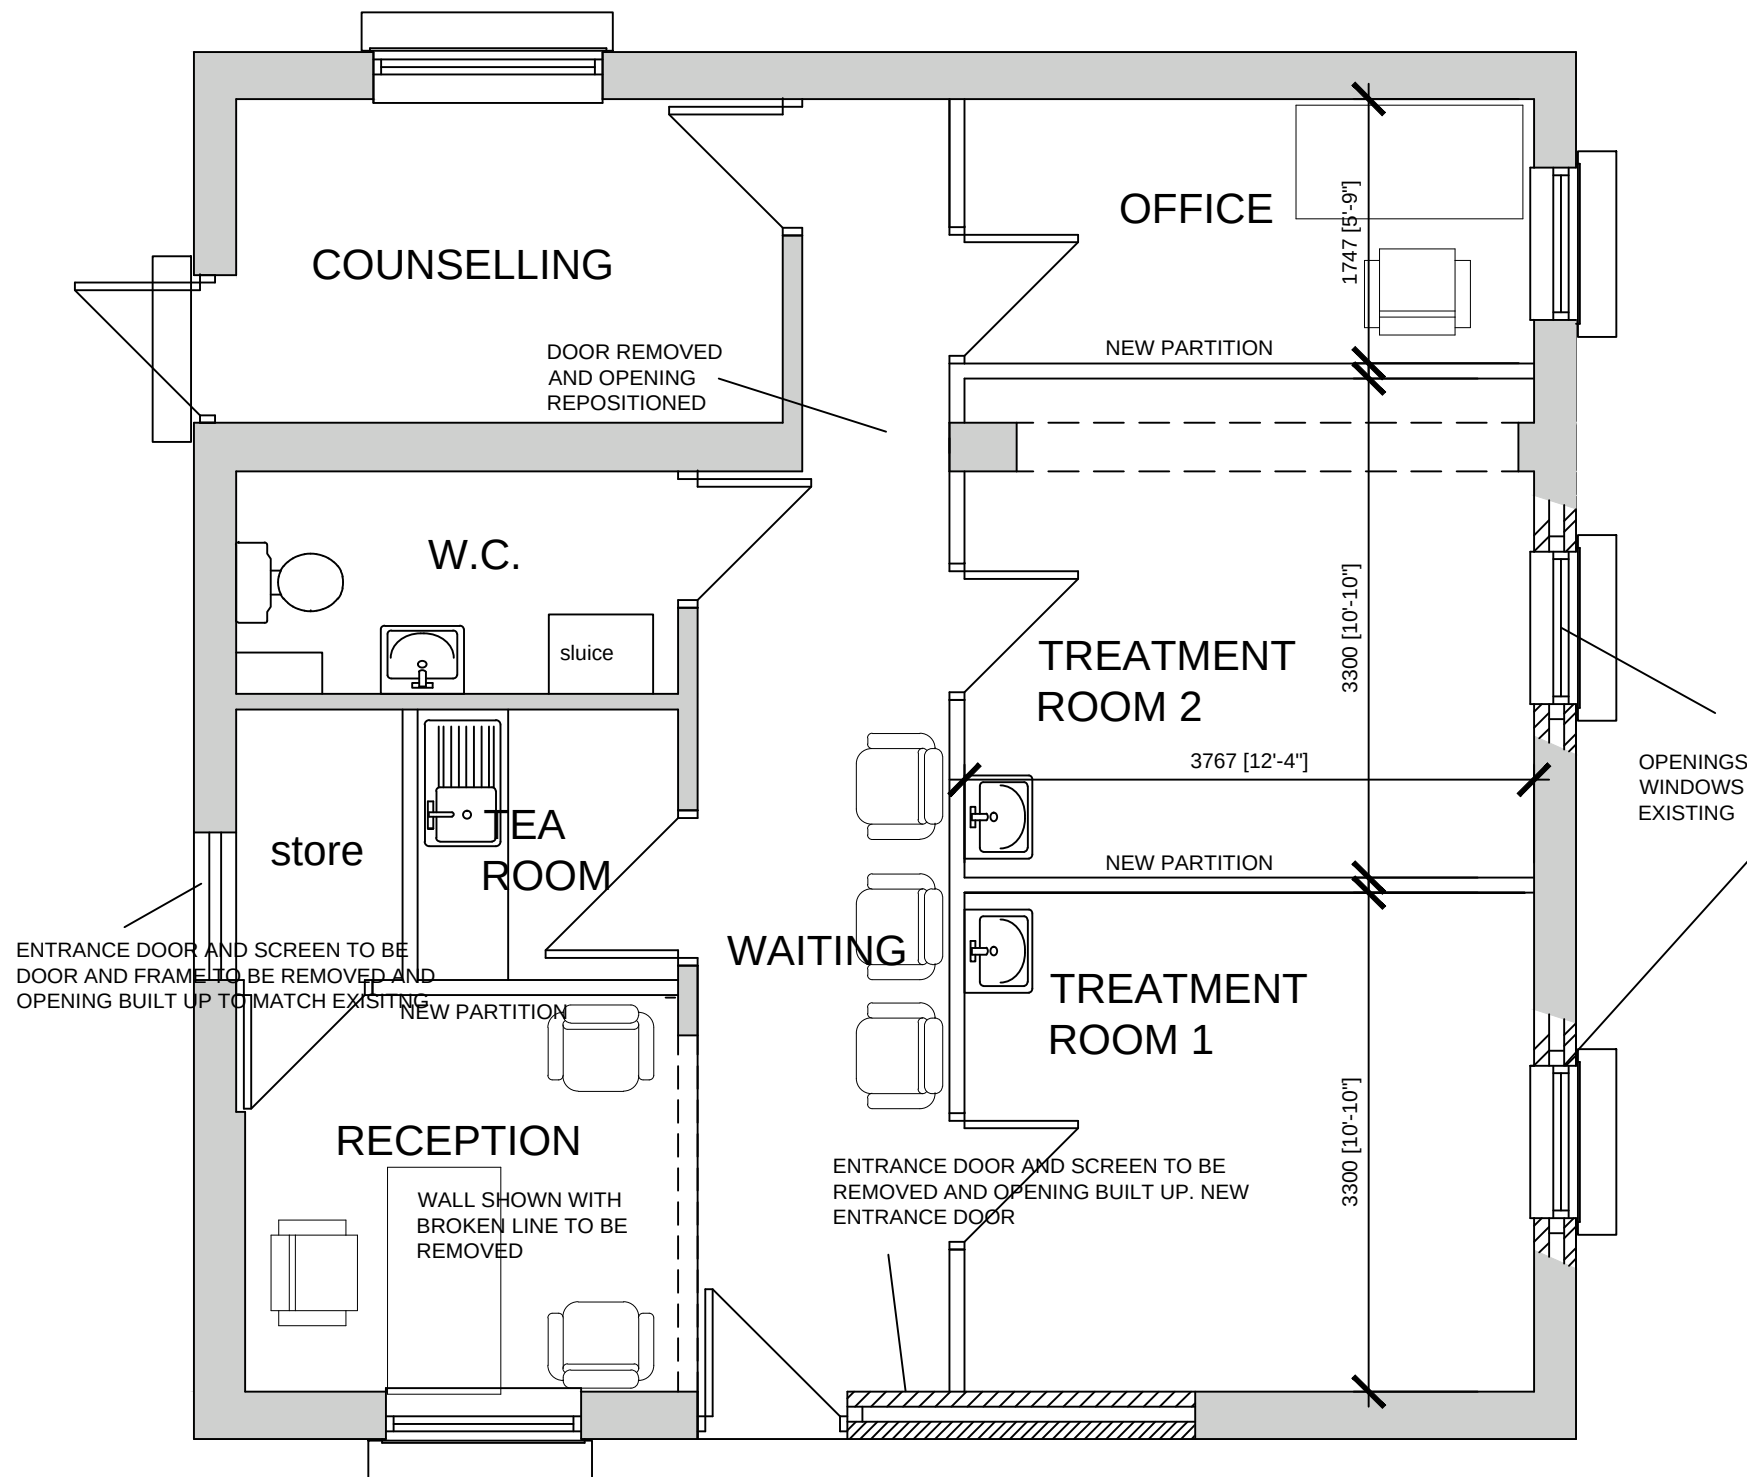

PLAN AS PROPOSED

			8 MORSTON BUSINESS PARK, WHALEY ROAD, BARUGH GREEN, BARNSELY. S75 1HQ Email: info@whiteaguspartnership.co.uk Web: www.whiteaguspartnership.co.uk		
ARCHITECTURAL SERVICES AND SURVEYORS			Phone: 01226 208482 Fax: 01226 283030		
Project. PREMISES AT PRESTON WAY, MONK BRETTON BARNSELY. S71 2RU.			Client. BARNSELY HOSPICE		
Drawing Title. PLAN & ELEVATIONS AS PROPOSED			Date. APRIL 2014	Scale. 1:50 & 1:100 @A3	
			Ref. 14-008	Dwg. No. 02	Rev. C
Date	Suffix	Description	Date	Suffix	Description
10-10-14	A	LAYOUT REVISED			
17-10-14	B	MINOR REVISIONS			
20-10-14	C	ELEVATIONS ADDED			