


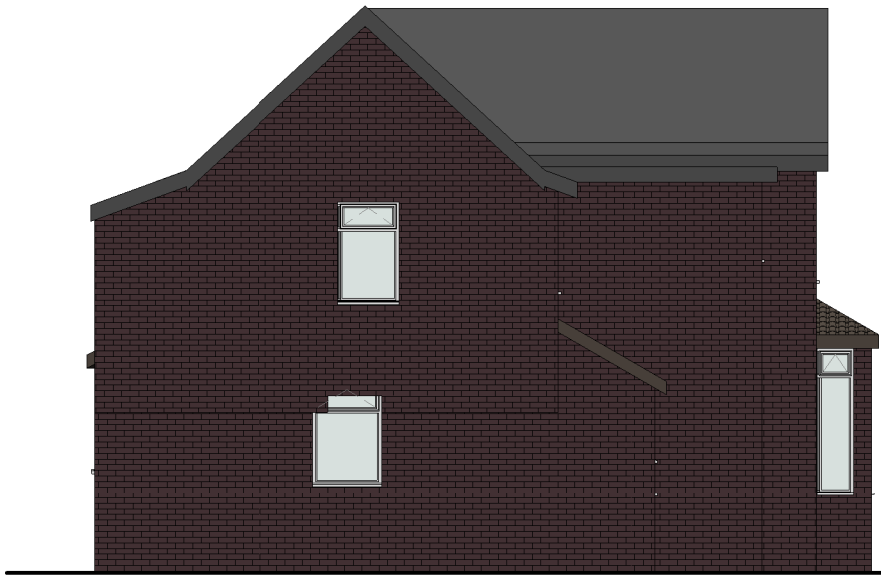

EXISTING EAST ELEVATION



EXISTING WEST ELEVATION



EXISTING NORTH ELEVATION



EXISTING SOUTH ELEVATION

EXISTING CONDITIONS

steven docker
ASSOCIATES

Chartered Surveyors
Designers for Disabled Individuals

Park House, Parkway, Holmes Chapel
Cheshire, CW4 7BA

W: www.stevendocker.co.uk T: 01477 544499
E: info@stevendocker.co.uk F: 01477 544433

Applicant
Master Kyle Jake Vickers

Contract
Westfield House, 2 Wellthorne Lane,
Ingbirchworth, Penistone

Drawing
Existing Elevations

Drawn by ACJ	Checked by TD	Date Aug 2016
Drawing No CNC 2975 / 02	Rev *	Scale 1 : 100
		Size A3

COPYRIGHT
This Drawing, design proposal and its content are protected by copyright and can only be used under license and with the expressed authority of Steven Docker Associates.