


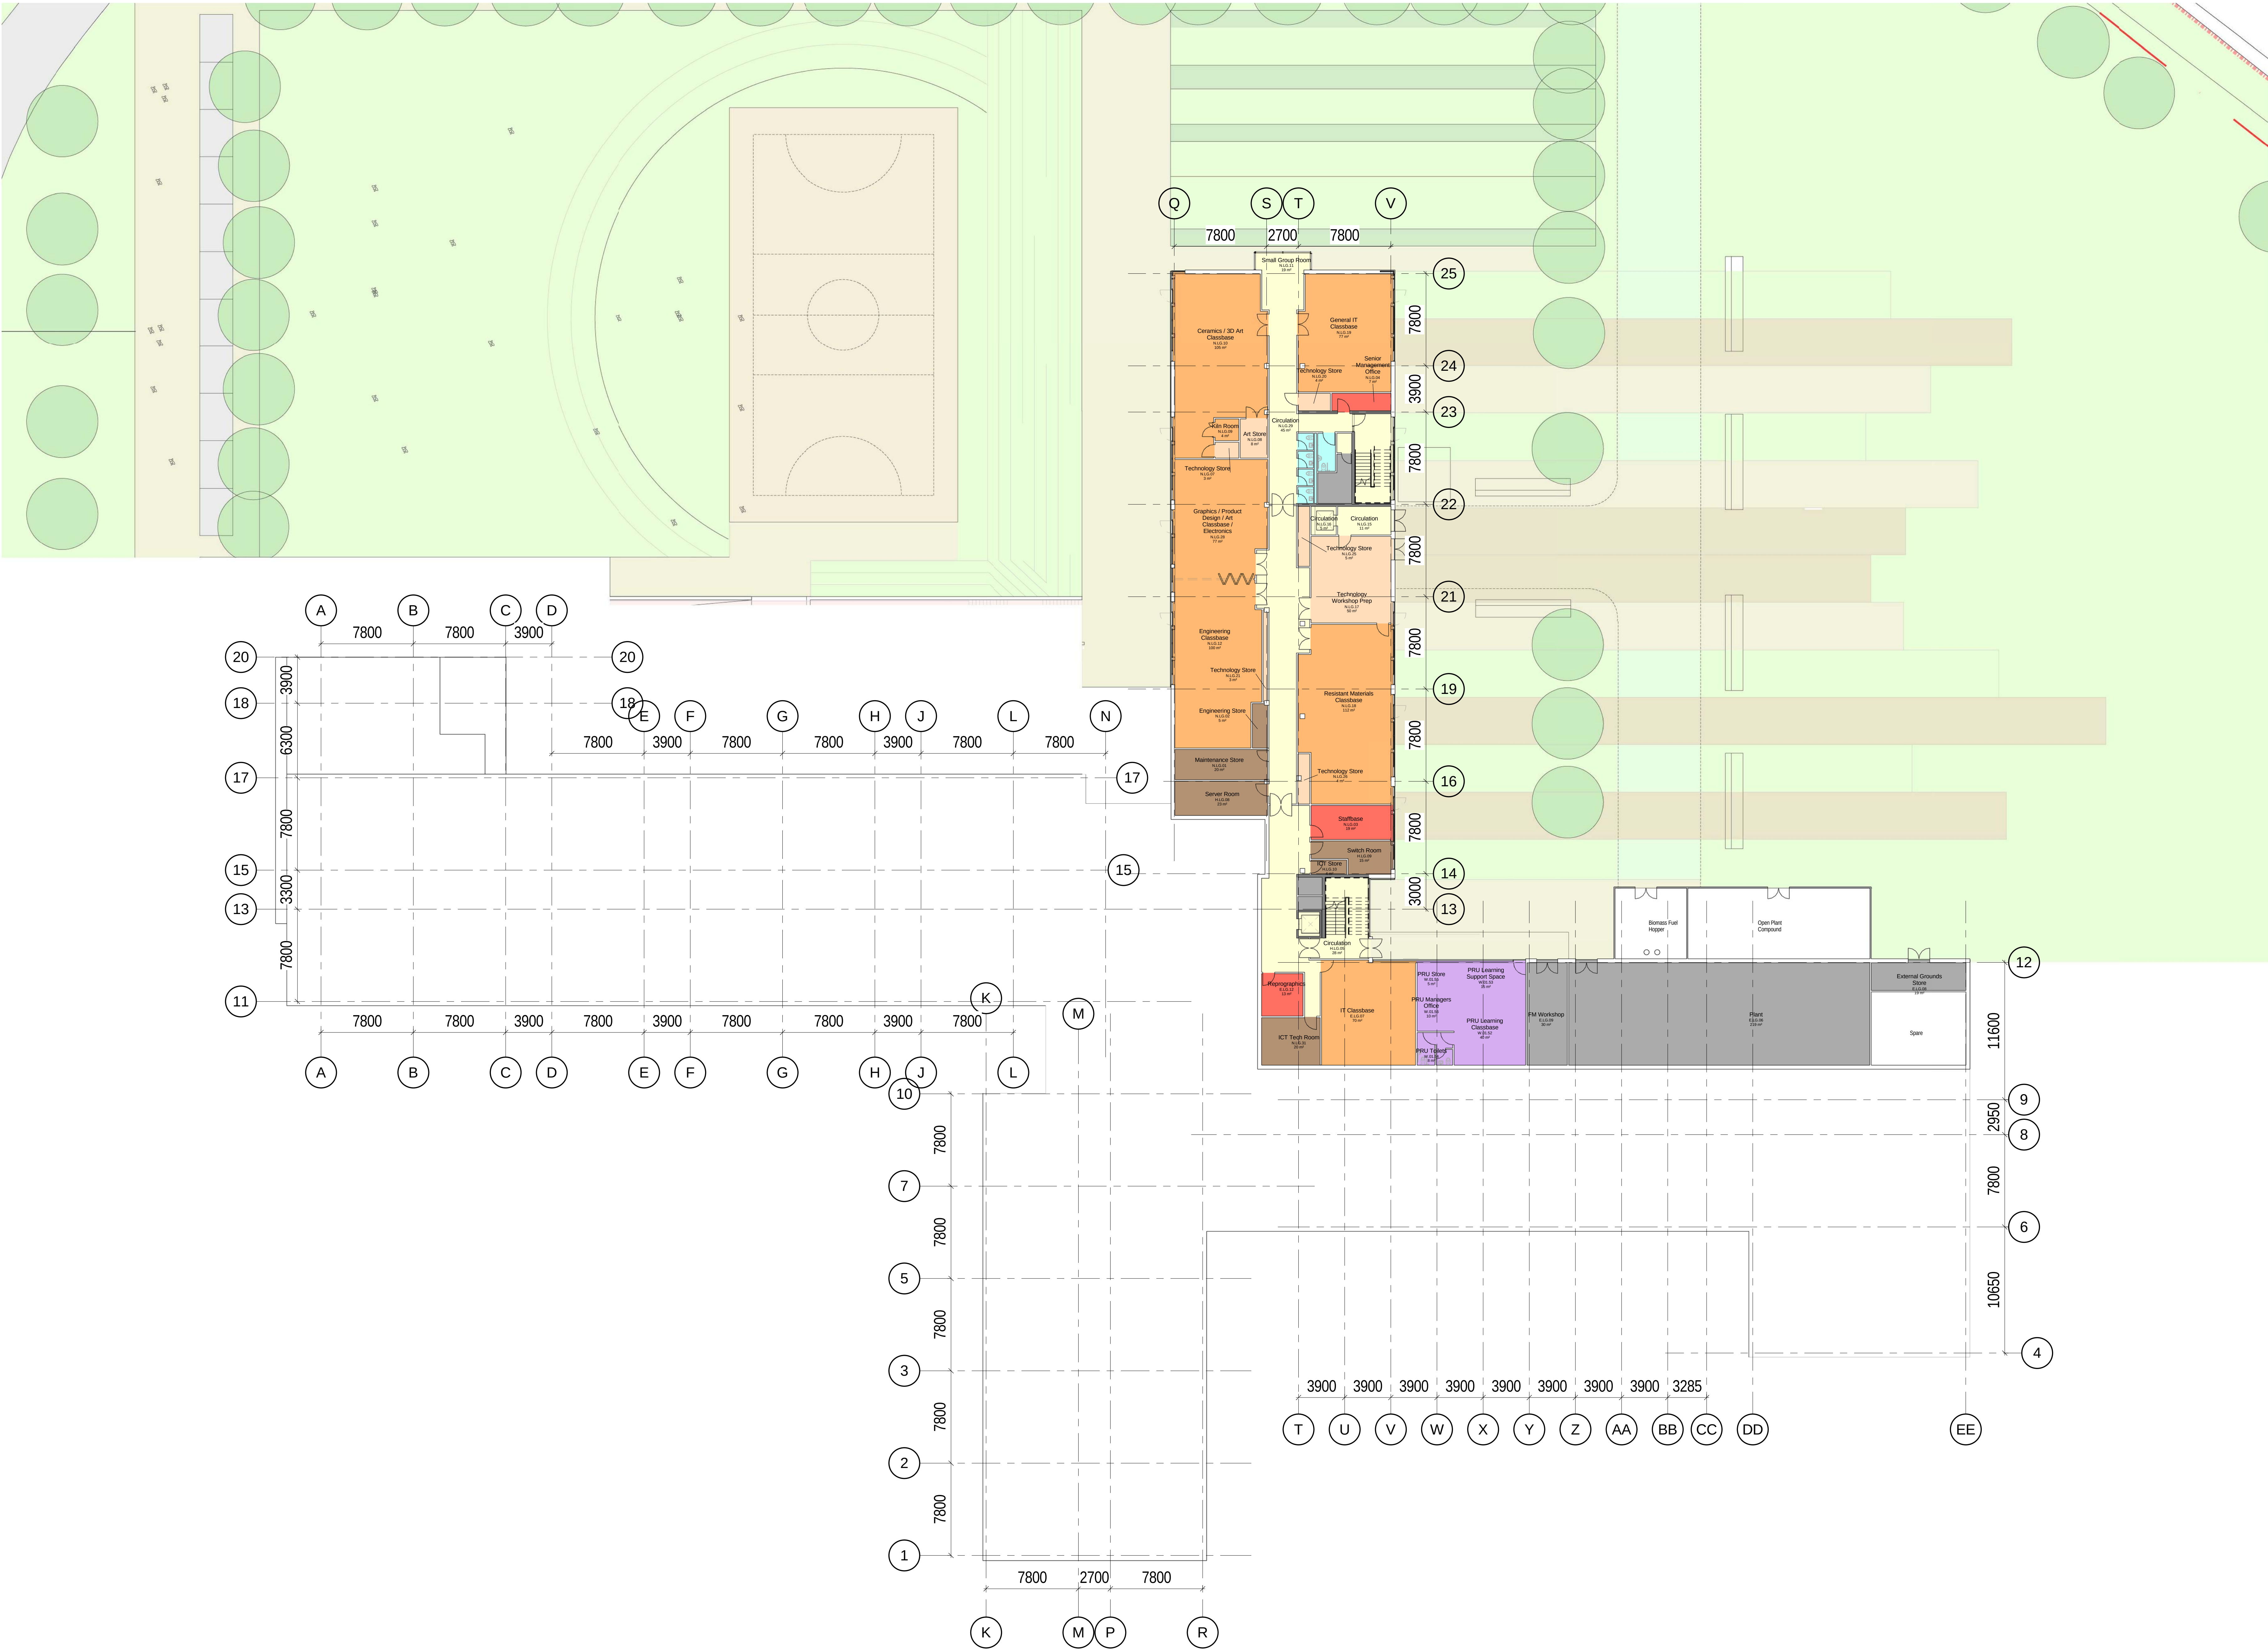

1 Lower Ground Floor Plan - GA
1 : 200

INDICATIVE LANDSCAPE PROPOSAL.
REFER TO PLINCKE DRAWINGS FOR
STAGE 1 PROPOSALS

REV	DATE	DESCRIPTION
P01	02.06.2010	Issued for Comment
P02	04.06.2010	Issued for Comment
P03	07.06.2010	Stage 1 Issue
P04	09.06.2010	Issued for Comment
P05	10.06.2010	Realignment of areas in response to comment
P06	15.06.2010	Update of plans to include room labels
P07	16.06.2010	Update to include all labels, West wing amended to reflect comment. Other wings amended where possible, pending further discussion
P08	25.06.2010	Reworked plans inline with Stage 1 feedback and FF&E comment
P09	28.06.2010	Revised plans inline with comment.
P10	29.06.2010	Revised plans inline with comment.
P11	08.07.2010	Revised plans inline with FF&E discussions.
P12	12.07.2010	Revised plans inline with FF&E discussions.
P13	13.07.2010	Revised plans with enlarged LG Tech Room.
P14	13.07.2010	Issued for Planning
P15	15.07.2010	Revised following direction to extend East wing by 1m.
P16	19.07.2010	Revised to put extension between BB & CC grids.
P17	28.07.2010	Revised to BMBC clarification requests: <ul style="list-style-type: none">- East Wing increased in length by 3.8m- Width of North, South and West wing by 300mm.
P18	30.07.2010	Various revisions including reworked South Wing Grd.

NOTE
1. Do not scale from this drawing.
2. All dimensions to be checked on site by the contractor and such dimensions to be his responsibility.
3. Report all drawing errors, omissions and discrepancies to the architect.
4. This document may be issued in an uncontrolled CAD format to enable others to use it as background information to make alterations and/or additions. In that instance the file will be accompanied by a PDF version. It is for those making such alterations and additions to ensure that they make use of current background information. AHMM LLP accepts no liability for any such alterations or additions to the background information or arising out of changes to background information which occur prior to alterations or additions being made.

LOCATION

ALLFORD HALL MONAGHAN MORRIS
ARCHITECTS LLP
2ND FLOOR, BLOCK C, 5-23 OLD STREET LONDON EC1V 9HL
TEL: 020 7251 5031 FAX: 020 7251 5123 WEB: WWW.AHMM.CO.UK

job title
Joint ALC Barnsley

drawing title / location
Lower ground floor plan

drawn by checked by scale status
MA AW 1 : 200 @ A0 PRELIMINARY

project school originator drawing C/SFB zone level number revision
BP4L_MIC_AHM_DR_04_BW_01_010 P18