





Drawing No.	Rev No.
MMD001 -004	

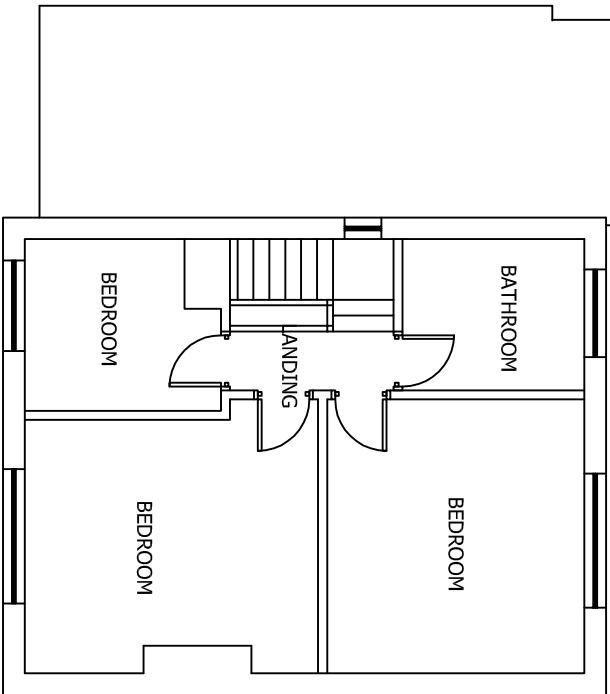

EXISTING FIRST FLOOR PLAN
SCALE 1:100 AT A3

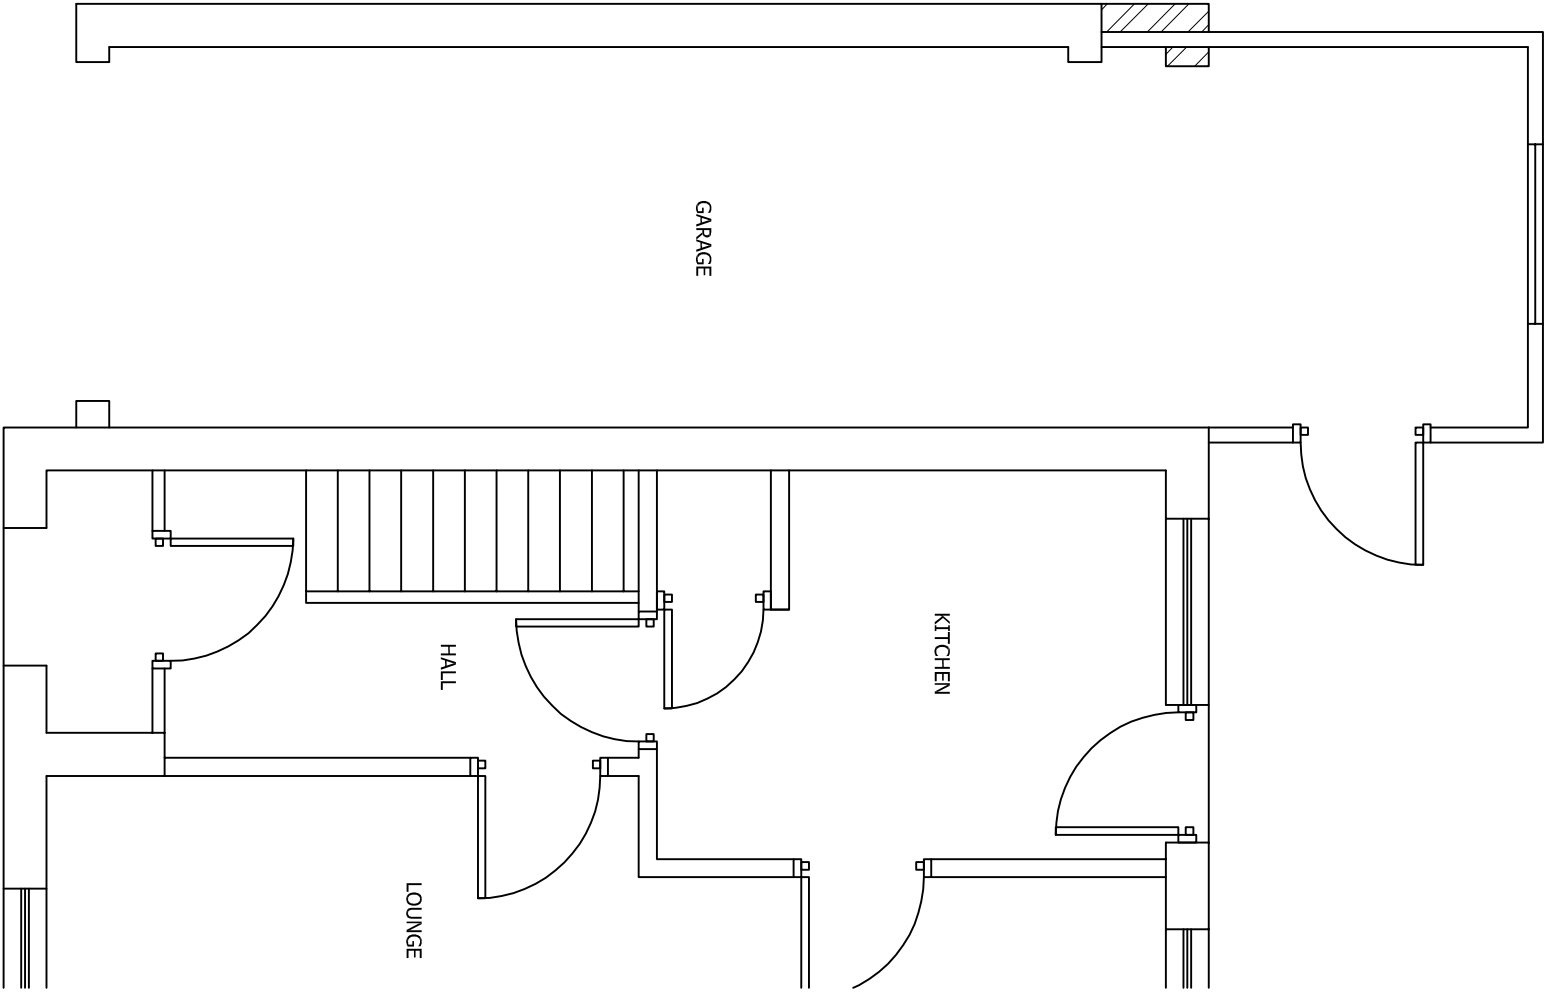

7490

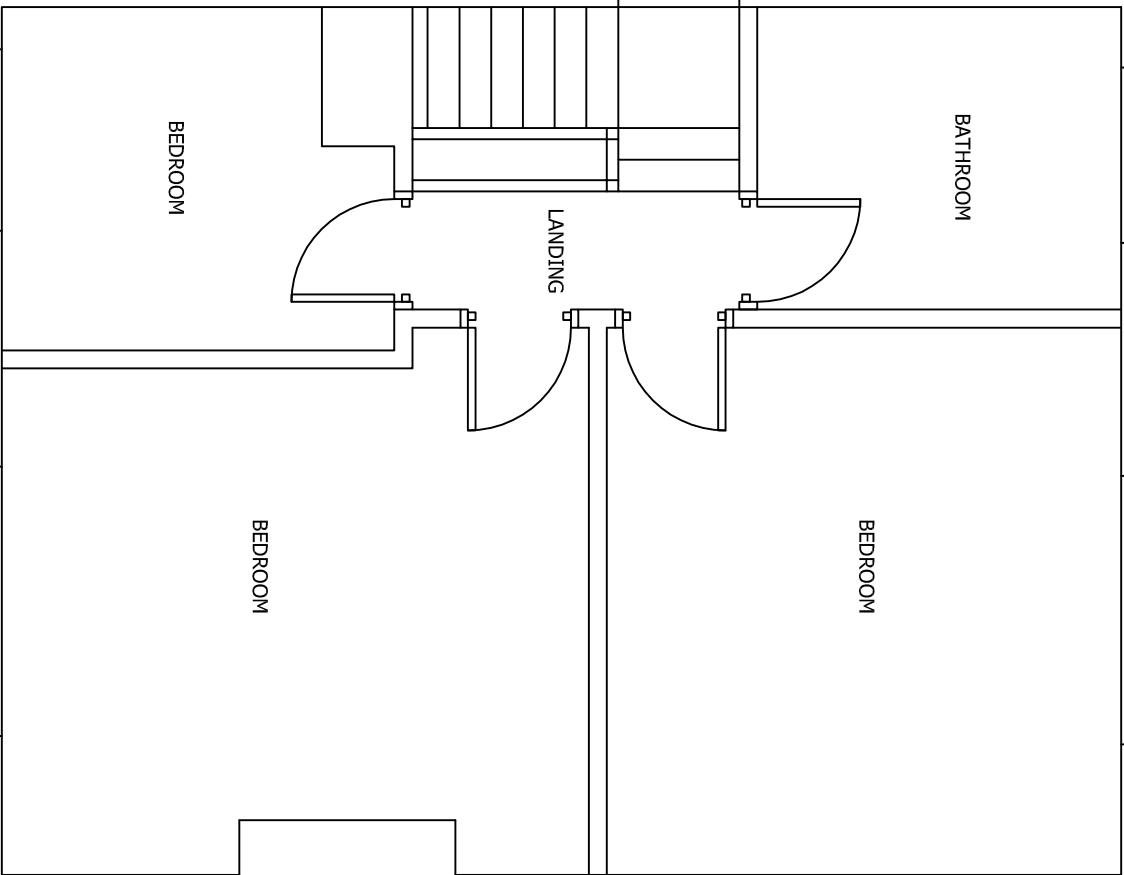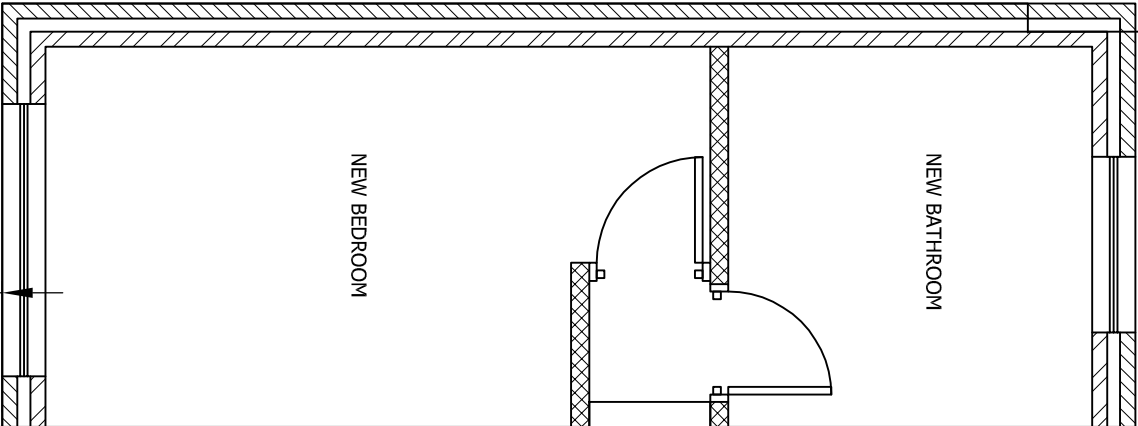

DO NOT SCALE: Contractor to check all dimensions and report any omissions or errors

NOTES

Rev	Description	By	Chk	App	Date
-----	-------------	----	-----	-----	------

JRB DESIGNS LTD
1 Saville Road
Cudworth
Barnsley
S72 8LT
Tel: 01226 383542
Fax: 01226 380078
Mob: 07970 541132
Email: join@jrbdesigns.co.uk
This drawing is copyright. © Jrbdesigns Ltd.

Client
MR. M DRANSFIELD

Drawing Title
PROPOSED PLANS

Address
**104 INTAKE LANE
GAWBER
BARN斯LEY
S75 2HX**

Project Title:
**PROPOSED FIRST FLOOR
SIDE EXTENSION**

Purpose of Issue:
PLANNING

Drawing Status
FIRST ISSUE

Scale at A3	Drawn By	Date	
AS SHOWN	JRB	09/03/2010	
Checked By	Date	Approved By	Date
MD	09/03/2010	MD	09/03/2010
Project No.	Drawing No.	Revision	
MMD001	004	-	

APPROVAL: ☒ INFORMATION ☐ TENDER ☐ CONTRACT ☐ CONSTRUCTION ☐