




rear garden

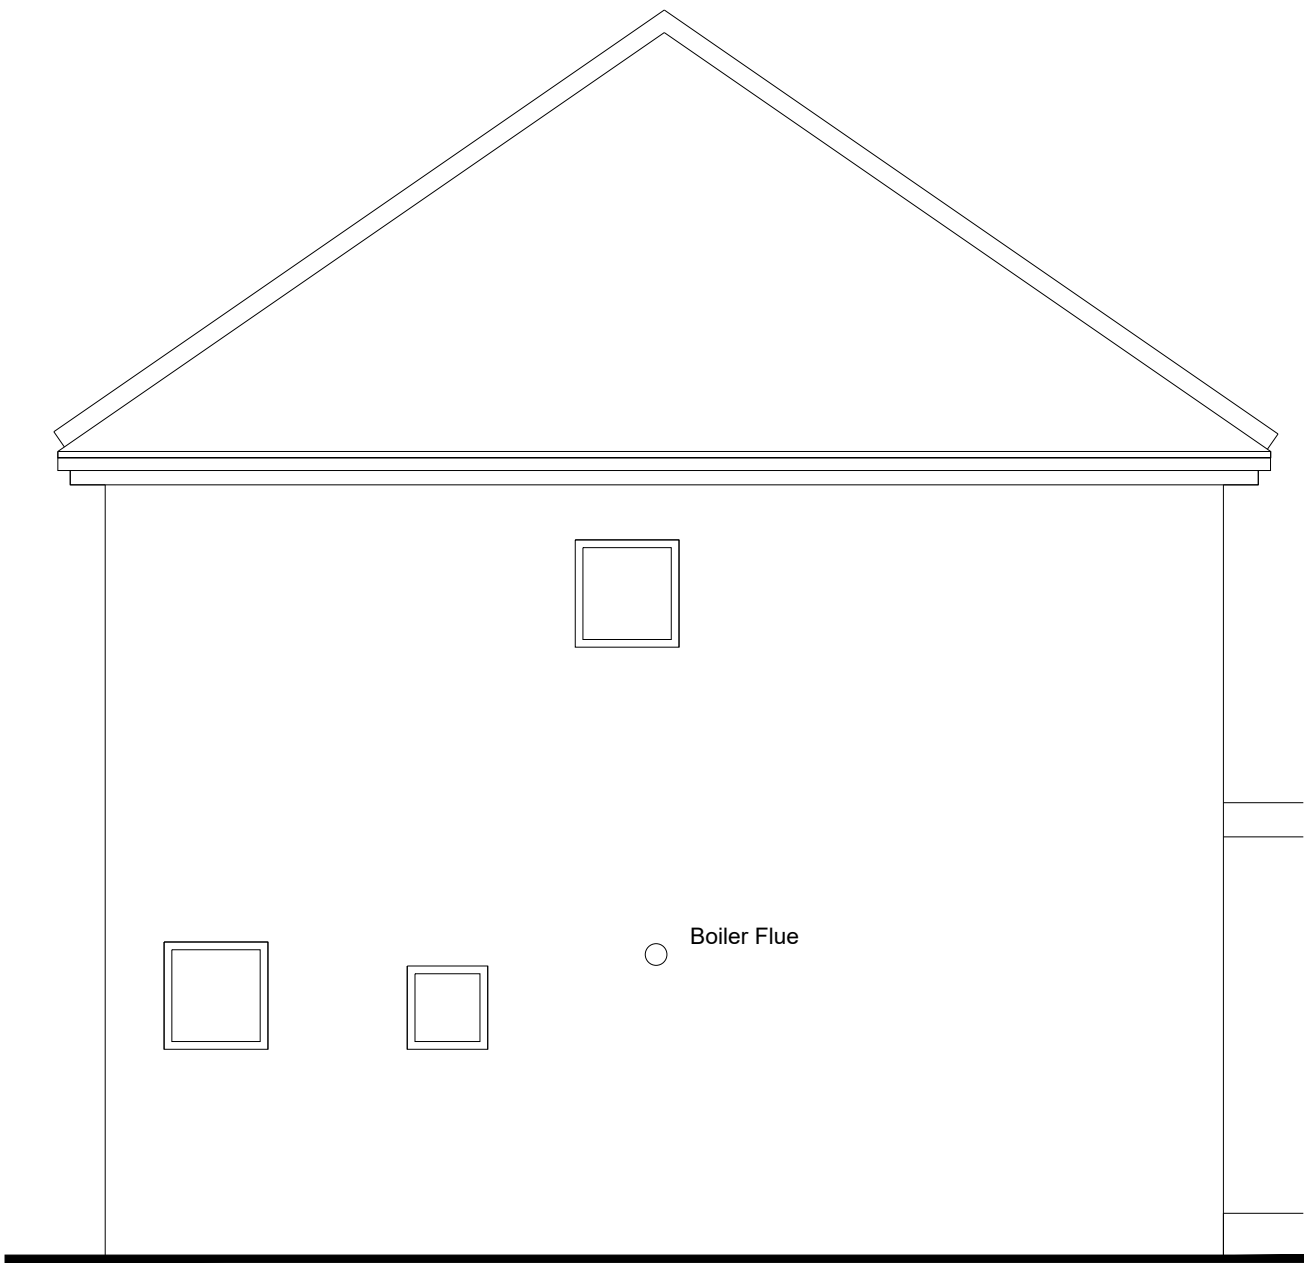


side (ne) elevation

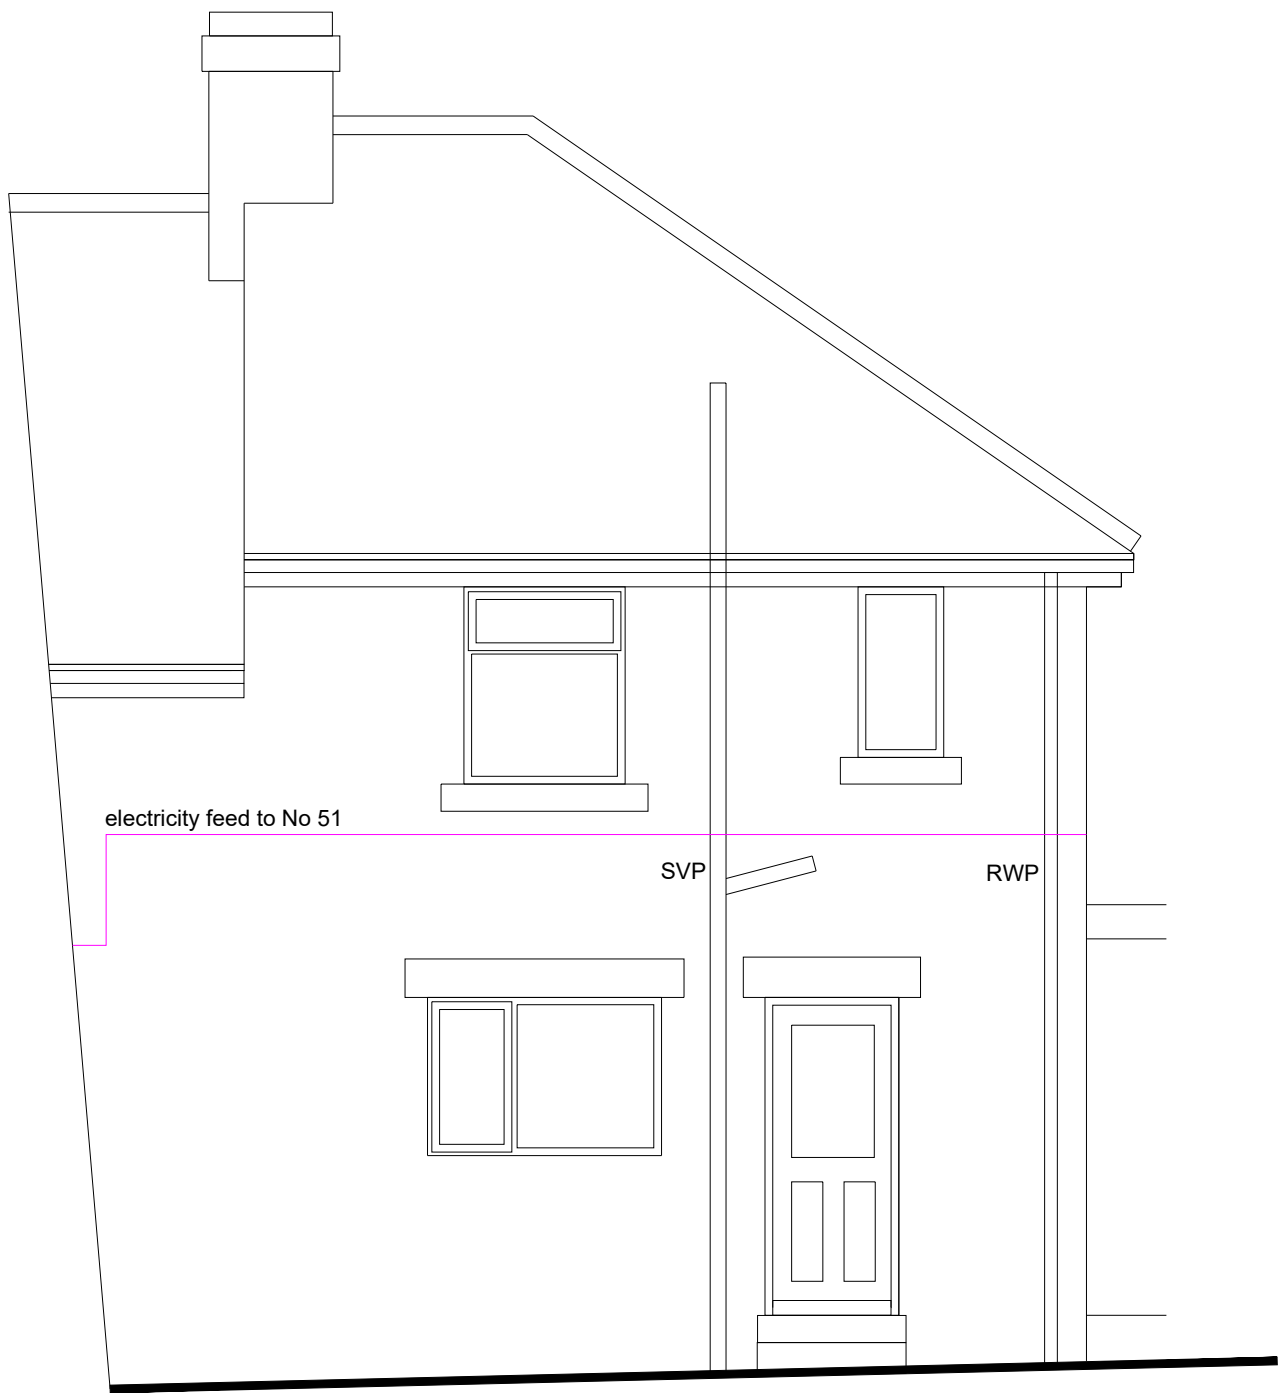

rear (se) elevation

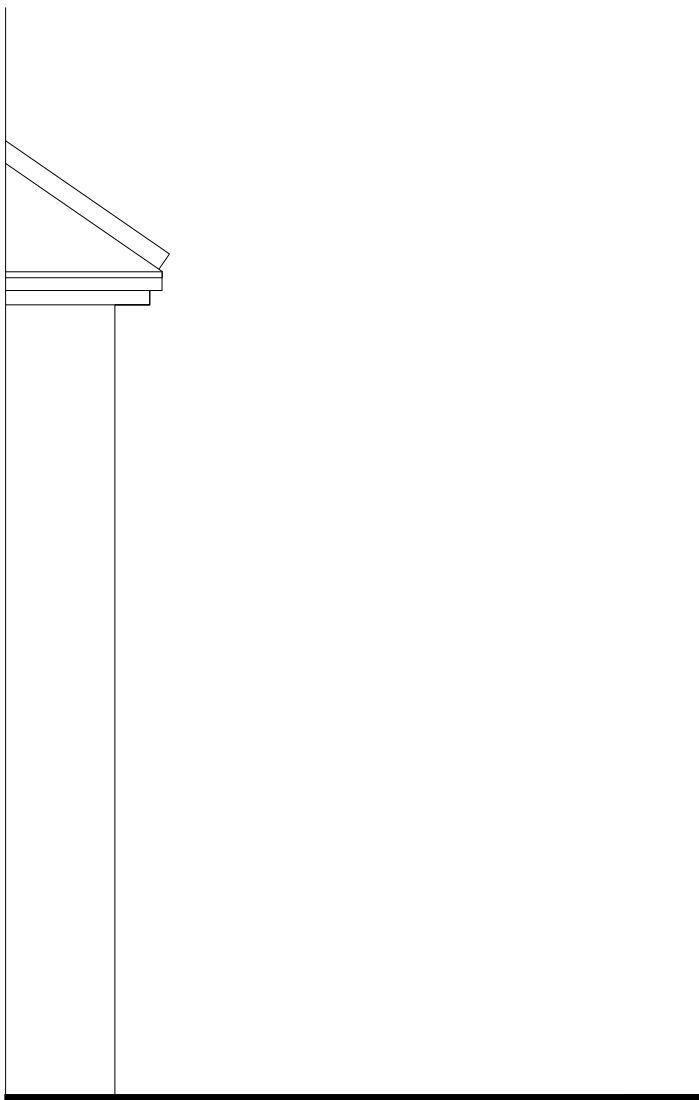


side (sw) elevation from 51

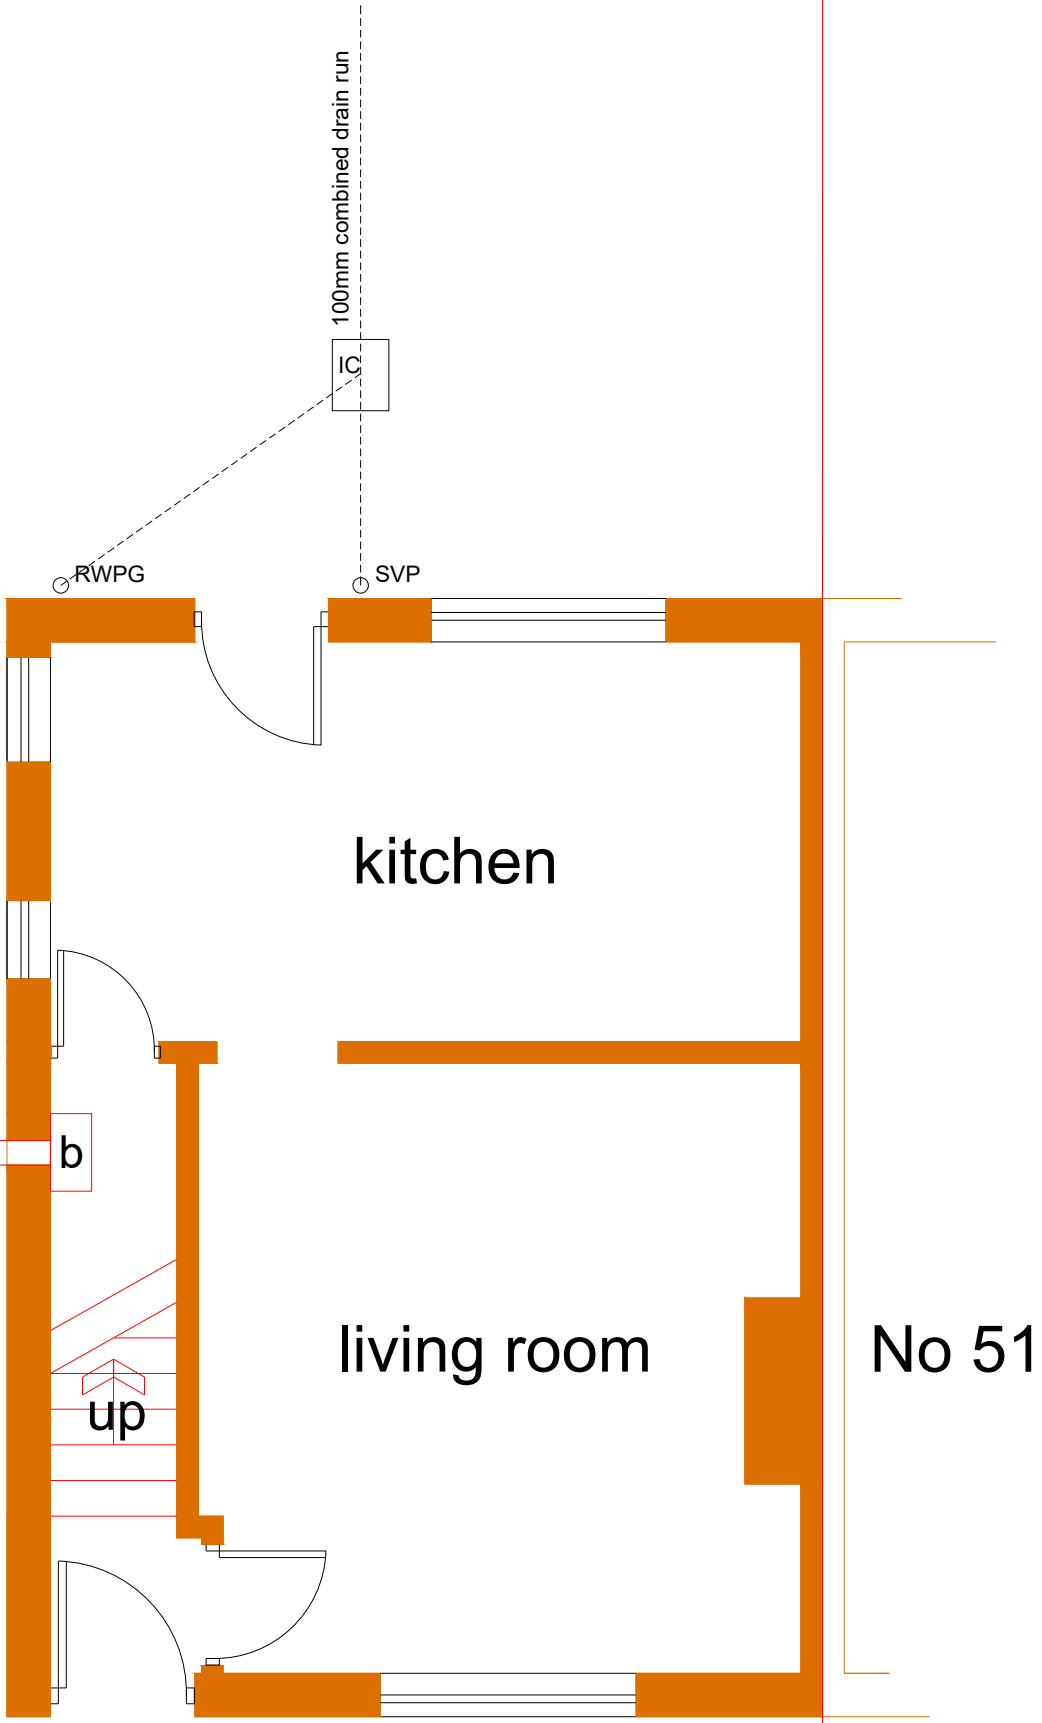

ground floor plan

Scale 1 to 100 @A3

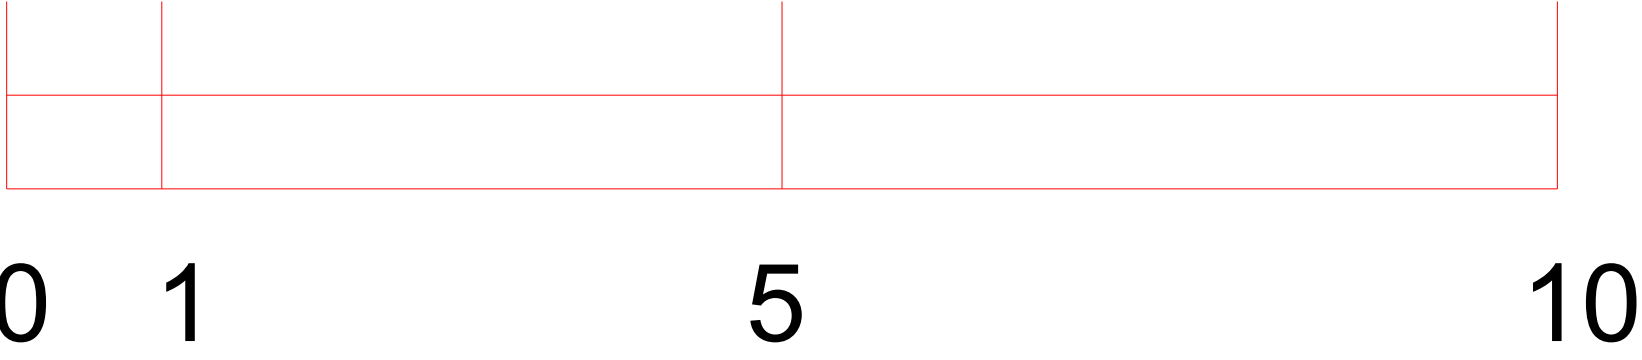

location plan 1:1250

J MURRAY
4 BROOKSIDE CLOSE, HACKENTHORPE
SHEFFIELD S12 4LE 0114 247 0602

TITLE
rear extension
49 Princess Street
Mapplewell BARNSELY
S75 6ET
CLIENT Ms Woofindin

plans as existing

DATE 12/01/2020 SCALE 1:100

DRAWING No.
w/20/01

REVISION