



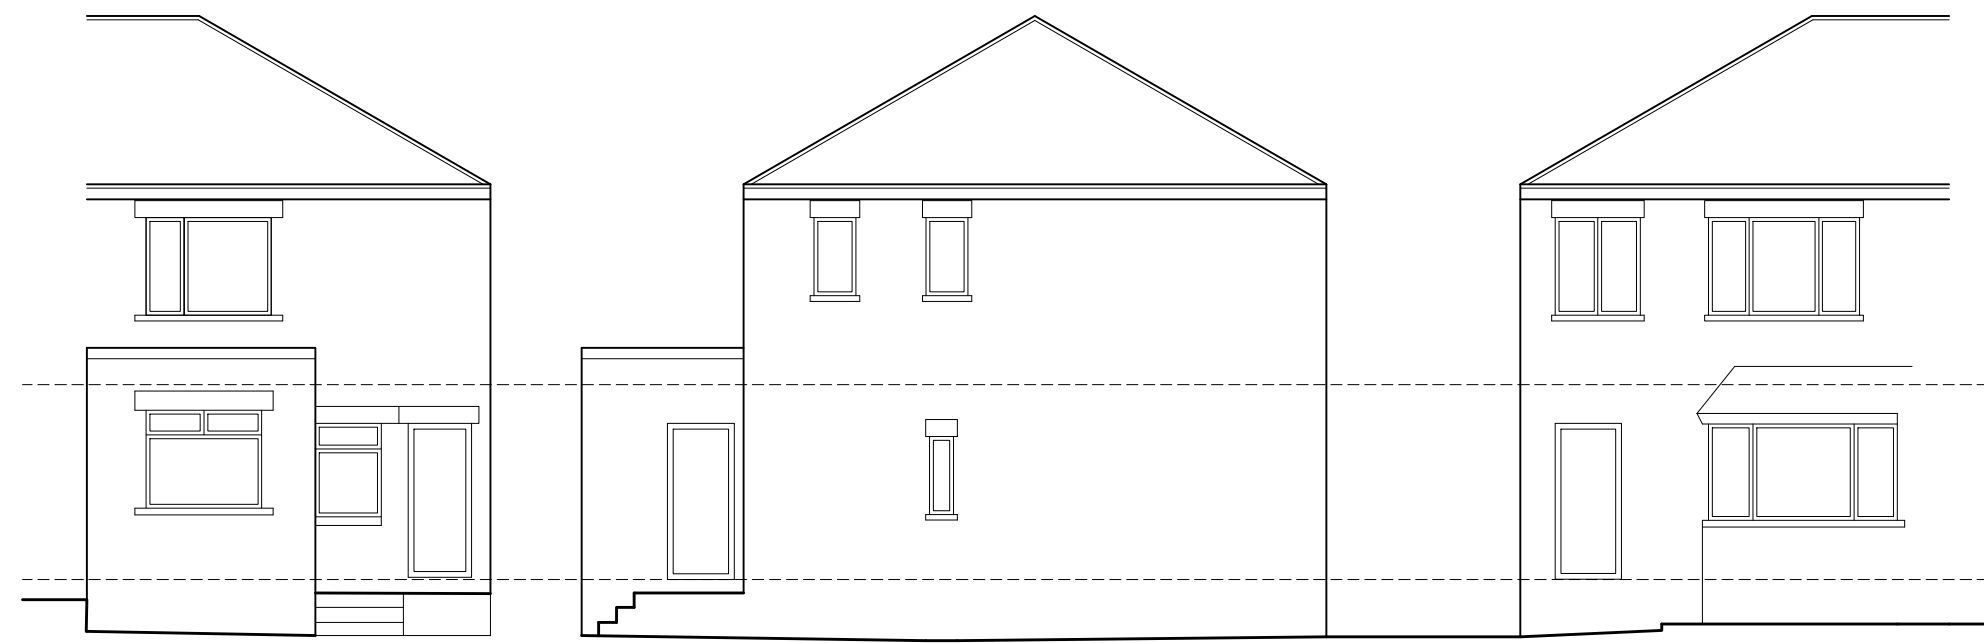

EXISTING
REAR ELEVATION
SCALE 1:100

EXISTING
SIDE ELEVATION
SCALE 1:100

EXISTING
FRONT ELEVATION
SCALE 1:100

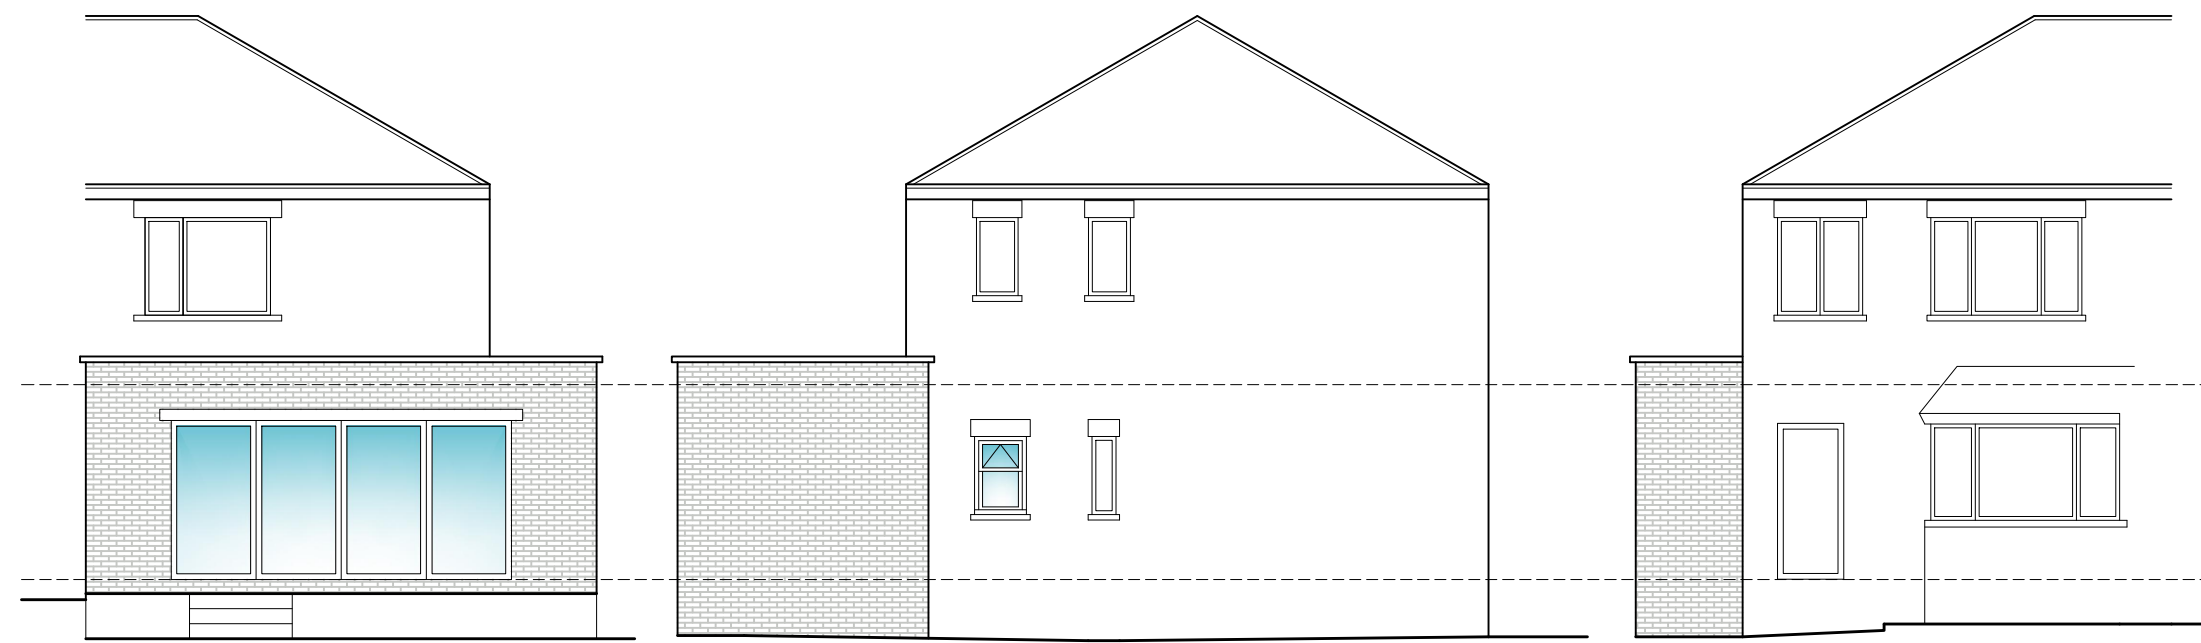



PROPOSED
REAR ELEVATION
SCALE 1:100

PROPOSED
SIDE ELEVATION
SCALE 1:100


PROPOSED
FRONT ELEVATION
SCALE 1:100




LOCATION PLAN
SCALE 1:1250

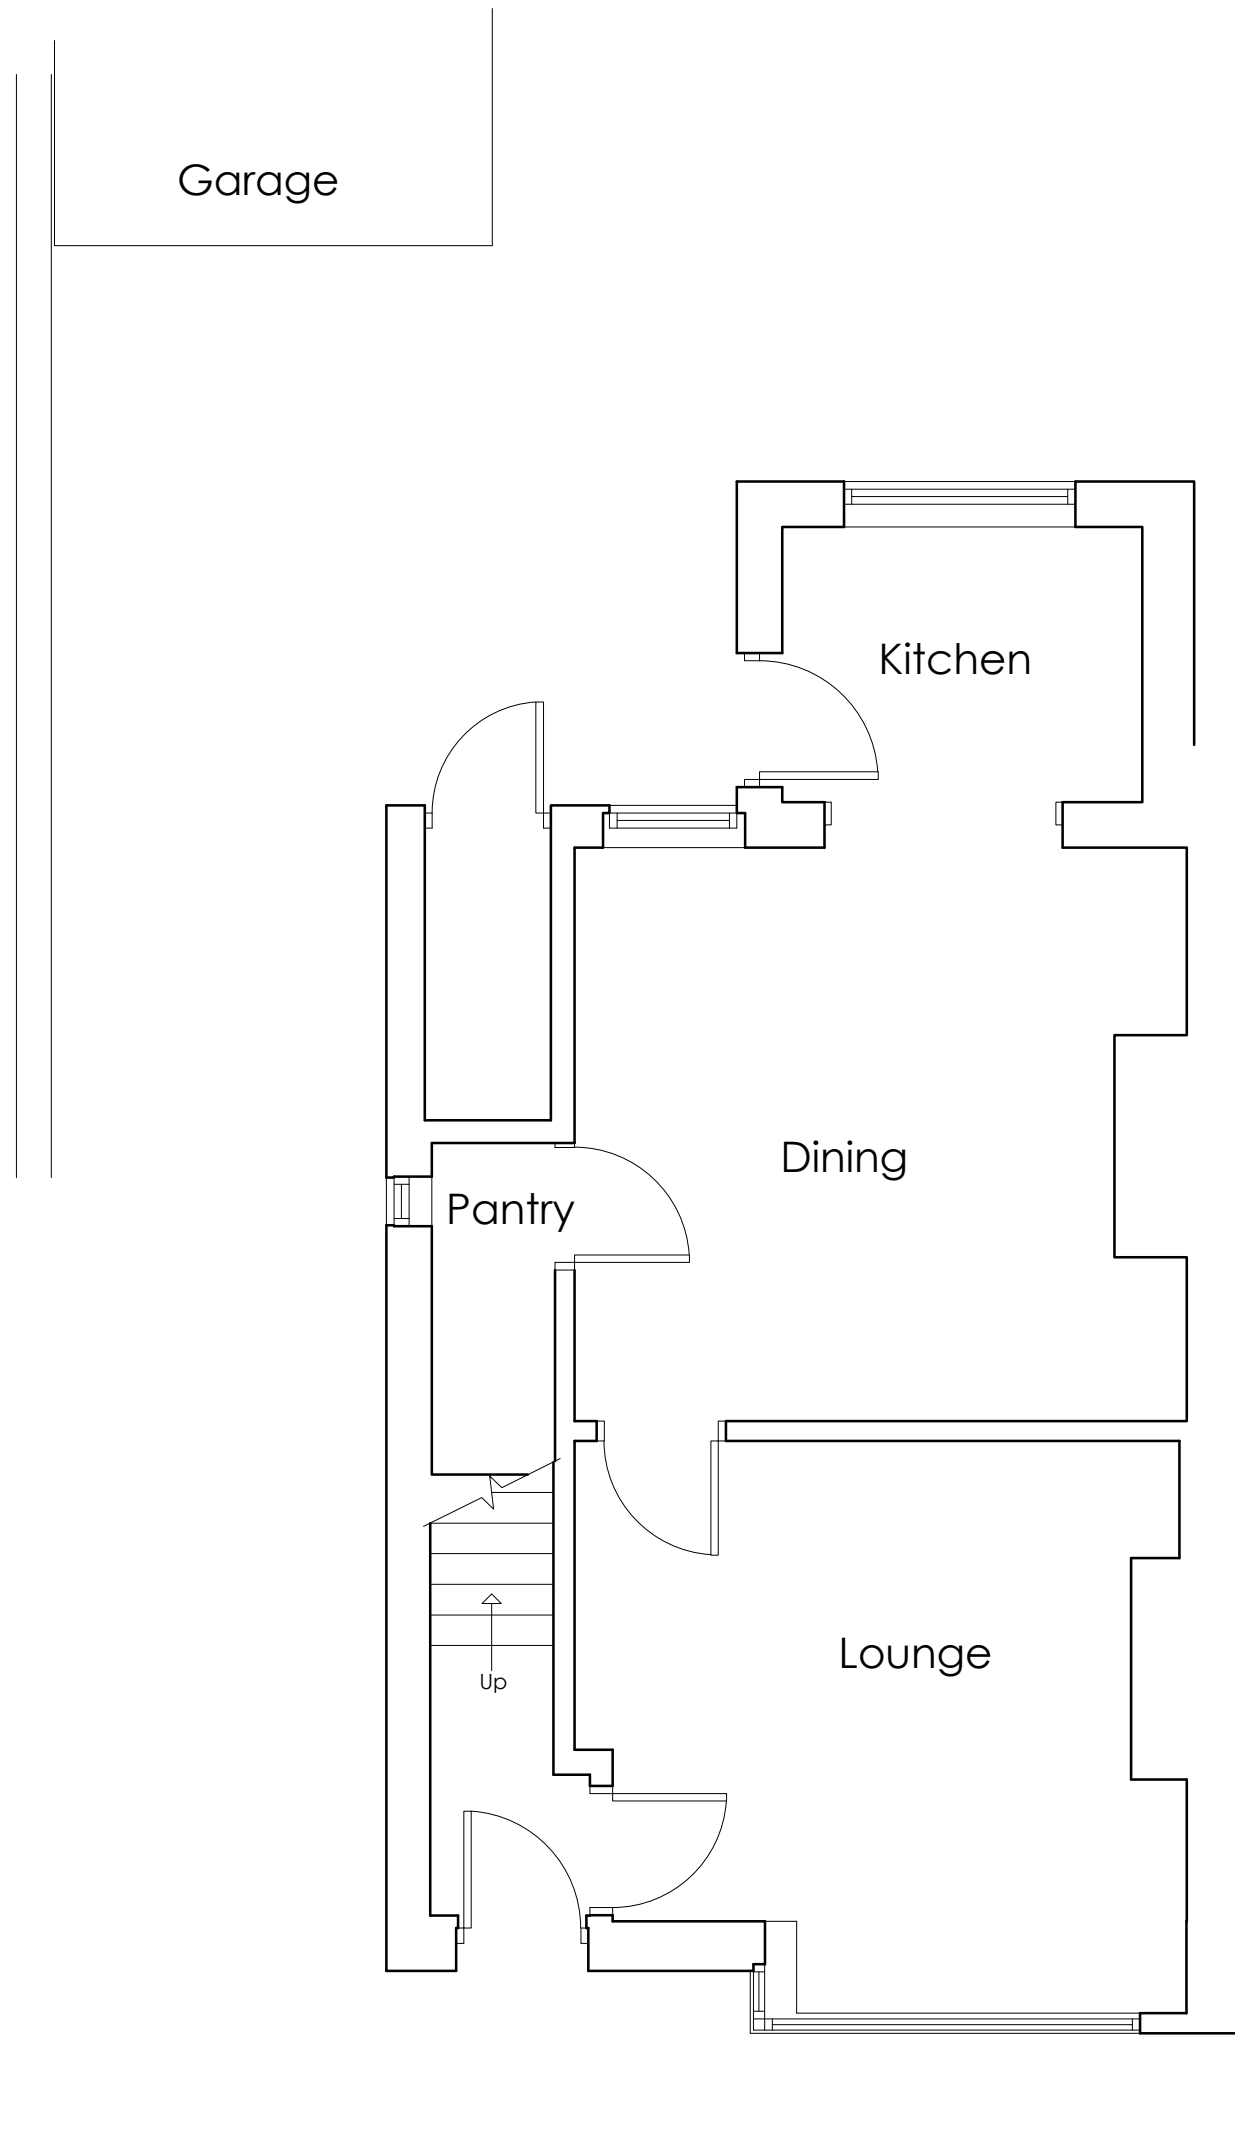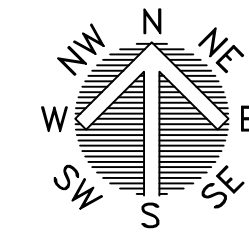

EXISTING
GROUND FLOOR PLAN
SCALE 1:50

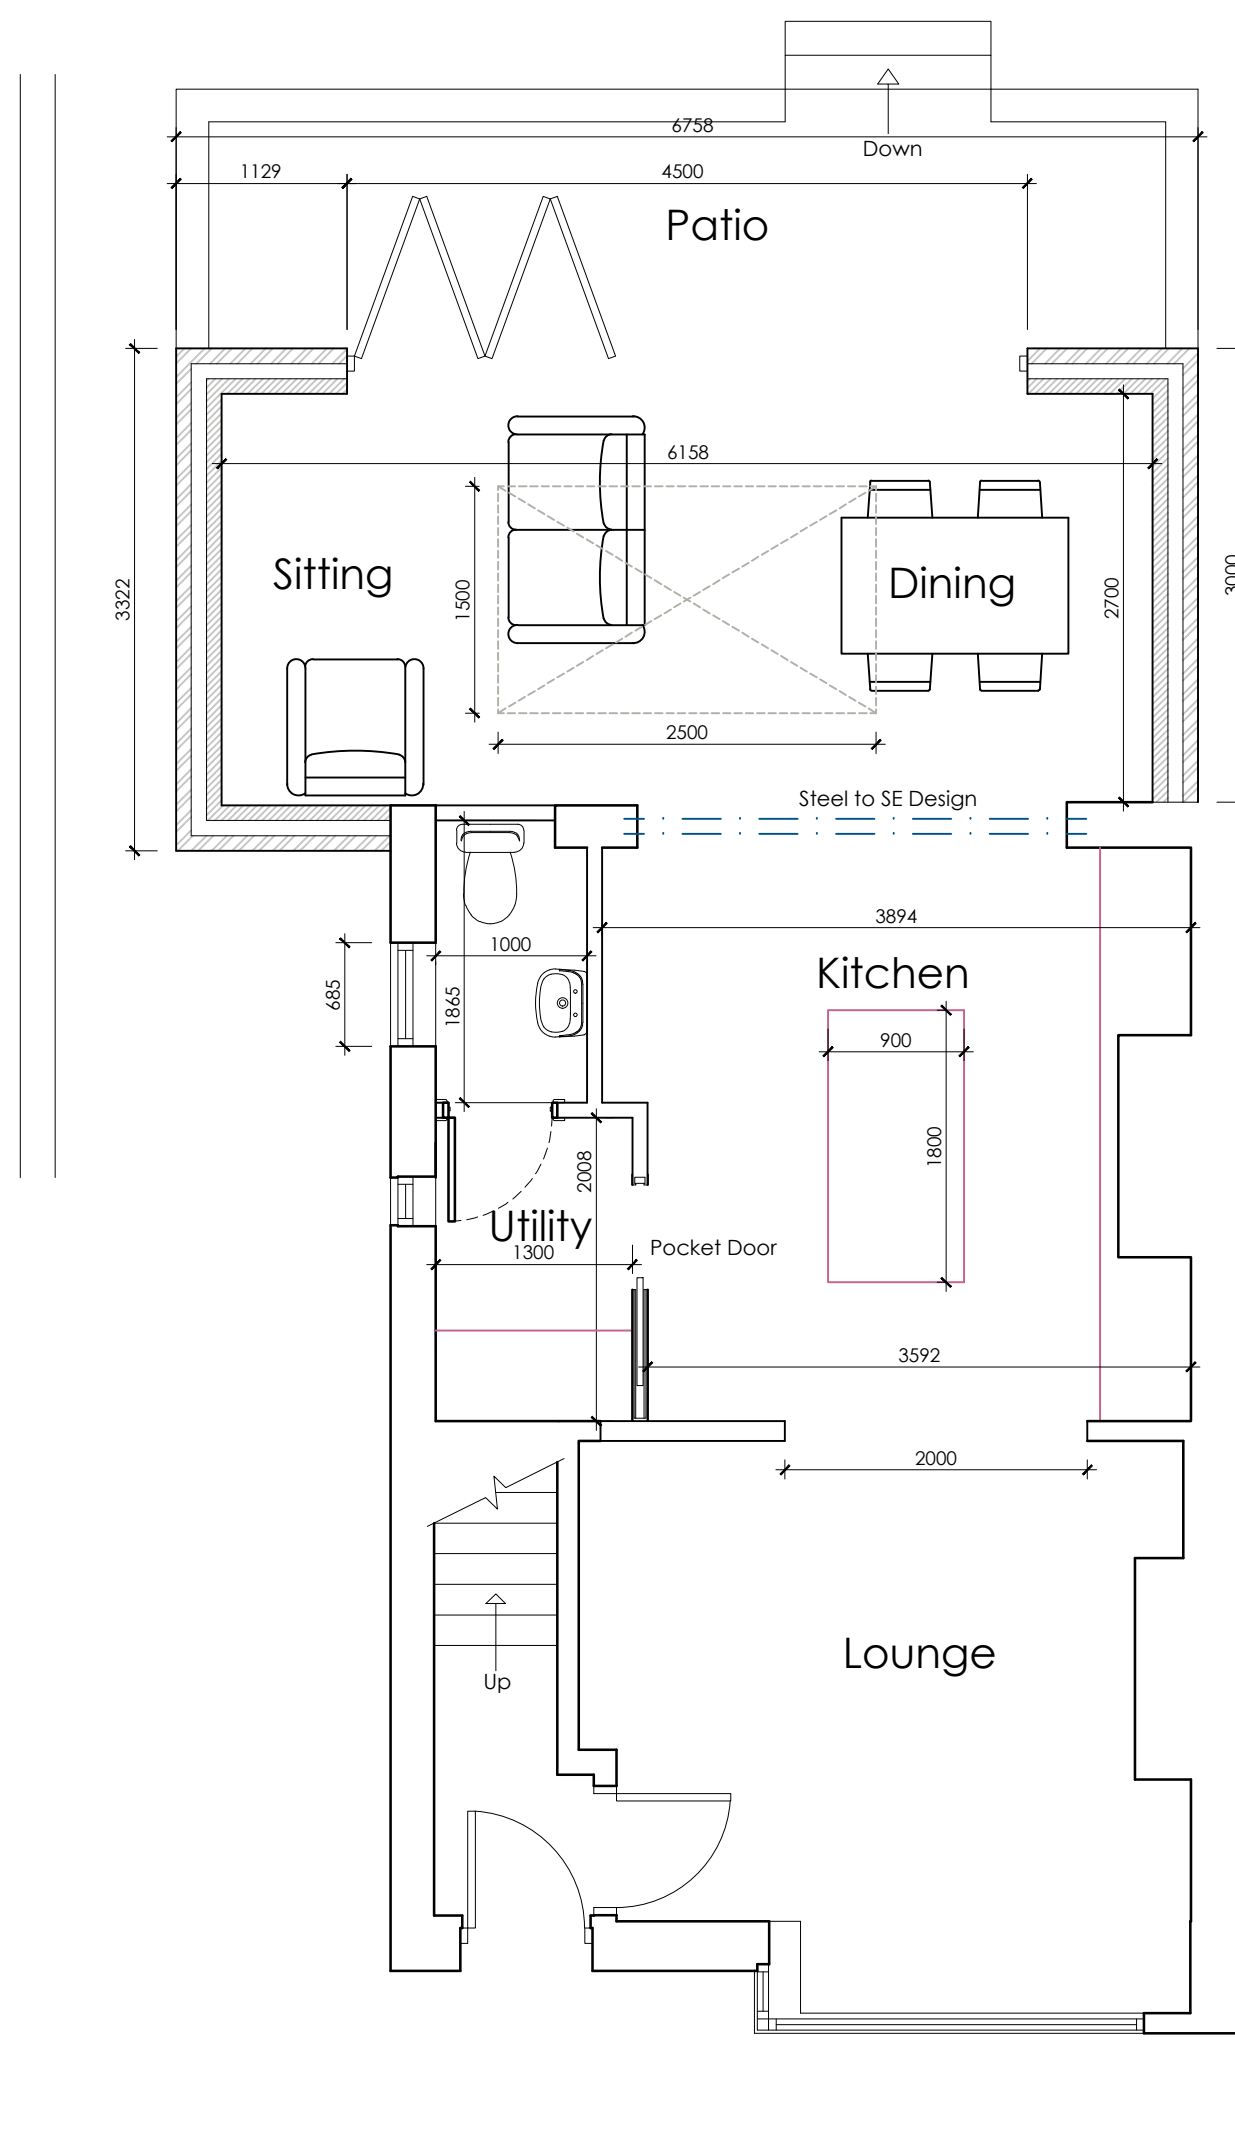

PROPOSED
GROUND FLOOR PLAN
SCALE 1:50

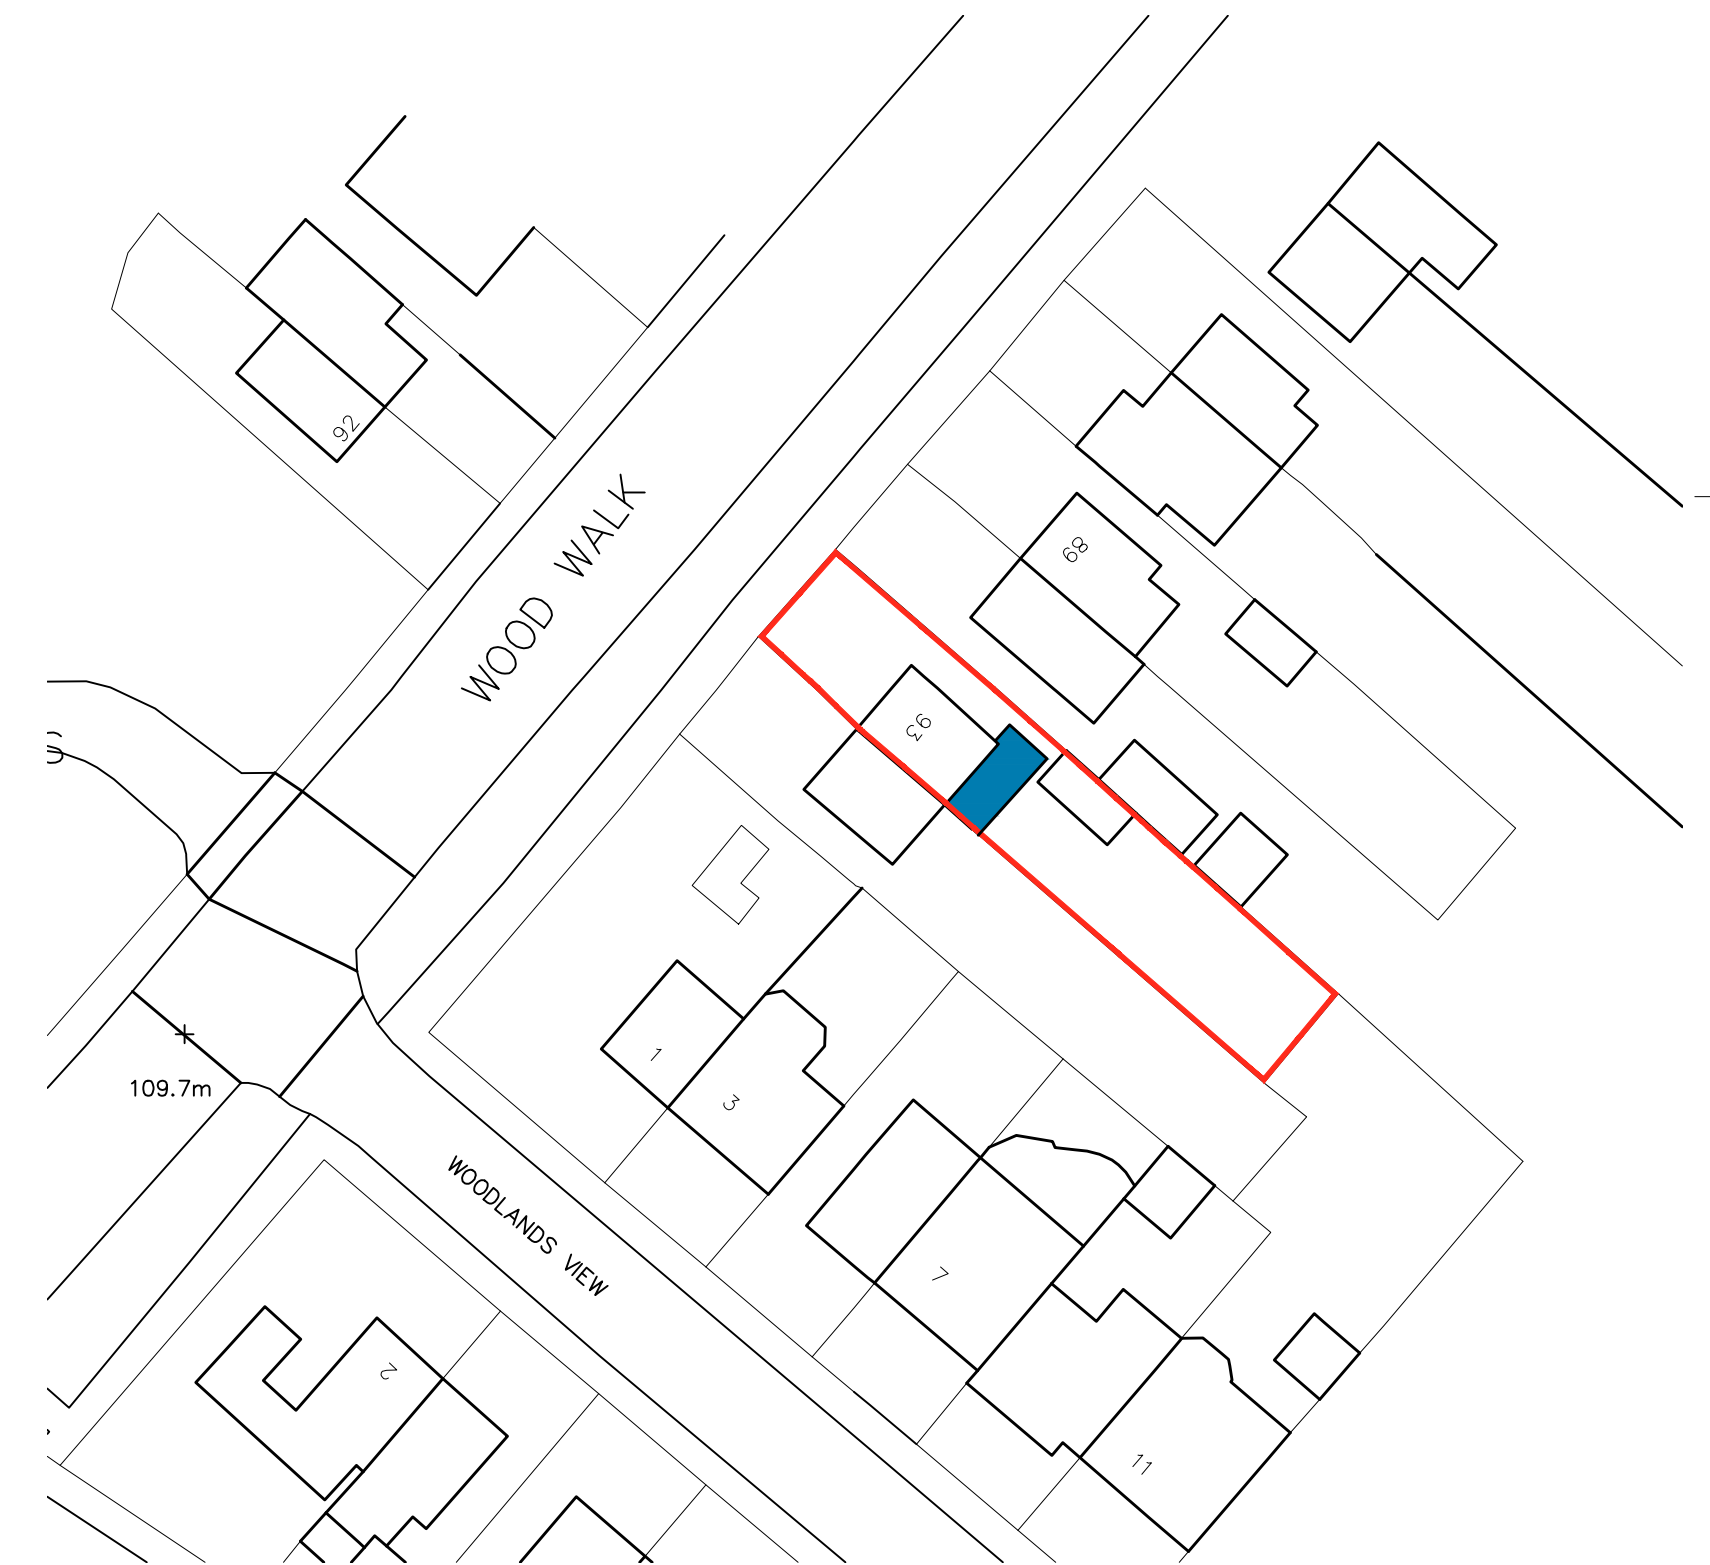

BLOCK PLAN
SCALE 1:500

 WhiteAgus PARTNERSHIP			OFFICE ONE, 34 VICTORIA ROAD, BARNSELEY, S70 2BU			Phone: 01226 208482		
ARCHITECTURAL SERVICES						Email: info@whiteaguspartnership.co.uk Web: www.whiteaguspartnership.co.uk		
Project.				Client.				
93 WOOD WALK WOMBWELL, S73 0NB				TOM GODDARD				
Drawing Title.				Date.		Scale.		
PLAN				APRIL 2023		1:50 @ A1		
				Ref.		Dwg. No.	Rev.	
				22-242		01	C	
Date	Suffix	Description		Date	Suffix	Description		
02/05/2023	A	REVISED TO CLIENTS REQUIREMENTS						
08/06/2023	B	REVISED TO CLIENTS REQUIREMENTS						
09/07/2023	C	REVISED TO CLIENTS REQUIREMENTS						