



Drawing No.	Rev No.
MGD001 -001	C

 

LOCATION PLAN
SCALE 1:1250 AT A3

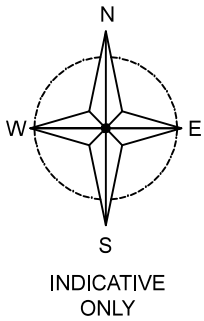

SITE PLAN
SCALE 1:500 AT A3

DO NOT SCALE: Contractor to check all dimensions and report any omissions or errors

NOTES

C	Width reduced	JRB			09/05/23
B	Rear extension removed	JRB			23/03/23
A	Dining room reduced in size	JRB			13/02/23
Rev	Description	By	Chk	App	Date

JRB DESIGNS Ltd
1 Saville Road
Cudworth
Barnsley
S72 8LT
Tel: 01226 383542
Fax: 01226 380078
Mob: 07970 541192
Email: john@jrbdesigns.co.uk

This drawing is copyright. © jrbdesigns Ltd.

Client
MR. G DARN

Drawing Title
SITE PLANS

Address
**16 POULTON STREET
MONK BRETTON
BARNSELEY
S71 2SE**

Project Title:
**PROPOSED TWO STOREY SIDE &
REAR & SINGLE FRONT EXT**

Purpose of Issue:
PLANNING

Drawing Status
FIRST ISSUE

Scale at A3 AS SHOWN	Drawn By JRB	Date 26/10/2022
Checked By	Date 26/10/2022	Approved By Date 26/10/2022
Project No. MGD001	Drawing No. 001	Revision C

APPROVAL ☒ INFORMATION ☐ TENDER ☐ CONTRACT ☐ CONSTRUCTION ☐