


P DENOTES PARKING AREA
L DENOTES LANDSCAPED AREA

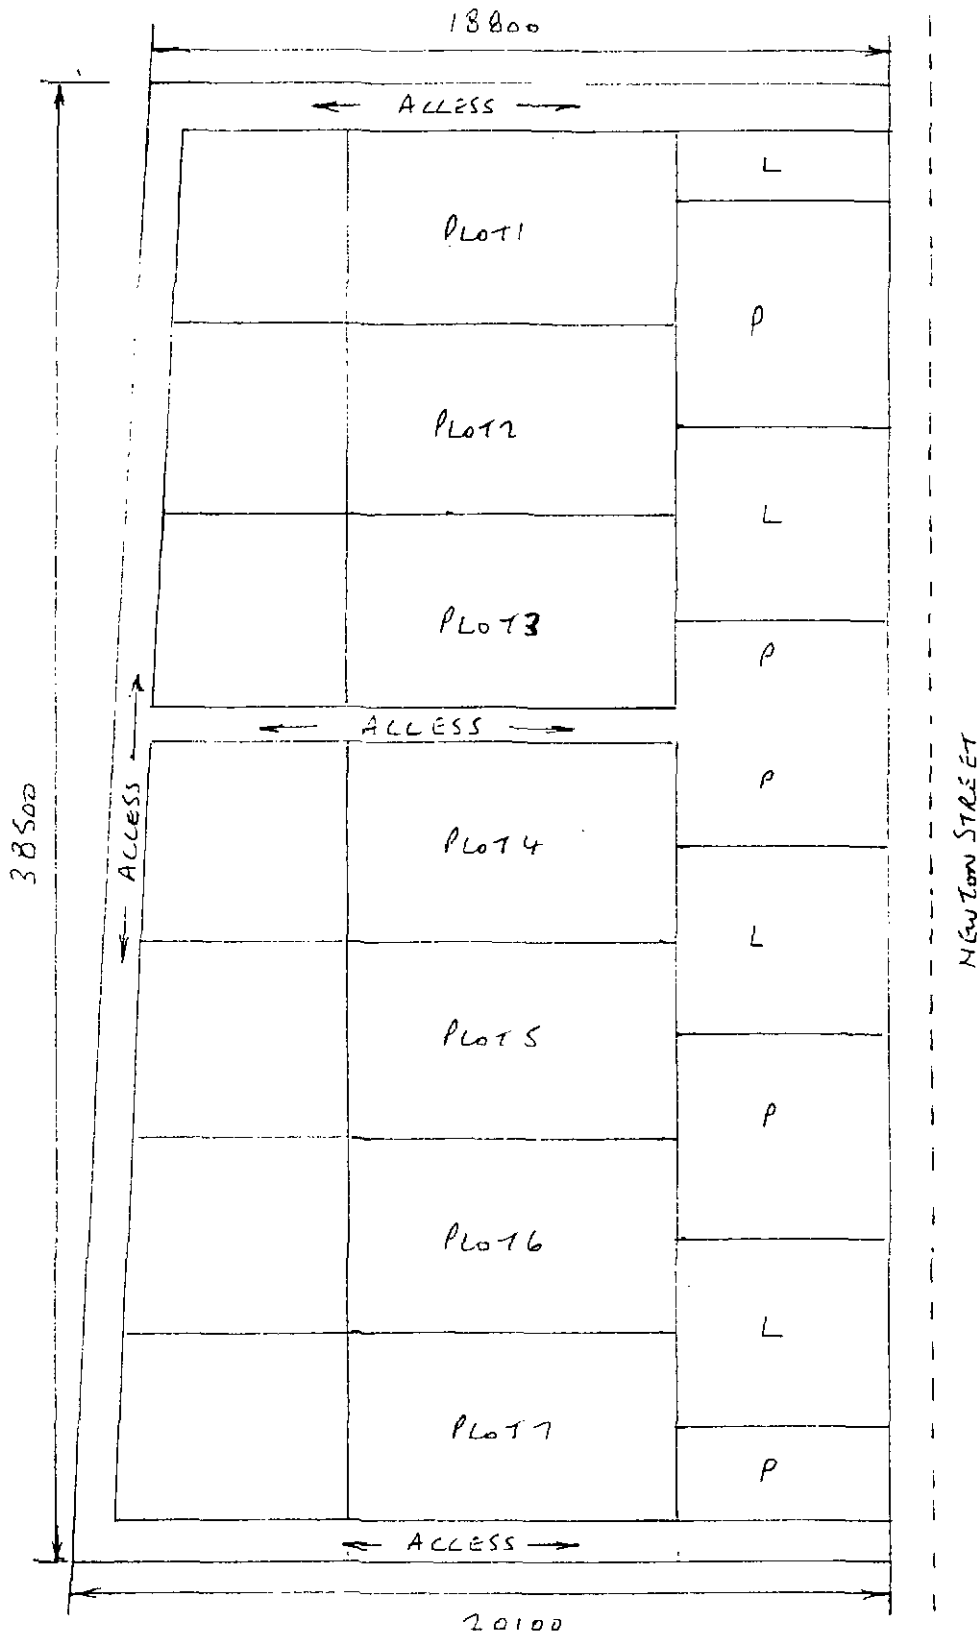

SITE PLAN FOR:-
MR S FEARNLEY
NEWTON STREET
BARNSELY
S70 6DA

SCALE 1:200

NOTE PLOTS ARE SET BACK 5m TO GIVE
ADEQUATE PARKING DISTANCE