



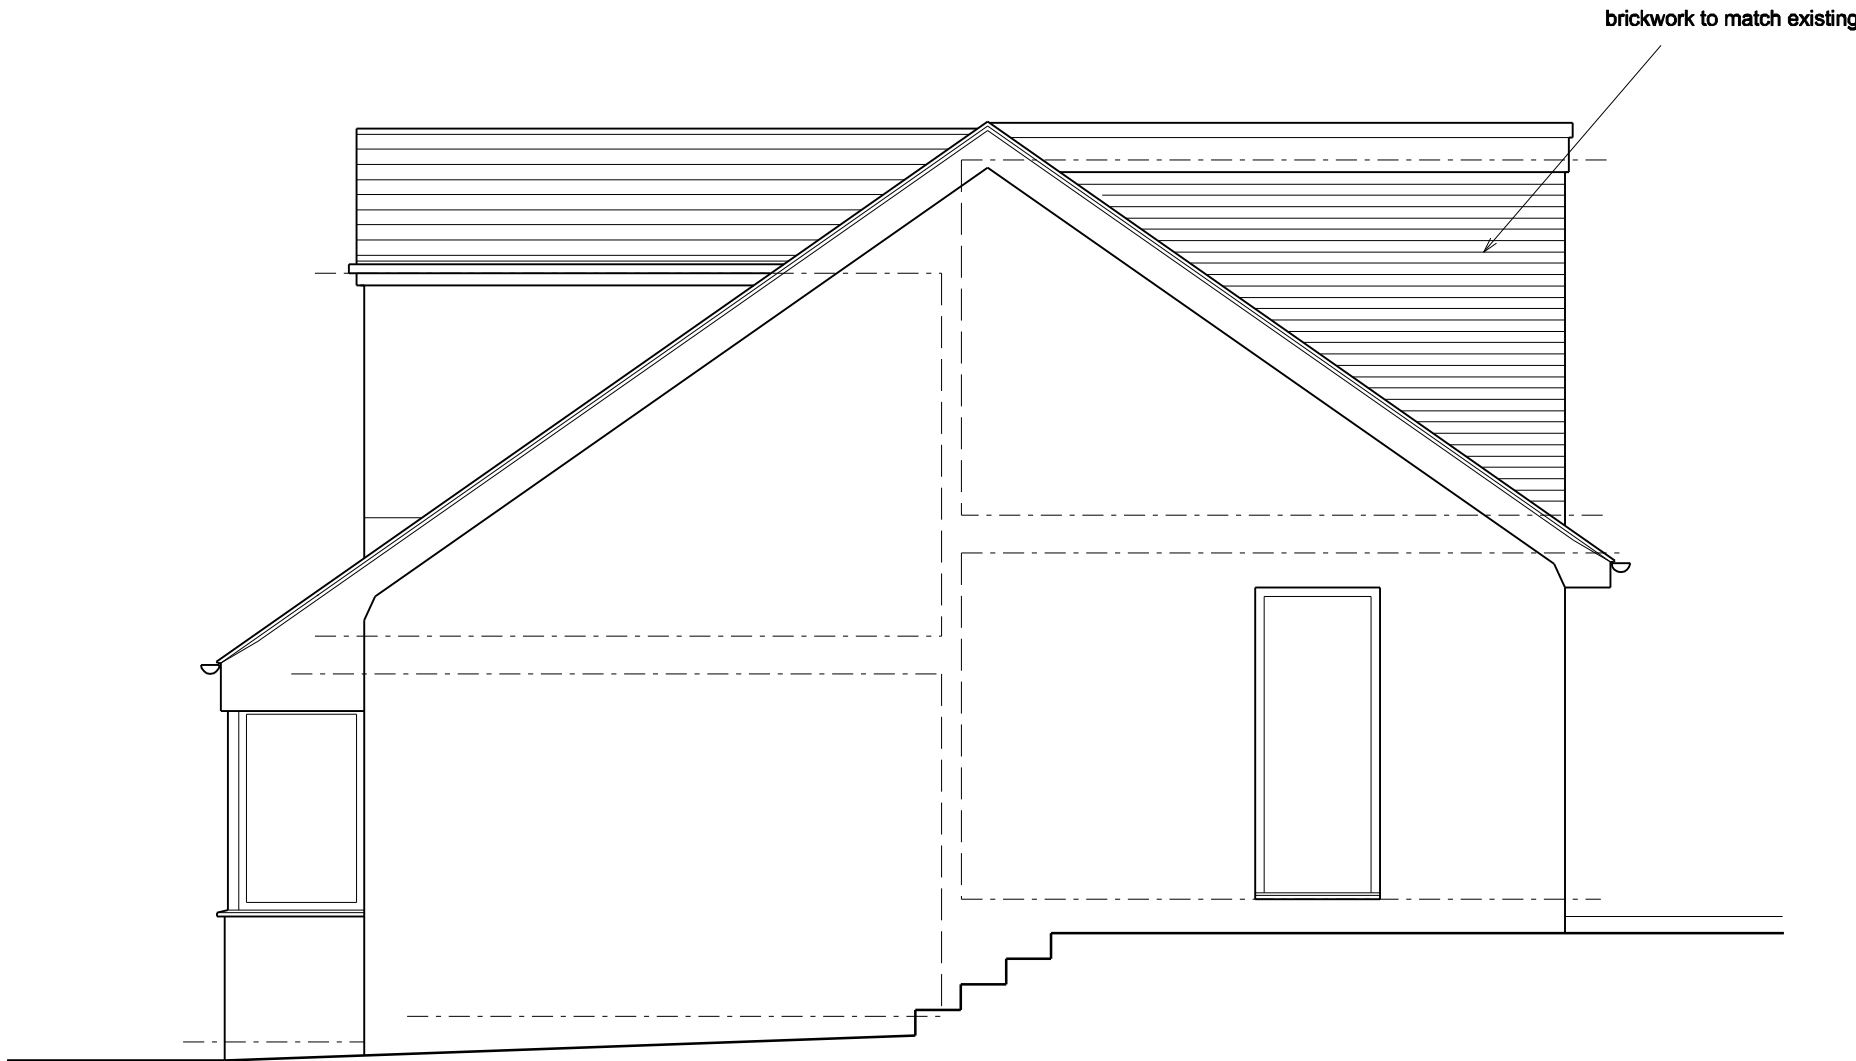


Side Elevation



Rear Elevation

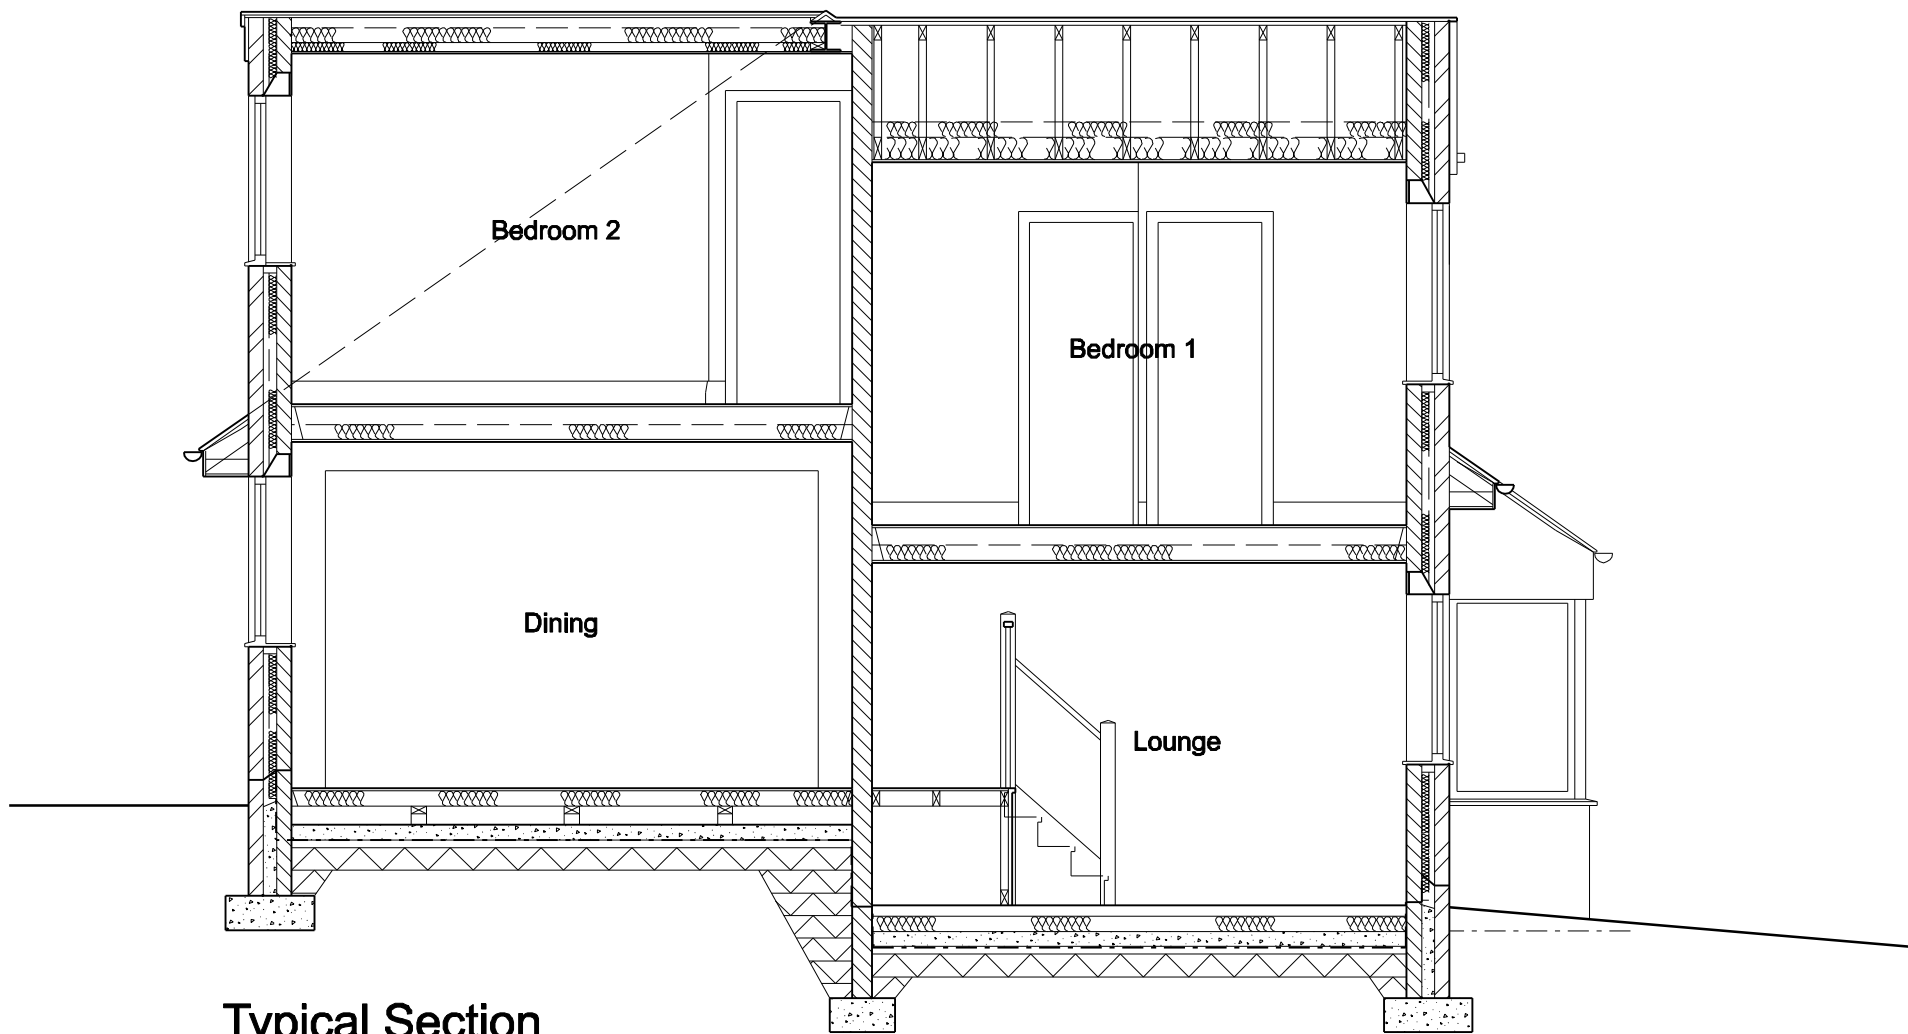

Typical Section

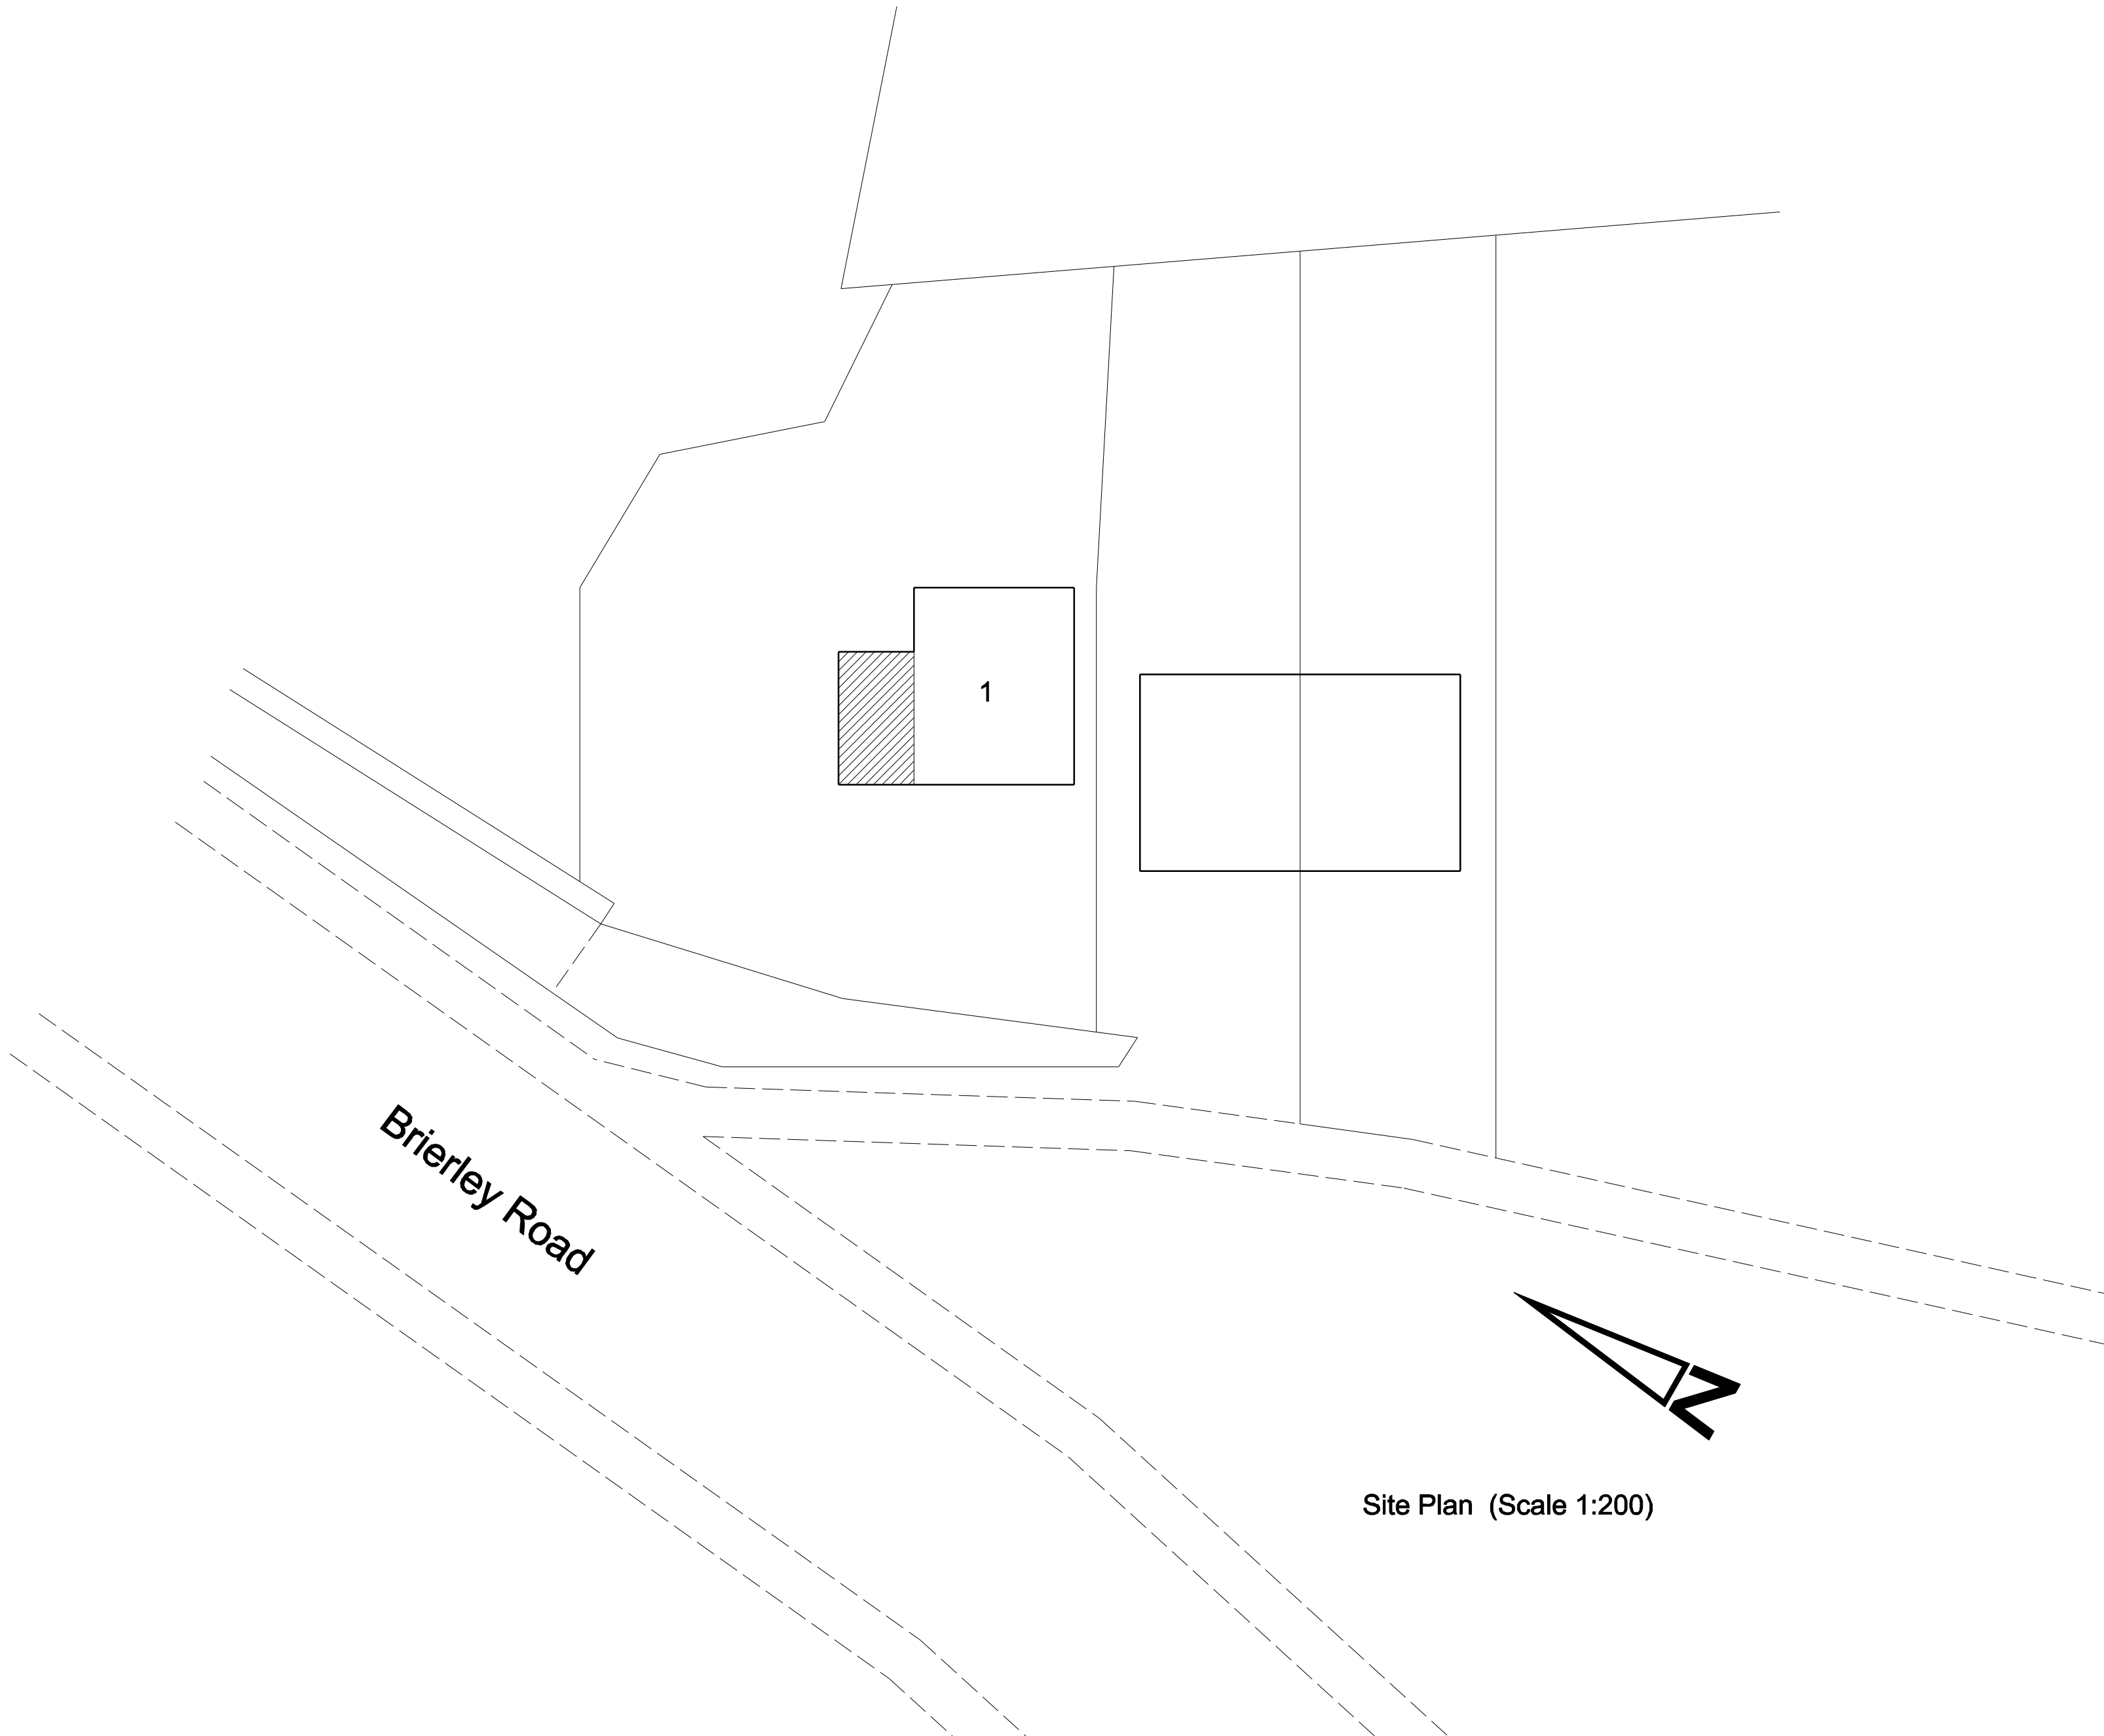

A		
Client		
Mr Craig Roper		
Job Title		
Proposed Alterations 1 Sandhill Grove Grimethorpe Barnsley		
Drawing Title		
Proposed Elevations and Sections		
Scale	1:50	
Date	July 2015	Drawn by MJH
Drawing No.		Rev.
991-03		