

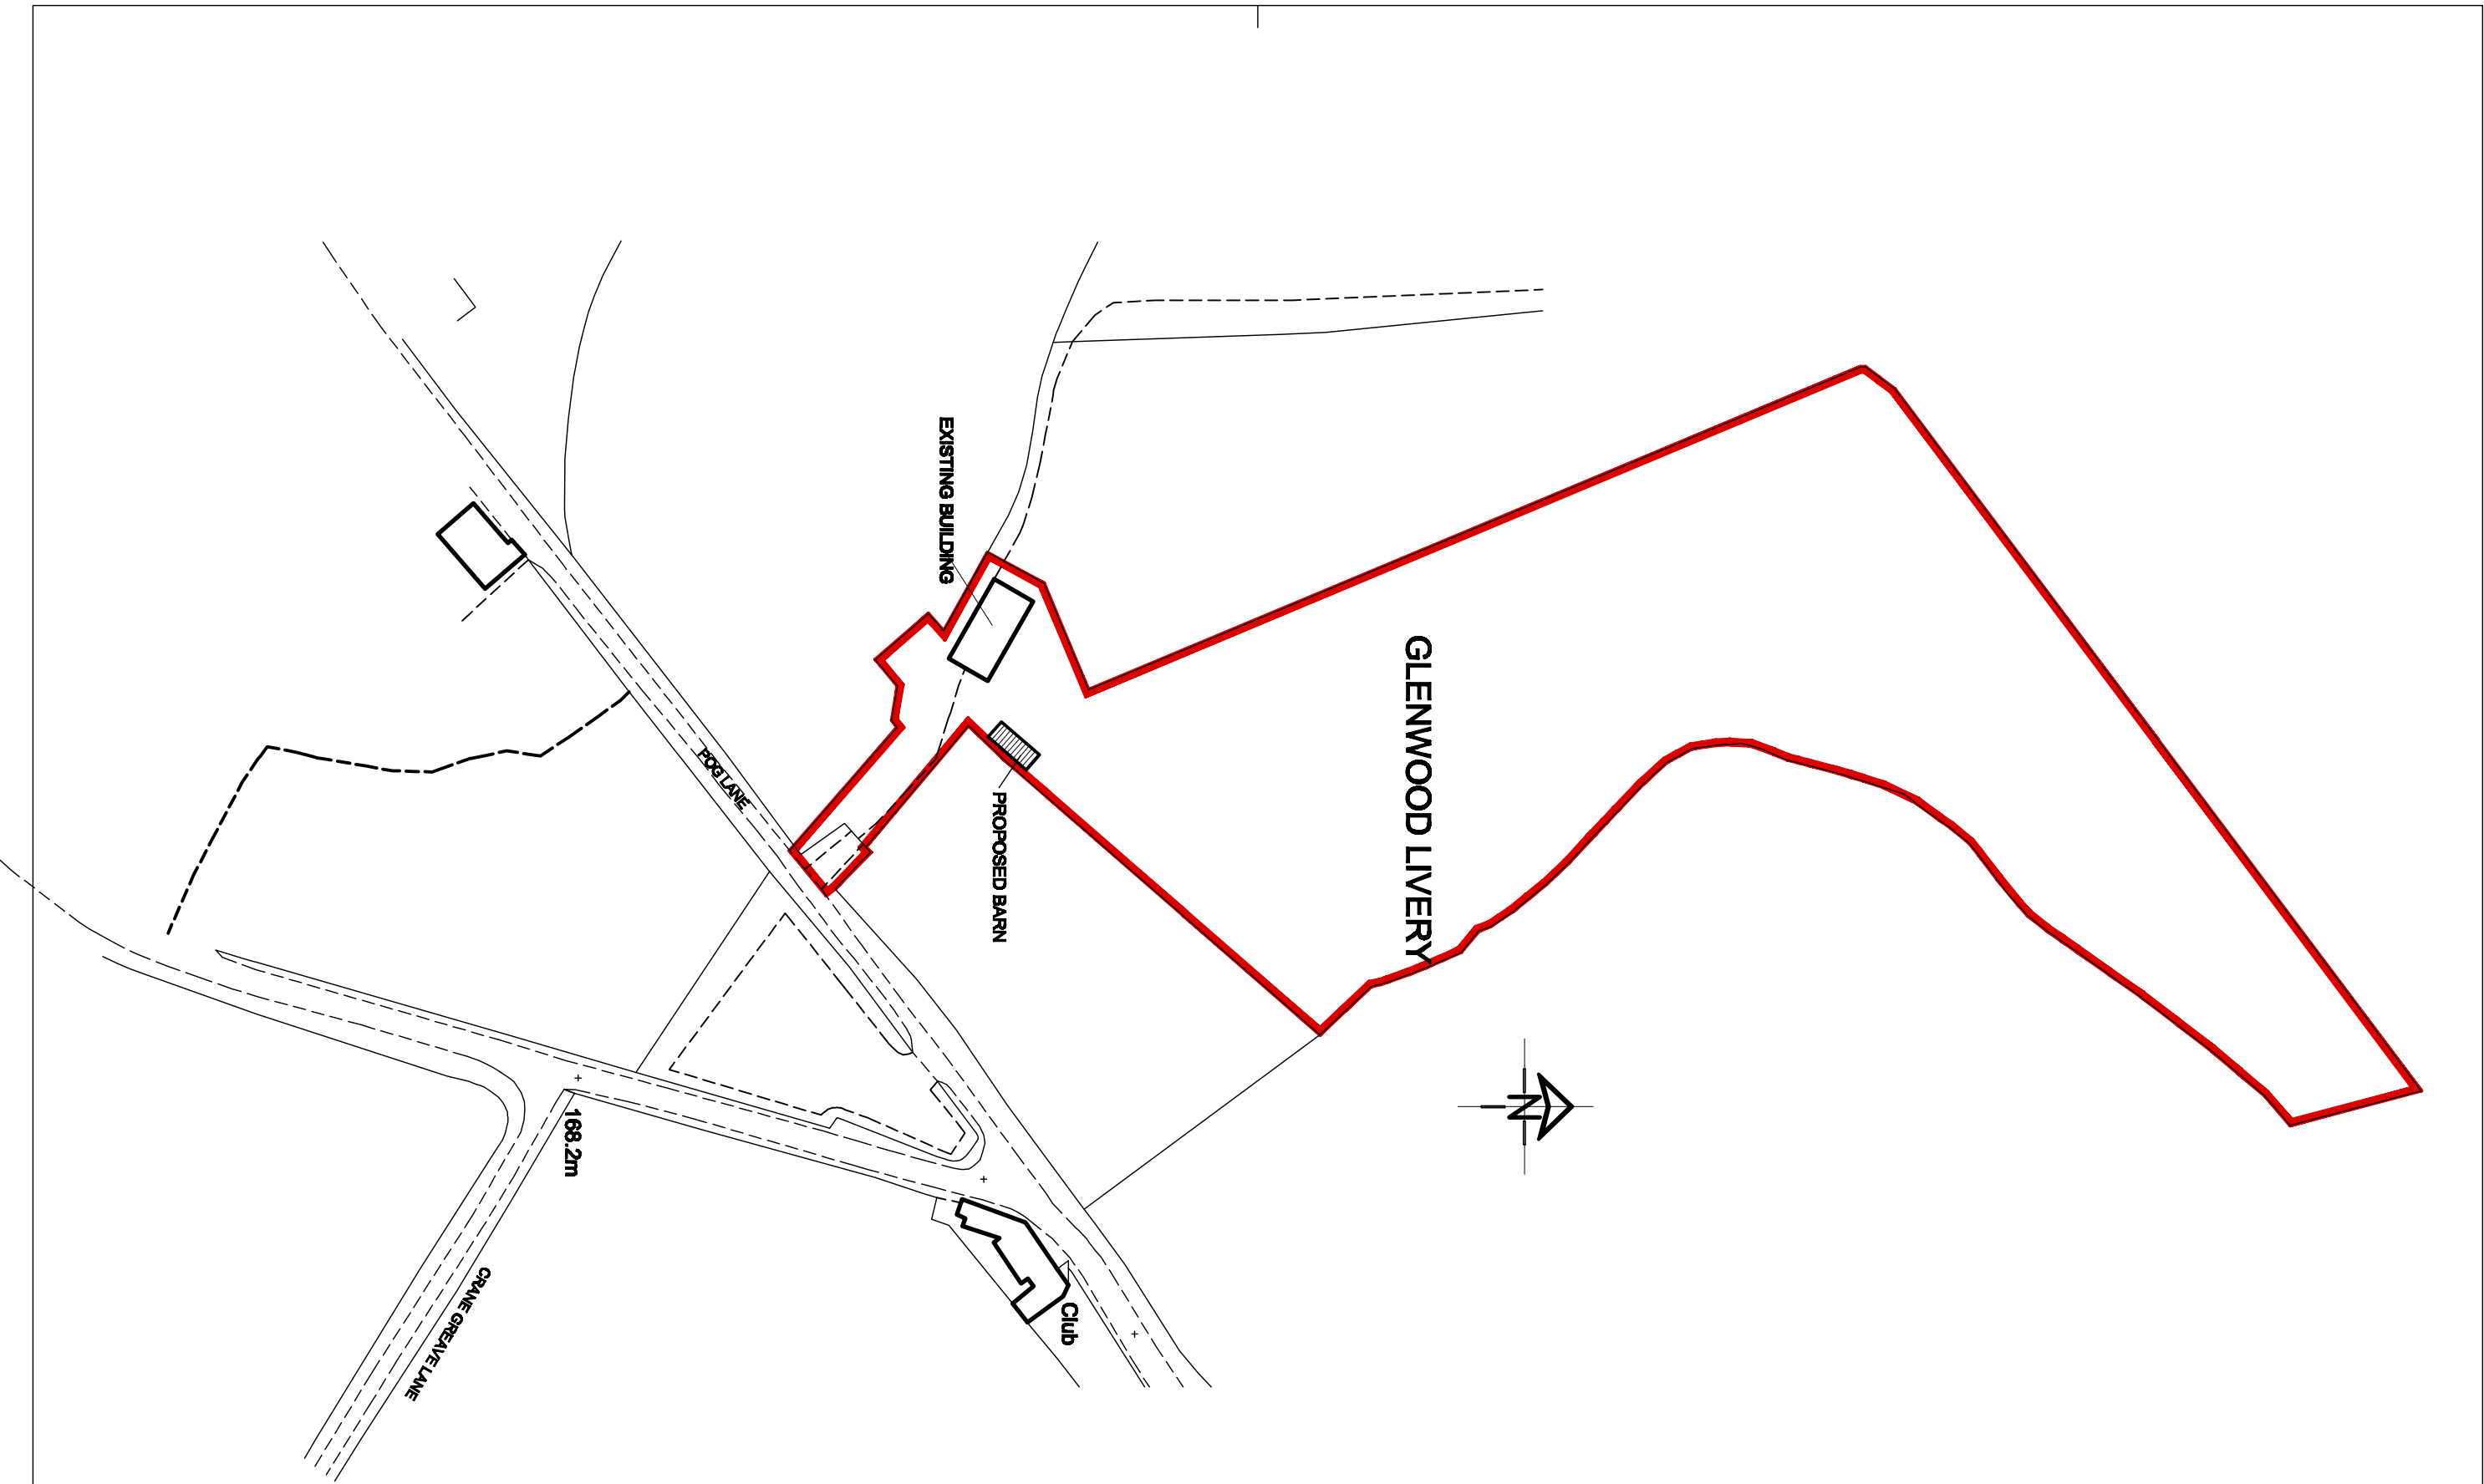
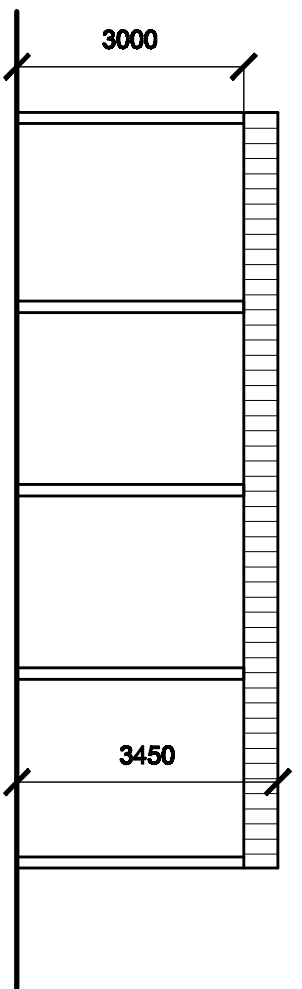
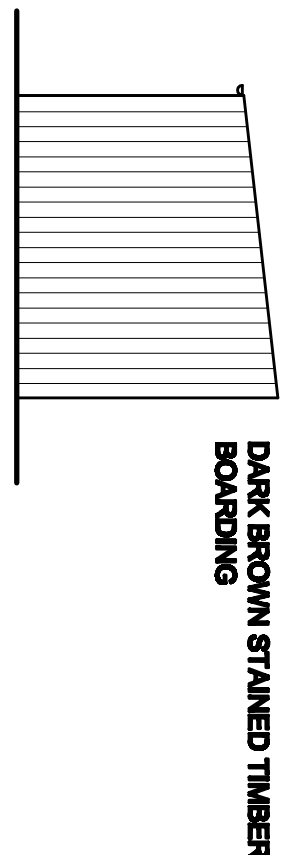


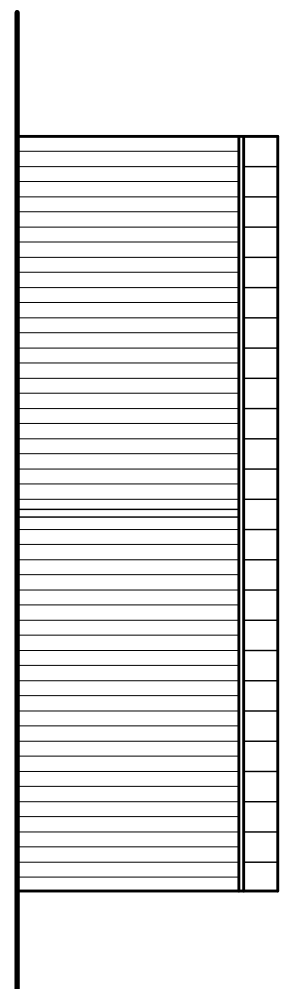

NORTH WEST ELEVATION


NORTH EAST ELEVATION

DARK GREEN PROFILED SHEETING

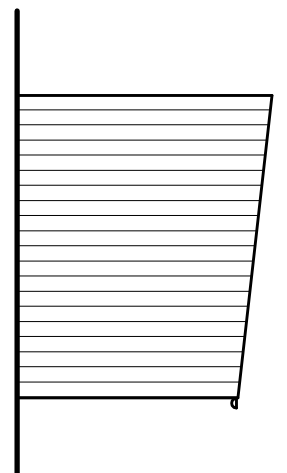

SOUTH EAST ELEVATION

SOUTH WEST ELEVATION

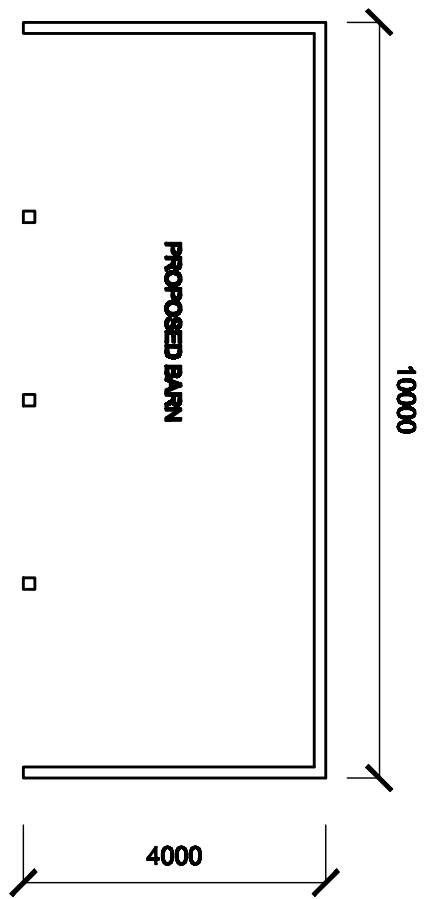

PLAN

White Agus Partnership				PROVIDENCE VILLA, 42 SACOVILLE STREET, BARNLEY, S70 2QB			
SURVEYORS AND BUILDING DESIGN CONSULTANTS				Phone: 01228 209482 Fax: 01228 283000 Email: info@whiteaguspартnership.co.uk Web: www.whiteaguspартnership.co.uk			
Project: PROPOSED HAY BARN FOR GLENWOOD LIVERY, POD LANE, CRAKE MOOR.				Client: GLENWOOD LIVERY			
Drawing Title: PLANS AND ELEVATIONS				Date: JUNE 2011 Scale: 1:1250 & 1:100 @ A2			
Date	Suffix	Description		Ref.	Dwg. No.	Rev.	
				11-026	01		