




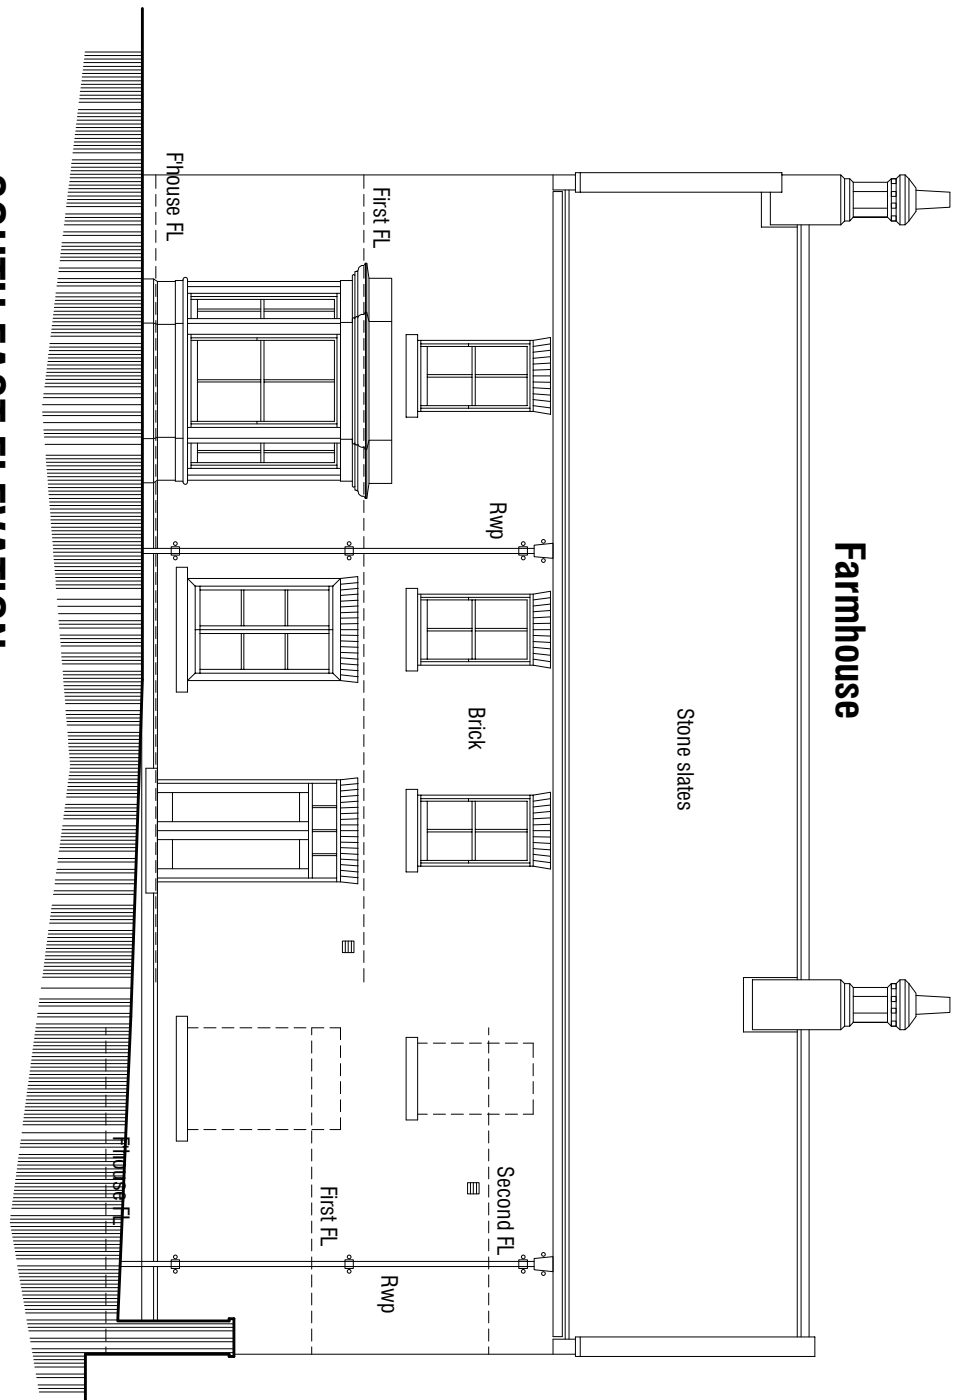


SOUTH EAST ELEVATION

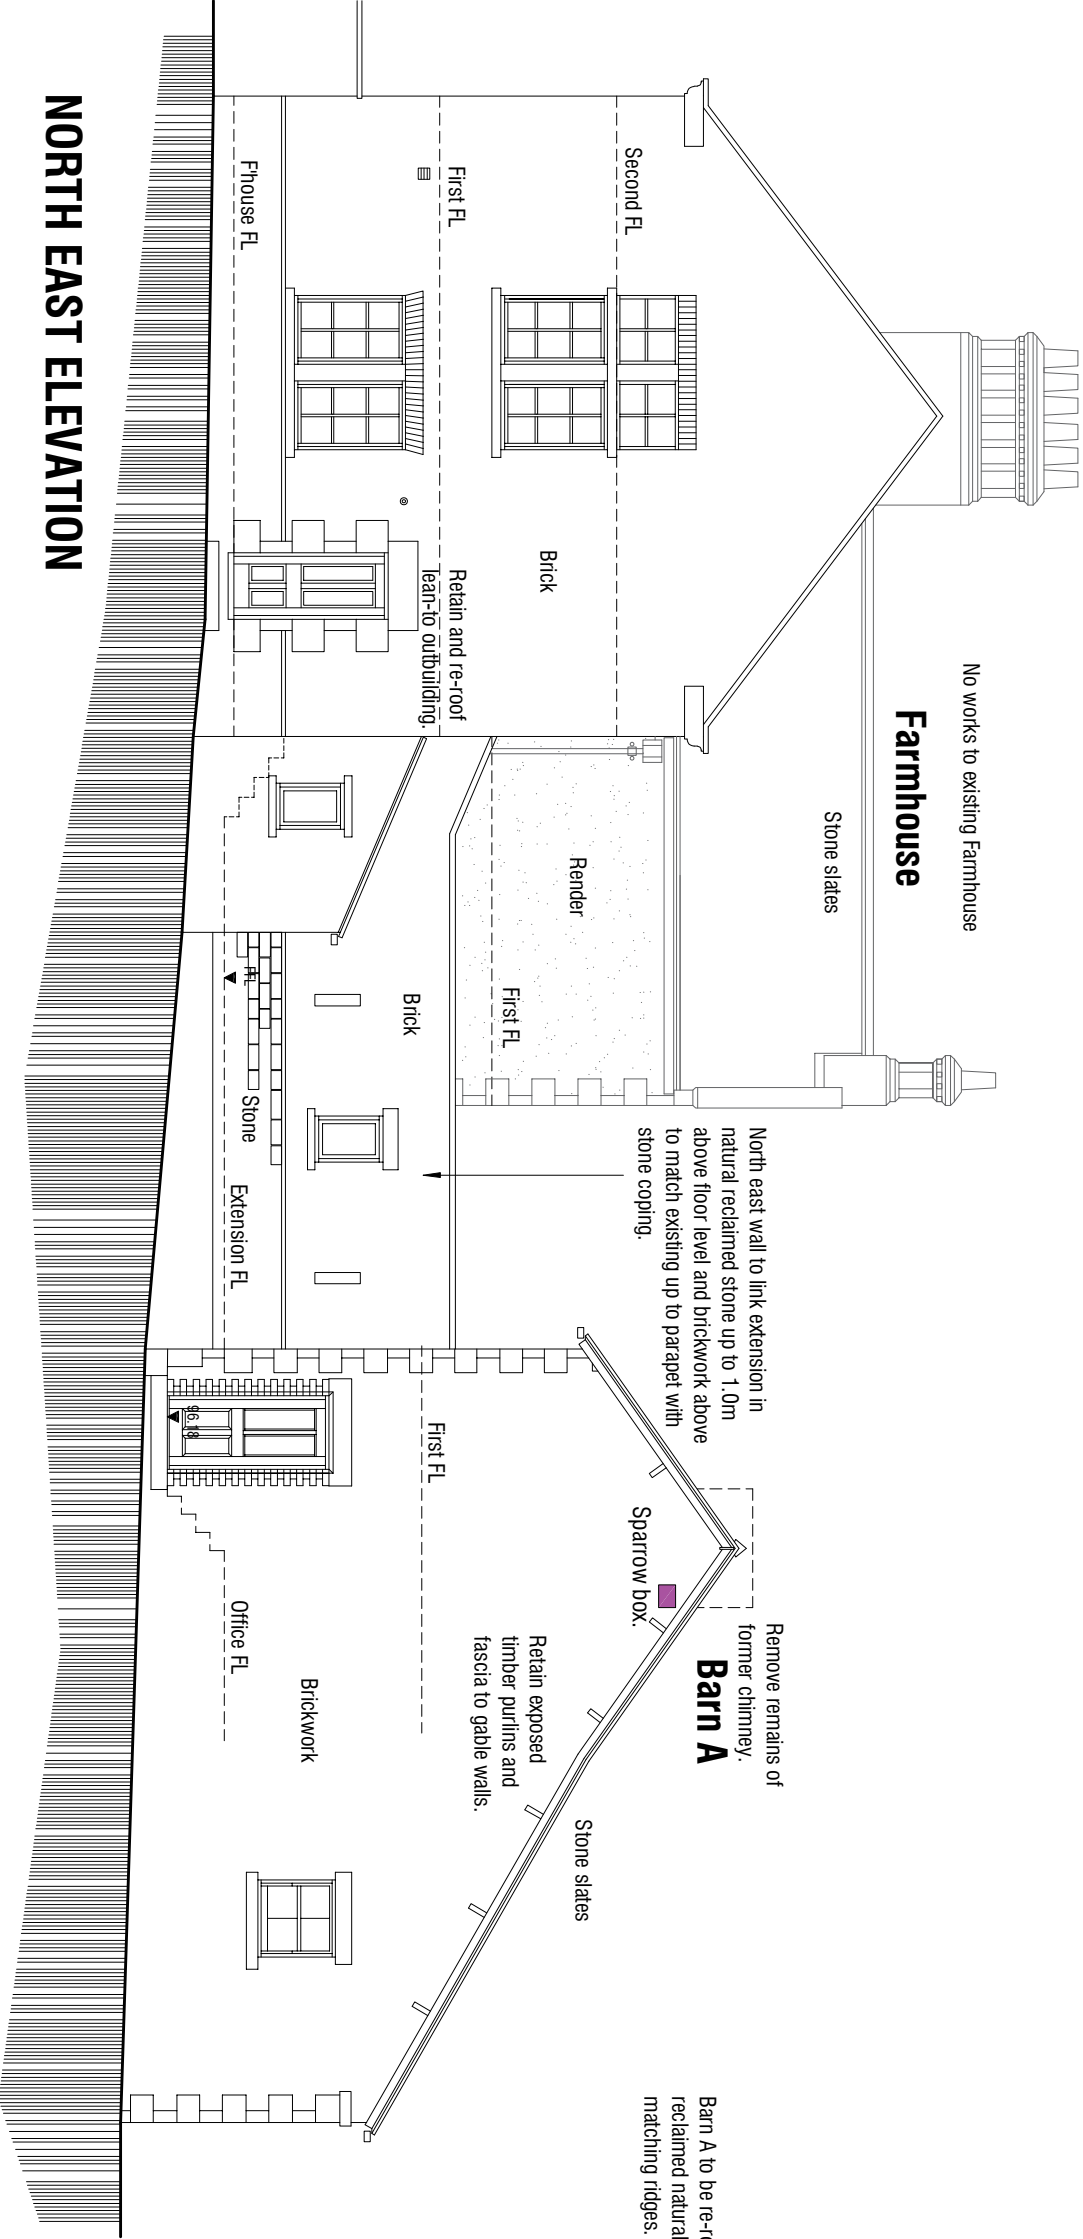


NORTH EAST ELEVATION

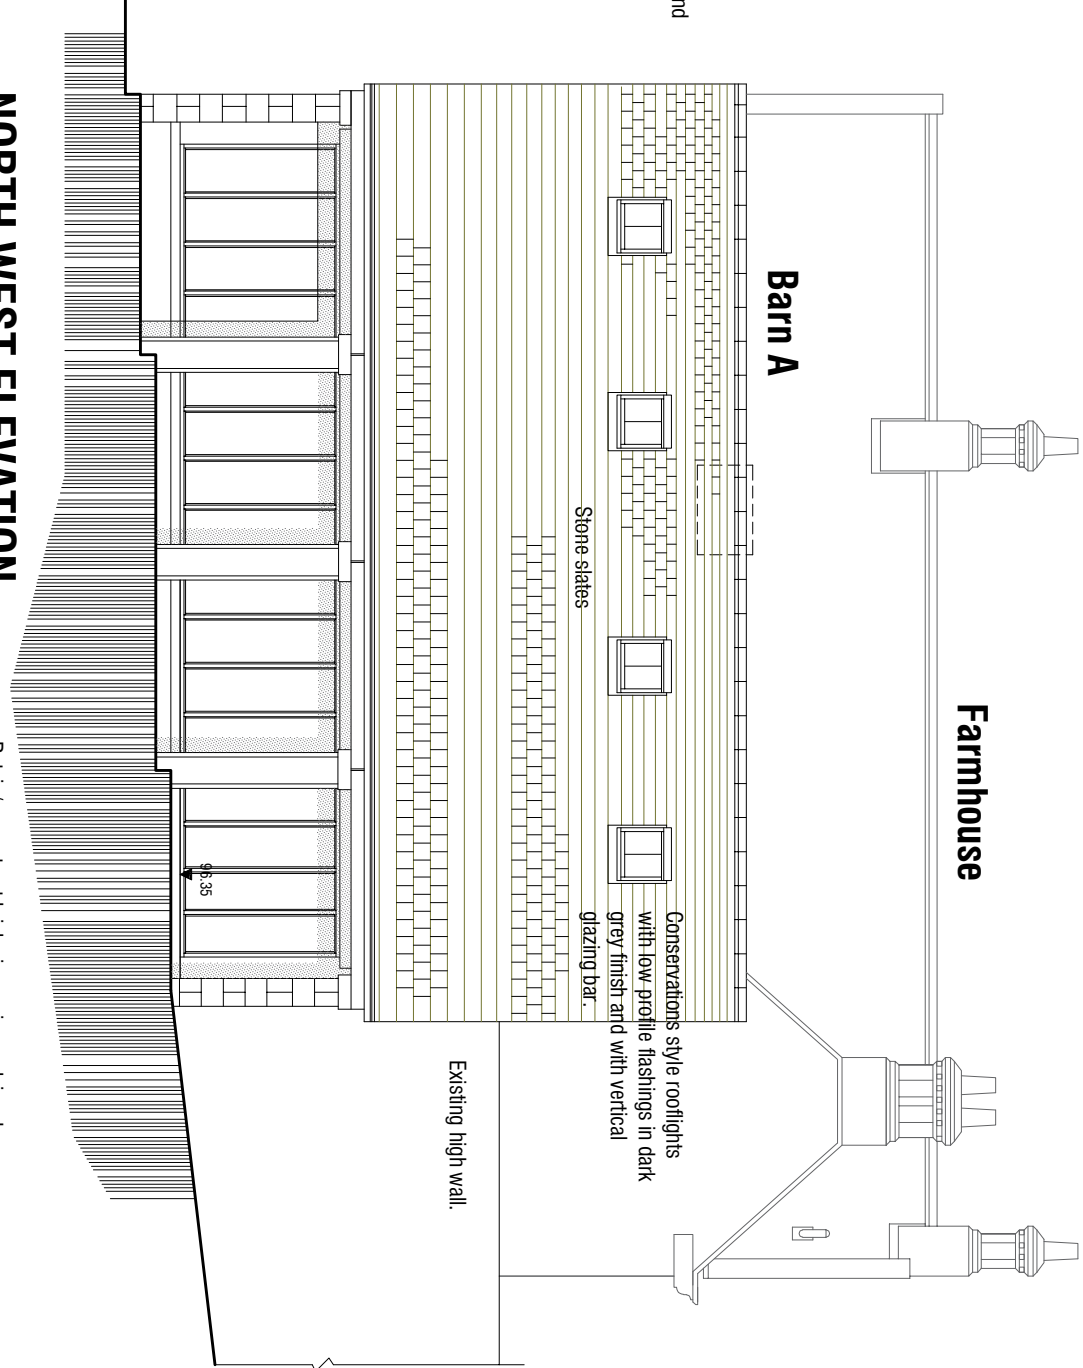


NORTH WEST ELEVATION

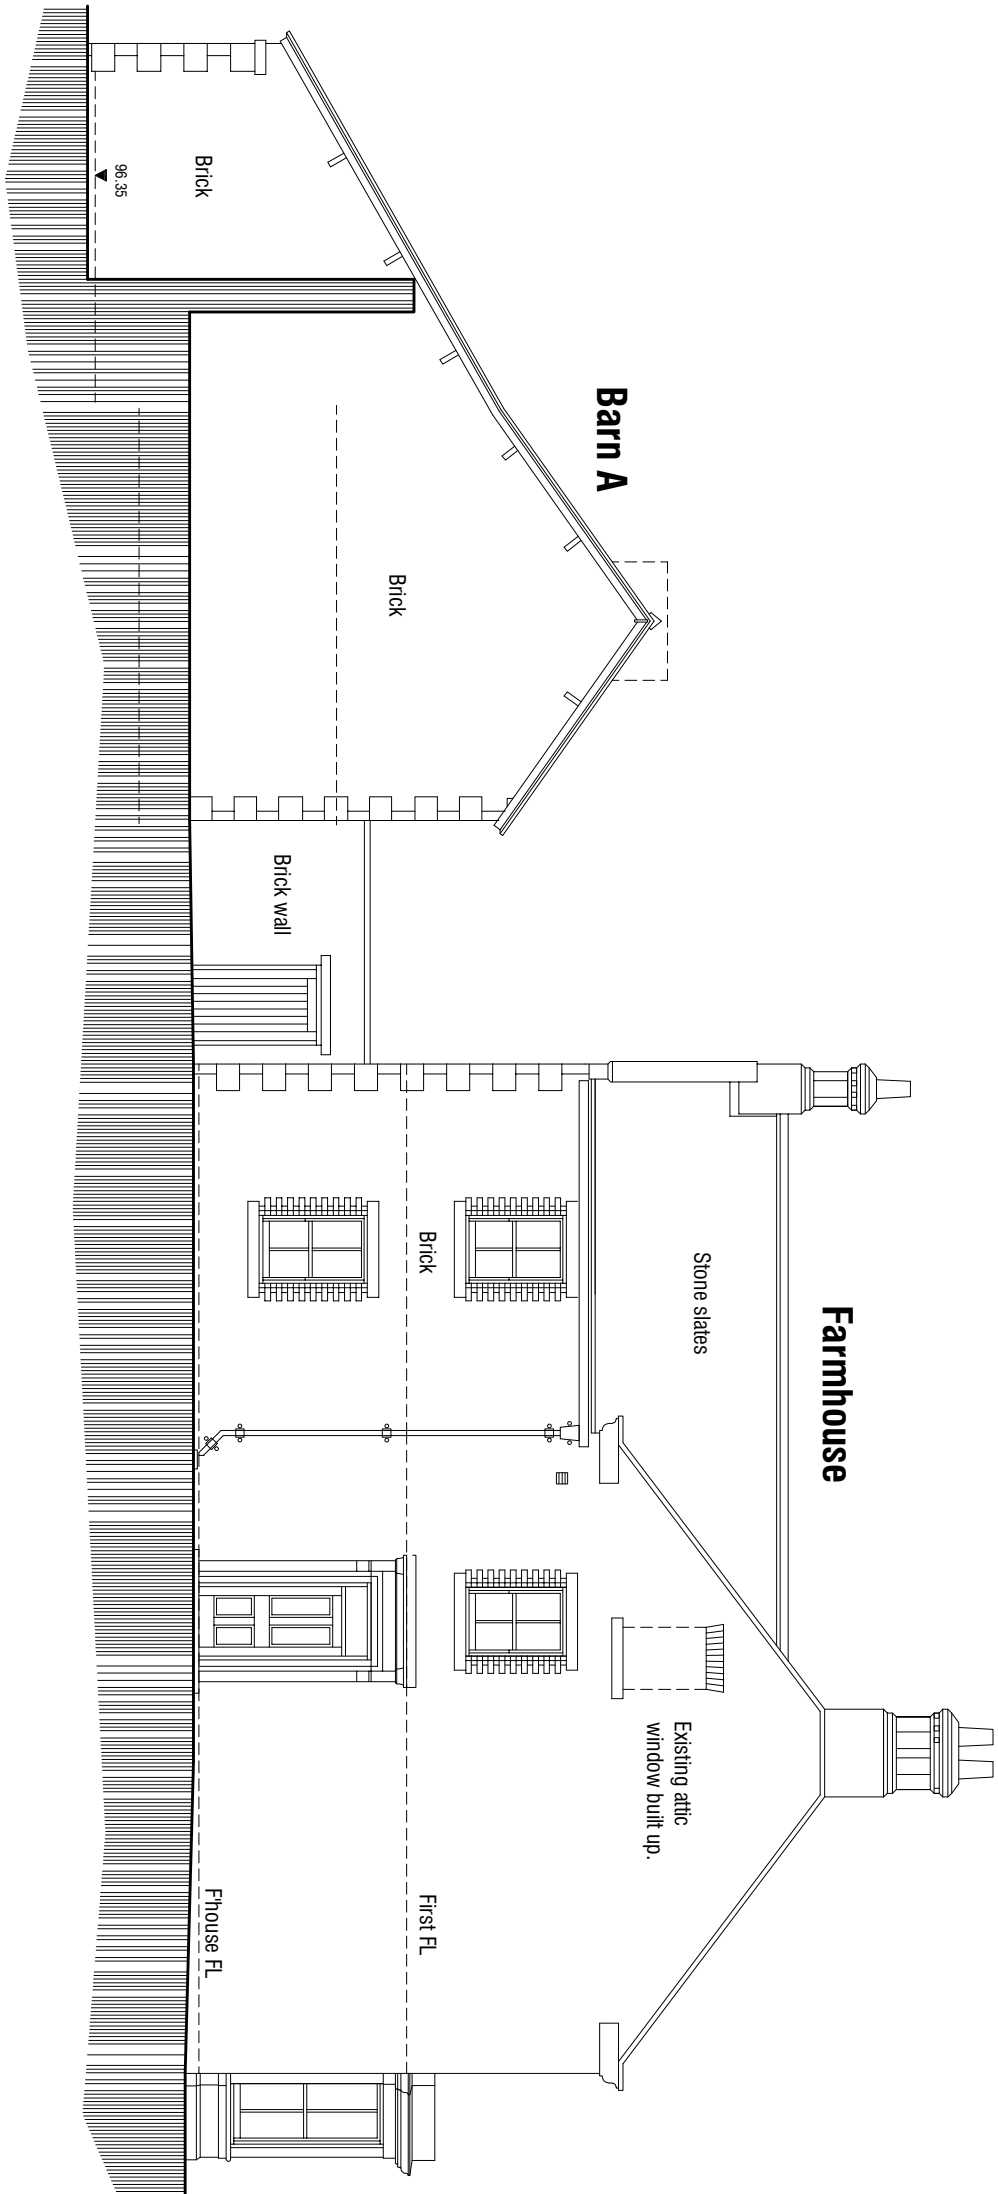


SOUTH WEST ELEVATION

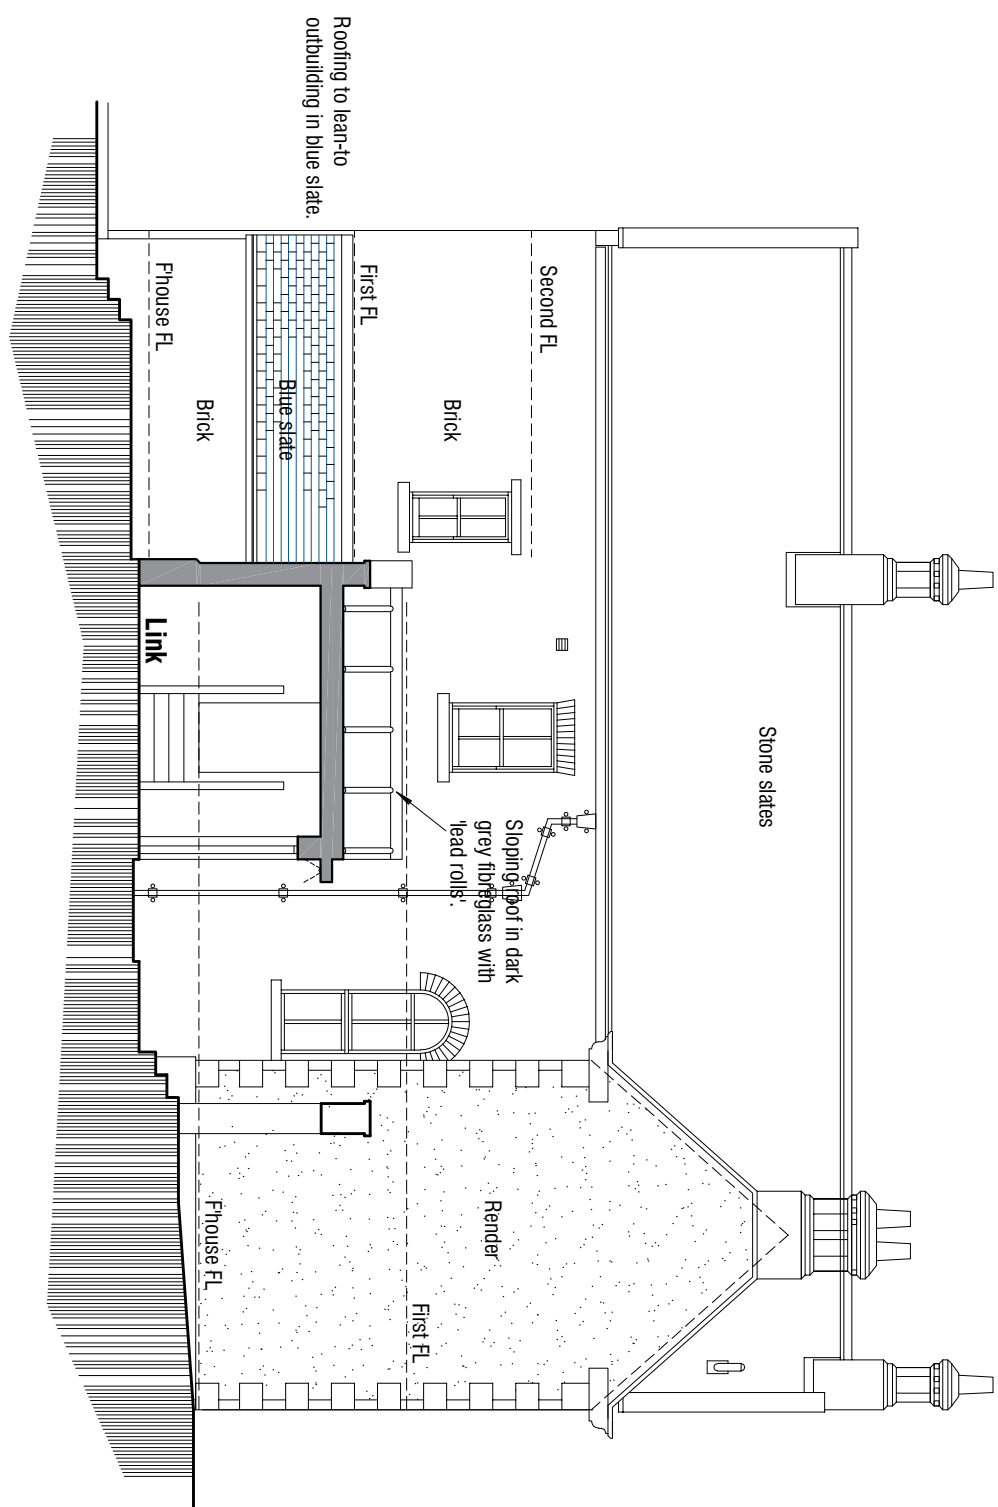

NORTH WEST SECTIONAL ELEVATION

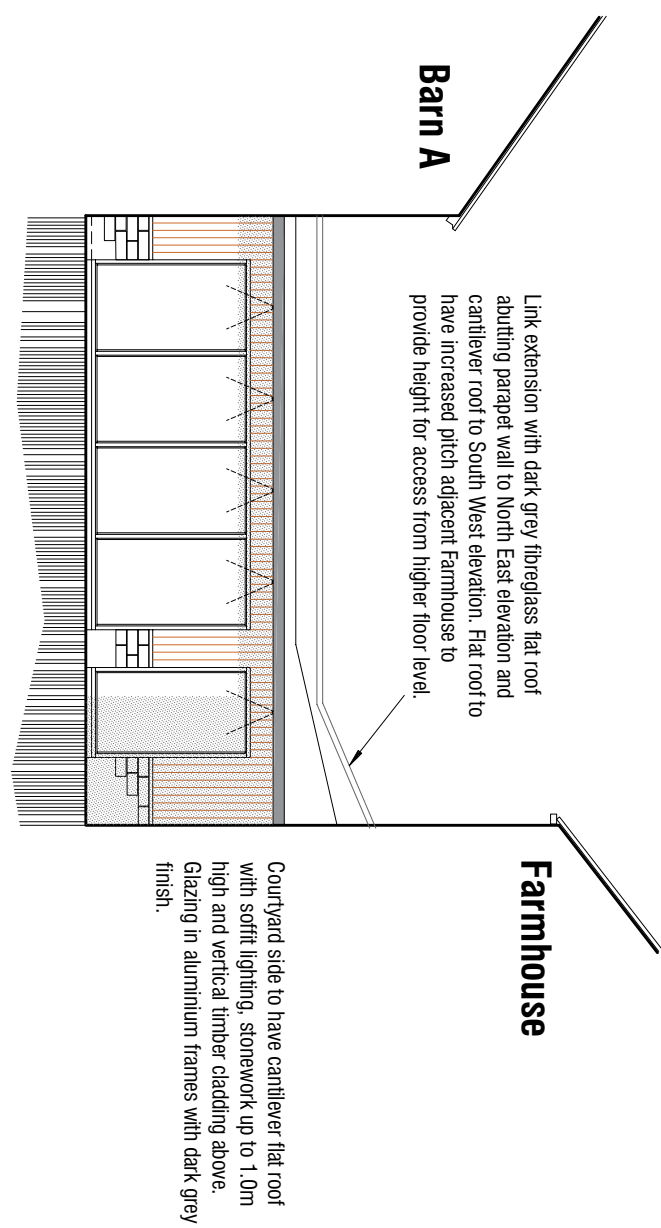

SOUTH WEST LINK ELEVATION

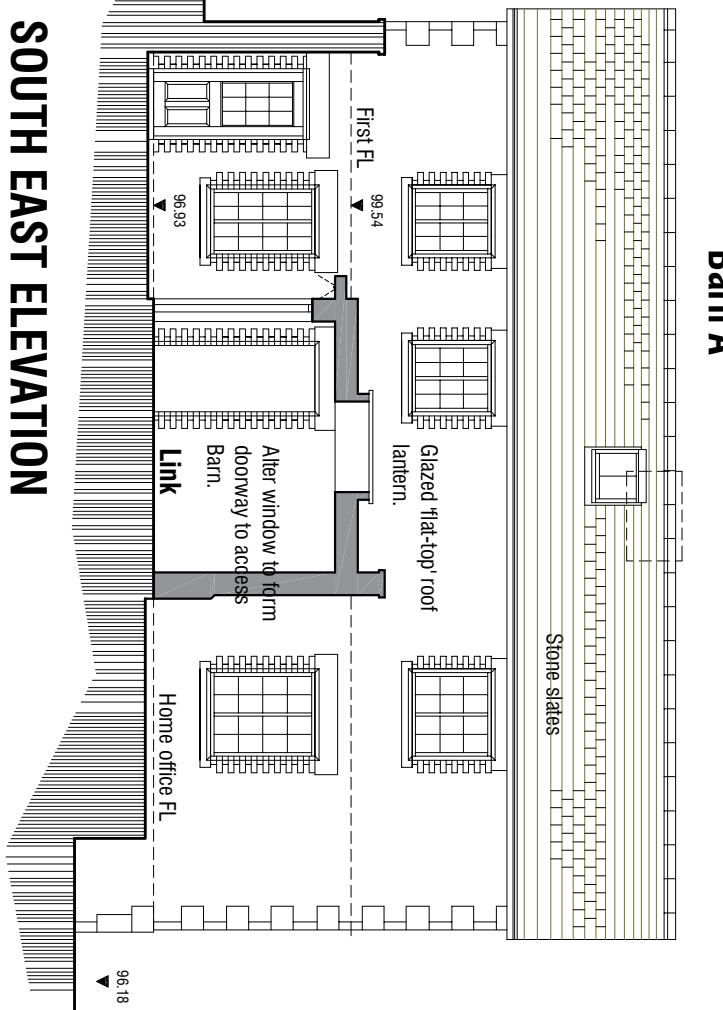

SOUTH EAST ELEVATION

General Specification

Walling:
Clean down stone and brickwork walls and carefully rake joints to a depth equal to the width. Re-point in lime based mortar with grey river sand and aggregate, and finish flush and bagged or bushed off.

Roofing:
Slate to be re-covered with natural stone slates in descending courses with matching ridges.

Rainwater Gutter:
Open section gutters on risa and fall brackets in aluminum with black pvc finish. Circular rainwater pipes fixed to stonework with traditional style eared connectors.

Windows and Doors:
Frames generally to be timber set into 7mm reveals. Sashed or stonework with gun mastic and over pointed. Finest to be spray open paint unless otherwise shown for some larger openings.

FALL HEAD FARMHOUSE
AND BARNS
FALL HEAD LANE
SILKSTONE
BARNSLEY S75 4LB
AS PROPOSED
ELEVATIONS 1 - FARMHOUSE

mboothdesign
architectural design and building consultants

Fairfield House
Barnesdale Close Barnsley
S70 2FL
T: 01226 242565
M: 07981 888300
E: mark@mboothdesign.co.uk

Scale 1:100 @ A1 Drawn MJB
Date JUN 2021 Ref: 19.33
Dwg No. PG3 Rev. -

Copyright mboothdesign. All dimensions in millimeters unless otherwise stated.
Drawings for building and for existing buildings are to be checked and verified on site.