
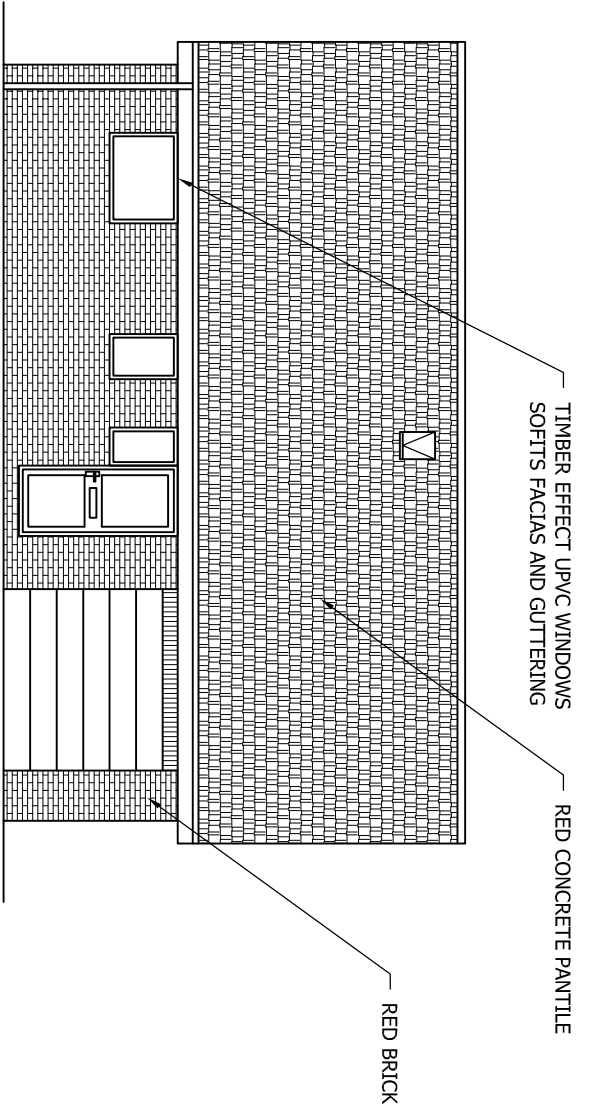
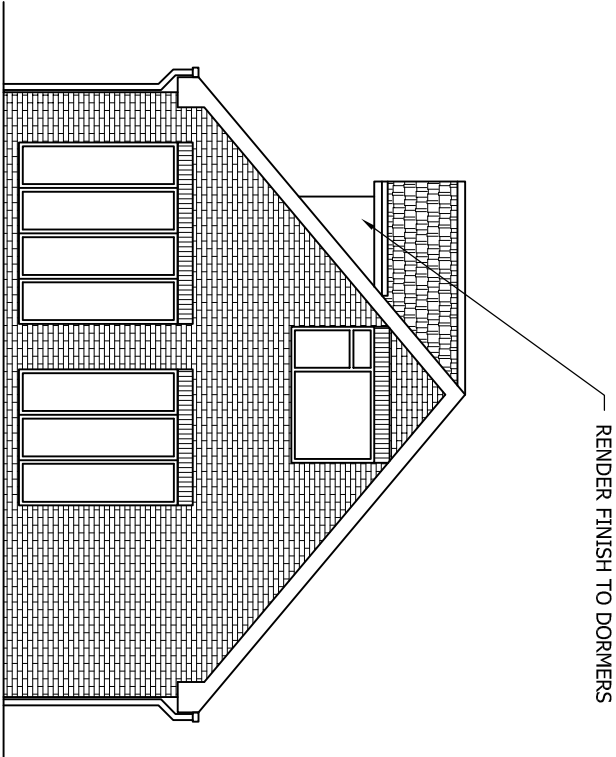
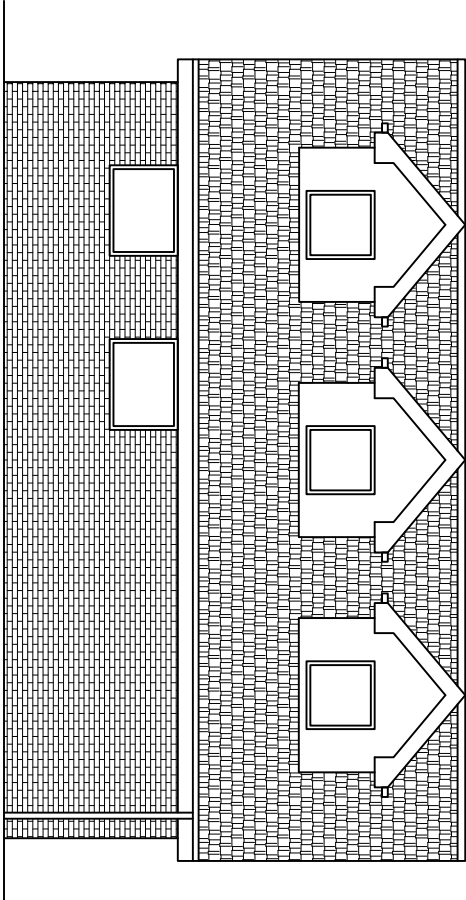


Drawing No.	Rev No.
MSM001 -003	

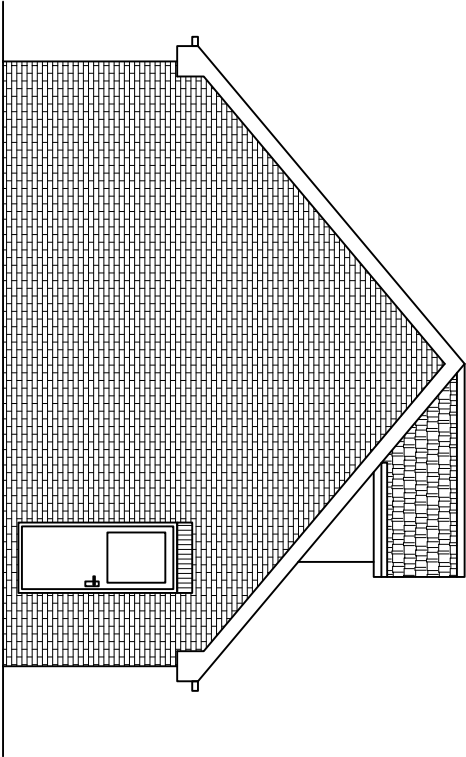

DO NOT SCALE: Contractor to check all dimensions and report any omissions or errors

NOTES

Rev	Description	By	CHK	App	Date
-----	-------------	----	-----	-----	------

JRB DESIGNS LTD
1 Saville Road
Cudworth
Barnsley
S72 8LT
Tel: 01226 383542
Fax: 01226 380078
Mob: 07970 541192
Email: joinie@jrbdesigns.co.uk
This drawing is copyright. © Jrbdesigns Ltd.

Client
MR S MILLWOOD

Drawing Title
PROPOSED ELEVATIONS

Address
**1 RECTORY LANE
THURNSCOE
BARNSELEY
S63 0RS**

Project Title:
**PROPOSED NEW DORMER
BUNGALOW**

Purpose of Issue:
PLANNING

Drawing Status
FIRST ISSUE

Scale at A3 AS SHOWN	Drawn By JRB	Date 04/07/2013	
Checked By	Date 04/07/2013	Approved By	Date 04/07/2013
Project No. MSM001	Drawing No. 003	Revision -	

APPROVAL ☒ INFORMATION ☐ TENDER ☐ CONTRACT ☐ CONSTRUCTION ☐

PROPOSED REAR ELEVATION
SCALE 1:100 AT A3

PROPOSED END ELEVATION
SCALE 1:100 AT A3